


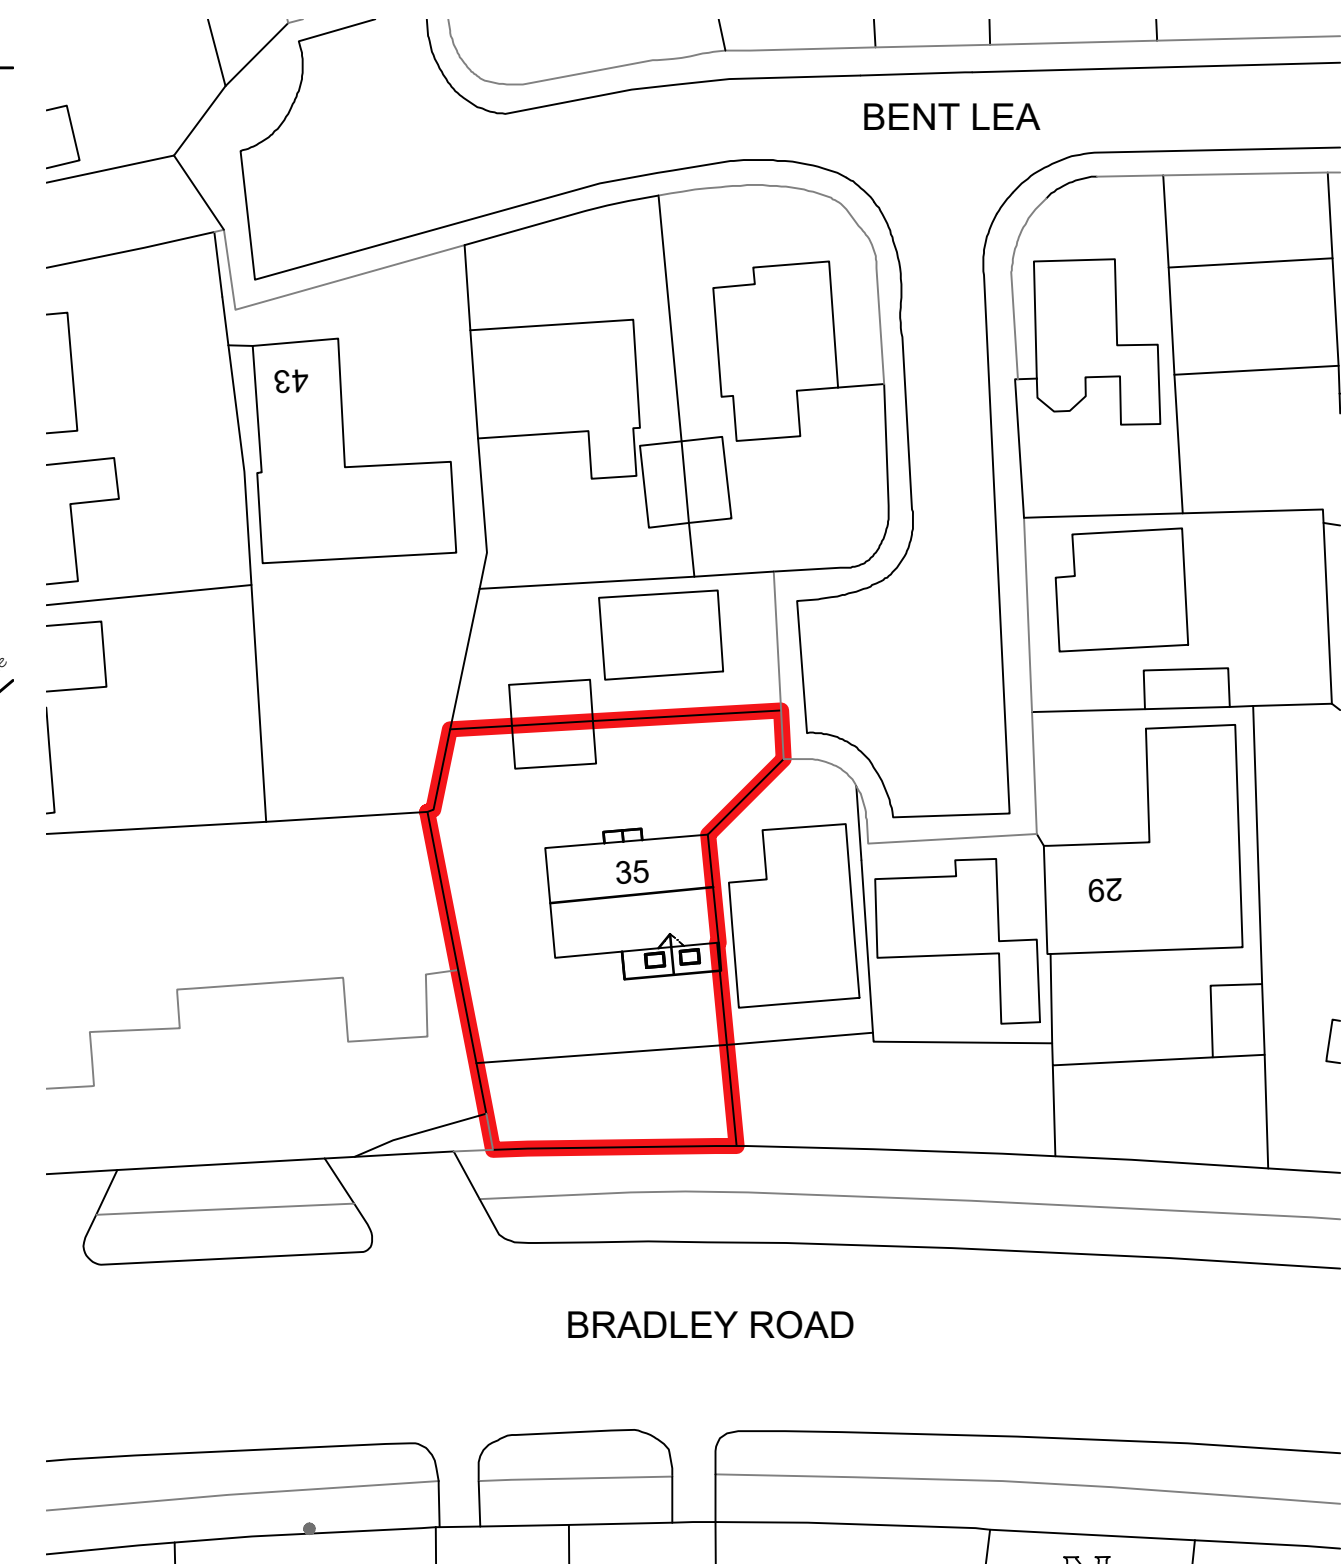


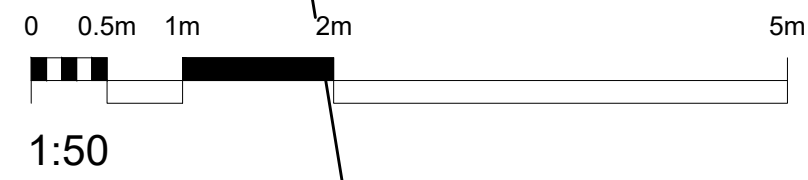


Site and Roof Plan
As Proposed

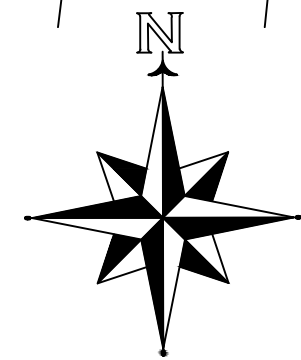


Proposed Site Plan
Scale 1:500

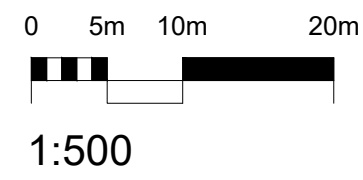

Adj Building

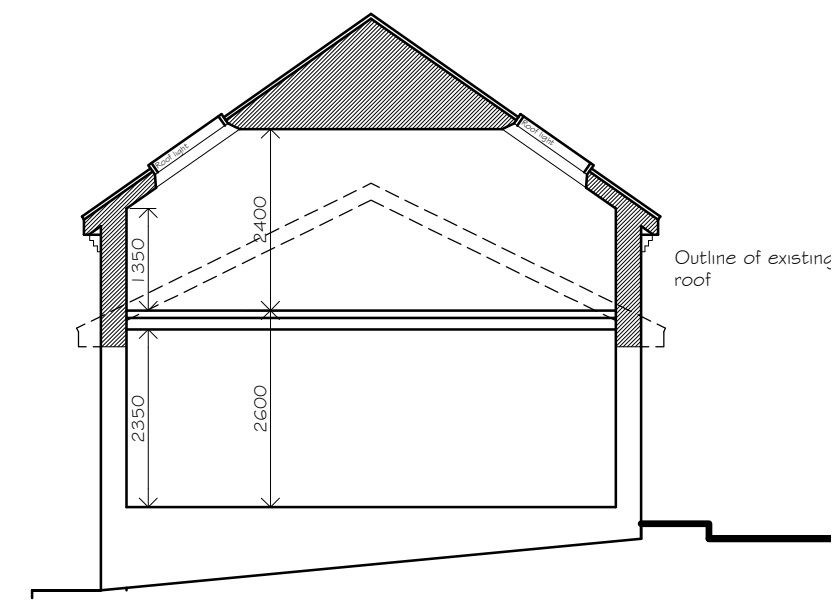

Typical Section as
Proposed

 

1:100



Phone: 0113 3014 079
Email: info@cka.design
www.ckarchitecturalleeds.co.uk
SA Prospect Park, Linwood Approach,
Leeds, LS14 1NH

CLIENT
Mr & Mrs Kaur
35 Bent Lea
Huddersfield
HD2 1QW

PROJECT TITLE
Two storey side extension & single storey
rear extension

DRAWING TITLE
Roof & Site plan, and GA Sections
as Proposed.

DRAWING STAGE
Design

SCALE	DATE	DRN
As shown @ A1	24/08/20	KS
DATE	NOTES	BY
04/11/20 For Planning Submission		MS
15/02/21 For Planning Submission		GKC

Project no: HD2-2050
Stage: PLN
Rev: C
Sht: 003