

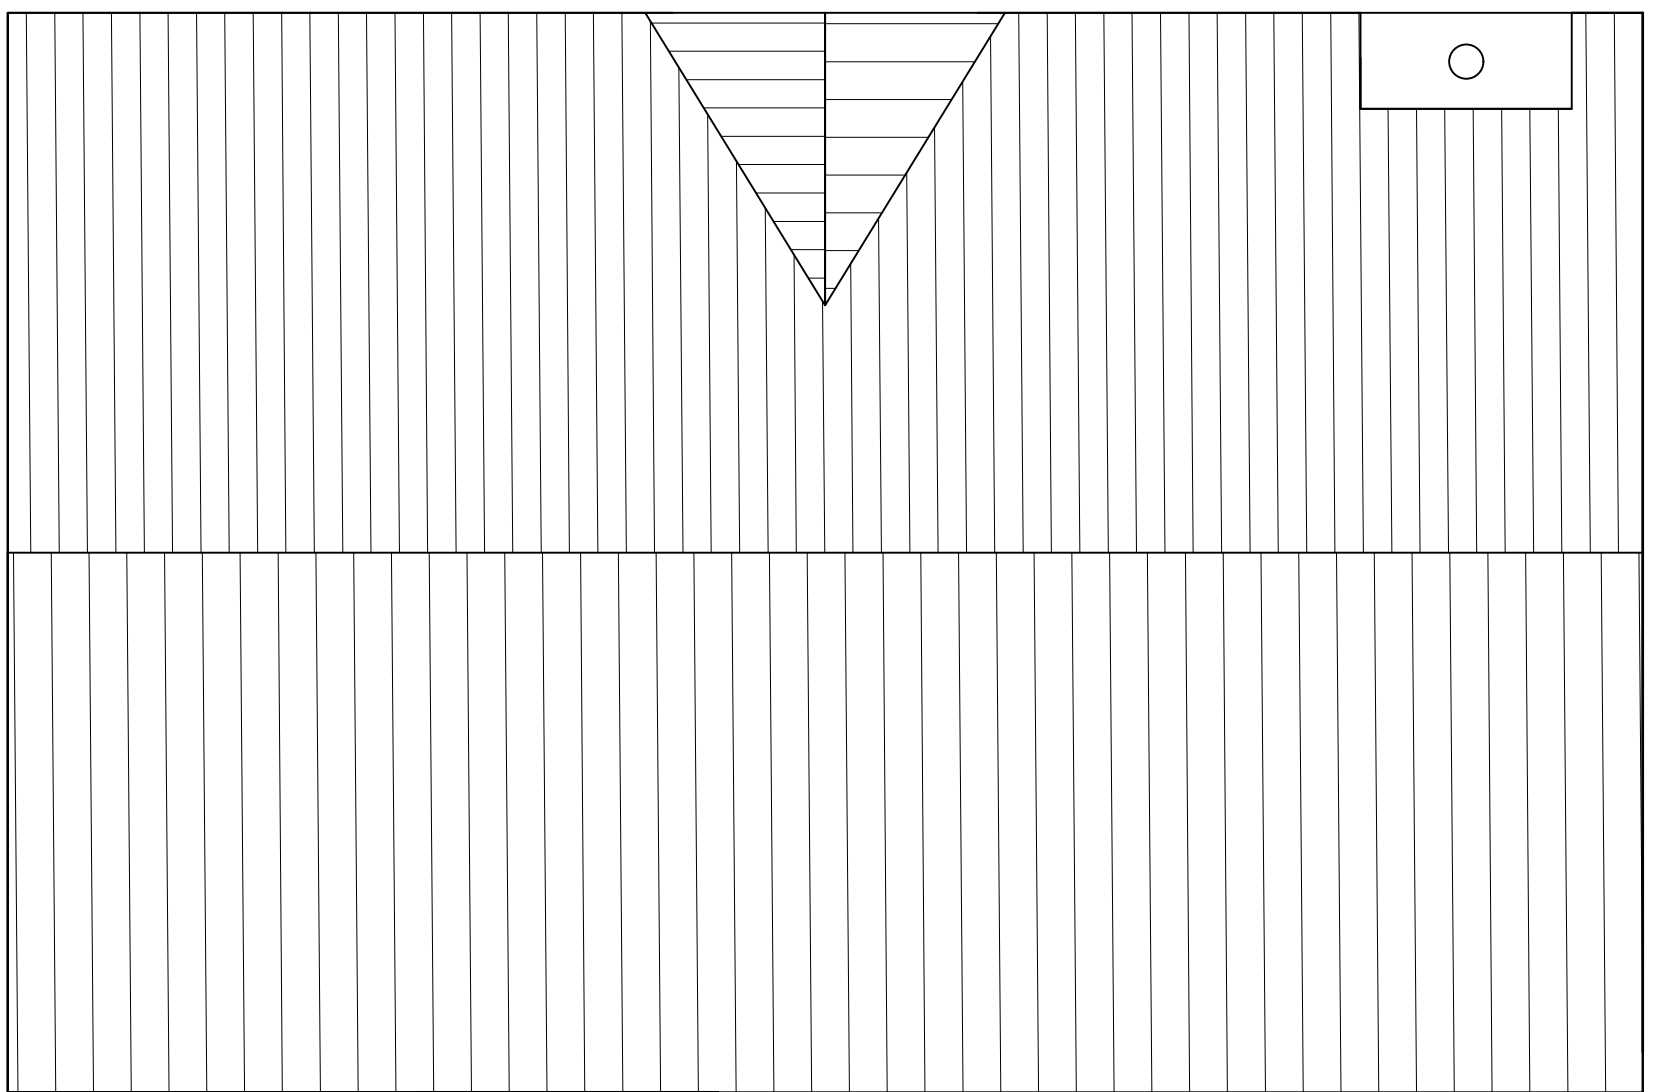
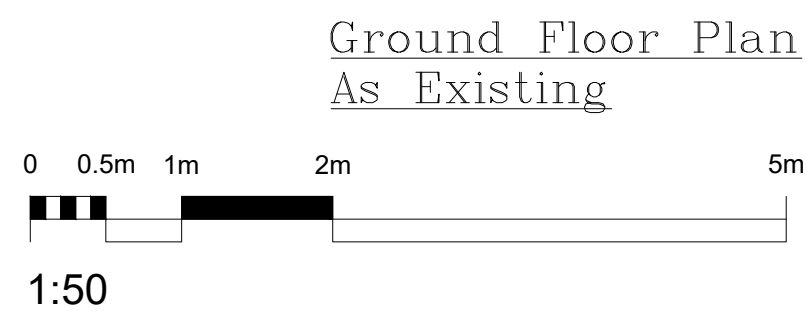
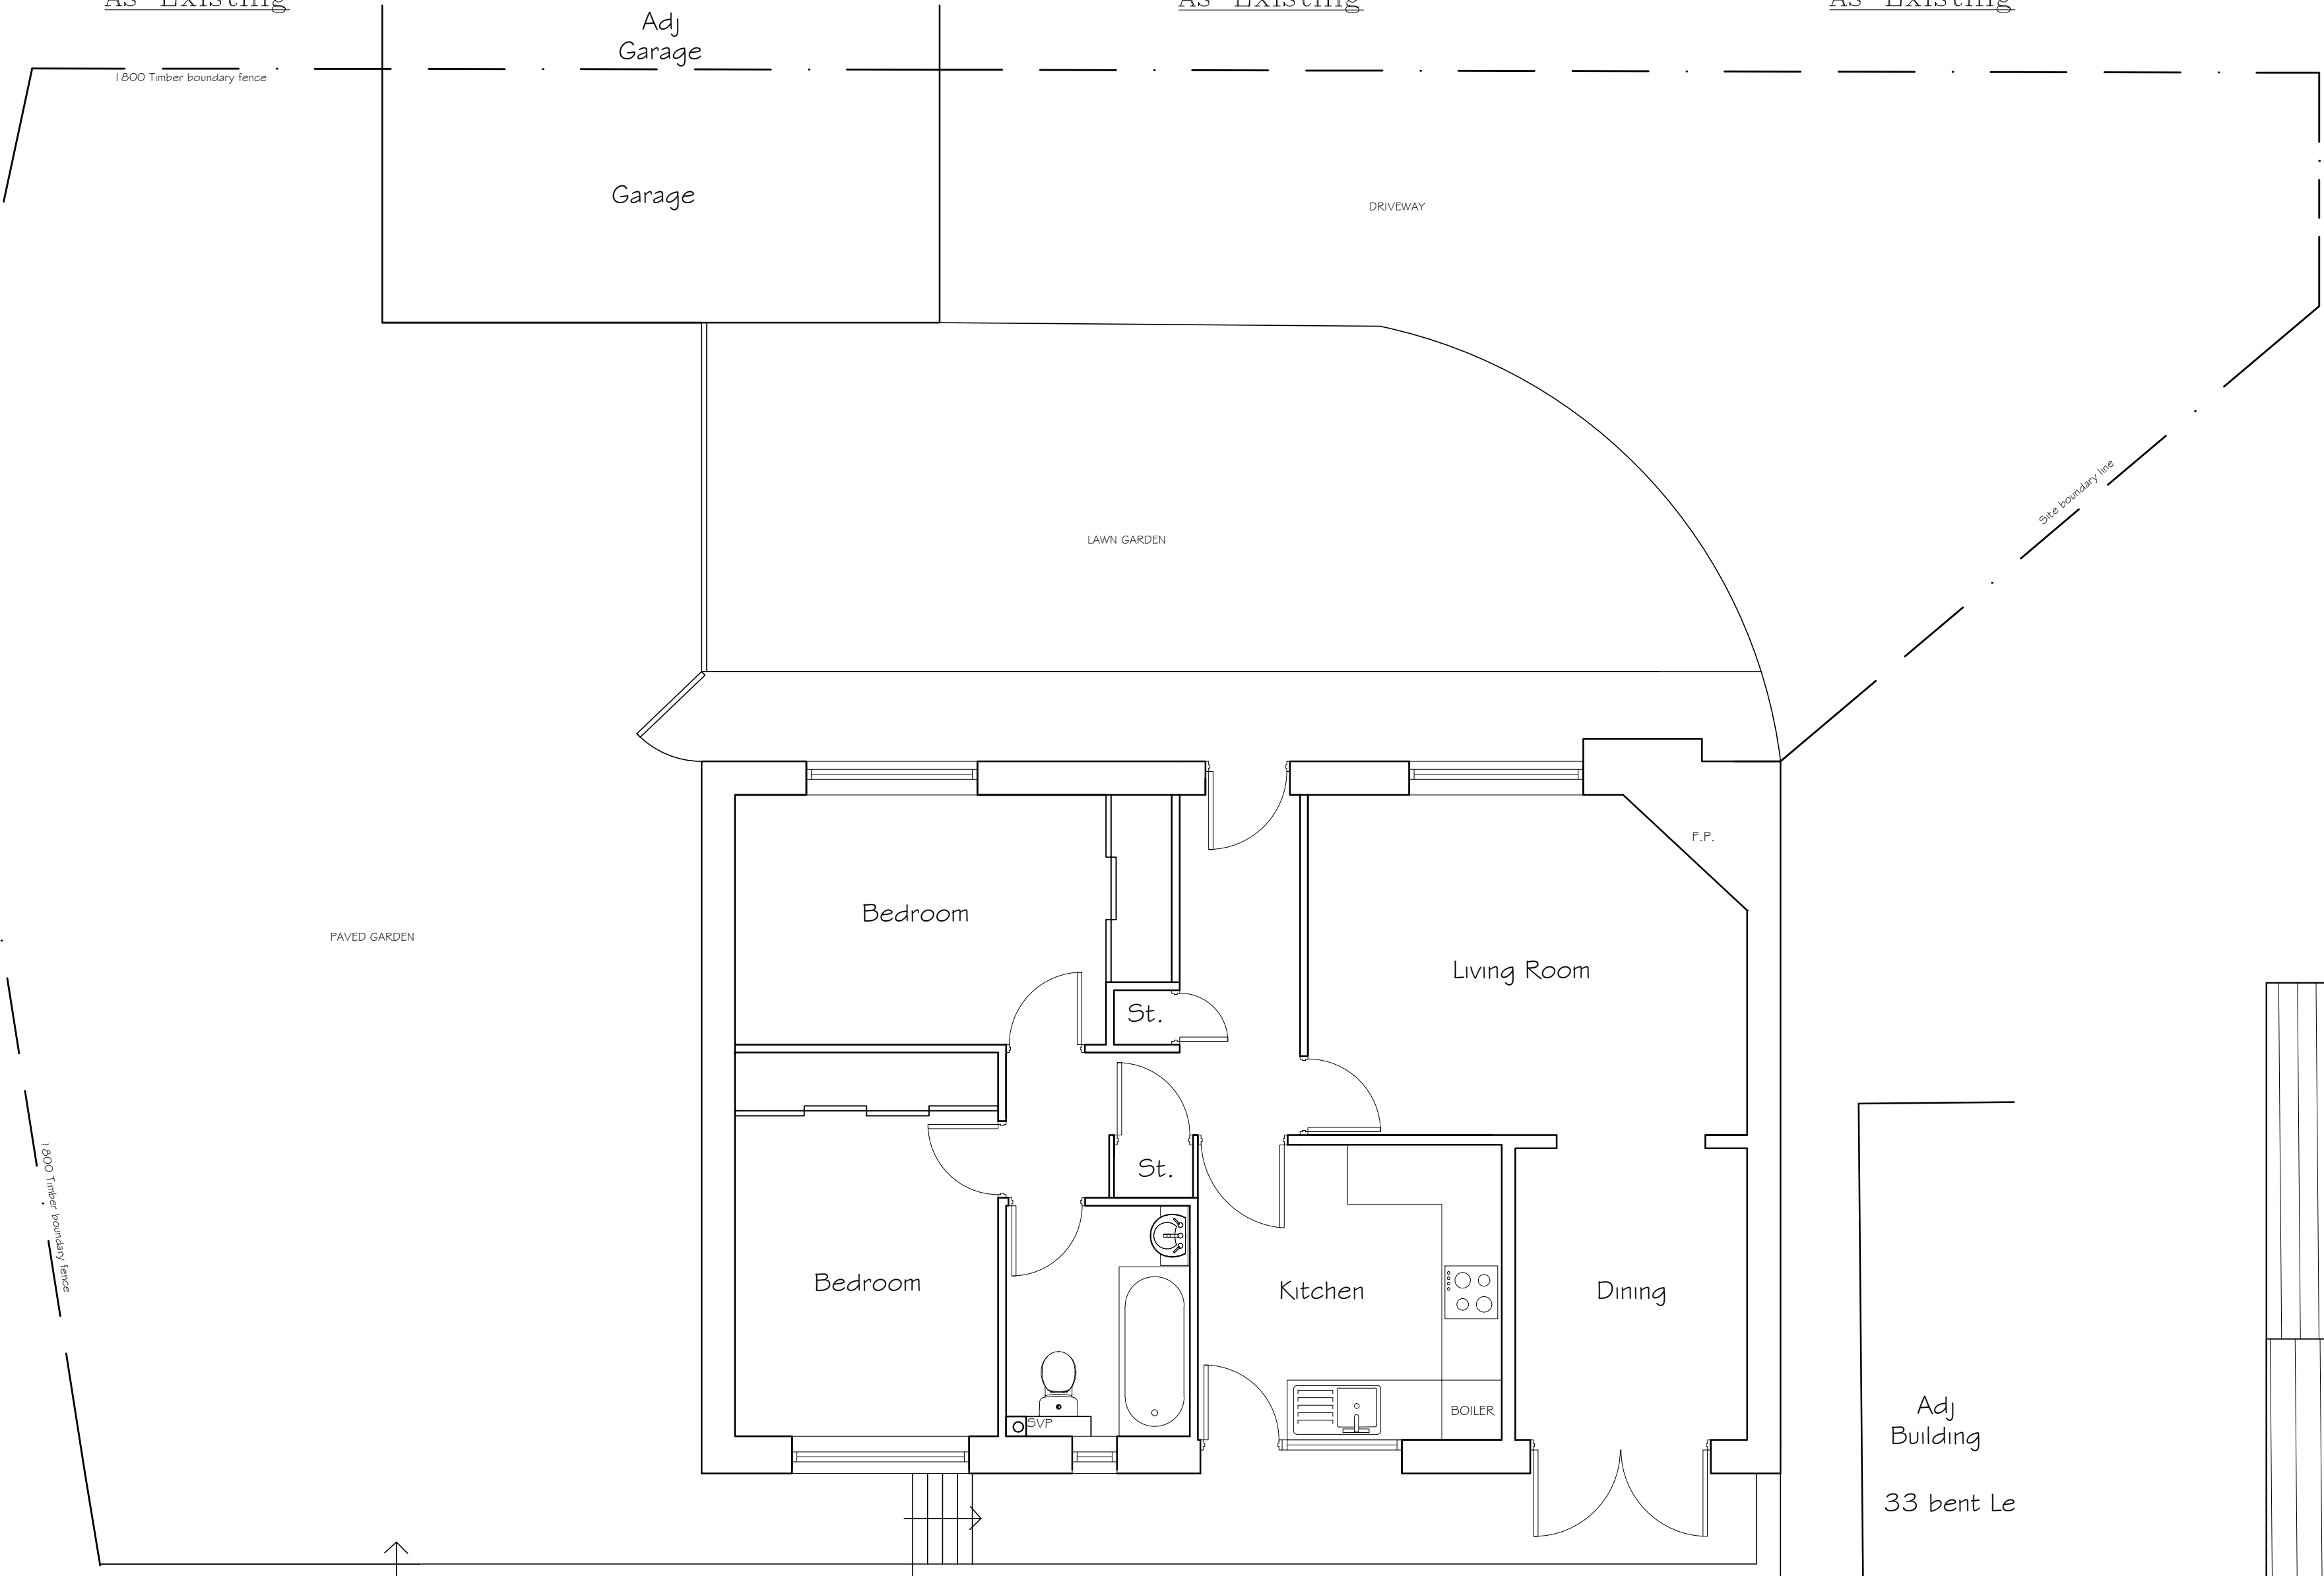
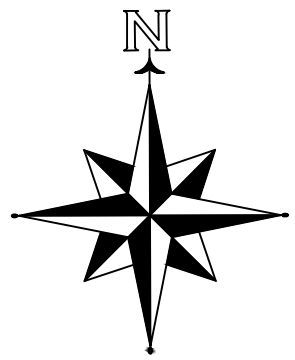
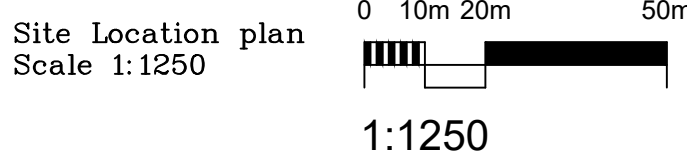
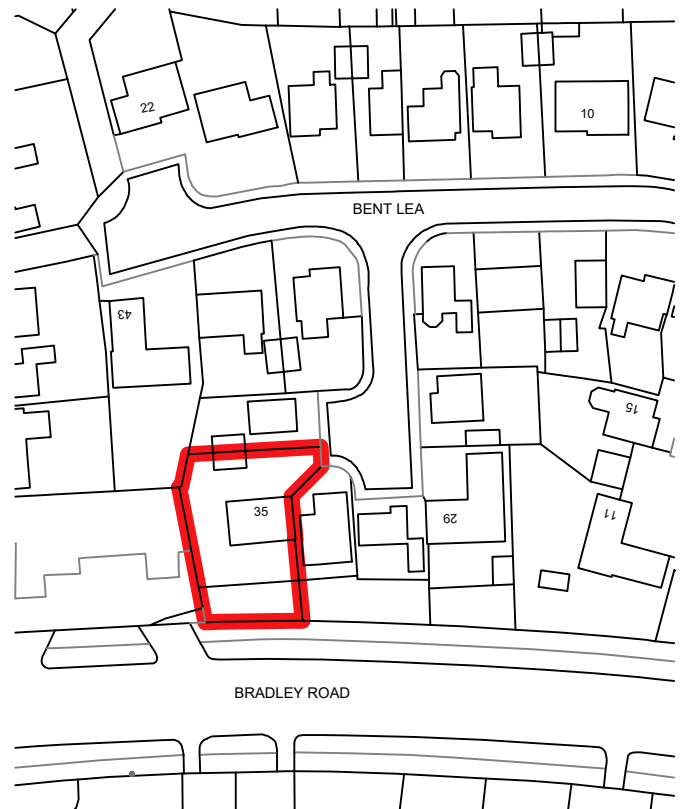


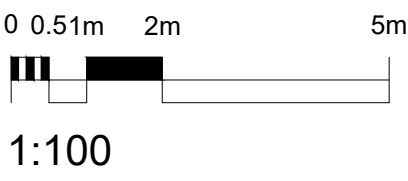

Roof Plan
As Existing

- Existing Materials
- Existing Walls - Reconstituted stone blockwork
 - Existing roof - Dark grey interlocking concrete tiles
 - Existing External Windows - Rosewood UPVC double glazed
 - Existing External Doors - Rosewood UPVC
 - Existing Rainwater Goods - Black Plastic
 - Existing Fascias - Brown timber

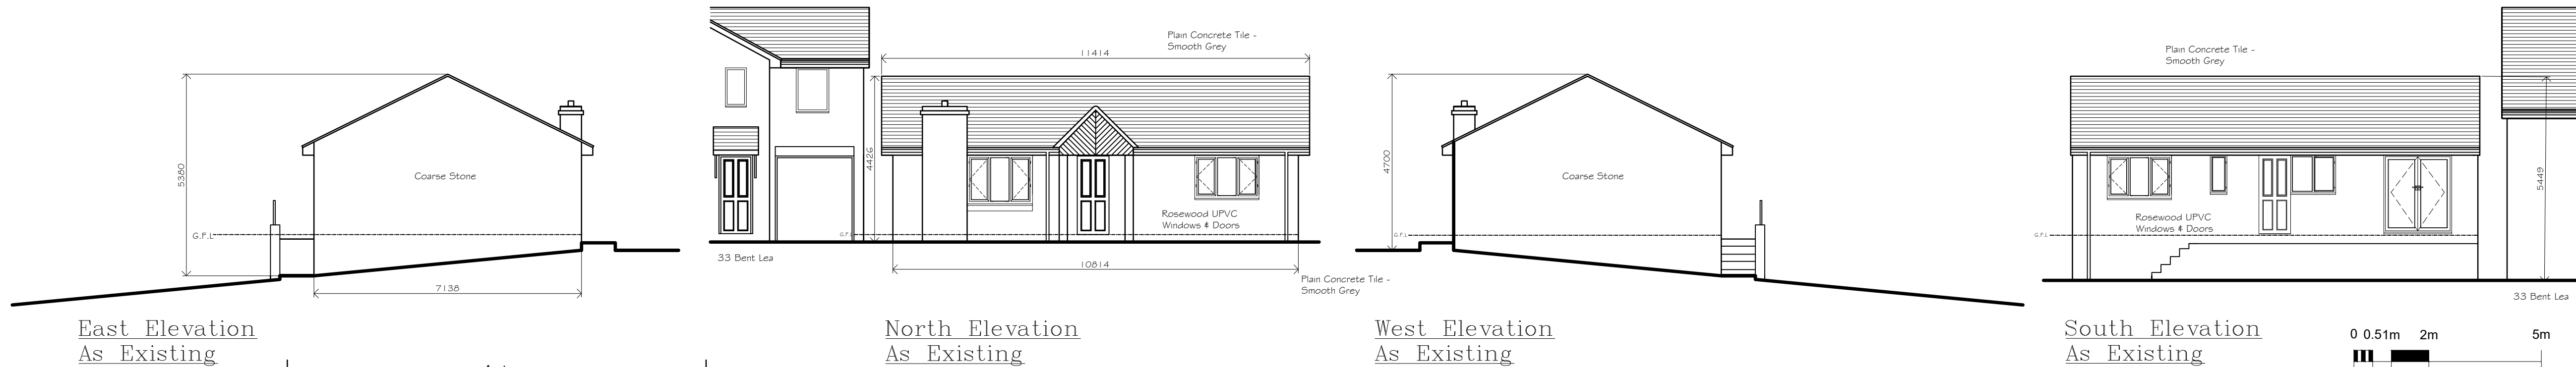

Phone: 0113 2514 079
Email: info@cka.design
www.ckarchitecturaleeds.co.uk
5A Prospect Park, Linwood Approach,
Leeds, LS14 1NH

CLIENT
Mr & Mrs Kaur
35 Bent Lea
Huddersfield
HD2 1QW

PROJECT TITLE
Two storey side extension & single storey
rear extension

DRAWING TITLE
Location Plan, GA Plans & Elevations
As Existing

DRAWING STAGE
PLANNING

SCALE As shown @ A1		DATE 24/08/20	DRN KS	
DATE	NOTES		BY	RE
04/11/20	For Planning Submission		MS	B
15/01/21	For Planning Submission		GAC	C

Project no:
HD2-2050

PLN
Rev
C

Sht
001