



Elevation A

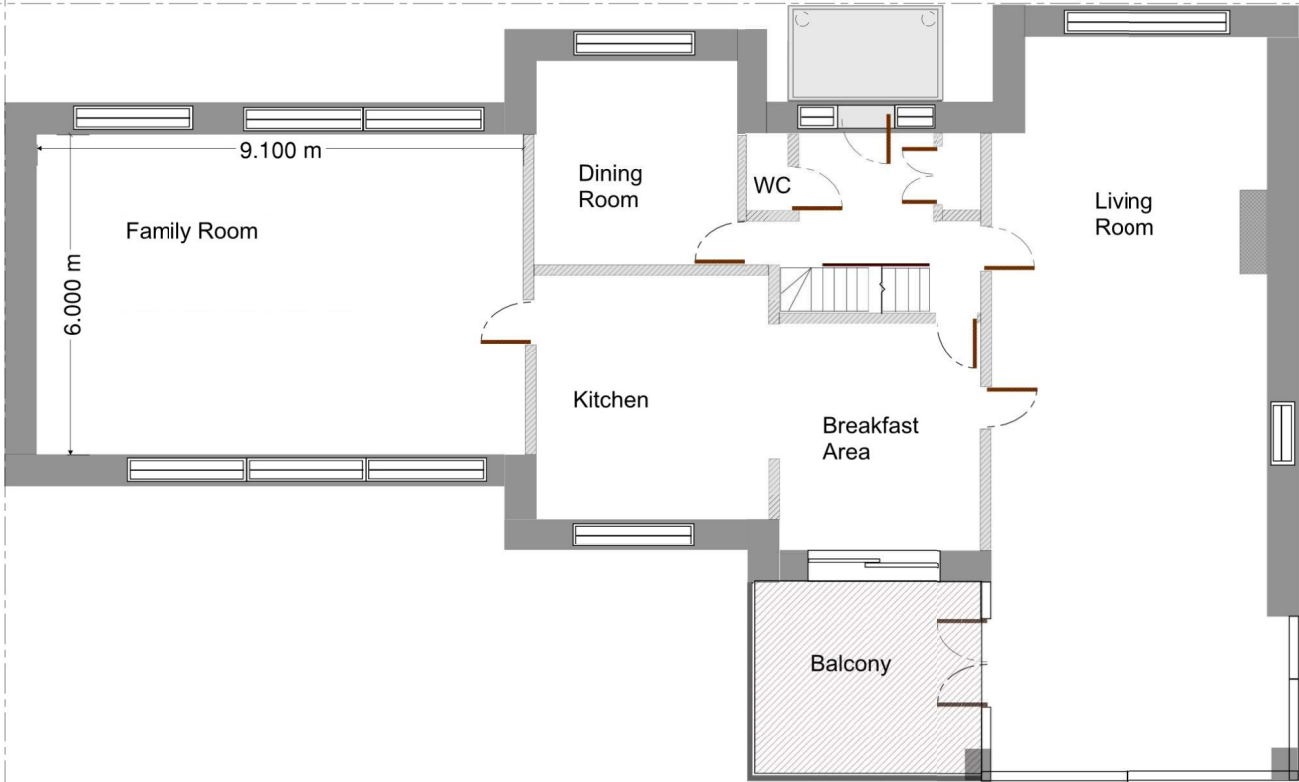

Proposed Ground Floor 1:100

Elevation B

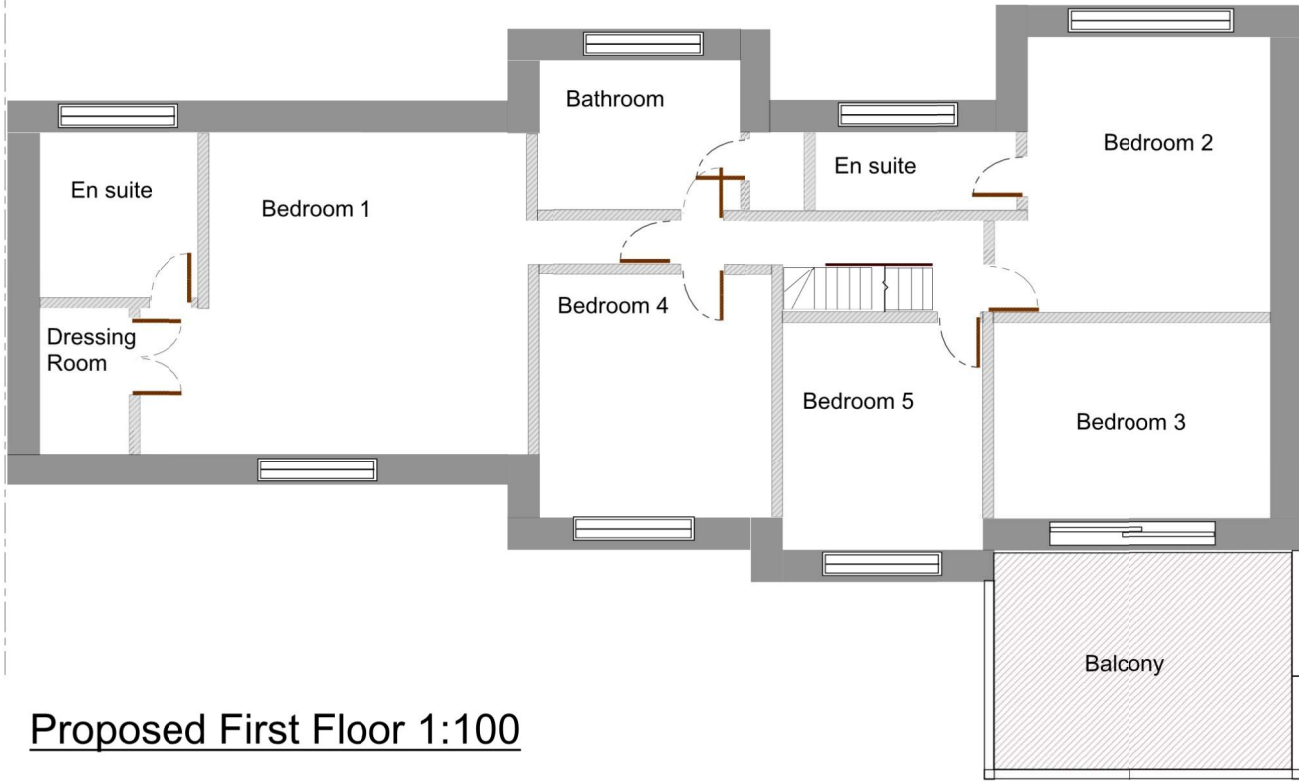

Proposed First Floor 1:100

Elevation D

Do not scale from this drawing. Only figured dimensions should be taken from this drawing. All dimensions must be checked prior and verified on site before commencing works: or produce shop fabrication drawings. The originator should be notified immediately of any discrepancy.

Drawings based on site survey information, ordnance survey and/or existing record information - the design and drawing content is subject to final site survey and statutory requirements.

This drawing is to be read in conjunction with all related drawings.

Address: 1A Far Bank, Shelly, HD8 8LA
Title: Proposed Floor Plans
Scale: 1:100 @A2
Drg No. 1AFB - 004
Date: 15/Feb/21