



NOTE: ALL DIMENSIONS SHOWN ARE PROVISIONAL DIMENSIONS ONLY & SHOULD NOT BE READ AS EXACT MEASUREMENTS. THESE MAY NEED TO BE ALTERED DUE TO SITE CONSTRAINTS/ INSPECTION THE DRAWINGS AND DESIGN ARE THE COPYRIGHT OF L'ARCHE DEVELOPMENTS YORKSHIRE LTD & SHOULD NOT BE RE-PRODUCED WITHOUT PRIOR PERMISSION

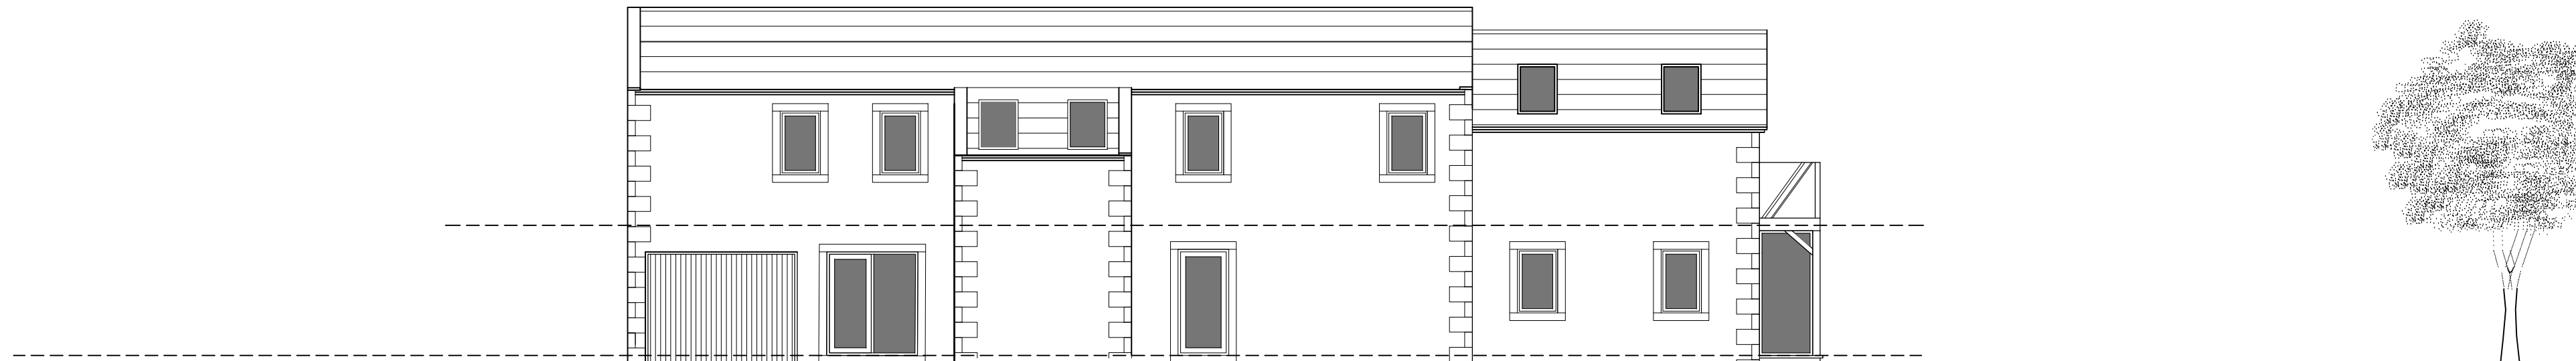

Proposed Front Elevation

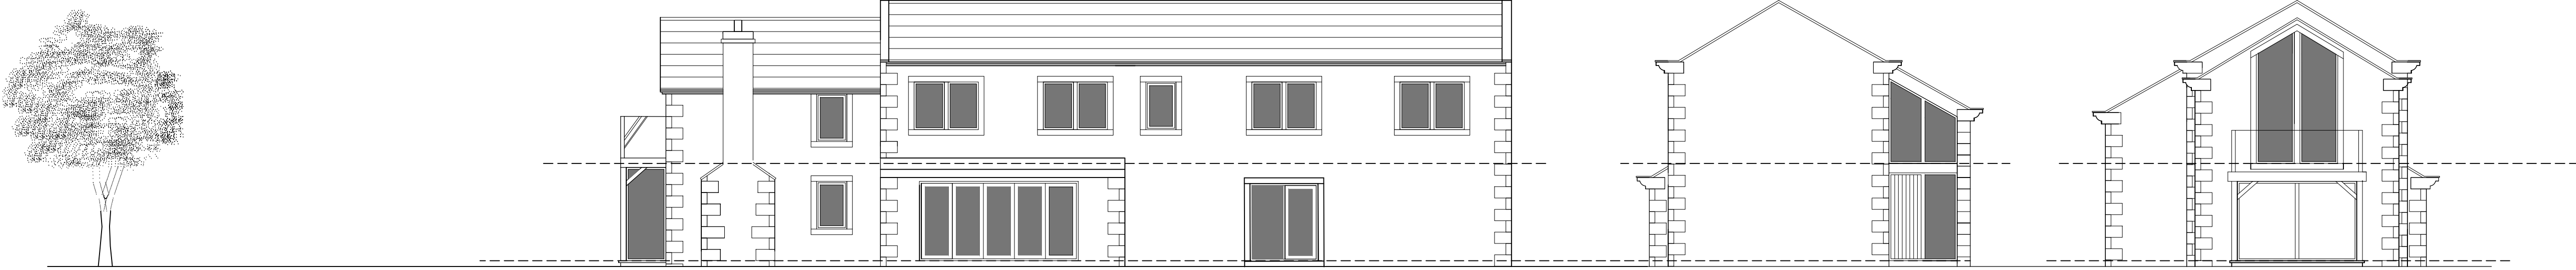

Proposed Rear Elevation

Proposed Side Elevation to driveway

Proposed Side Elevation to garden



Proposed Site Plan 1:200

DRAWING DESCRIPTION			
Proposed Elevations & Site Plan			
JOB TITLE			
27 RILEY PARK KIRKBURTON			
CLIENT			
Mr & Mrs C TAYLOR			
DRAWN BY		SCALE 1:100@ A1	
DATE JAN 2021		DRAWING NO. 1102-03	
CHECKED		REVISION B	

