



*For the purposes of Planning Consent the following applies to any copy of this drawing made by the Local Authority.
This copy has been made to assist with the authority of the person required to make the plan and drawing used to
public inspection pursuant to Section 47 of the Copyright, Designs and Patents Act 1988. Unless said and provides
a relevant exception to copyright, this copy must not be copied without the prior permission of the copyright owner.
The copyright in this drawing is the property of the copyright holder and the drawing is to be copied.


Drawn Scale 1:100

 

Drawn Scale 1:50

 

SAFETY HEALTH AND ENVIRONMENTAL INFORMATION	
In addition to the hazards / risks normally associated with the types of work detailed on this drawing, note the following significant risks and information. It is assumed that all works will be carried out by a competent contractor, working where appropriate, to an approved method statement.	
CONSTRUCTION	1. Proximity of neighbouring properties and access.
MAINTENANCE	1. None.
DEMOLITION	1. Sequence of works to be reviewed.

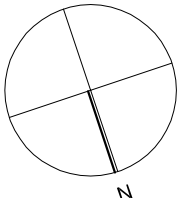


Issue Purpose: PLANNING APPLICATION

AHJ architects
The Countess
129 Commercial Road
Huddersfield
HD9 9AA
www.ahjarchitects.co.uk


1 | 0798884440
e | info@ahjarchitects.co.uk

AHJ
architects

Client	Ms K Ward	Issued From	
Project	2179 - Elm Court Domestic Extension	Date	March 21
Title	Proposed Site and Ground Floor Plans	Scale	1:100 & 1:50 @ A1
Drawn	BH, ALM, BH		

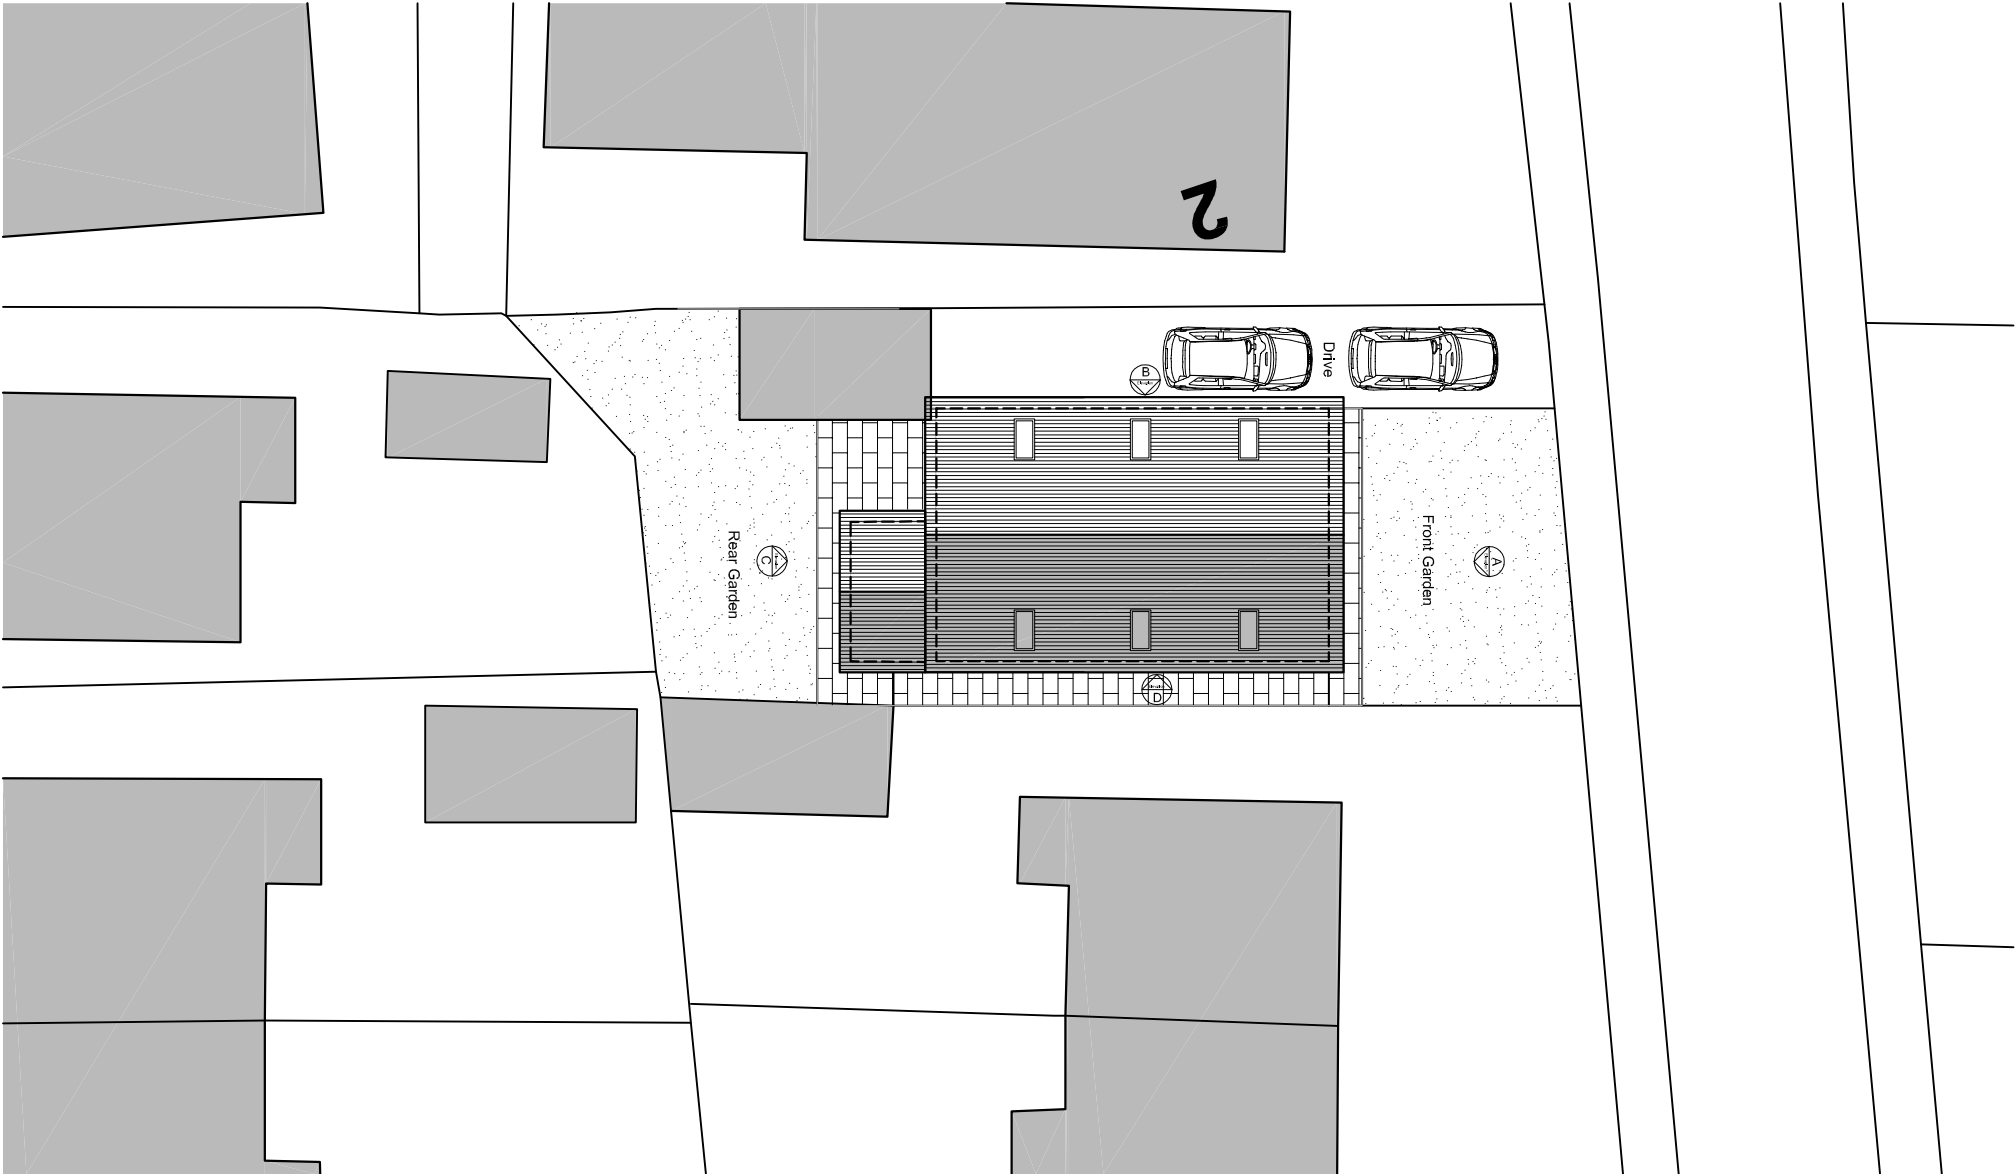

Proposed Site Plan 1:100 @ A1

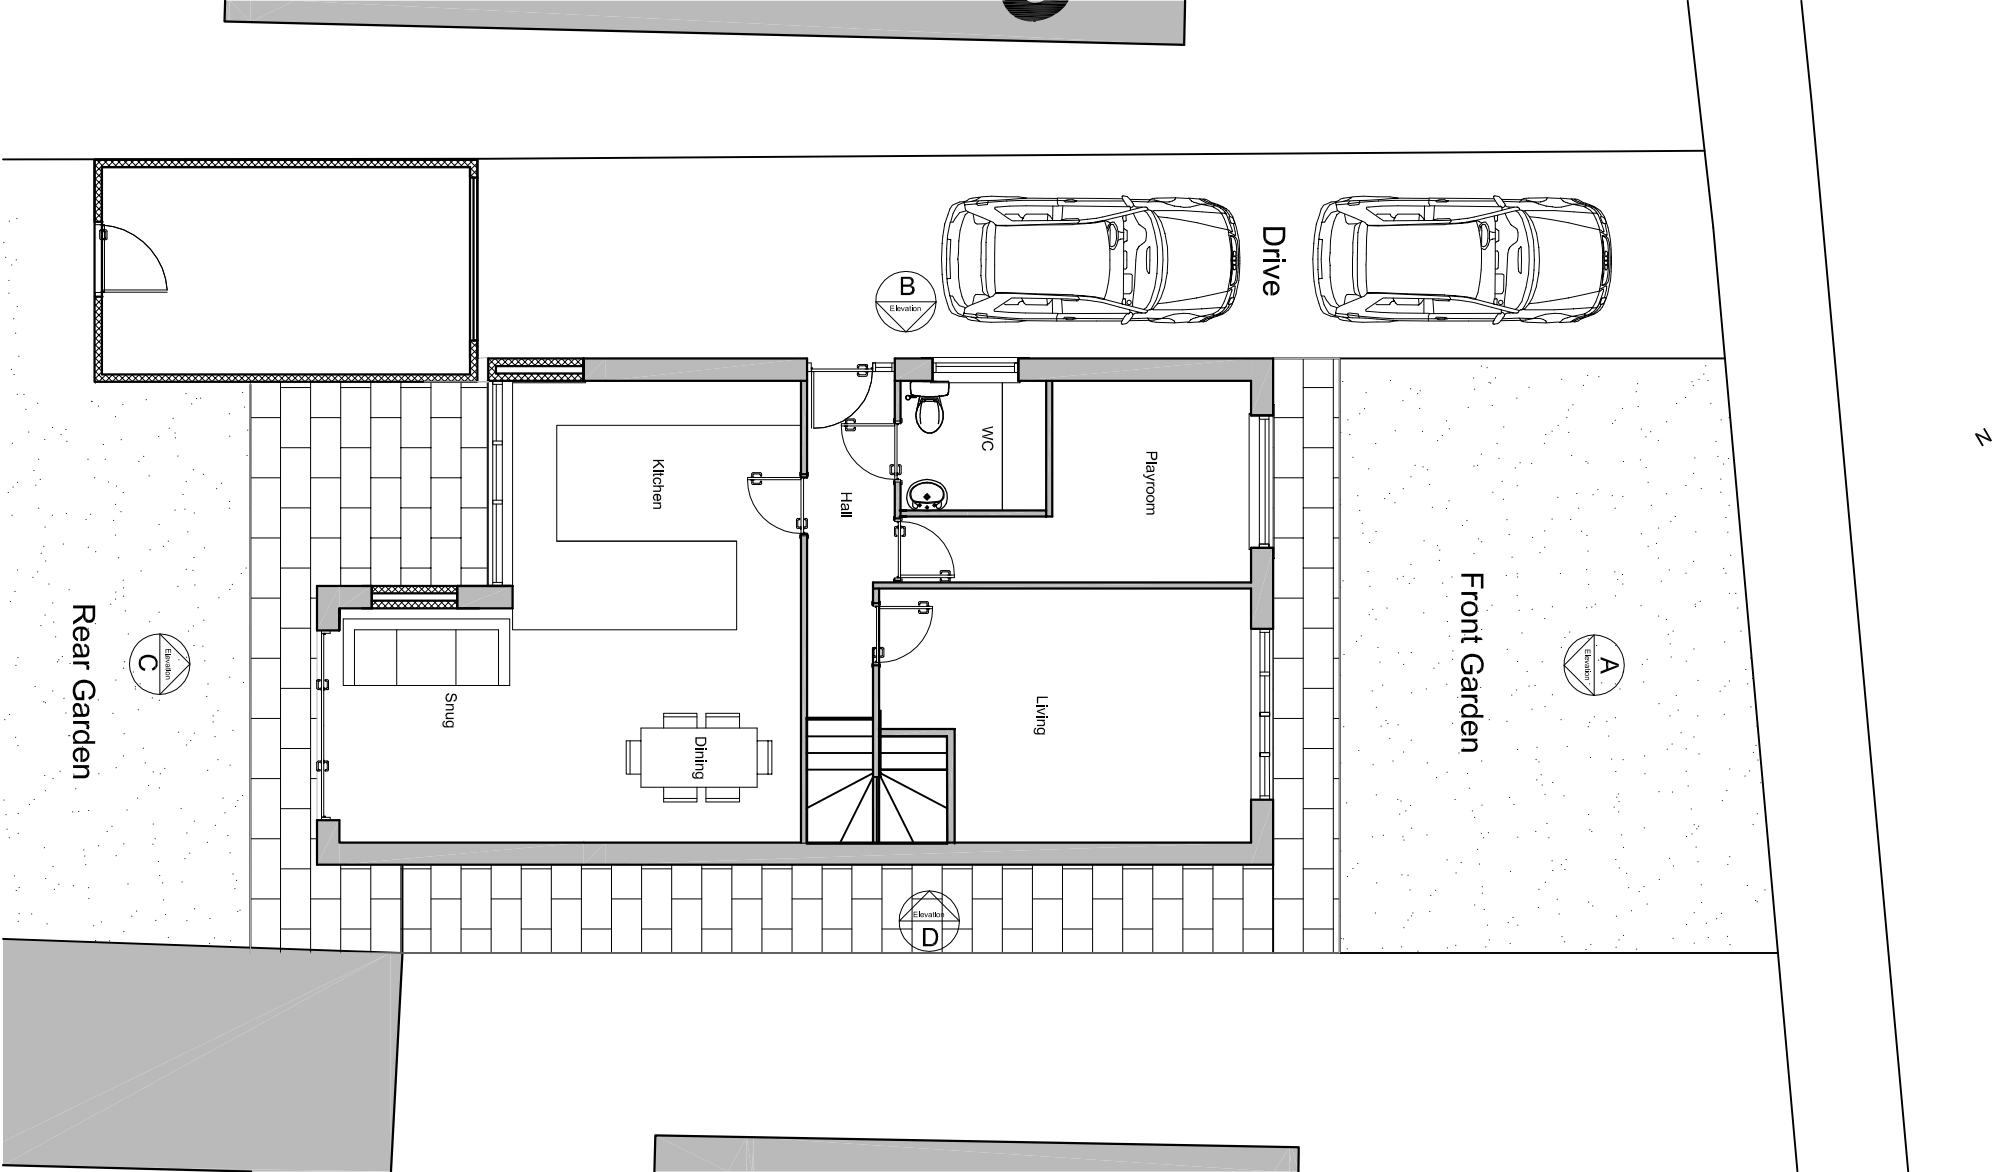

Proposed Ground Floor Plan 1:50 @ A1