




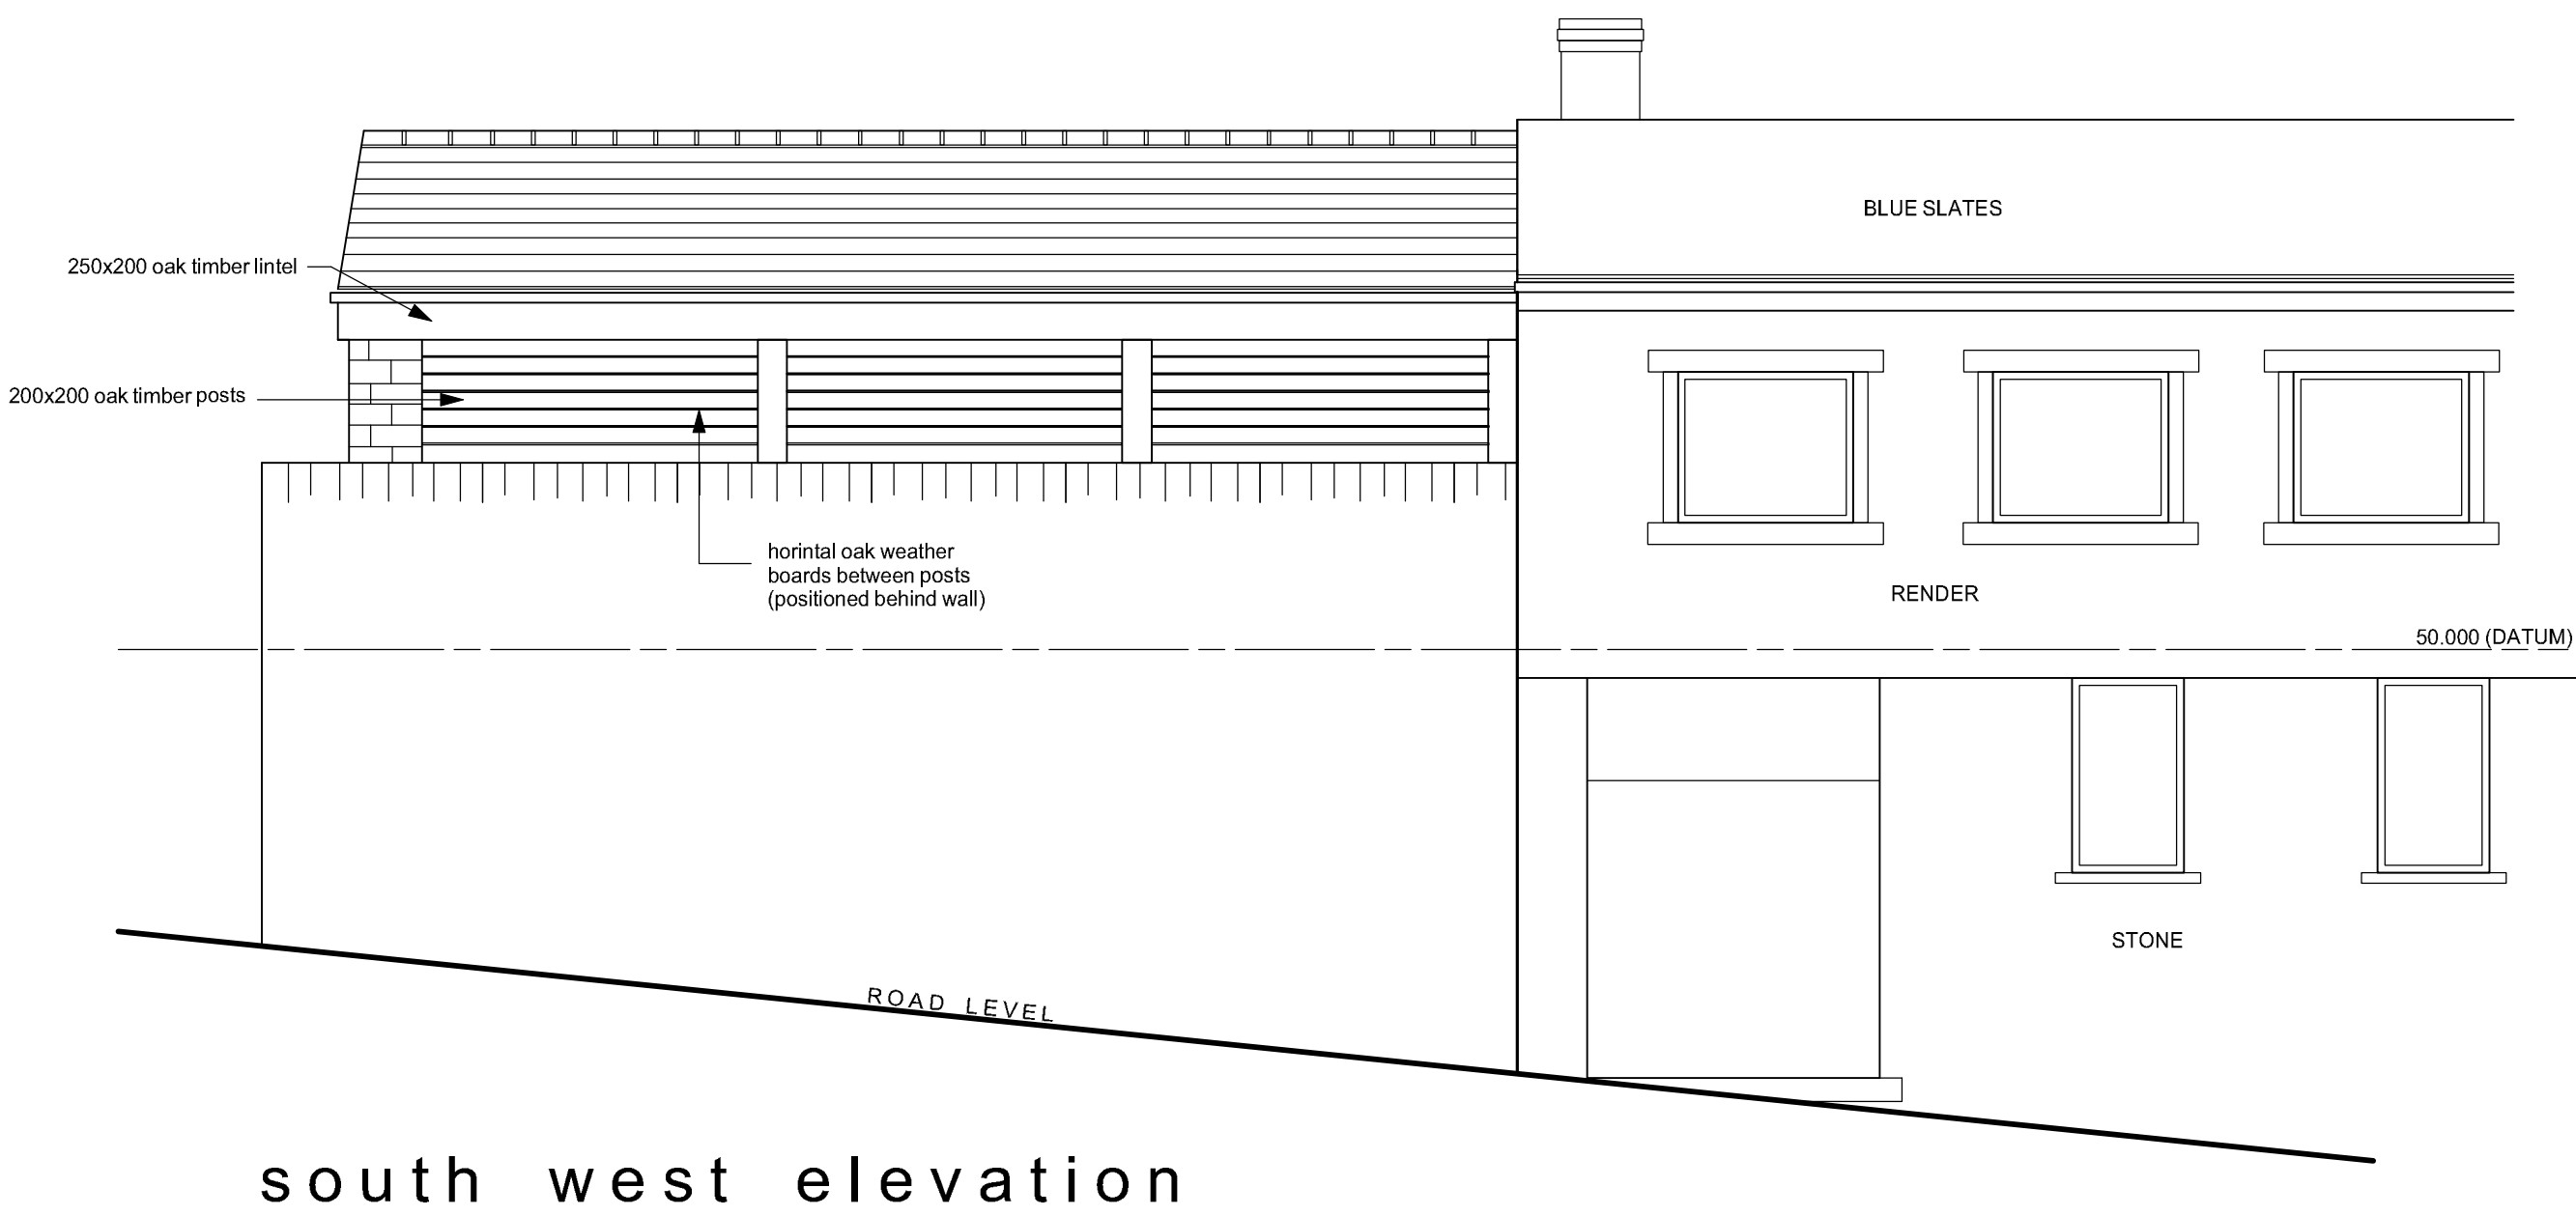


south west elevation

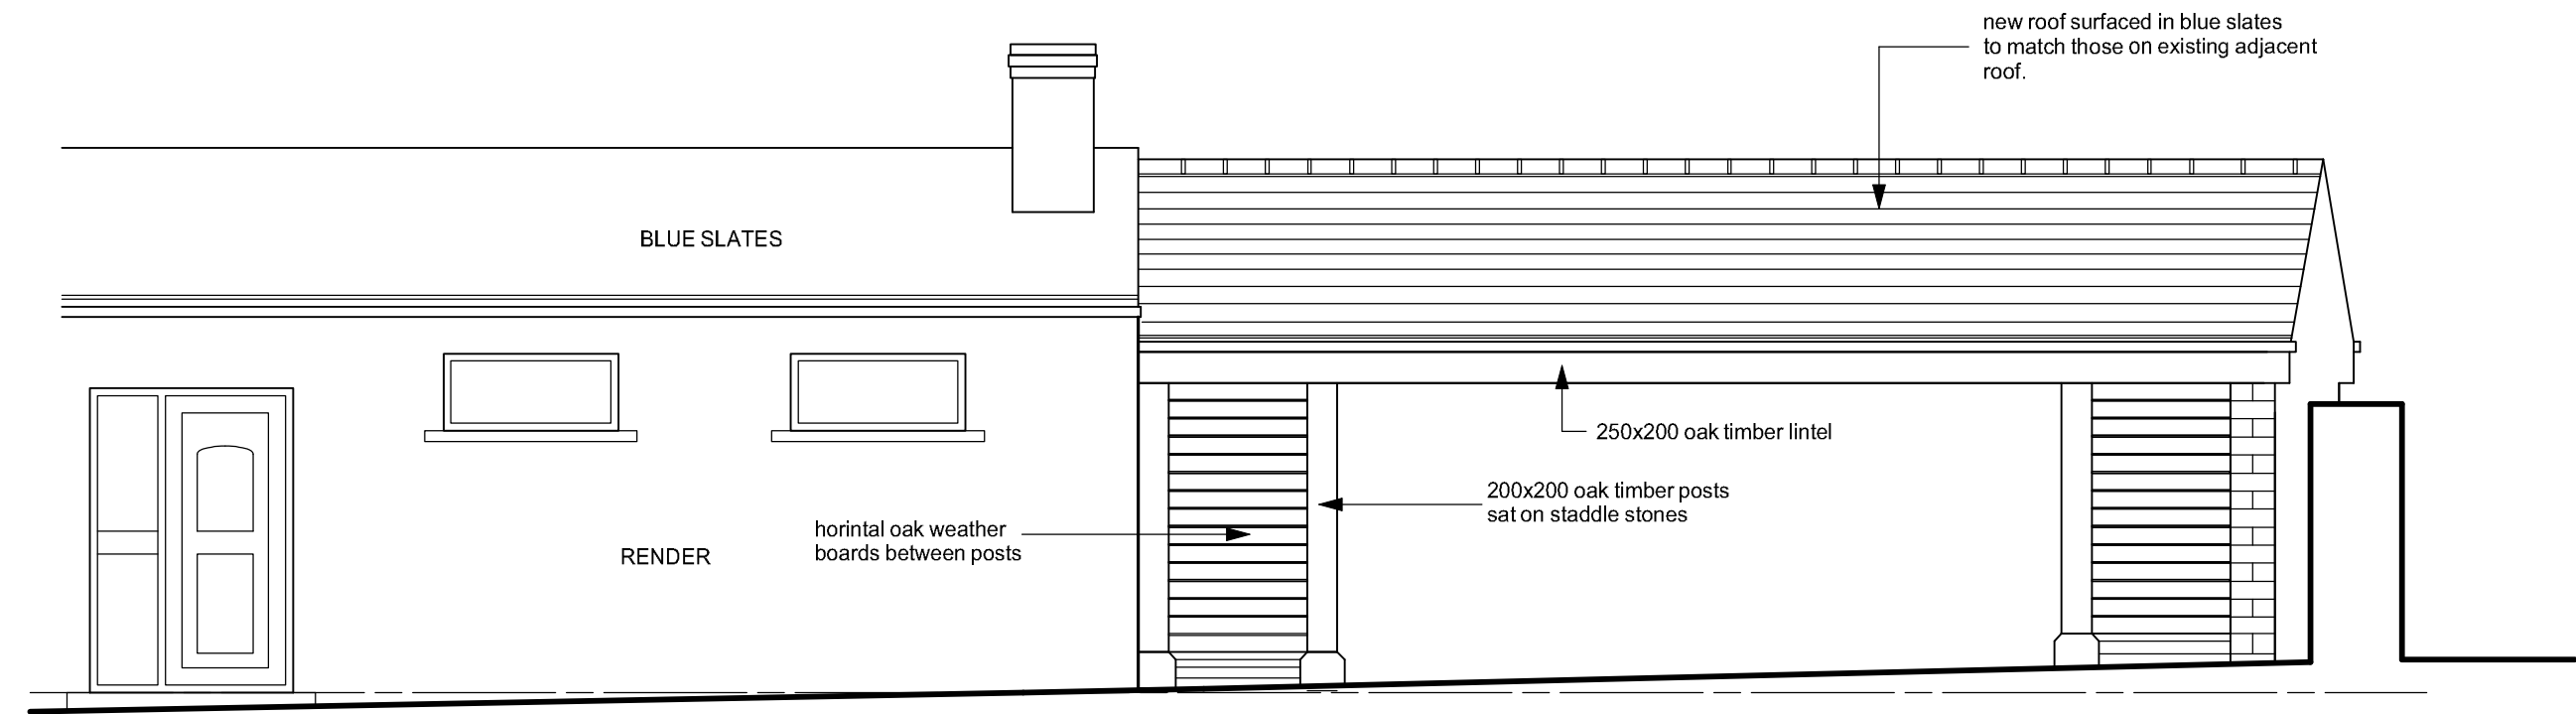


north east elevation

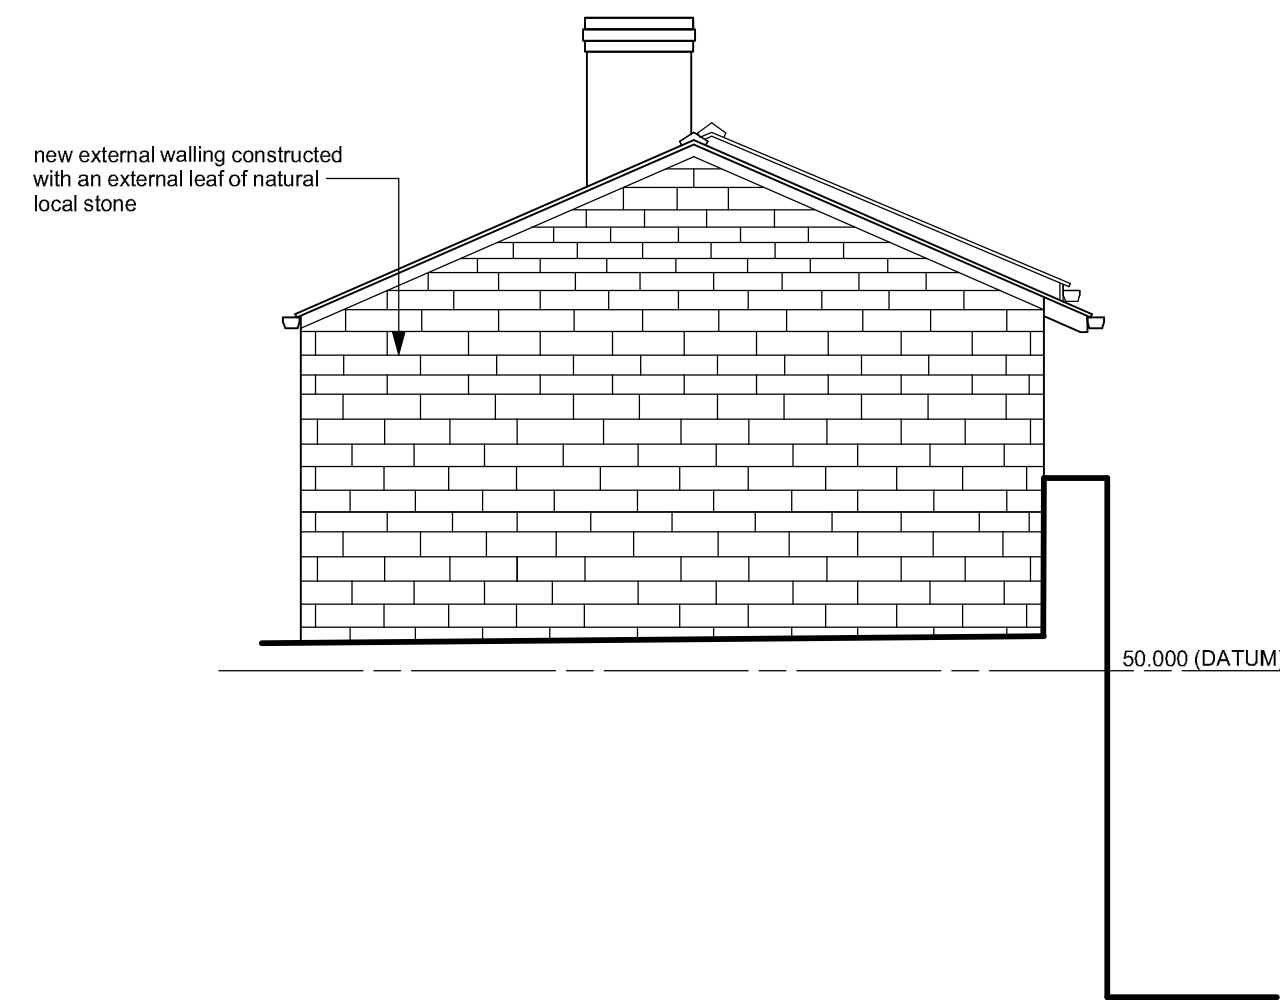

north west elevation

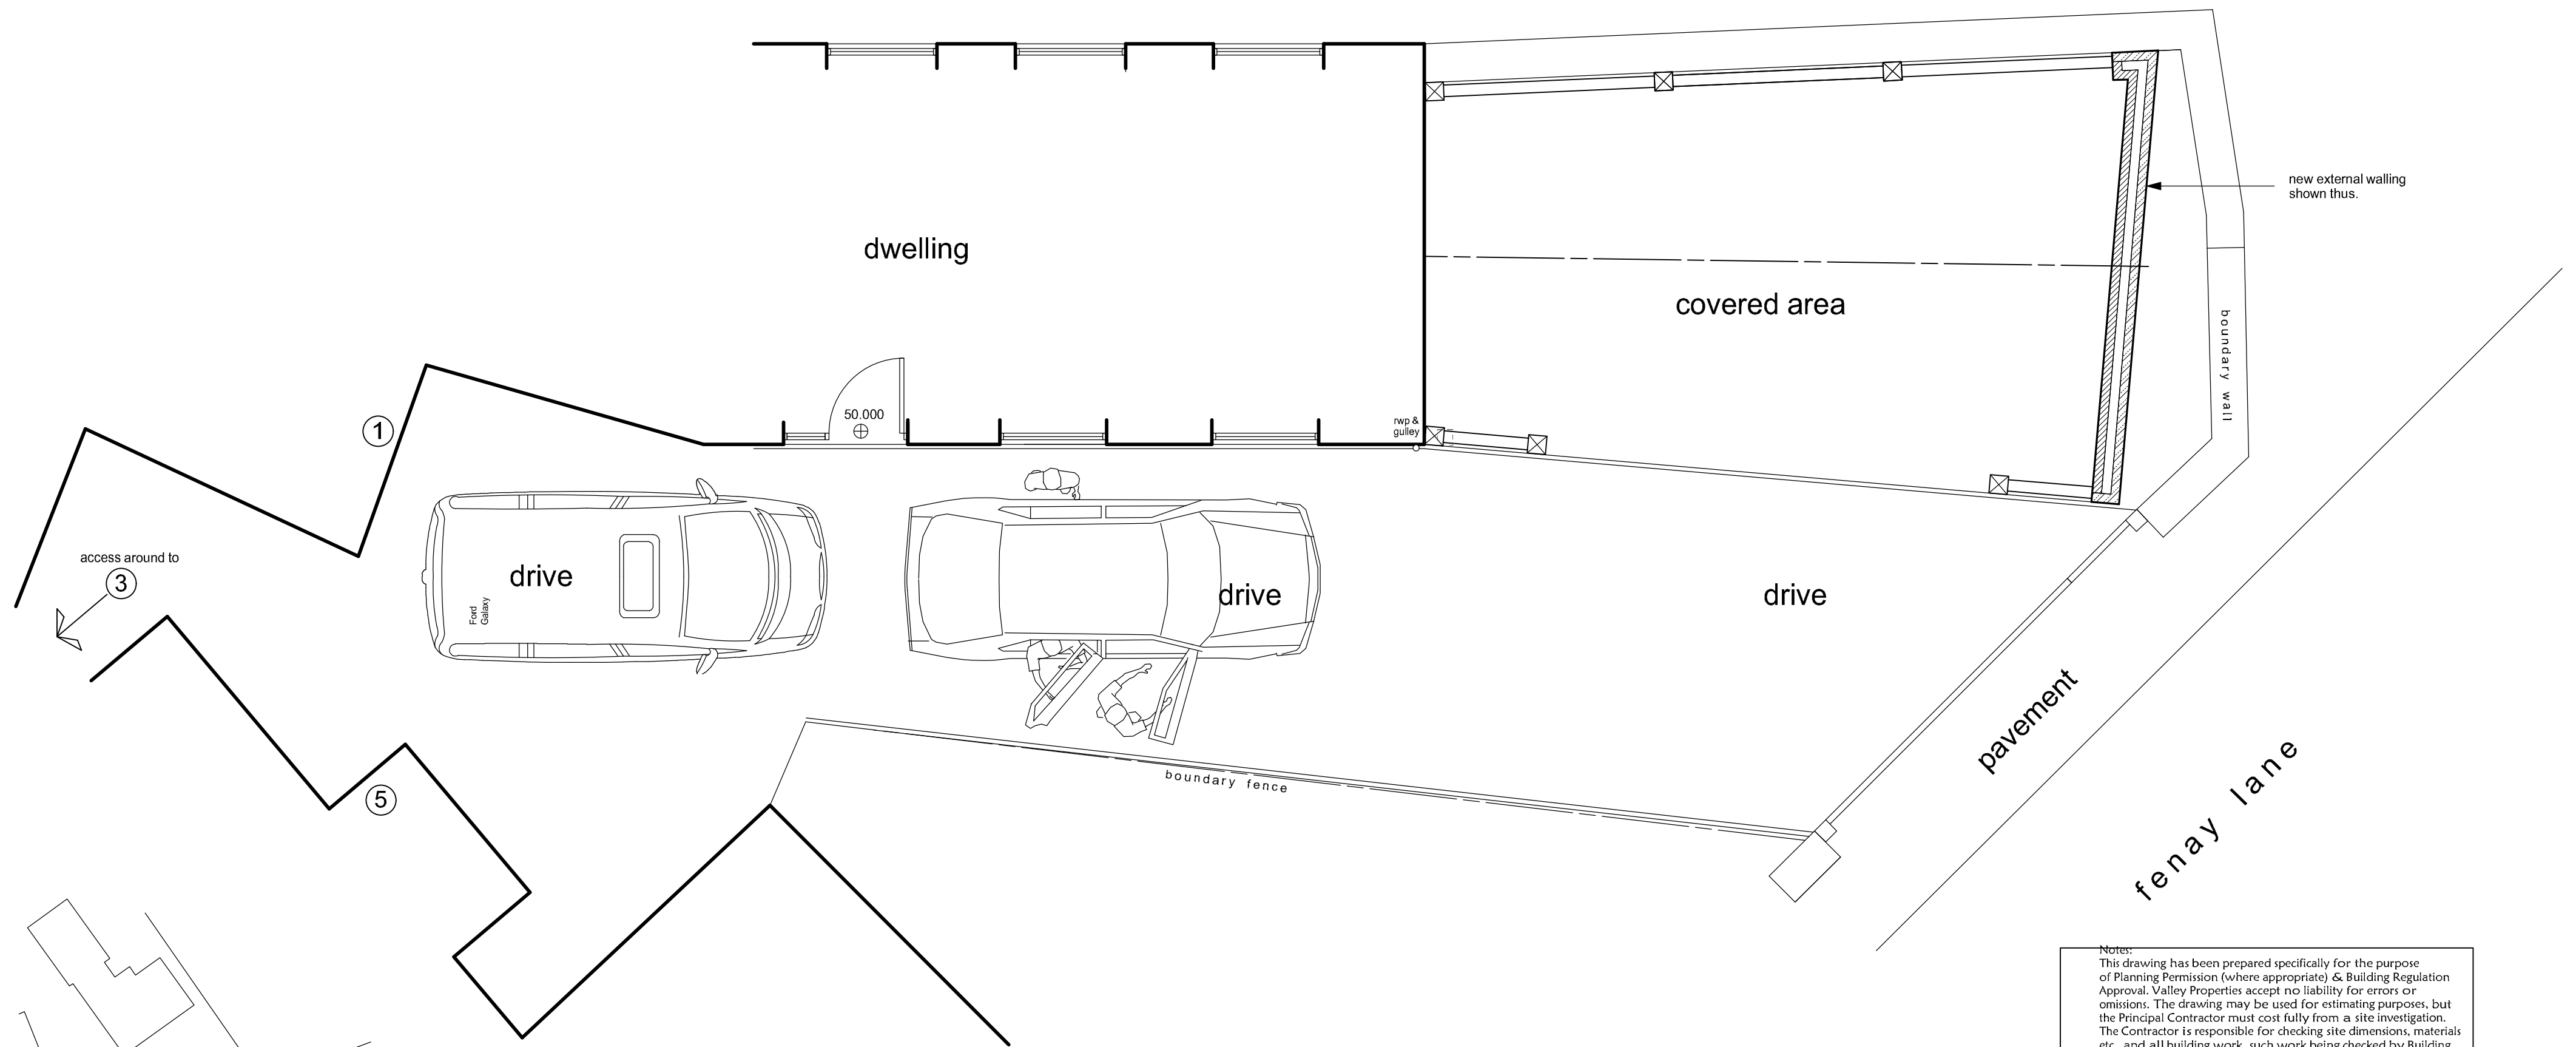

part ground floor & site plan

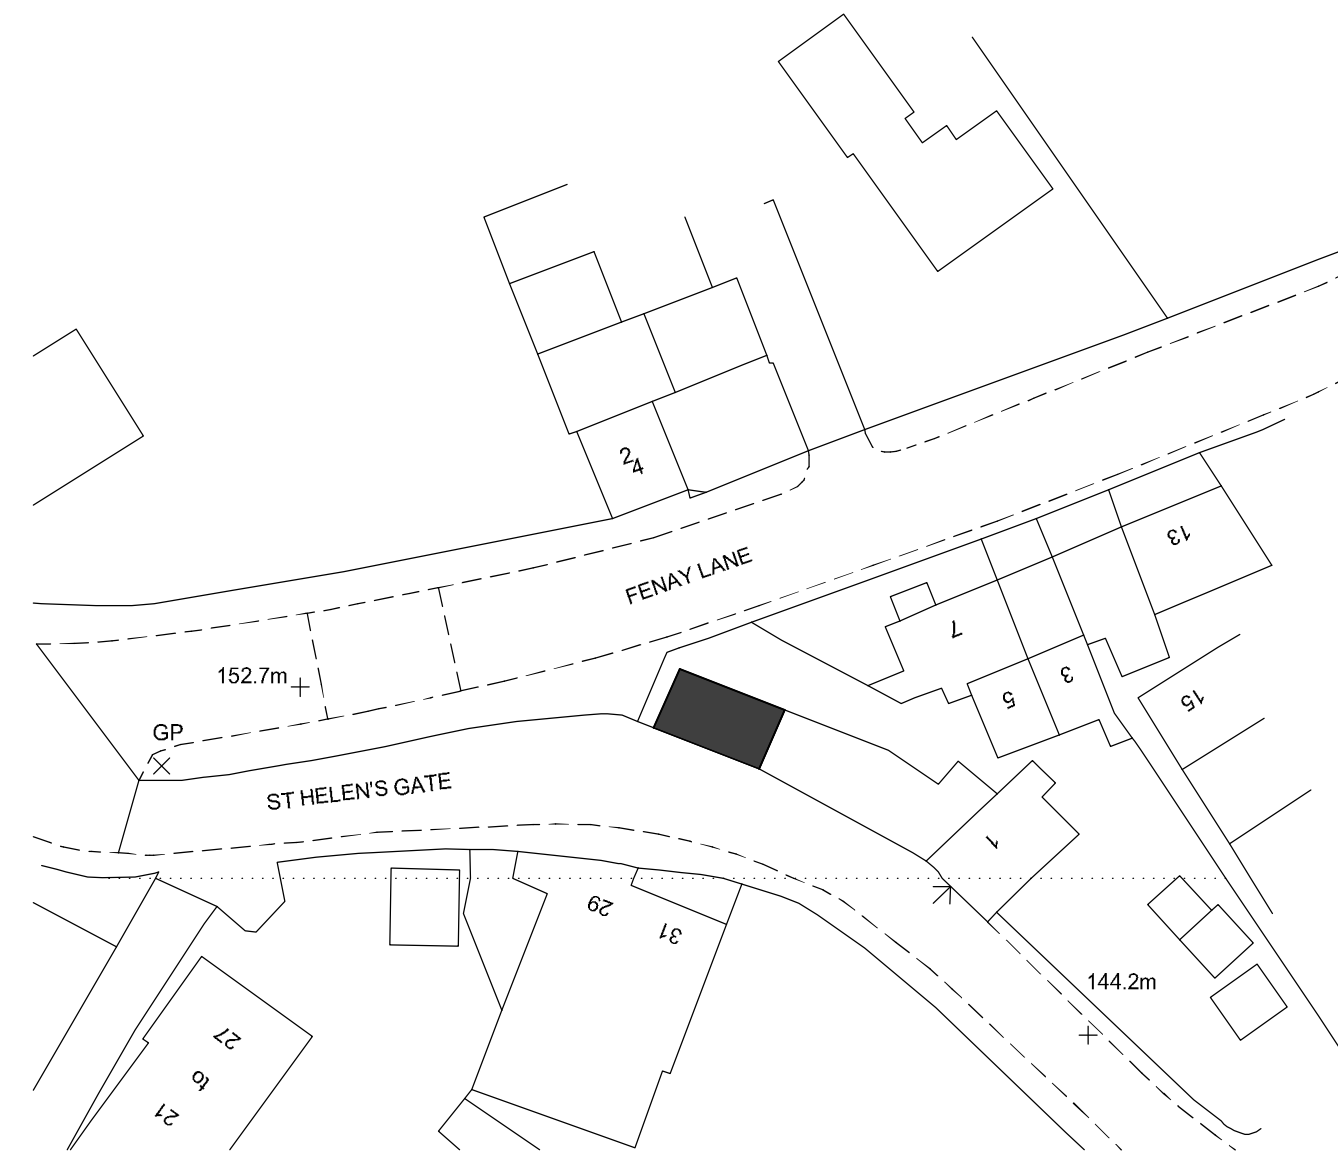

block plan 1/500

Notes:
This drawing has been prepared specifically for the purpose of Planning Permission (where appropriate) & Building Regulation Approval. Valley Properties accept no liability for errors or omissions. The drawing may be used for estimating purposes, but the Principal Contractor must cost fully from a site investigation. The Contractor is responsible for checking site dimensions, materials etc. and all building work, such work being checked by Building Control on site, as may be appropriate. Valley Properties disclaim any liability for works carried out.

Revisions:
Rev.A (May 21) Stone faced masonry wall added to n.w. elevation
Rev.B (Sept 21) Extent of driveway added.
Rev.C
Rev.D
Rev.E

VALLEY PROPERTIES
ARCHITECTURAL DESIGN SERVICES
7 Holmfirth Road
Meltham
Holmfirth HD9 4AA
Tel: 01484 854100 Mob: 07769736142
Email: vproperties@supanet.com

Client Details
Ian Wrigglesworth

Project Title
Proposed erection of oak frame structure at
1 Fenay Lane
Almondbury
Huddersfield

Drawing Title
Planning Drawing

Scale: 1/50	Drawing Number 2021/017/03	Rev. B	Date Drawn March 2021	Drawn By Andrew Smith
----------------	-------------------------------	-----------	--------------------------	--------------------------