


DO NOT SCALE IF IN DOUBT ASK

No part of this drawing may be reproduced without prior written permission from J M H Design
J M H Design reserves all copyrights on its designs.


THIS DRAWING IS INTENDED FOR PLANNING AND BUILDING REGULATION SUBMISSIONS ONLY - AND SHOULD NOT BE USED AS A WORKING DRAWING FOR BUILDING PURPOSES

BOUNDARYS, ANGLES & DIMENSIONS ARE TO BE CHECKED ON SITE BY THE MAIN CONTRACTOR PRIOR TO COMENCEMENT OF WORKS


CDM Regulations
Contractor to comply fully with managing for Health and Safety : Construction (Design and Management Regulations 2015)

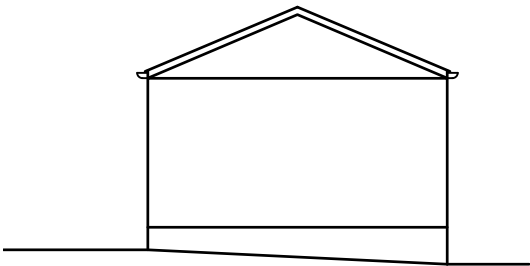


RH END ELEVATION ~ 1:100

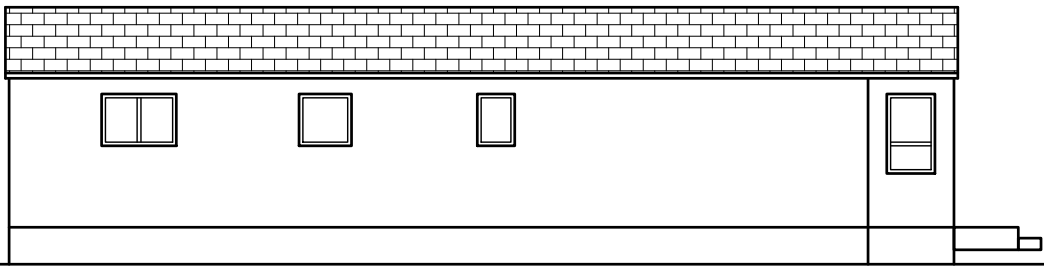


REAR ELEVATION ~ 1:100

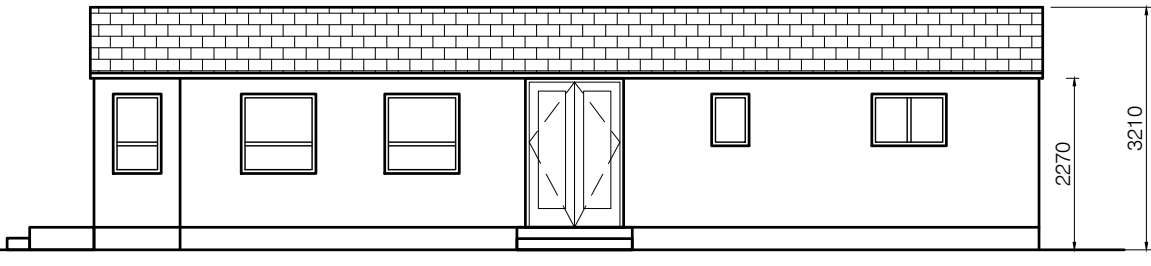


FRONT ELEVATION ~ 1:100

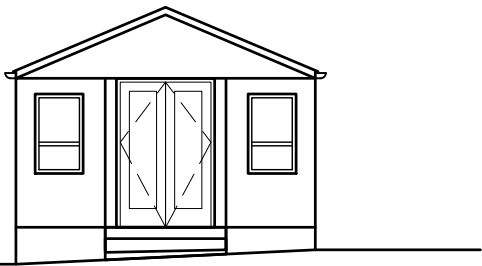


LH END ELEVATION ~ 1:100

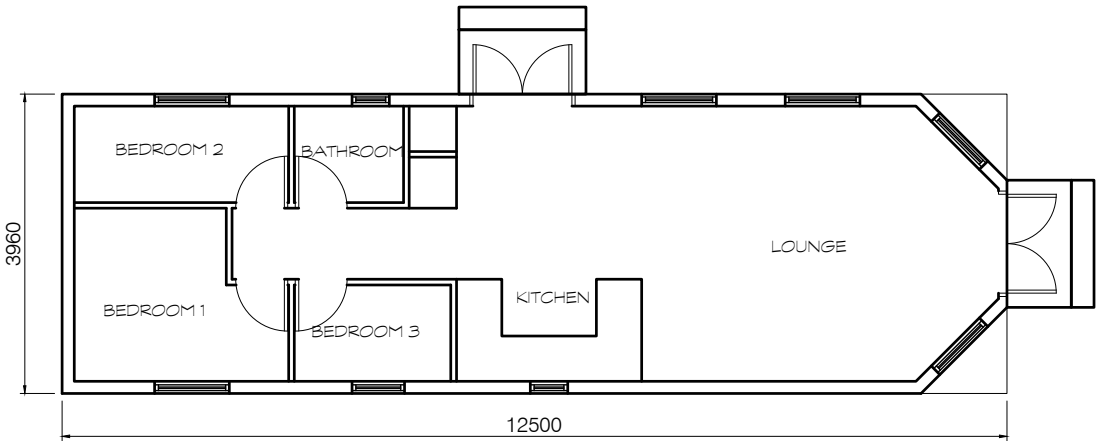


KABIN FLOOR PLAN ~ 1:100

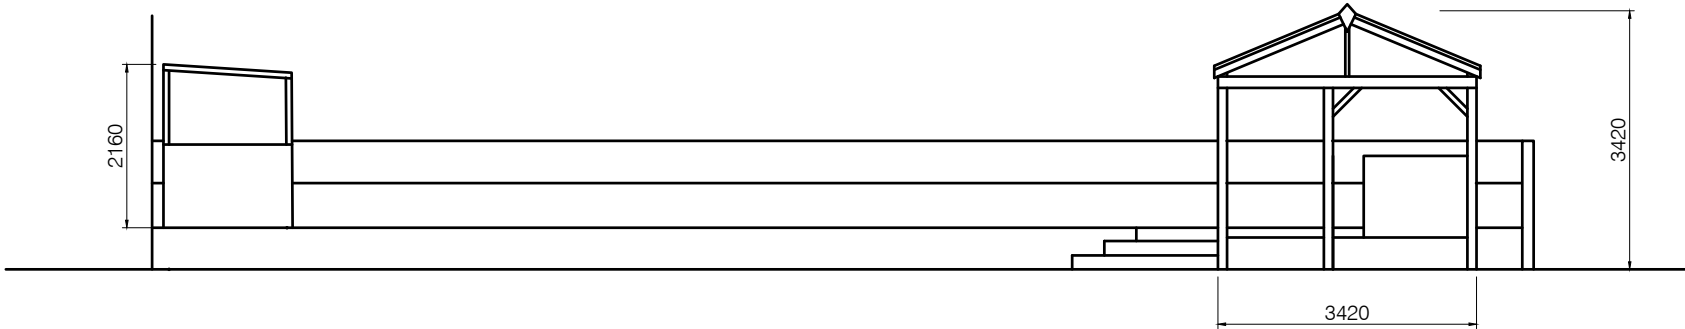

ELEVATION TO DECKING ~ 1:100

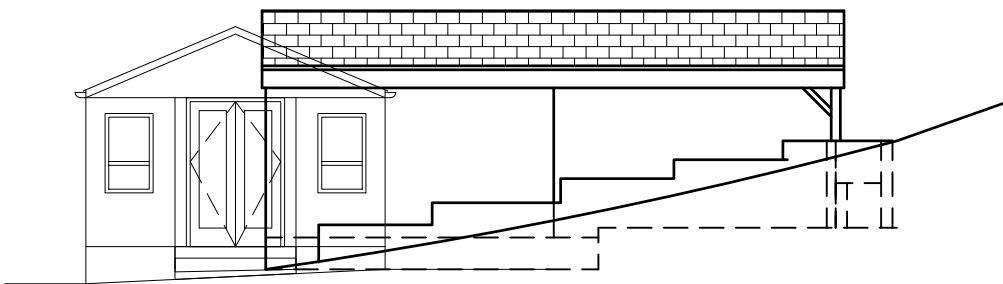

ELEVATION TO PERGOLA ~ 1:100

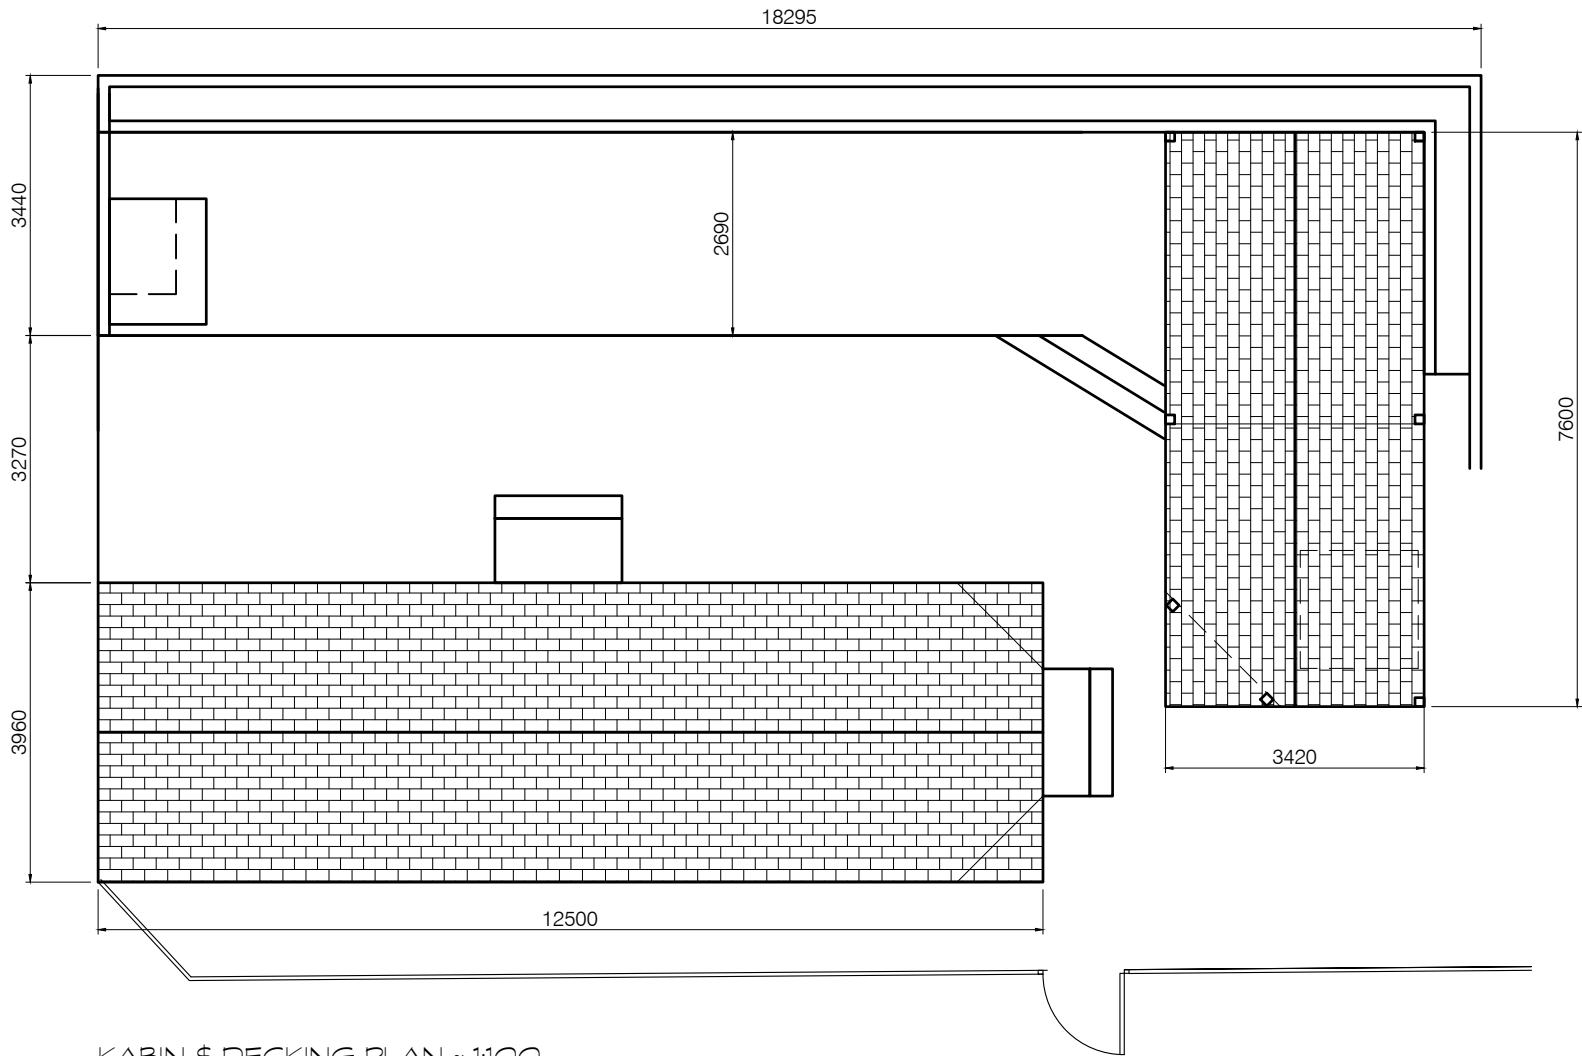

KABIN & DECKING PLAN ~ 1:100



REV	DETAILS	DATE	INITIAL

PROJECT PROPOSED HOLIDAY LET

CLIENT MR S MURPHY
MULBERRY BROOK
MANCHESTER ROAD
MARSDEN HD 7 6LP

TITLE SITE PLAN

DRG No. SM3/03 SCALE 1:100 @ A2

DRN BY MH DATE 16/03/2021

jmh.design
architectural & interior consultants

Poplar Studios,12 Liversedge Hall Lane,
Liversedge, West Yorkshire. WF15 7DB

t: 01924 518 592
e: info@jmhdesign.co.uk