


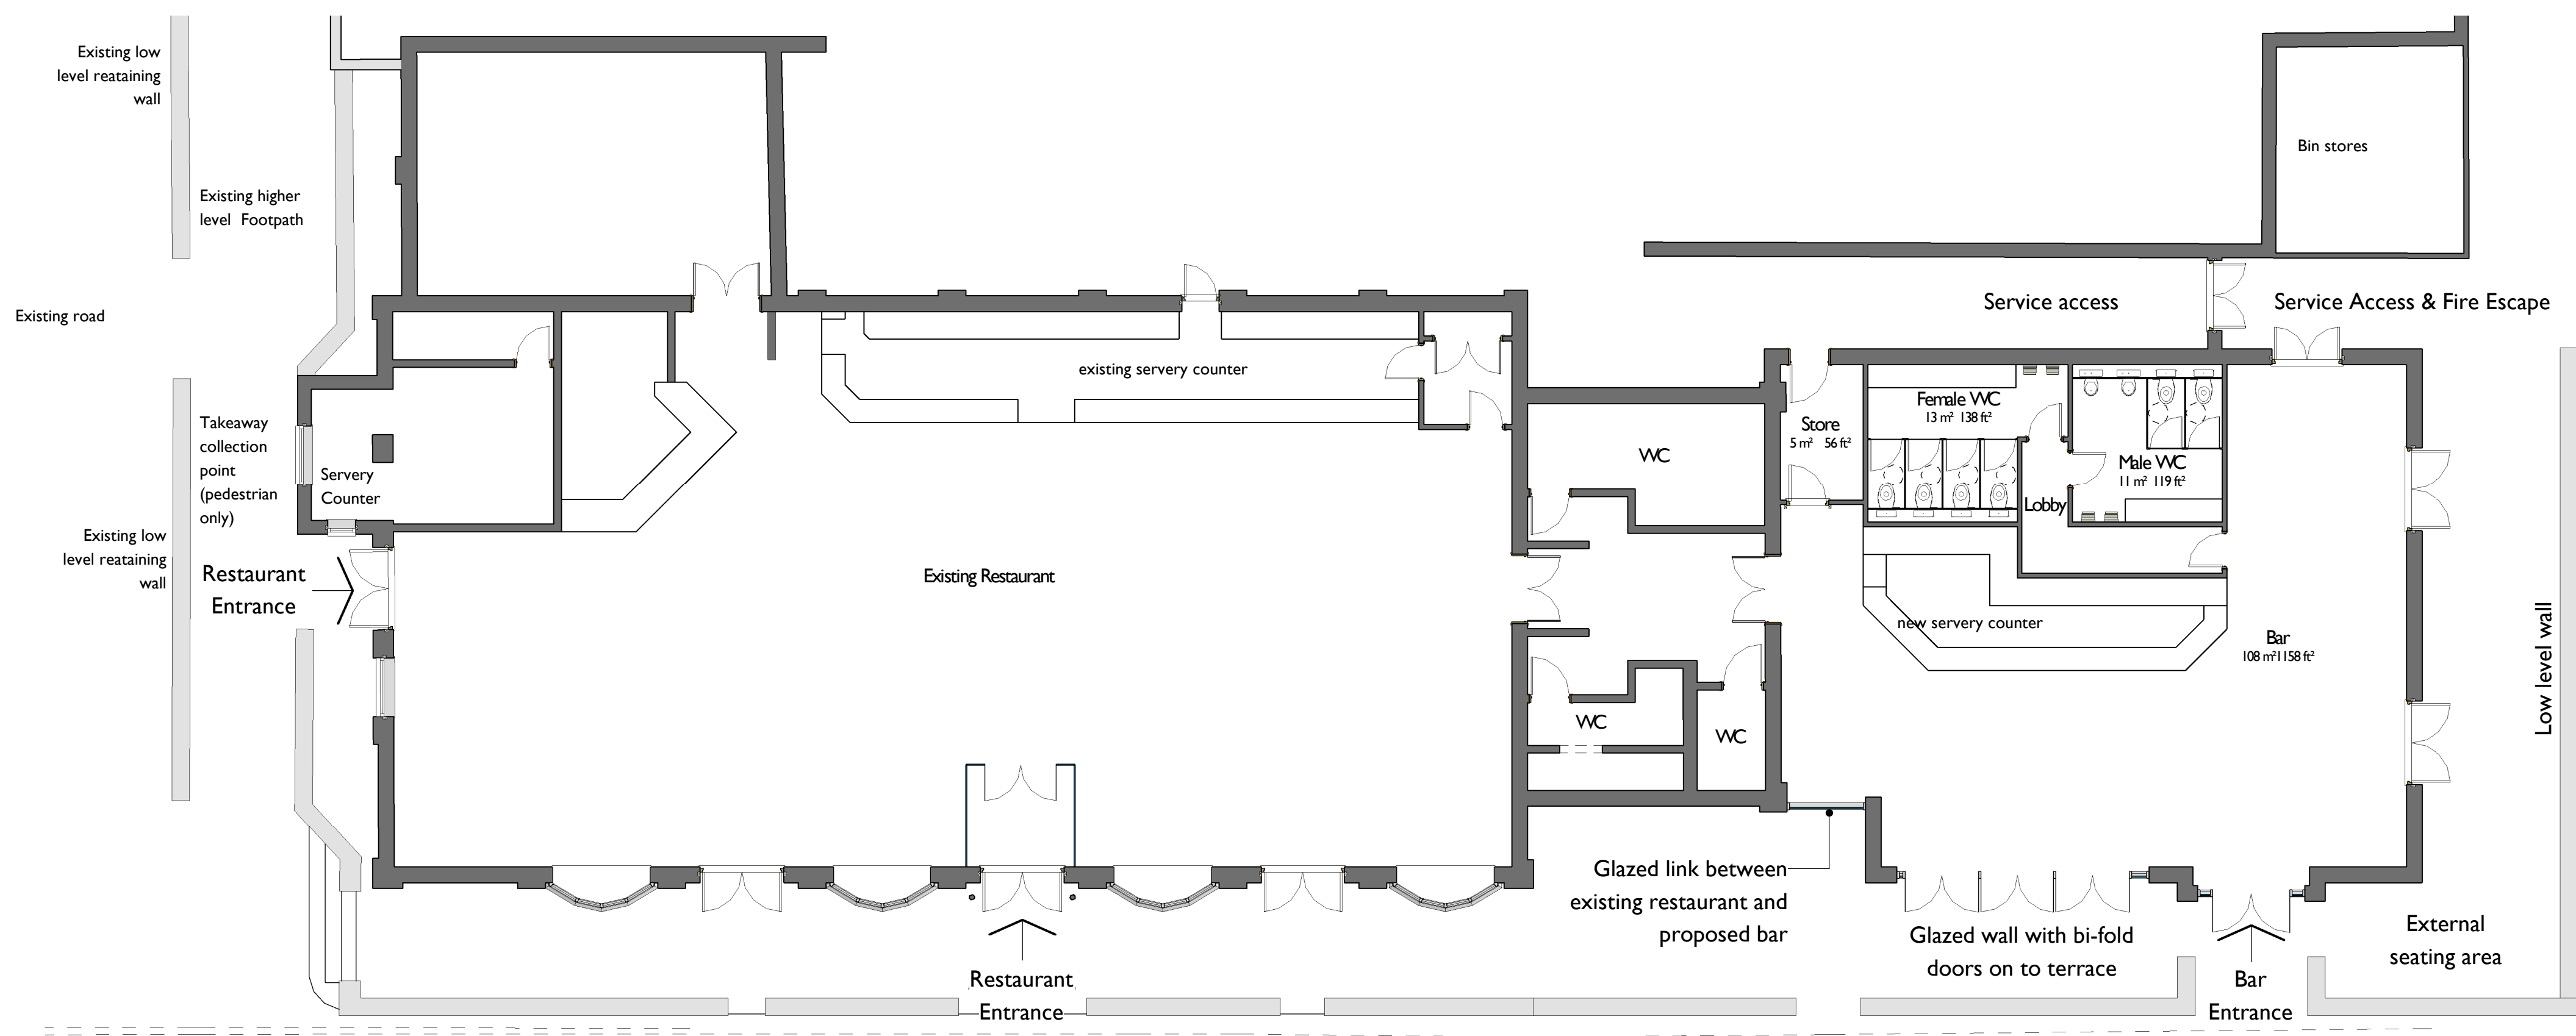

Ground Floor as Proposed
1:100

This drawing has been prepared based on information provided by others:

Ordnance Survey mapping data (c) Crown Copyright 2018. All rights reserved. Licence number 100022432


Building Survey undertaken by MET Surveys dated July 2018 ref: P18-01006-MET-INT-G-FP-M2-B-001

Gross Internal Floor Area of bar = 145sqm

Gross Internal Floor Area of Servery Counter = 4sqm

Total additional floor area = 149qm

SCALE 1 : 100
0 2 4 6

 Rev.	Description	Date	Issued	Approved
planners urbanists architects				
 spawforths				
Junction 41 Business Court, Thorpe Road, East Ardsley, Leeds, West Yorkshire, WF3 2AB T: 01924 873873 F: 01924 870777 www.spawforths.co.uk mail@spawforths.co.uk				
Planning				
Client Name Zucchini Ltd				
Project No. P4207		Project Title Proposed Restaurant Extension		
Drawn By SJB	Reviewed By iC	Scale @ A1 1 : 100	Date Sept 2018	
Drawing No. 0200-0211	Drawing Title Floor Plan as Proposed		Revision	
Filepath C:\Users\claw@Oxswere\Documents\P4207_Zucchini_architect\nc				
Important Notice: Do not scale off this drawing. Critical dimensions should be checked on site prior to works commencing. Dimensional conflicts should be brought to the company's attention as soon as they become apparent. Failure to do so could render the contractor liable for subsequent losses. Copyright in this drawing and any work executed from this drawing remains the property of Spawforths.				
Copyright Spawforths				