




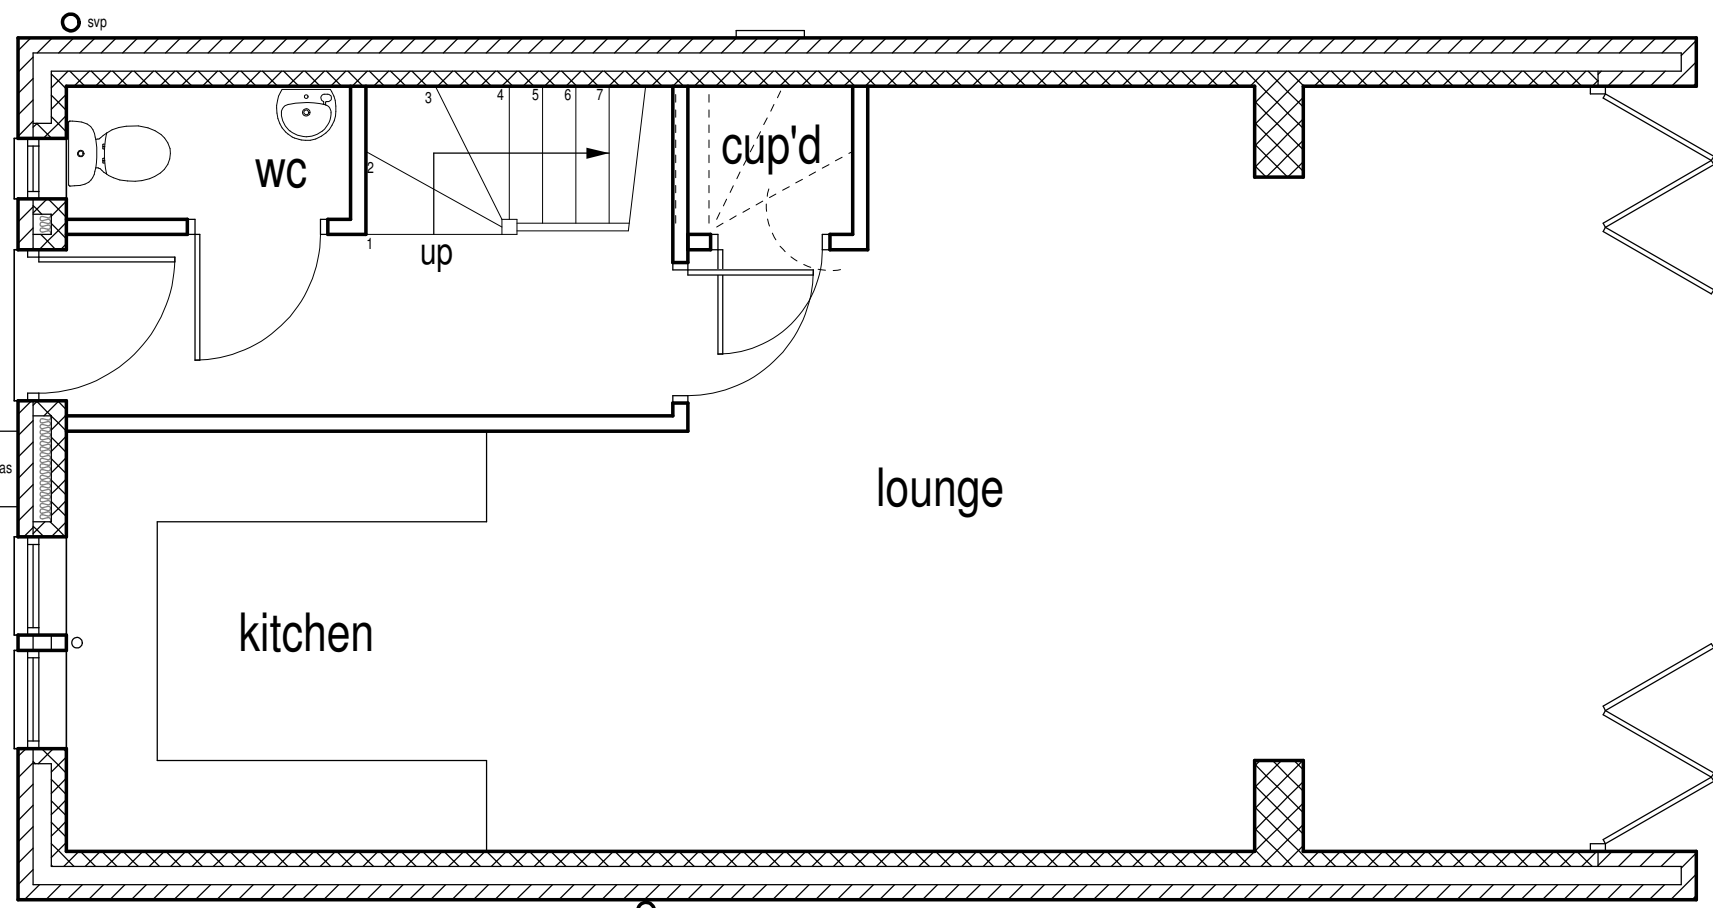

Existing ground floor layout (1:50).

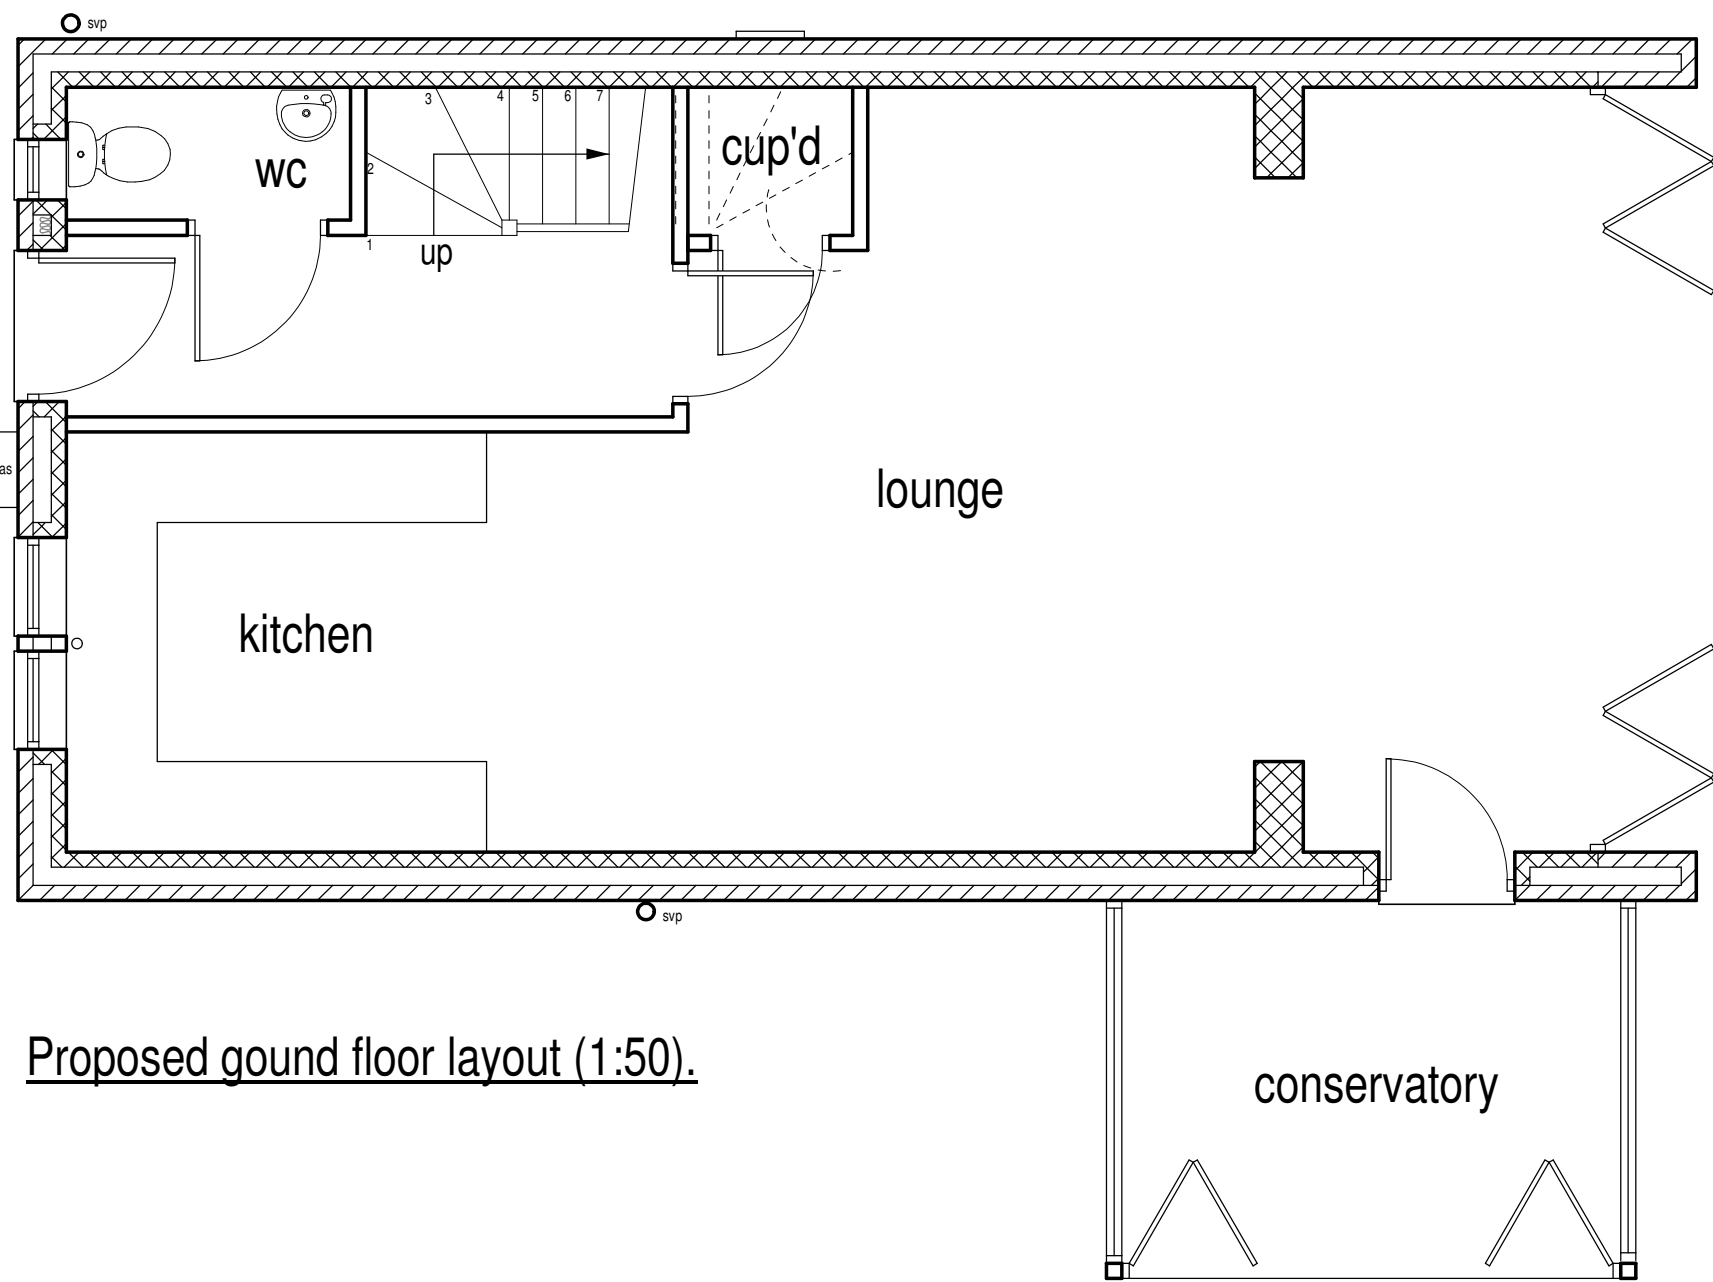


Proposed ground floor layout (1:50).

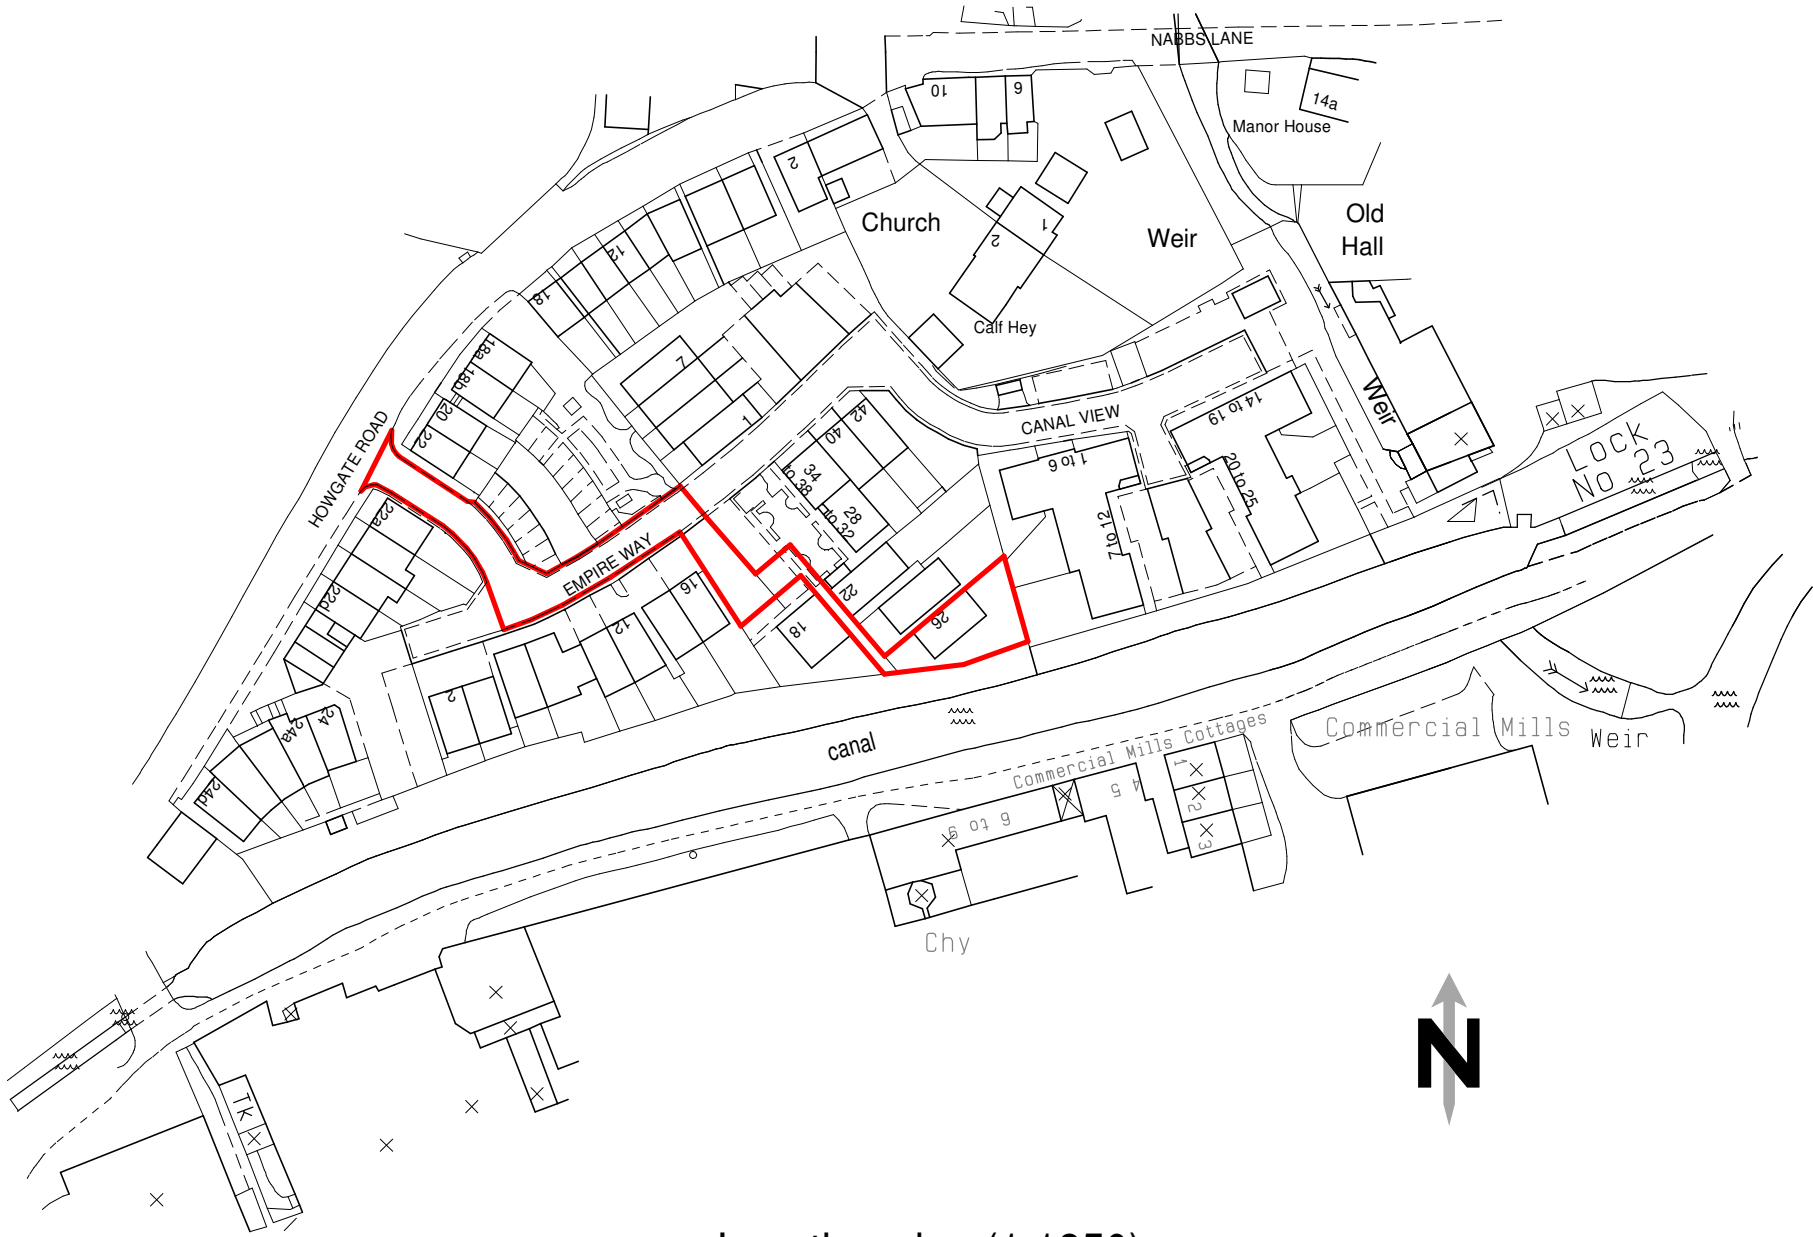


Location plan (1:1250).



Existing front elevation (1:100).

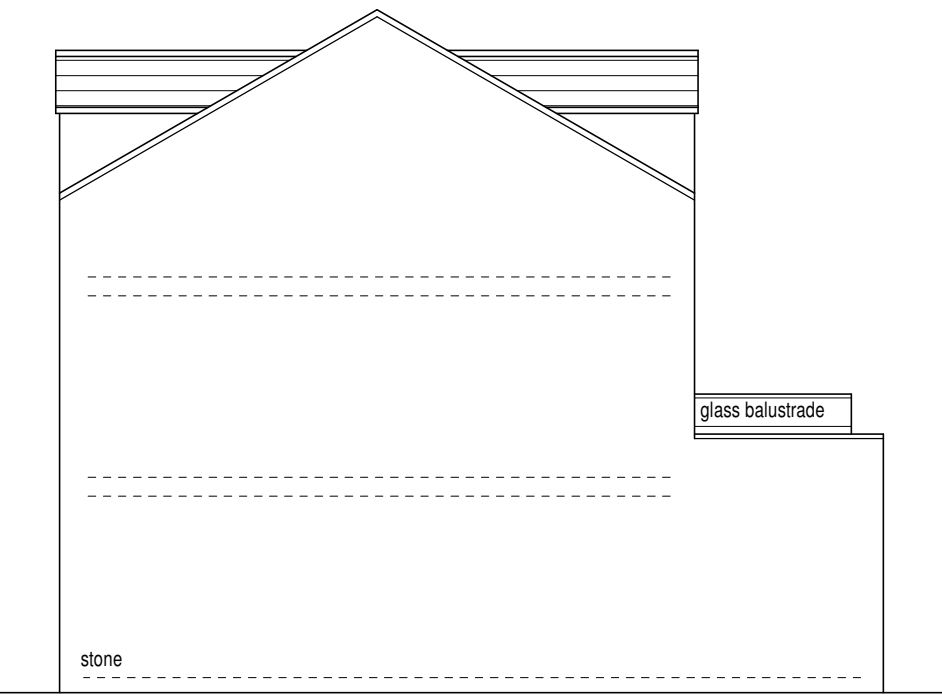


Existing side elevation (1:100).

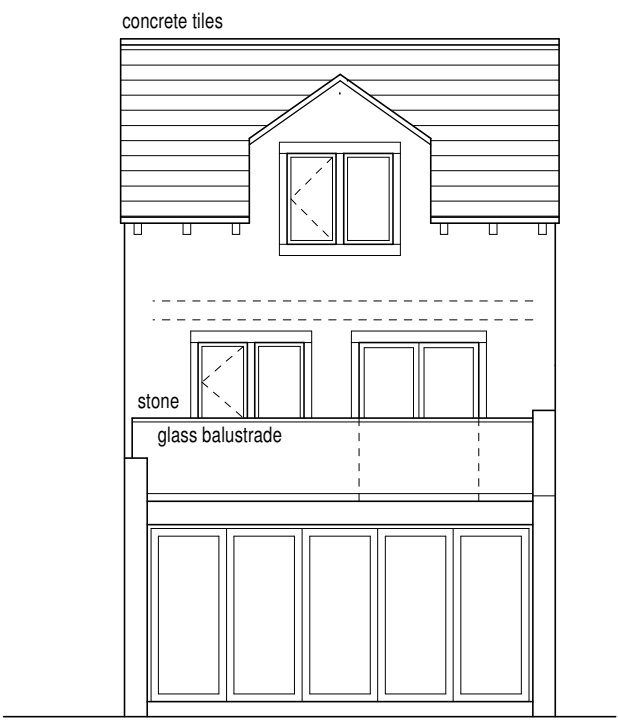


Existing rear elevation (1:100).




Proposed front elevation (1:100).

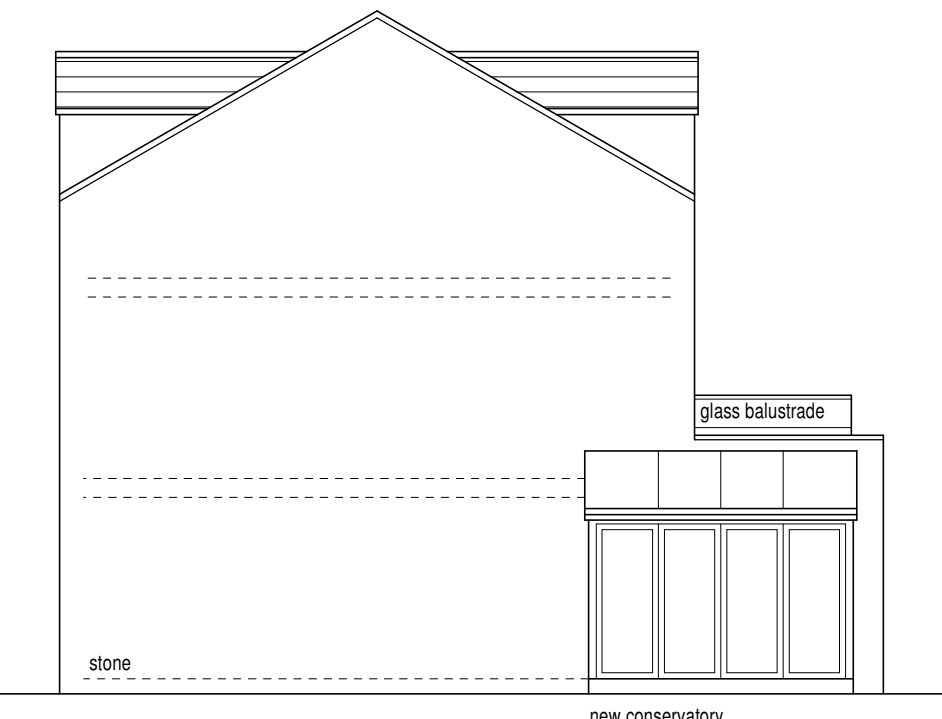


Proposed side elevation (1:100).

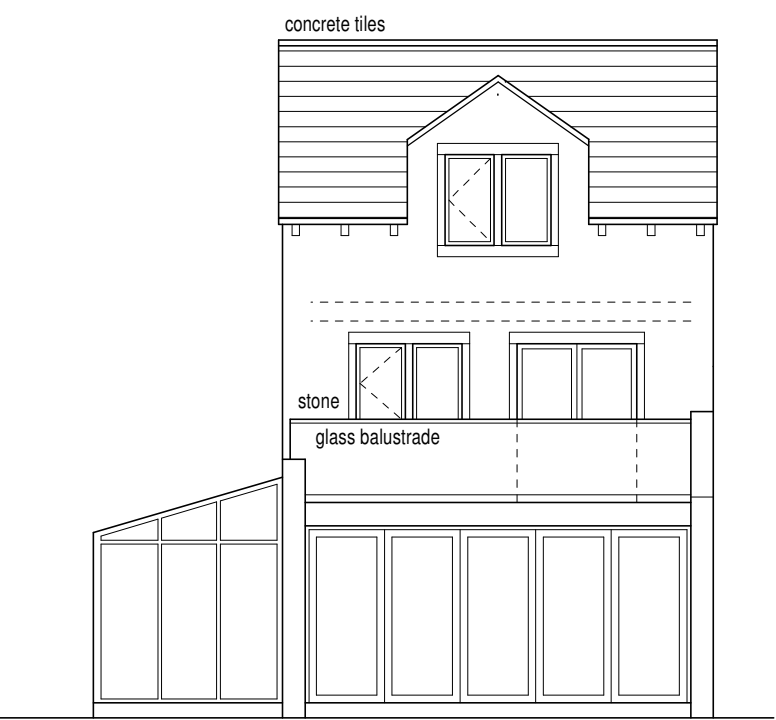

Proposed rear elevation (1:100).

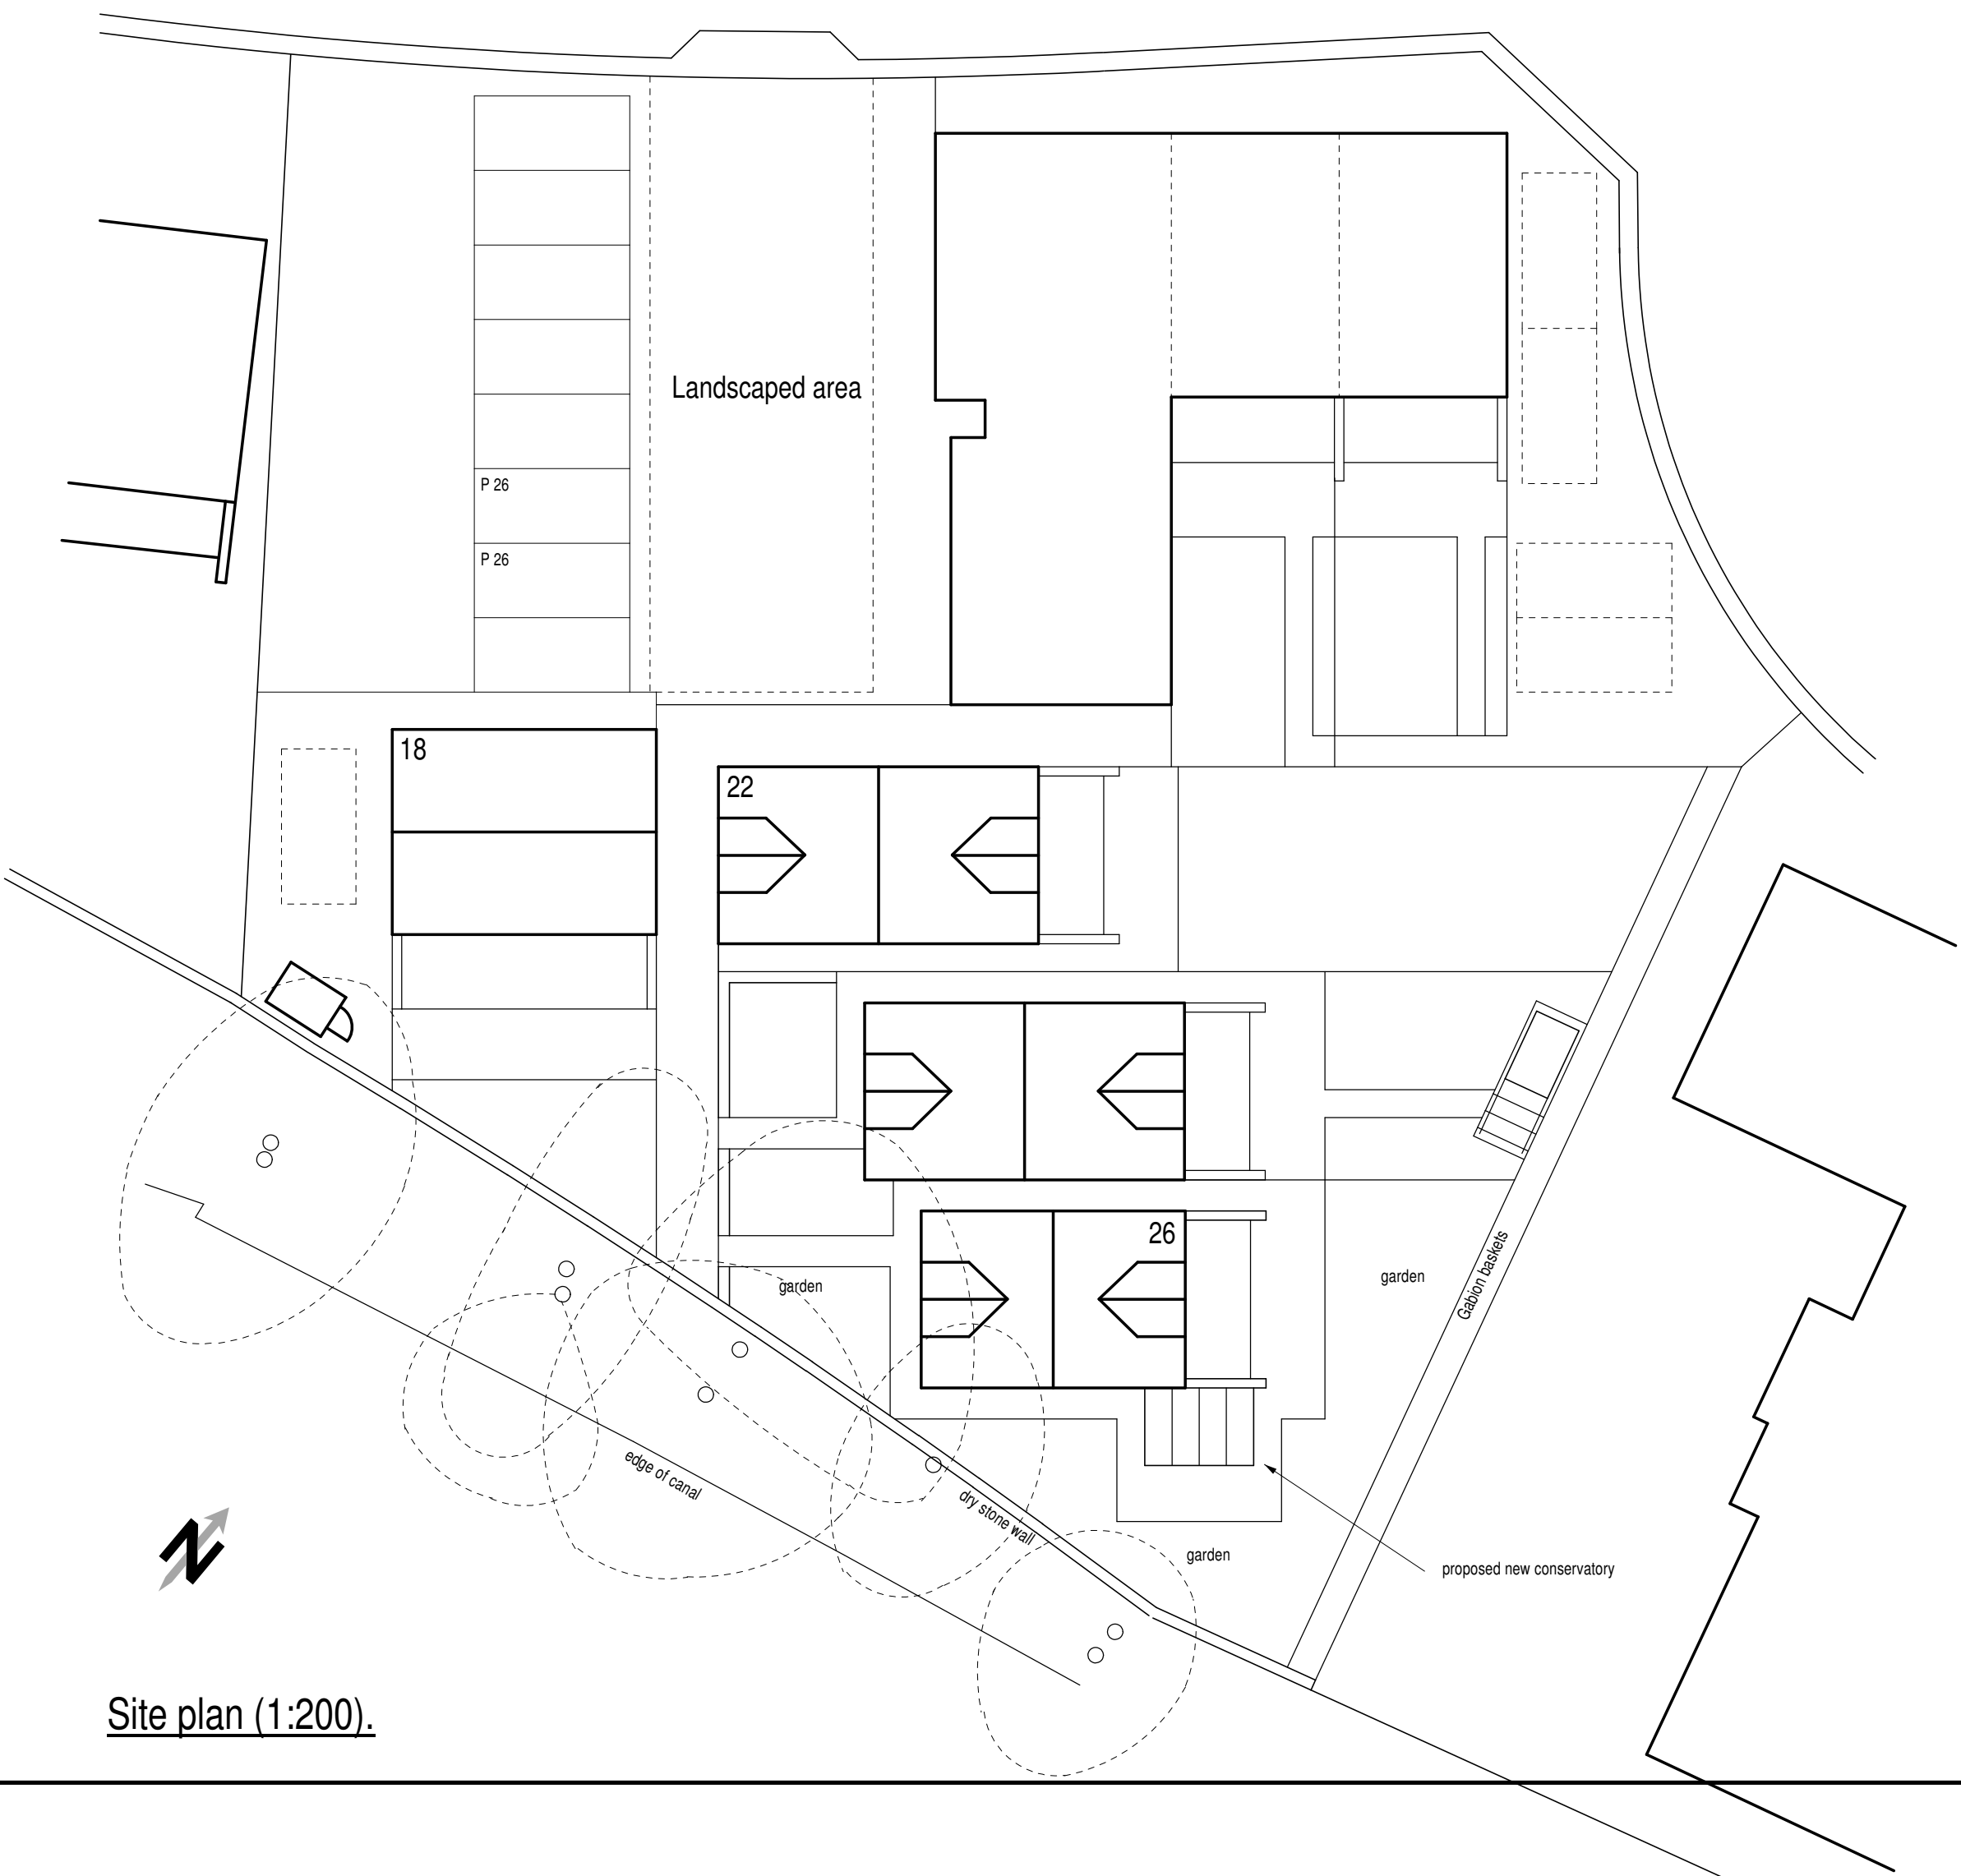

Site plan (1:200).

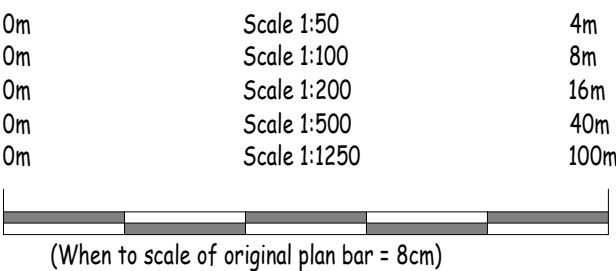

Rev A 13/04/2021 Red line amended.



Colne Valley Design
8 Meadow Lane
Slaithwaite
Huddersfield HD7 5EX

Tel: 01484 842097
Mobile: 07867 803312
E-mail: mitchell@sbhomes.co.uk

Proprietor: S.A. Mitchell (ACIOB)

Project

Proposed conservatory.

For

Mr P Nutman and Mrs M Kocsis.

Address

26 Empire Way
Slaithwaite
HD7 5FE.

Title

Planning Drawing.

Job No.

21 J 18.

Drawing number

01 A.

Date

March 2021.