



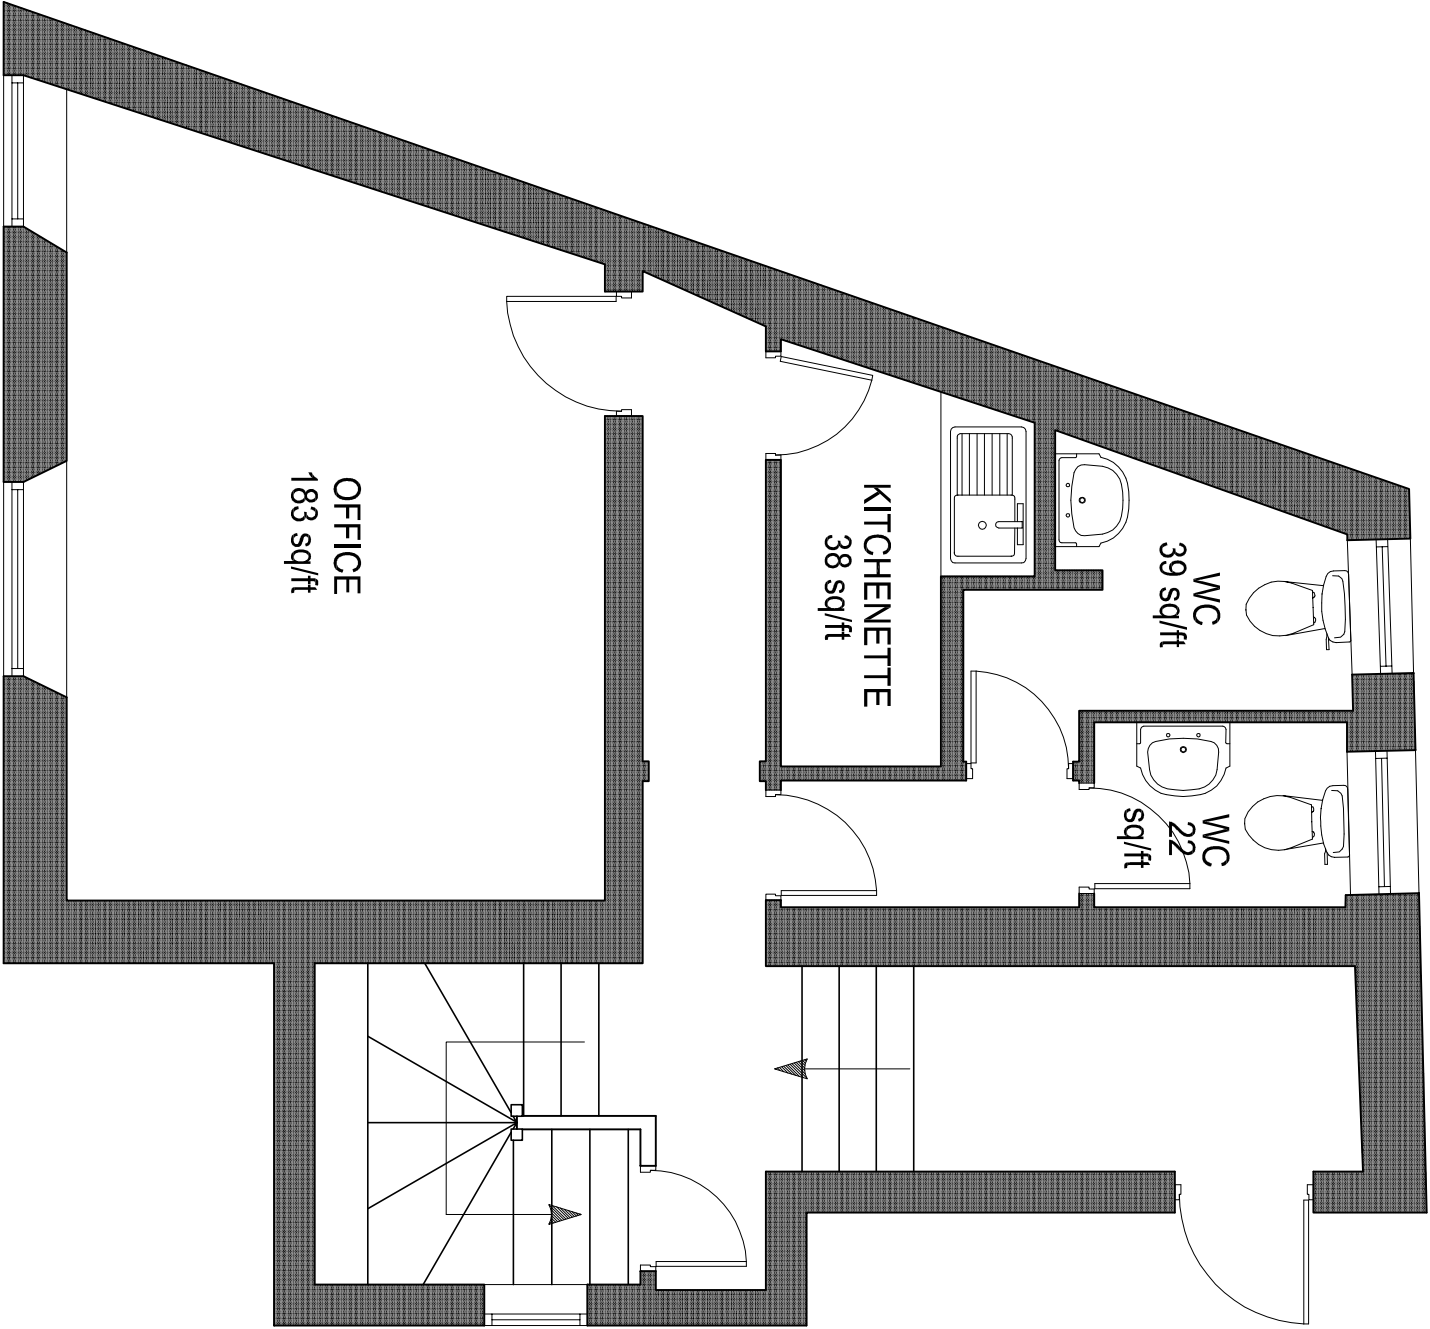


ground floor plan

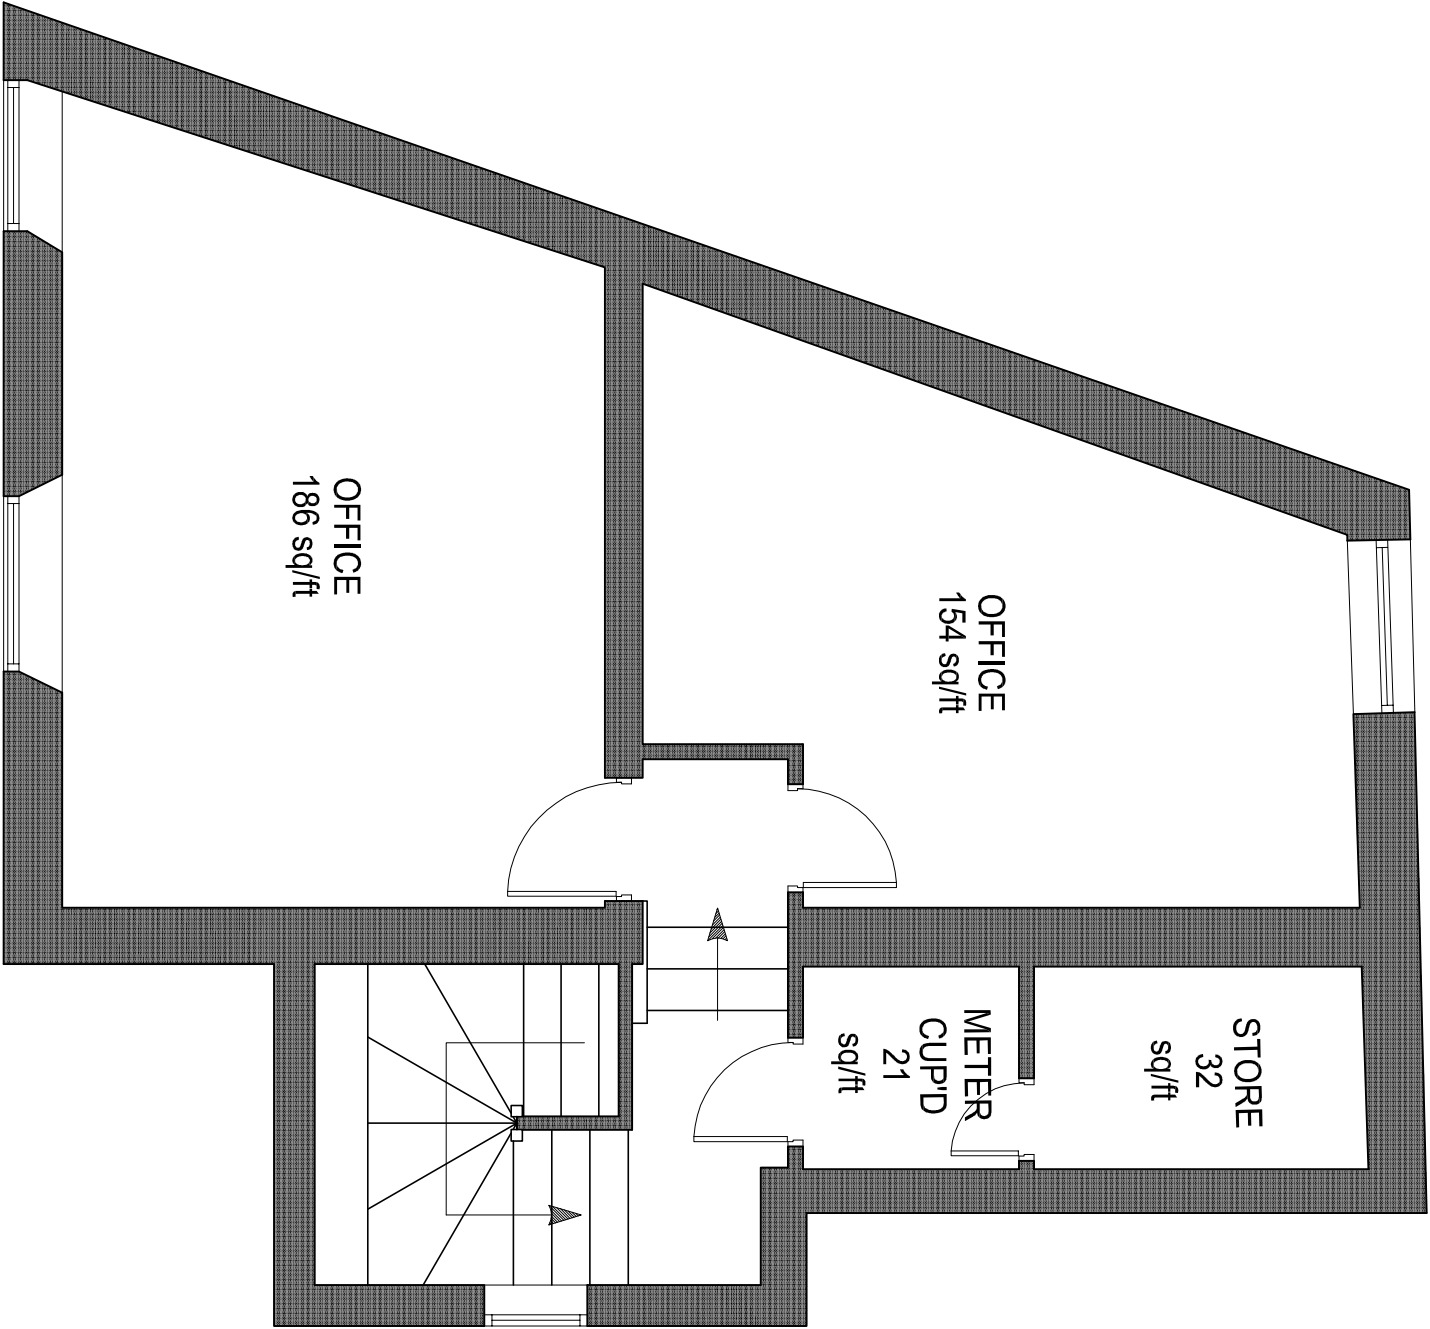

first floor plan

REVISIONS:			DATE	BY
No.	COMMENT			

DRAWING STATUS:	☐ PLANNING PERMISSION	☐ TENDER
☒ PRELIMINARY	☐ BUILDING REGULATION	☐ CONSTRUCTION

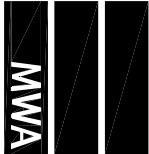

Martin Walsh Associates

Firth Buildings, 99 - 101 Leeds Rd, Dewsbury, WF12 7BU t 01924 464342 f 01924 450662
e martin.walsh@mrtinwalshassociates.co.uk w www.martinwalshassociates.co.uk

JOB TITLE
PROPOSED CHANGE OF USE (D1 TO C3) AT
30 LEEDS ROAD, DEWSBURY

DRAWING TITLE

EXISTING FLOOR PLANS

CLIENT

MARTIN WALSH

DRAWN	CHECKED	DATE	SCALE	SHEET SIZE	DRAWING NO.	REV.
MR	MW	05/14	1:50	A2	K14/666/03	

COPYRIGHT © 2007 MARTIN WALSH ASSOCIATES. ALL RIGHTS RESERVED. REFER TO DIMENSIONS AND DO NOT SCALE.