




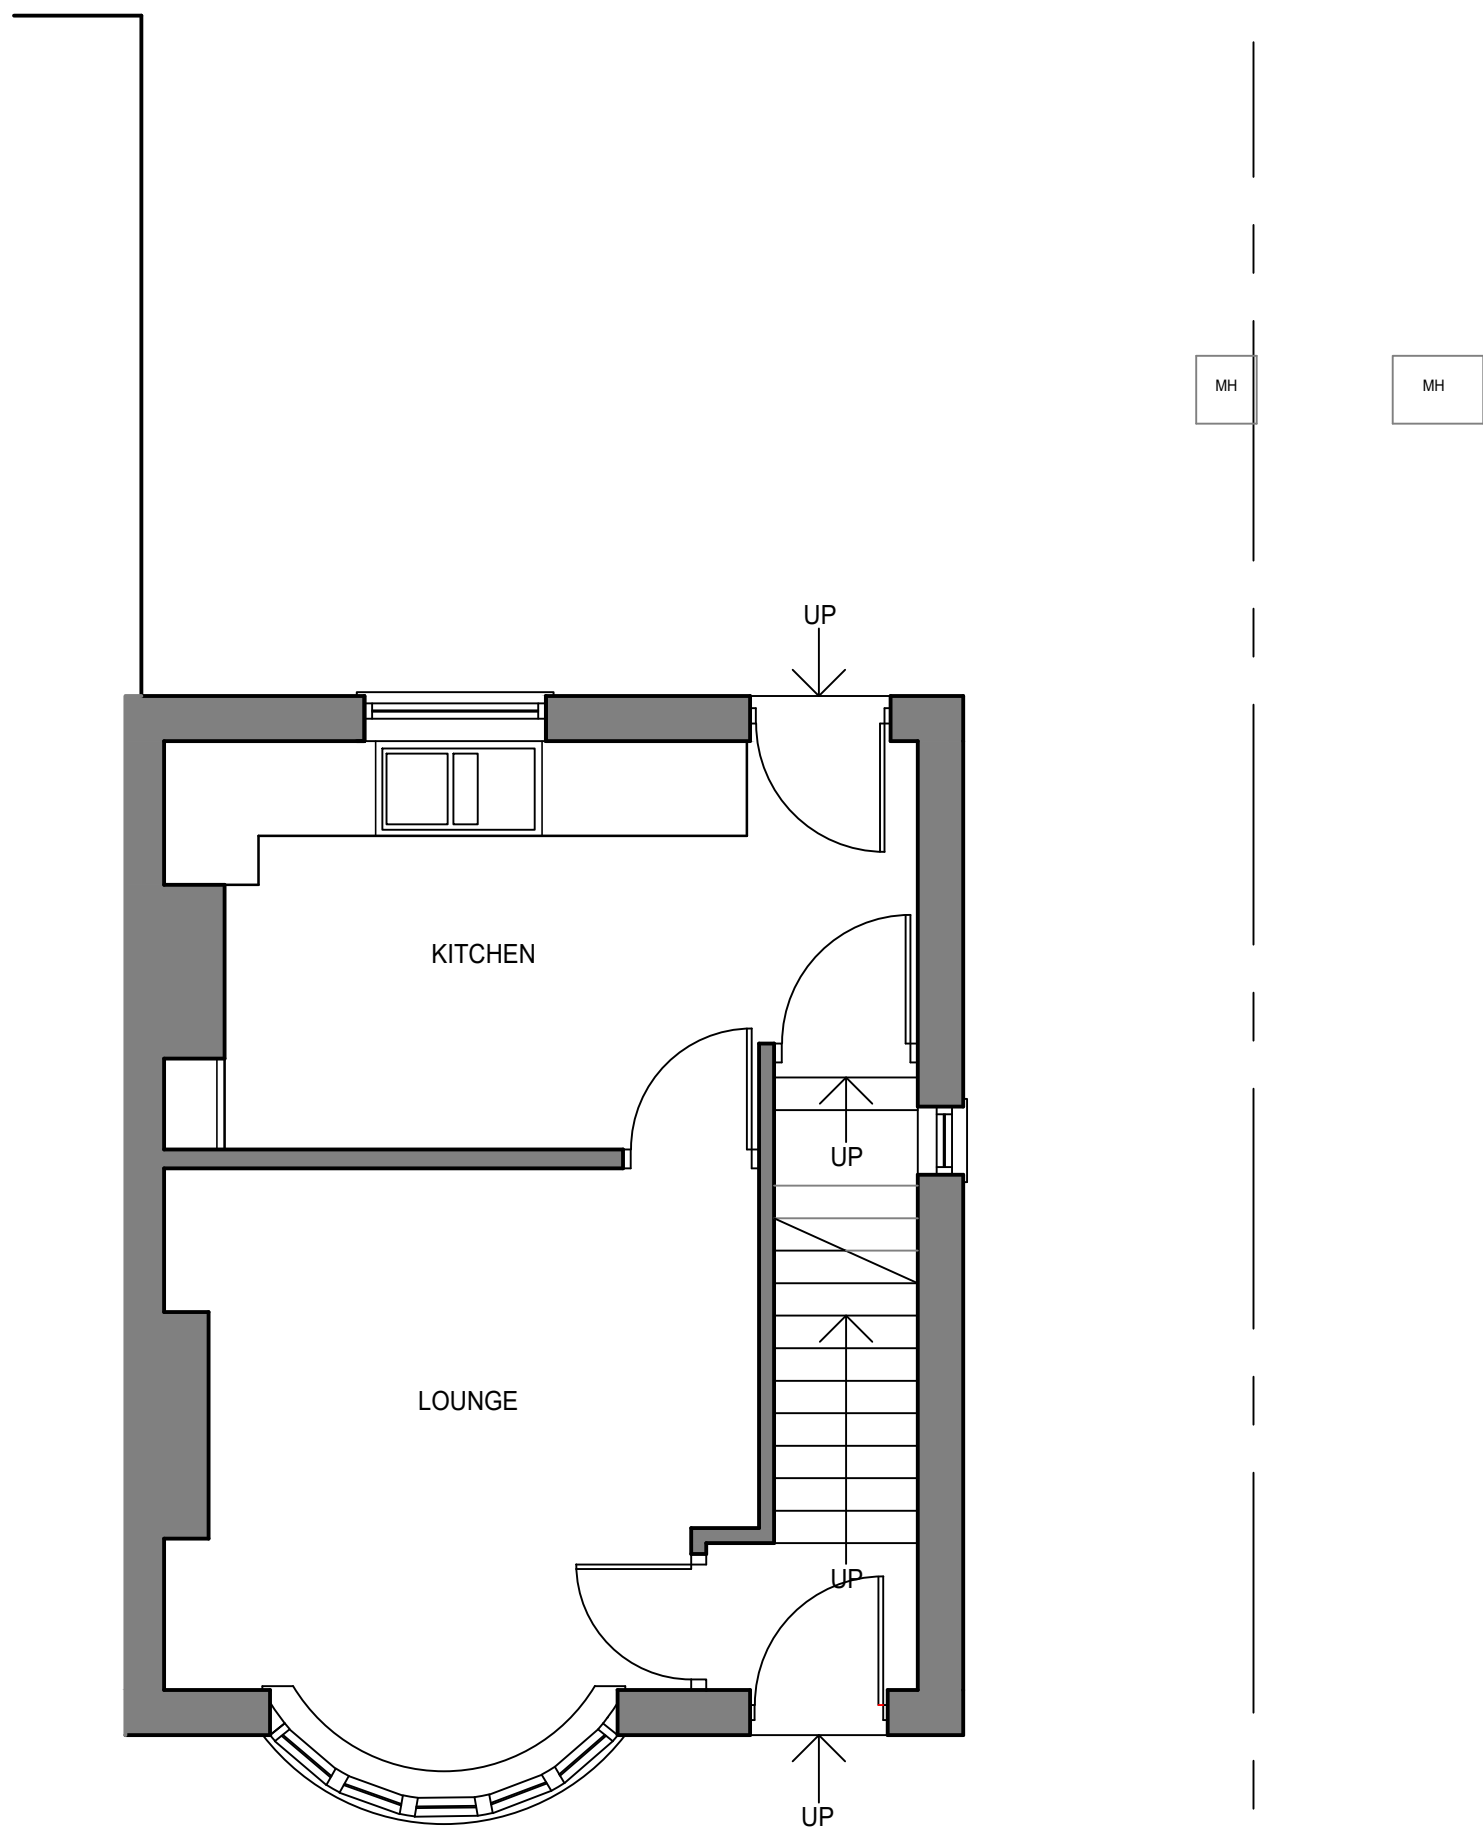


GROUND FLOOR PLAN AS EXISTING

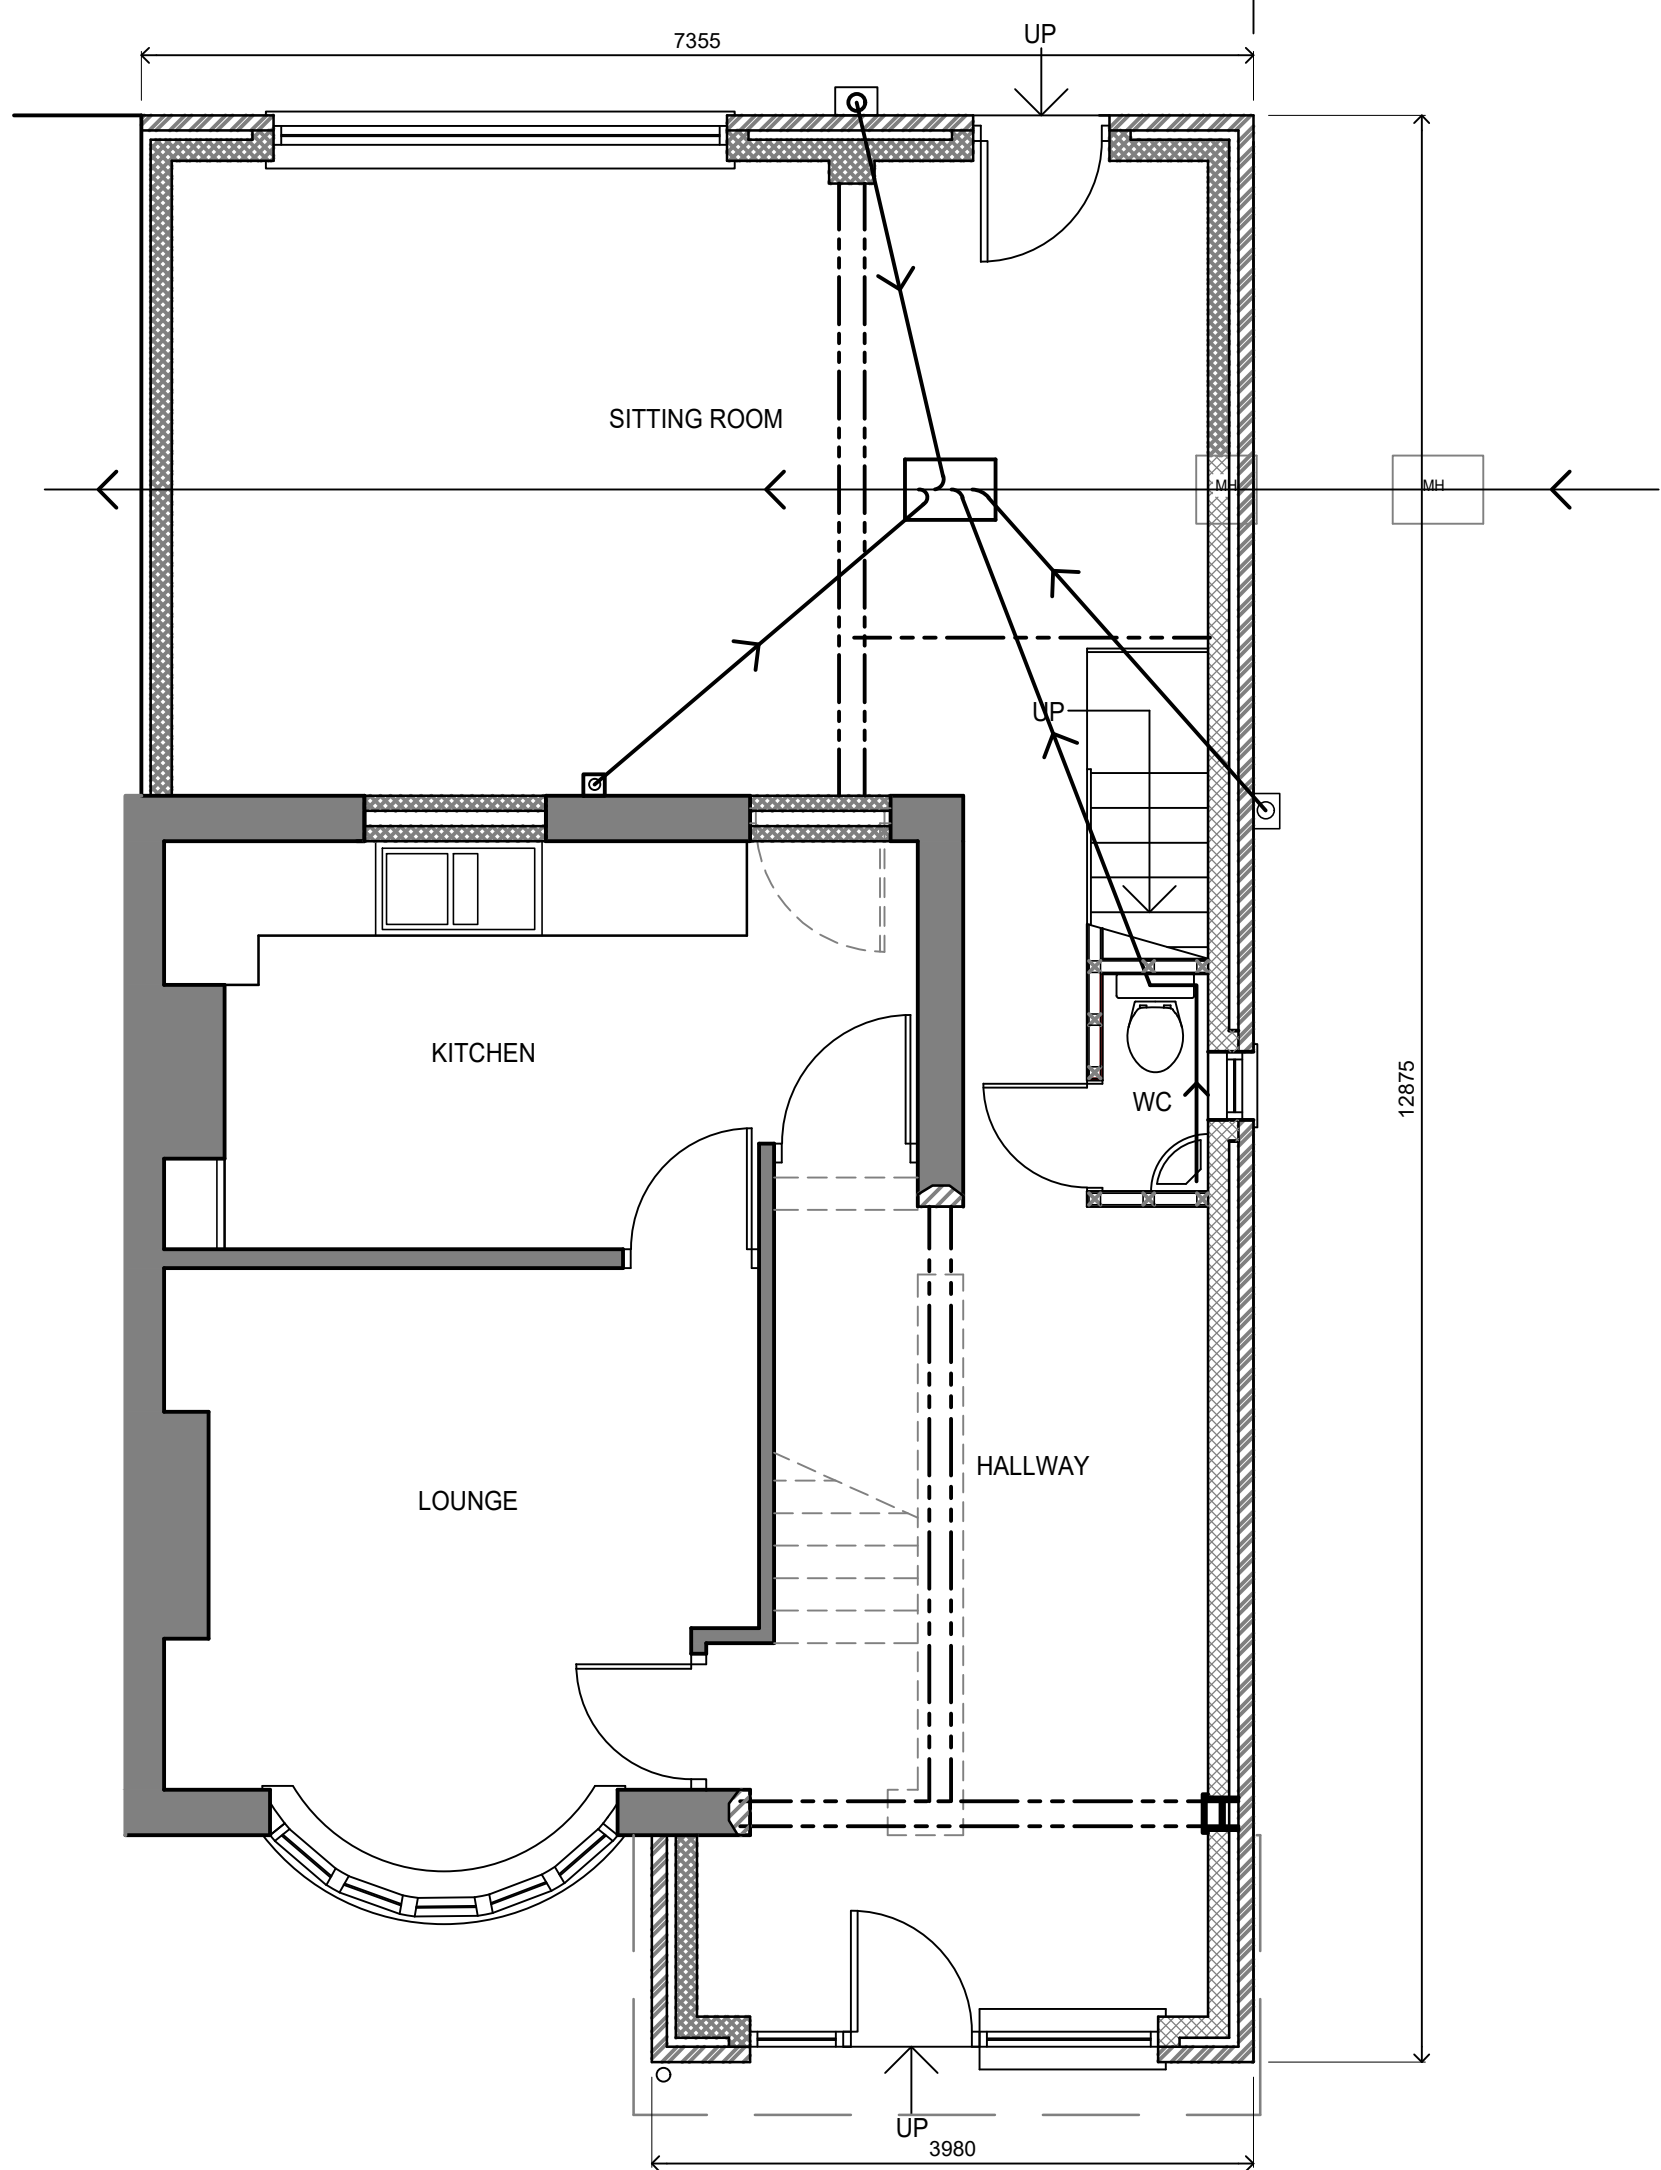

GROUND FLOOR PLAN AS PROPOSED

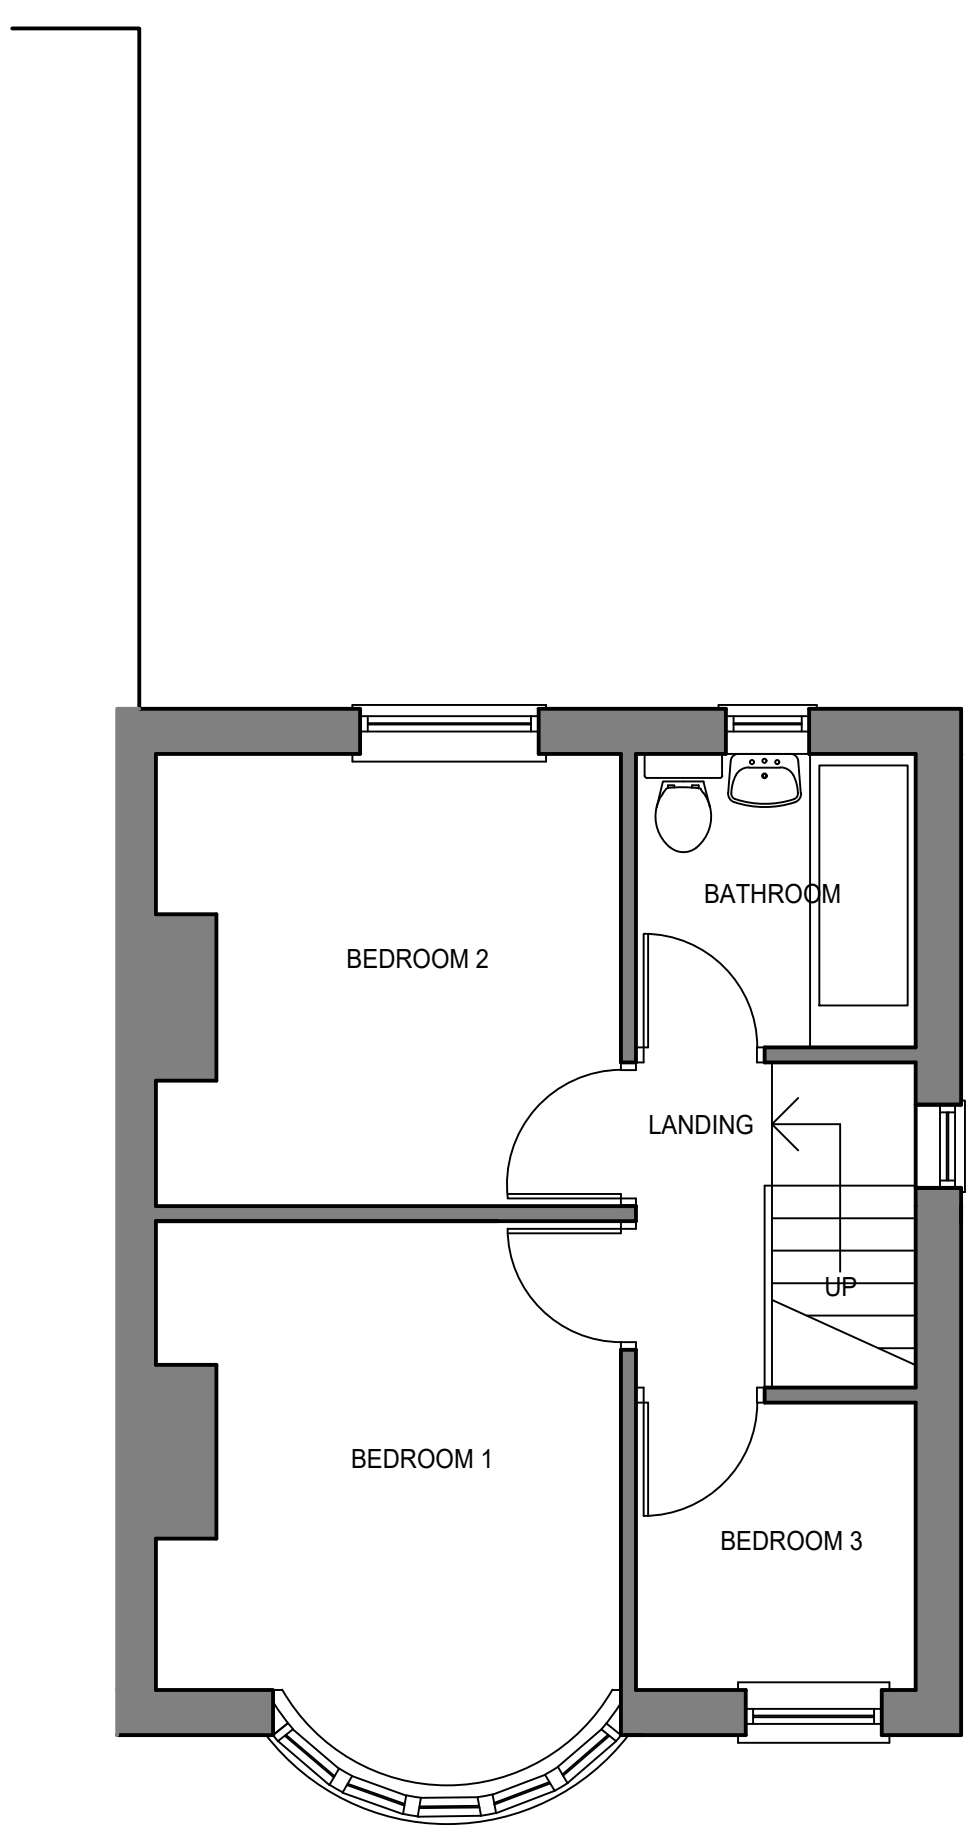


FIRST FLOOR PLAN AS EXISTING

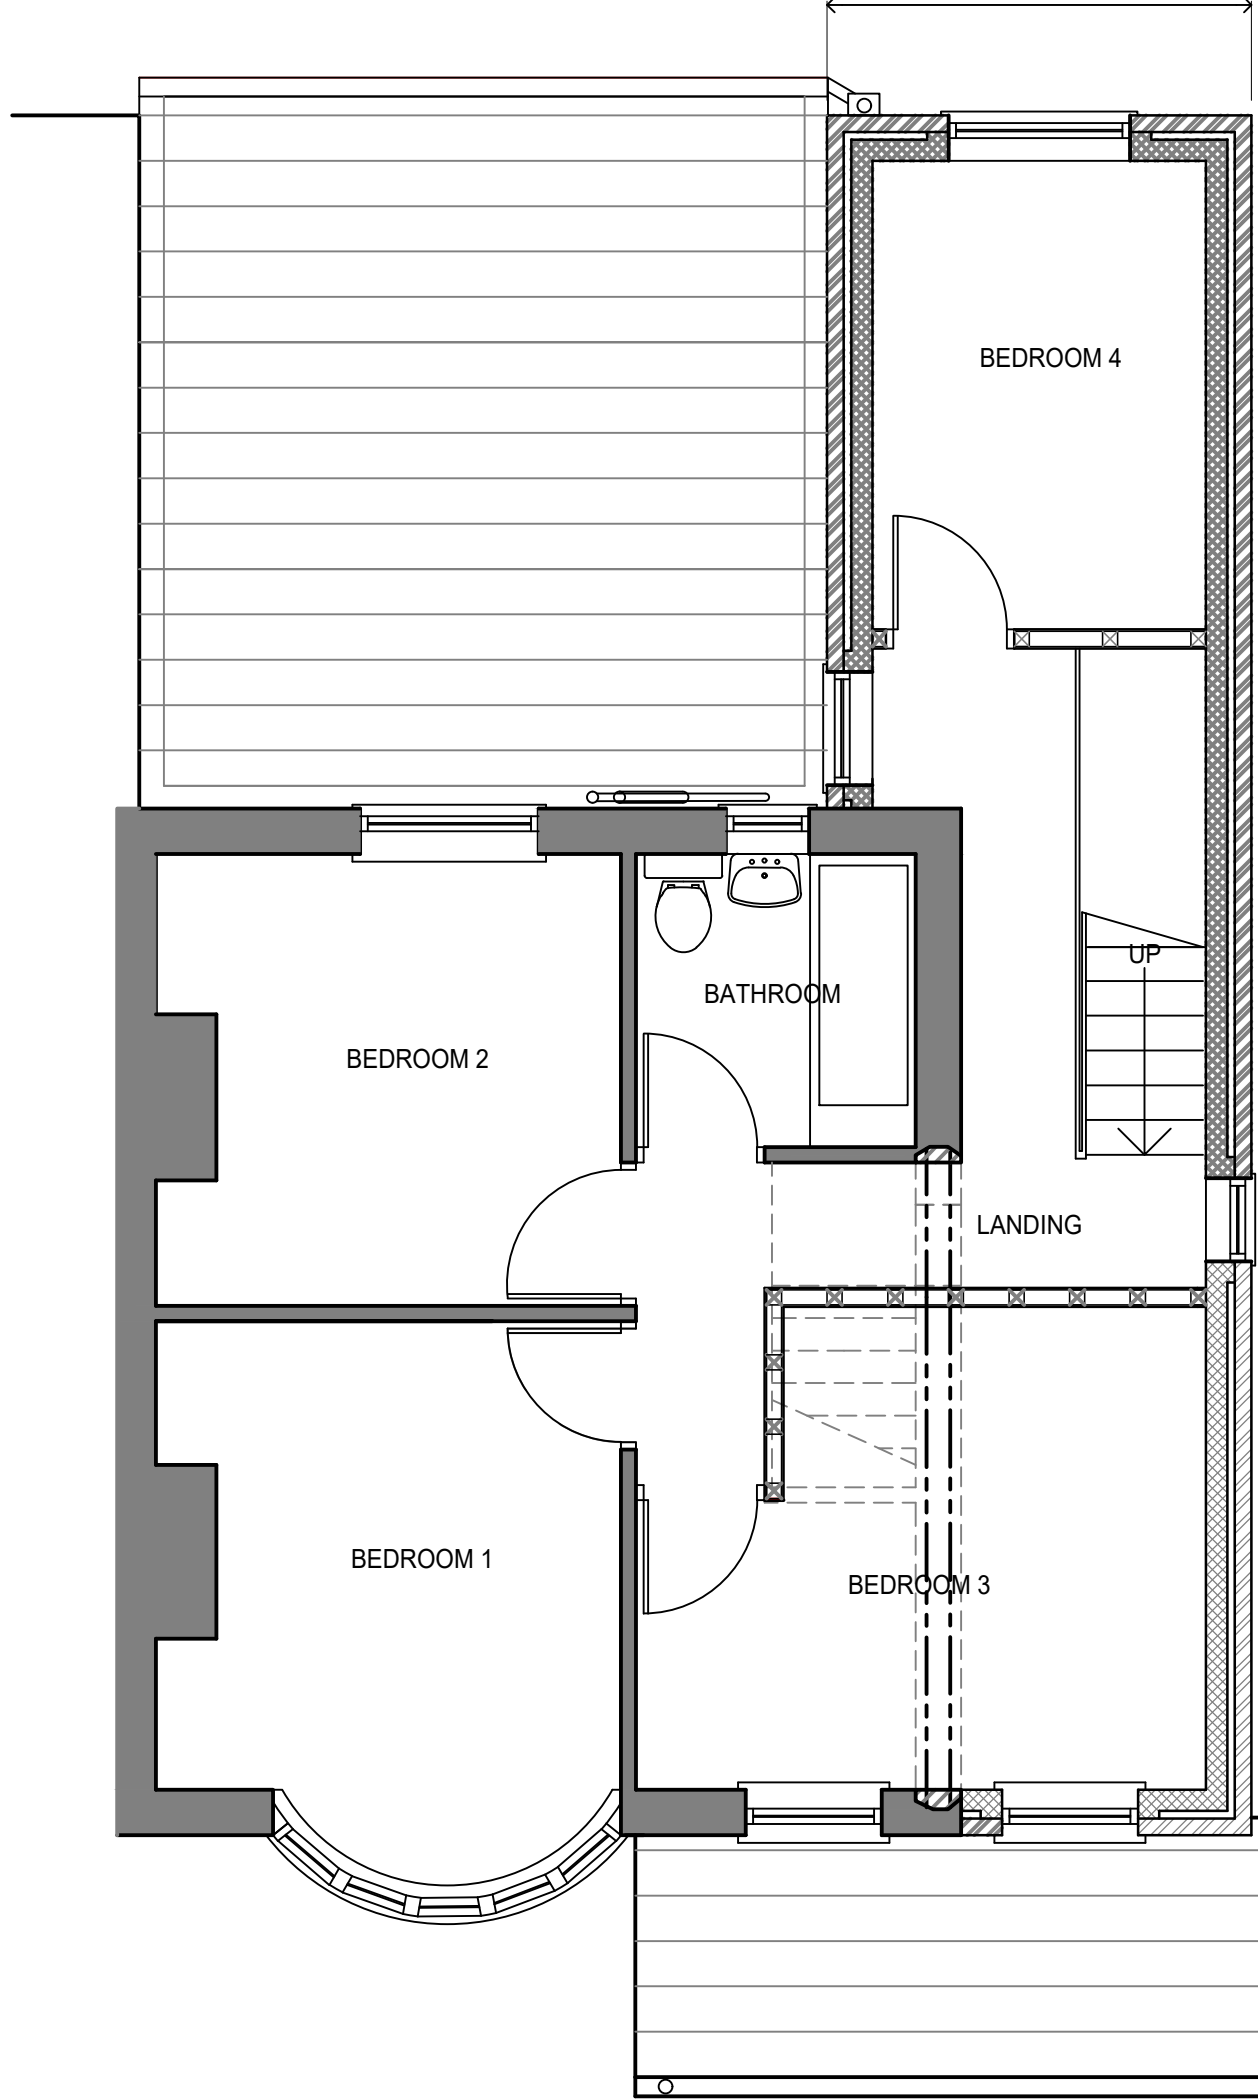

FIRST FLOOR PLAN AS PROPOSED

NEW PROPOSED TWO STOREY EXTENSION WITH REAR SINGLE STOREY AND FRONT PORCH EXTENSIONS.
FORMING NEW WC AT GROUND FLOOR WITH NEW REAR SITTING ROOM AND EXTENDED HALLWAYS WITH NEW STAIRCASE ACCESSING FIRST FLOOR WITH NEW EXTENDED BEDROOM 3 AND NEW REAR BEDROOM 4
EXTEND EXISTING ROOF OVER NEW EXTENSION WITH MATCHING ROOF TILES FORMING GABLE END.
GUTTER AND EAVES BOARDS TO MATCH EXISTING.
RENDER FINISH TO MATCH EXISTING TO NEW 2 STOREY EXTENSION TO FRONT ELEVATION WITH NEW uPVC FRAMED DOUBLE GLAZED WINDOWS TO HAVE ART STONE CILLS AND BRICK ON EDGE HEADERS.
NEW EXTENDED PORCH TO FRONT ELEVATION WITH STONWORK TO MATCH EXISTING.
MATCHING ROOF TILES. MATCHING GUTTERING AND EAVES BOARDS.
INSTALL NEW ENTRANCE DOORWAY AND DOUBLE GLAZED SIDE WINDOWS REUSING EXISTING ENTRANCE DOOR. WINDOWS TO HAVE ART STONE CILLS.
BRICKWORK TO MATCH EXISTING TO OUTER FACE OF NEW 2 STOREY EXTENSION AND SINGLE STOREY EXTENSION WITH NEW uPVC DOUBLE GLAZED WINDOWS TO HAVE ART STONE CILLS AND BRICK ON EDGE HEADERS.
NEW TWO STOREY EXTENSION AND SINGLE STOREY EXTENSION TO HAVE NEW GABLE END ROOFS WITH MATCHING ROOF TILES, GUTTERING AND EAVES BOARDS. NEW uPVC DOWNPIPES TO MATCH EXISTING.
FORM NEW REAR ENTRANCE DOORWAY UTILIZING EXISTING DOOR. NEW UPPER WINDOW LOCATION TO BE EXISTING KITCHEN WINDOW RELOCATED.

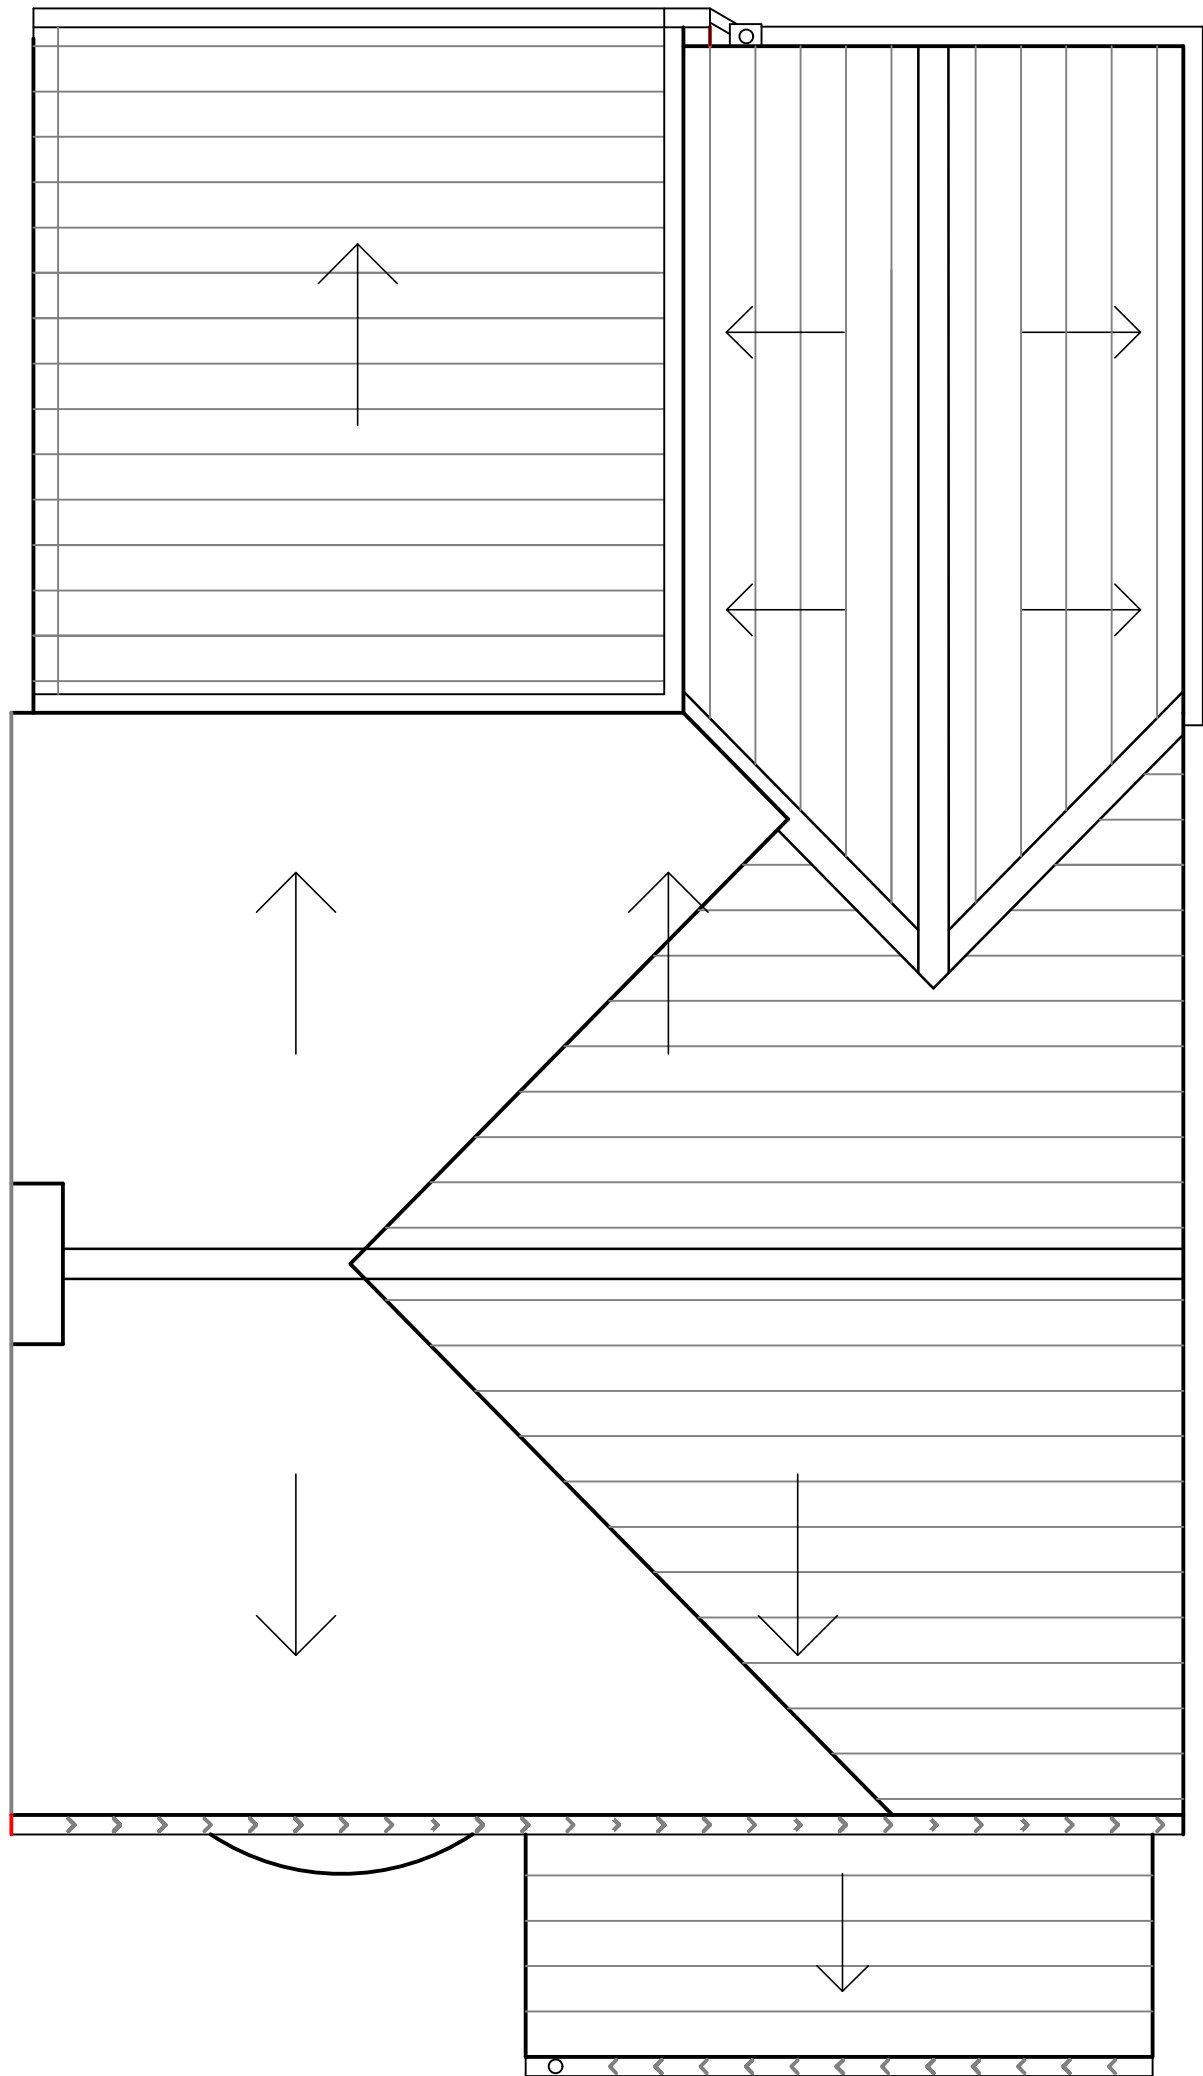

ROOF PLAN AS PROPOSED

A W DESIGN
ANDREW WETHERHILL DESIGN
19 FIELDHOUSE CLOSE MOORTOWN LEEDS LS17 6HR
T: 07841 782748 @amwetherhill@hotmail.com

152, HEADFIELD ROAD,
SAVILE TOWN, DEWSBURY.
WF12 9JH.
PROPOSED SINGLE & TWO STOREY
EXTENSIONS TO REAR & SIDE FOR
MR. AKRAM LOHN.
PLANNING
EXISTING & PROPOSED PLANS

Date MAR 21 Scale 1:50

Drawn AW Checked

Drawing No.
AW/21/100/PLAN P01