



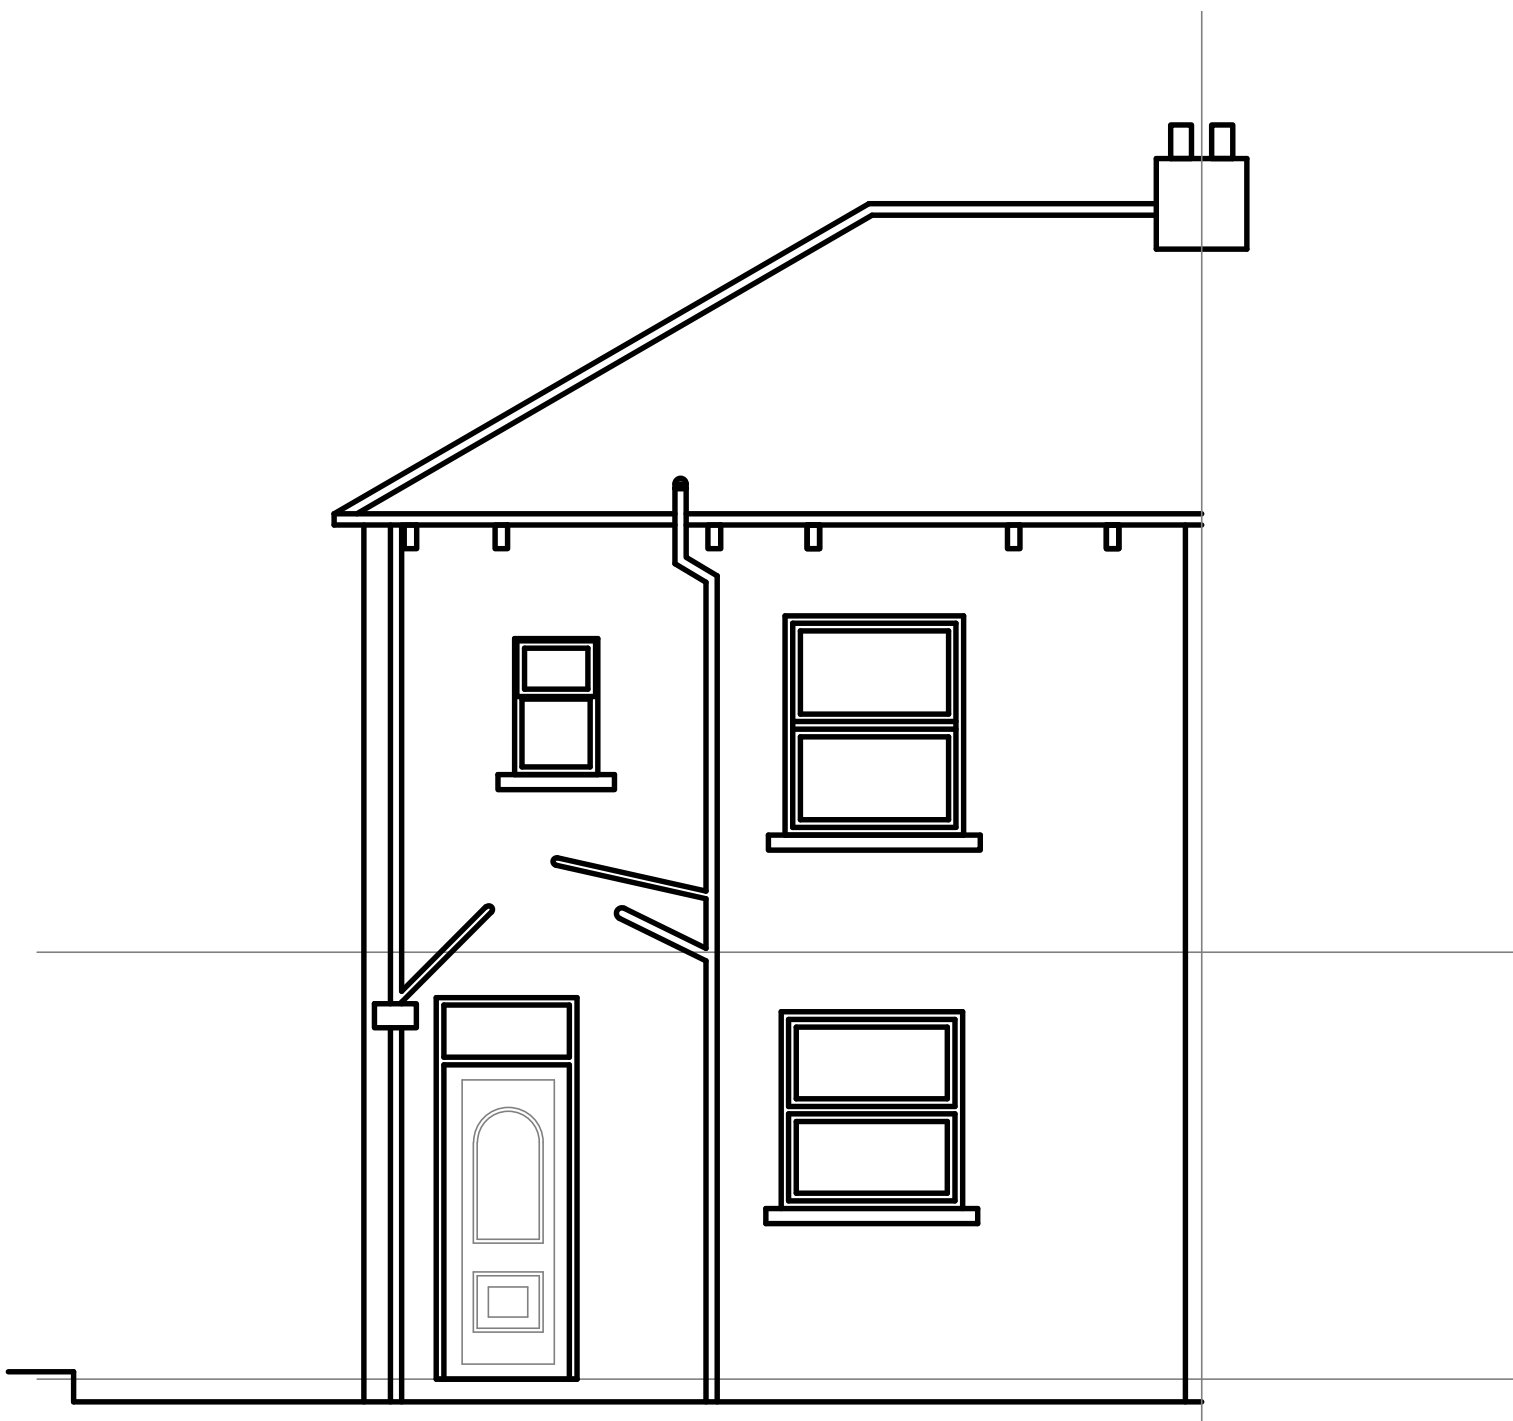

NORTH EAST ELEVATION AS EXISTING



SOUTH WEST ELEVATION AS EXISTING

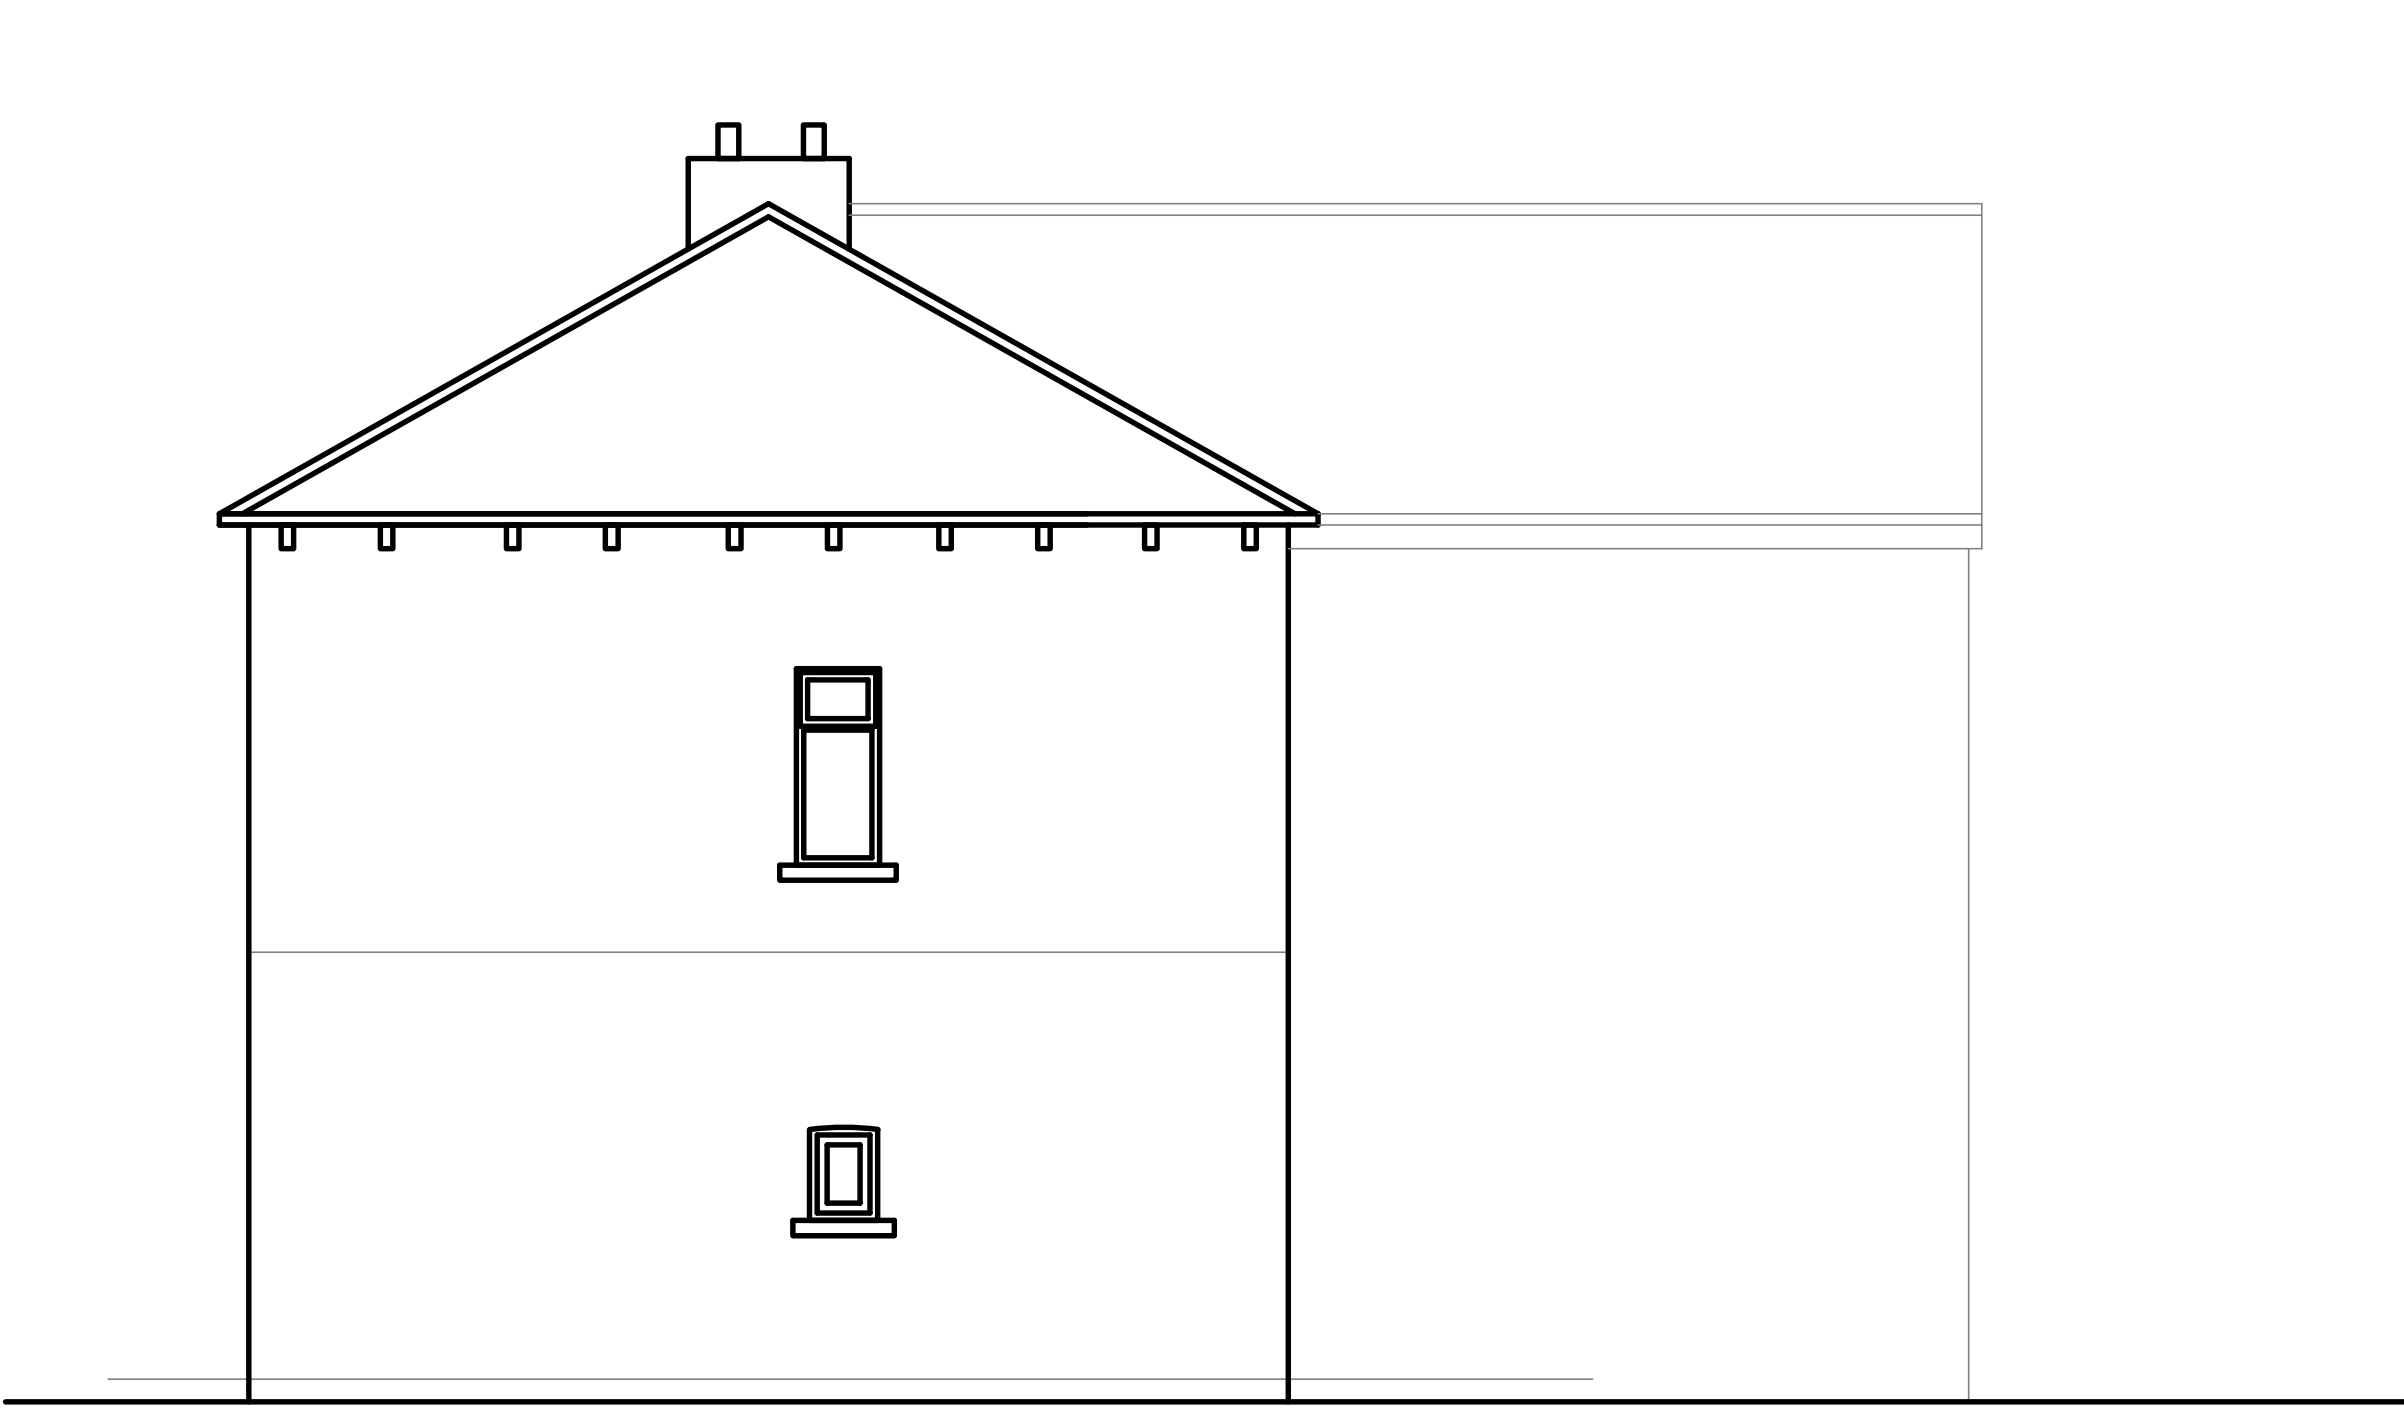

NORTH WEST ELEVATION AS EXISTING



NORTH EAST ELEVATION AS PROPOSED




SOUTH WEST ELEVATION AS PROPOSED



NORTH WEST ELEVATION AS PROPOSED

EXTEND EXISTING ROOF TO NEW EXTENSION WITH MATCHING ROOF TILES.
GUTTER AND EAVES BOARDS TO MATCH EXISTING.
NATURAL STONWORK TO OUTER FACE OF NEW 2 STOREY EXTENSION WITH NEW uPVC FRAMED DOUBLE GLAZED WINDOWS TO HAVE ART STONE CILLS AND BRICK ON EDGE HEADERS.
NEW RENDERED FINISH TO MATCH EXISTING TO FRONT ELEVATION EXTENSION.

 

EXTEND EXISTING ROOF TO NEW EXTENSION WITH MATCHING ROOF TILES.
GUTTER AND EAVES BOARDS TO MATCH EXISTING.
BRICKWORK TO MATCH EXISTING TO OUTER FACE OF NEW 2 STOREY EXTENSION AND SINGLE STOREY EXTENSION WITH NEW uPVC DOUBLE GLAZED WINDOWS TO HAVE ART STONE CILLS AND BRICK ON EDGE HEADERS.
NEW TWO STOREY EXTENSION AND SINGLE STOREY EXTENSION TO HAVE NEW HIPPED & PITCHED ROOFS WITH MATCHING ROOF TILES, GUTTERING AND EAVES BOARDS. NEW uPVC DOWNPIPES TO MATCH EXISTING.
FORM NEW REAR ENTRANCE DOORWAY UTILIZING EXISTING DOOR. NEW UPPER WINDOW LOCATION TO BE EXISTING KITCHEN WINDOW RELOCATED.

EXTEND EXISTING ROOF TO NEW EXTENSION WITH MATCHING ROOF TILES.
GUTTER DETAILING AND EAVES BOARDS TO MATCH EXISTING.
BRICKWORK TO MATCH EXISTING TO OUTER FACE OF NEW 2 STOREY EXTENSION WITH REUSED EXISTING LANDING WINDOW TO HAVE ART STONE CILLS AND BRICK ON EDGE HEADERS.
NEW TWO STOREY EXTENSION TO HAVE NEW HIPPED ROOF WITH MATCHING ROOF TILES, GUTTERING DETAILING AND EAVES BOARDS. NEW uPVC DOWNPIPES TO MATCH EXISTING.
APPLY CORNER DETAILING FOR JUNCTION BETWEEN STONWORK TO FRONT ELEVATION AND BRICKWORK TO SIDE ELEVATION

REVISION A: PLANS REVISED FOLLOWING CONSULTATION WITH CLIENT IN ACCORDANCE WITH COMMENTS RECEIVED FROM PLANNING OFFICER. FRONT ENTRANCE PORCH REMOVED FROM SCHEME. REAR RECESSED GROUND FLOOR AREA REMOVED TO EXTEND HALLWAY WITH REAR DOOR TO REAR ELEVATION.
AW 11/04/2022

Date MAR 21

Scale 1:50

Drawn AW

Checked

Drawing No.
AW/21/100/PLAN P02 REV A

A W D E S I G N
ANDREW WETHERHILL DESIGN
19 FIELDHOUSE CLOSE MOORTOWN LEEDS LS17 6HR
T:07841 782748 @amwetherhill@hotmail.com

152, HEADFIELD ROAD,
SAVILE TOWN, DEWSBURY.
WF12 9JH.

PROPOSED SINGLE & TWO STOREY
EXTENSIONS TO REAR & SIDE FOR
MR. AKRAM LOHN.

PLANNING
EXISTING & PROPOSED ELEVATIONS