

ARCHITECTURE | PLANNING | DESIGN

Malkin Farm
Brow Lane
Holmfirth
HD9 2RJ
07946872499
paul@paulmatthewsarchitectural.co.uk
www.paulmatthewsarchitectural.co.uk

Company Registration Number: 09898149 – Company
Registered in England and Wales

Project
Removal of Conservatory and Erection of Two Storey
Rear Extension and Associated Alterations at 64
Holmebank Mews, Brockholes, Holmfirth, HD9 7EA
Client

Mr & Mrs R Armson

Drawing Title/Issue


Proposed Floor Plans

scale	date	sheet size	dwg. no.
1:50	03/2021	A1	21/620/04b


Do not scale from drawing, use figured dimensions
only.

All dimensions must be checked and verified on site
prior to commencement of works and architect to
be notified of any discrepancies.


The copyright for these drawings remains the
property of Paul MatthewsArchitectural Ltd. They
must not be reproduced in any way without prior
written consent from the originator (Paul
MatthewsArchitecturalLtd).

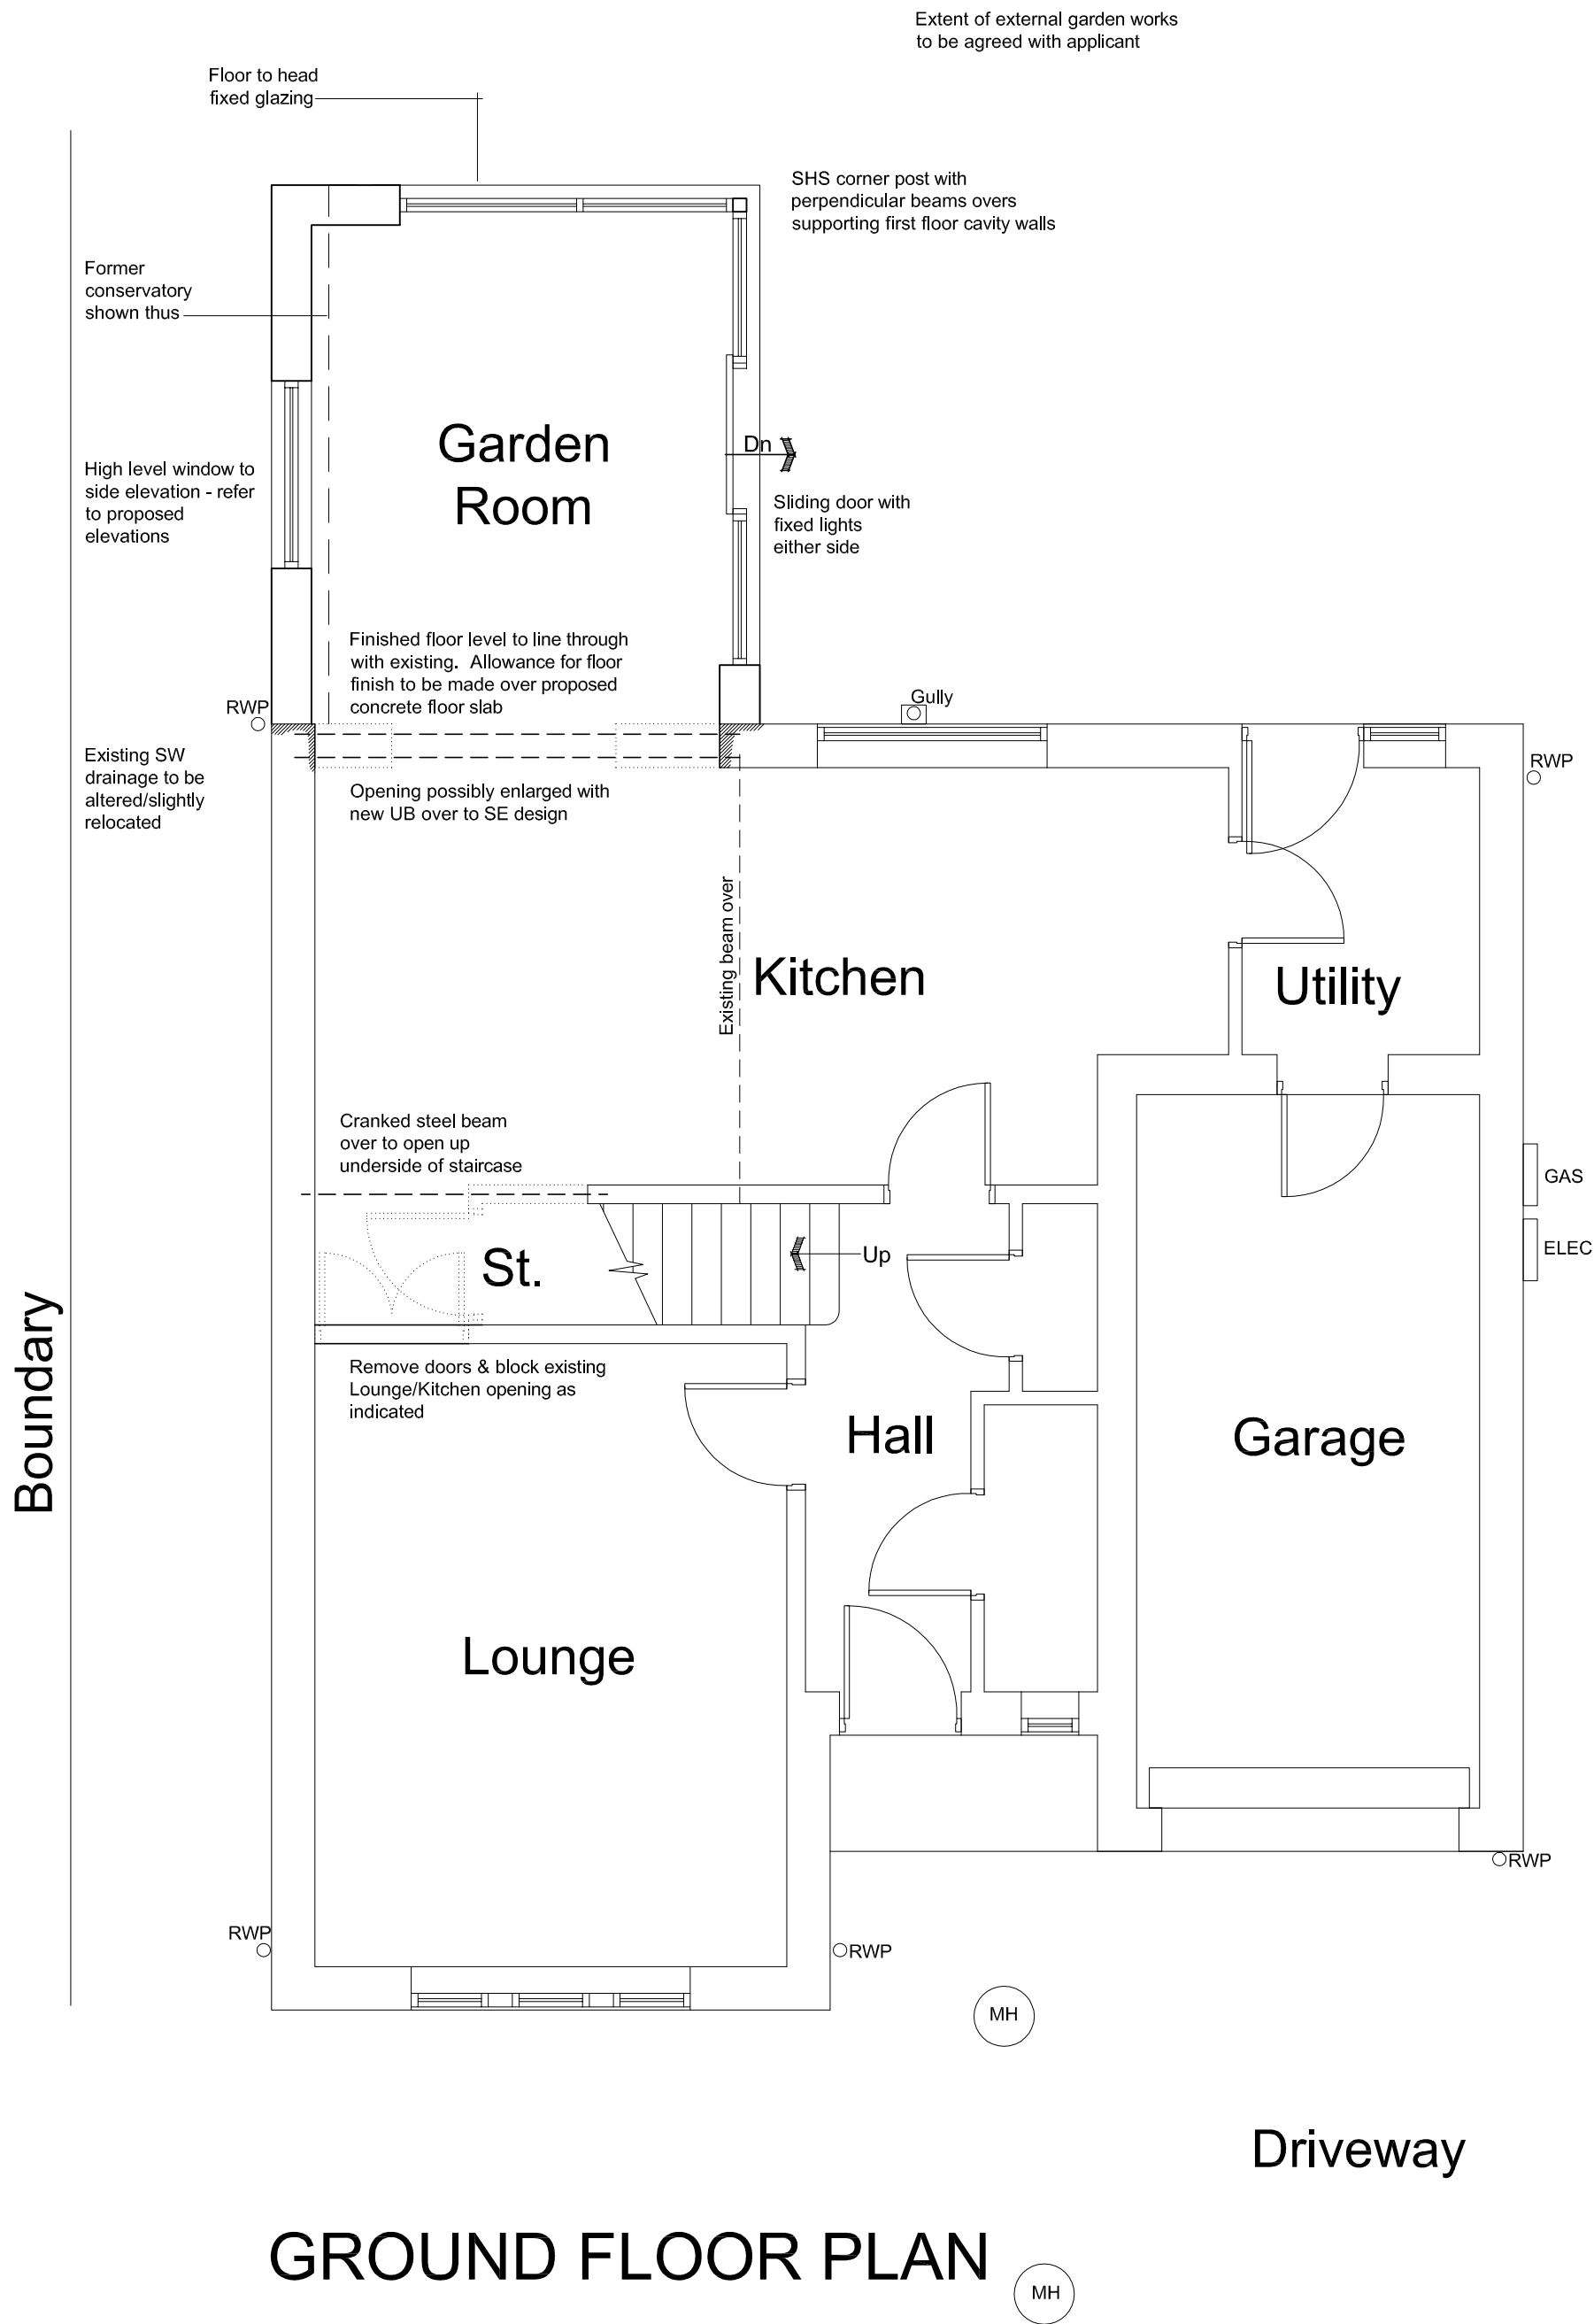

GROUND FLOOR PLAN

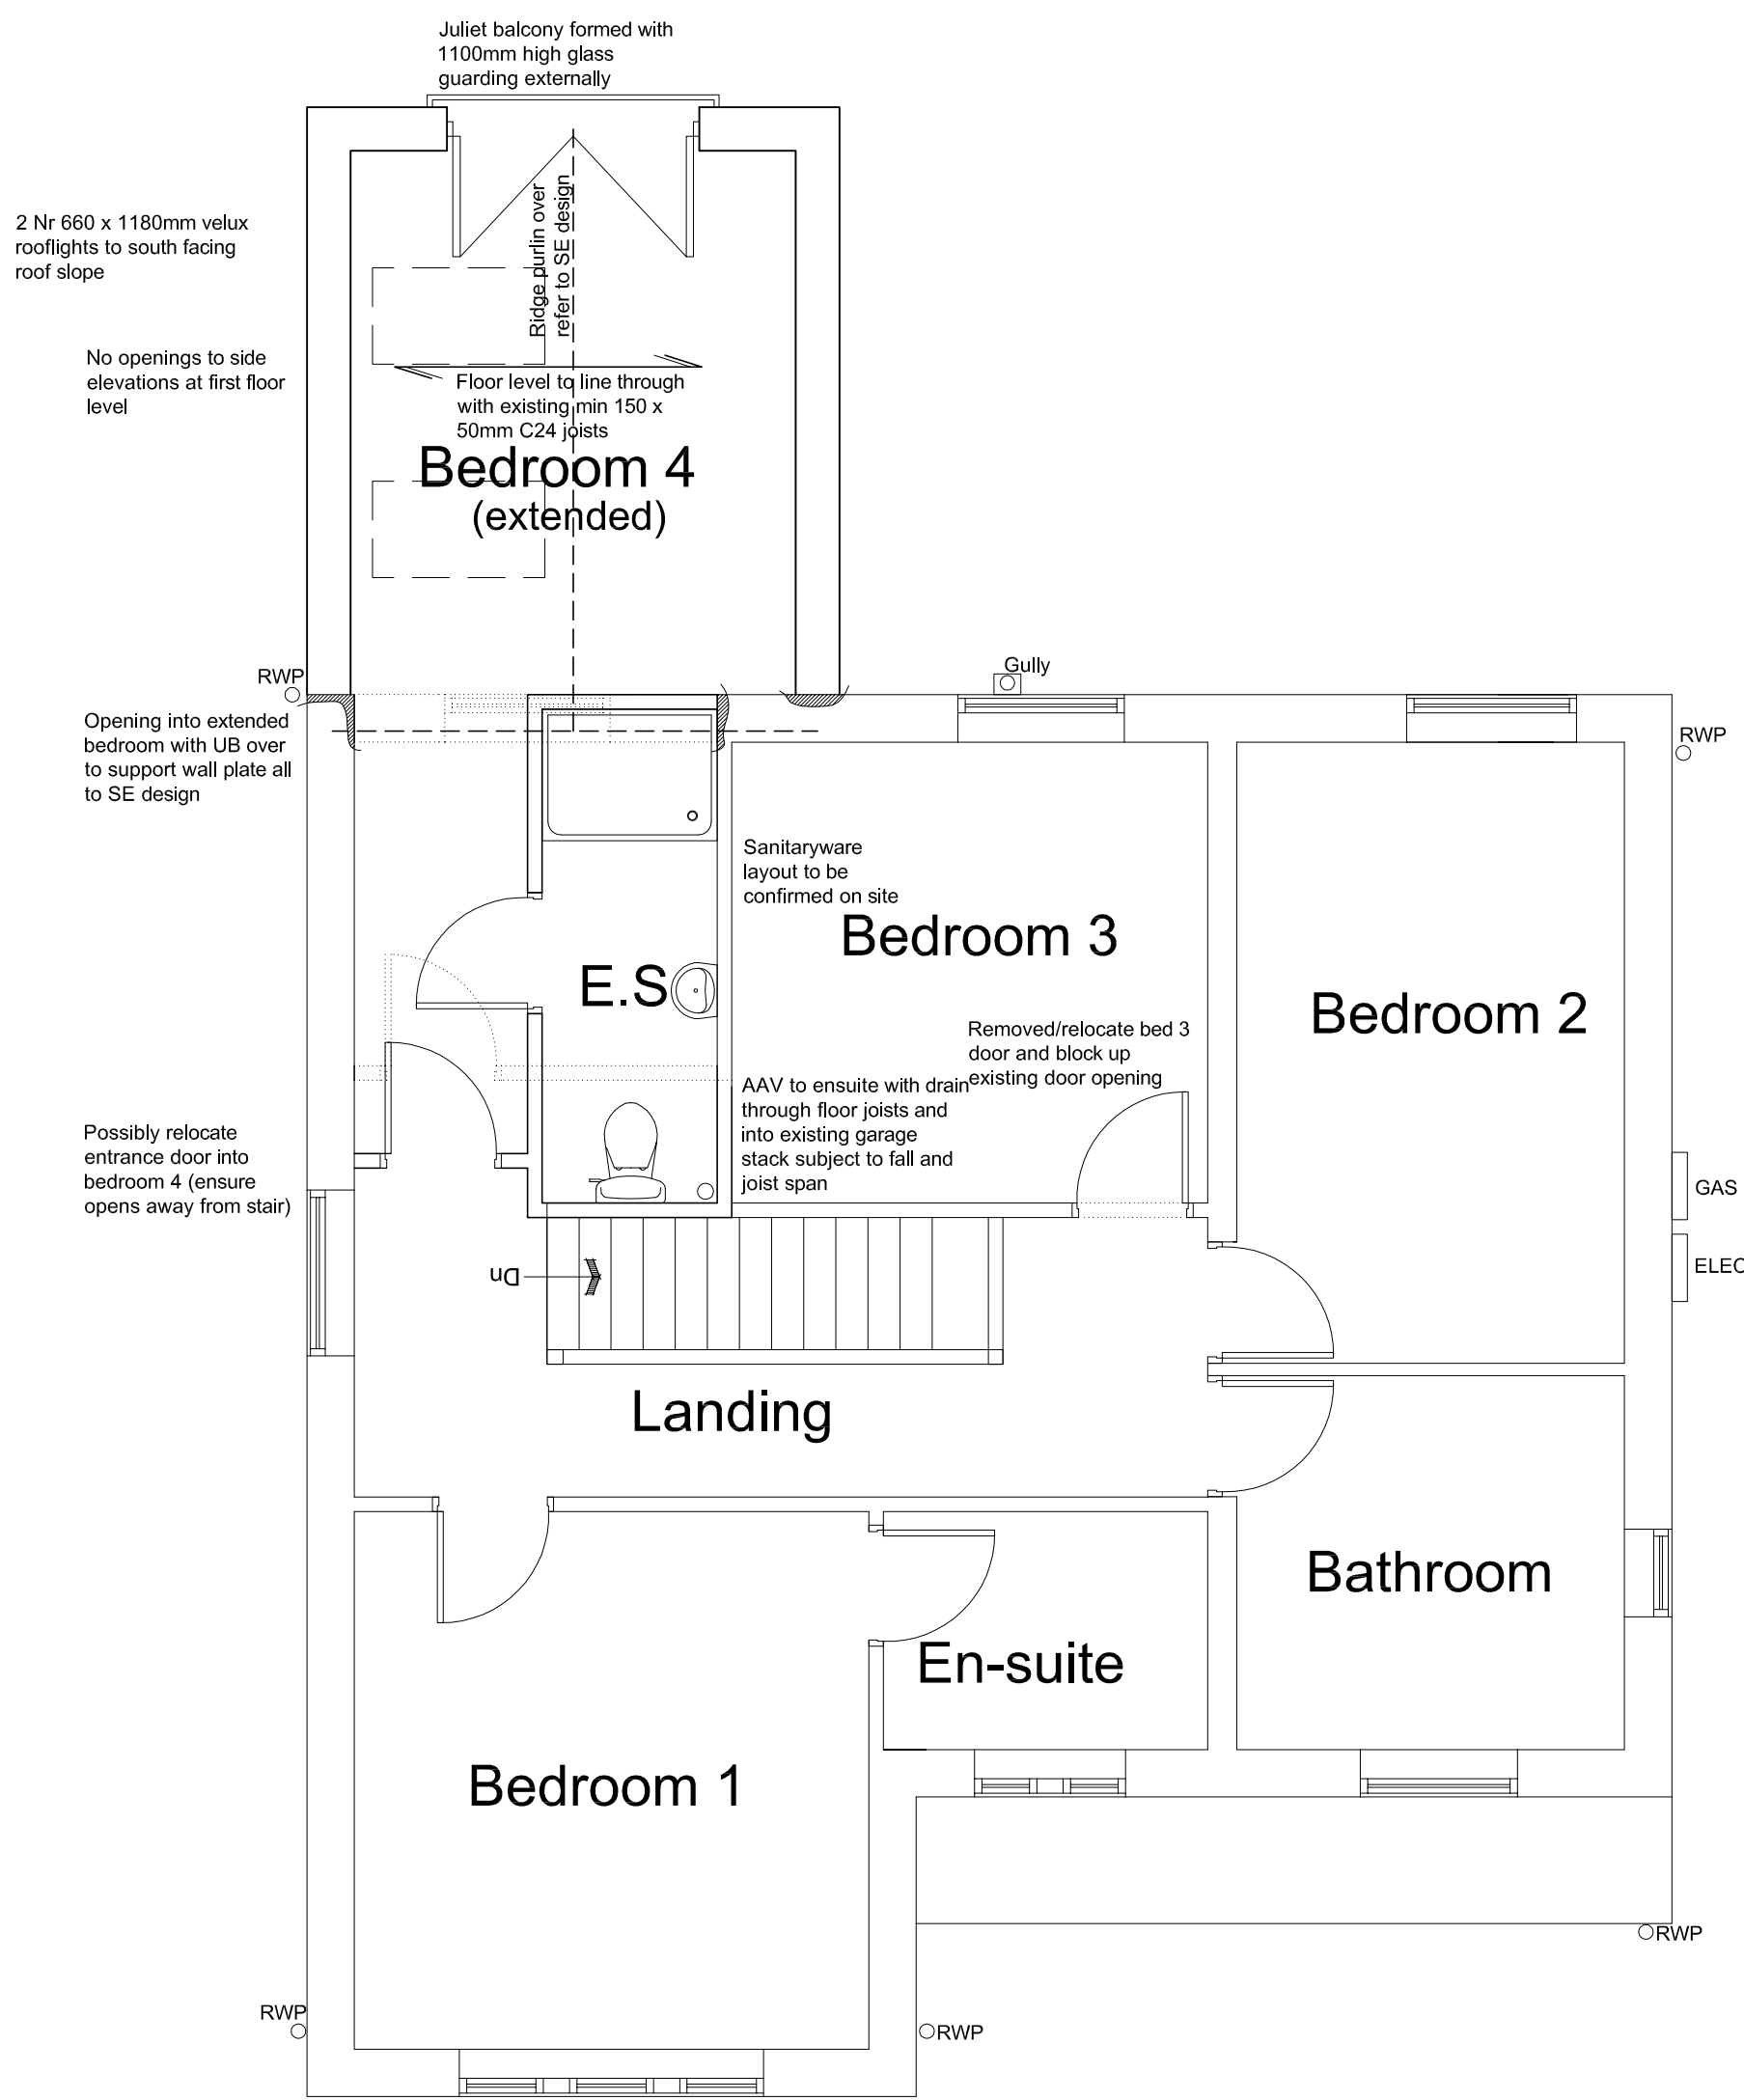

FIRST FLOOR PLAN

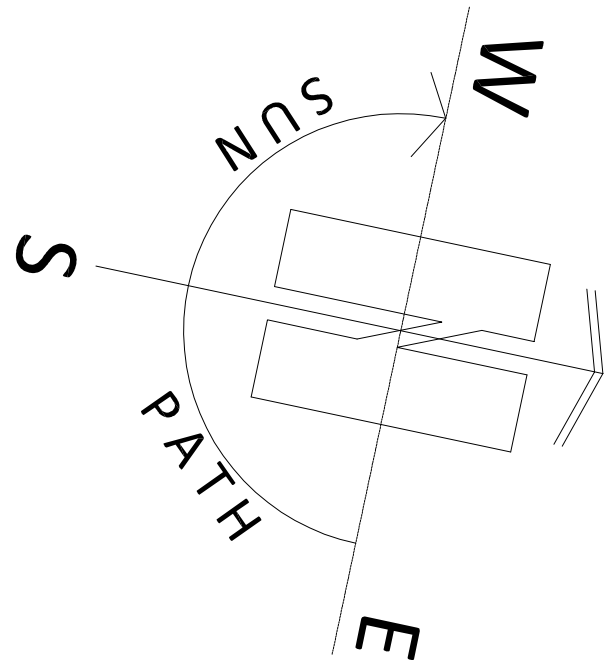

1:50

