



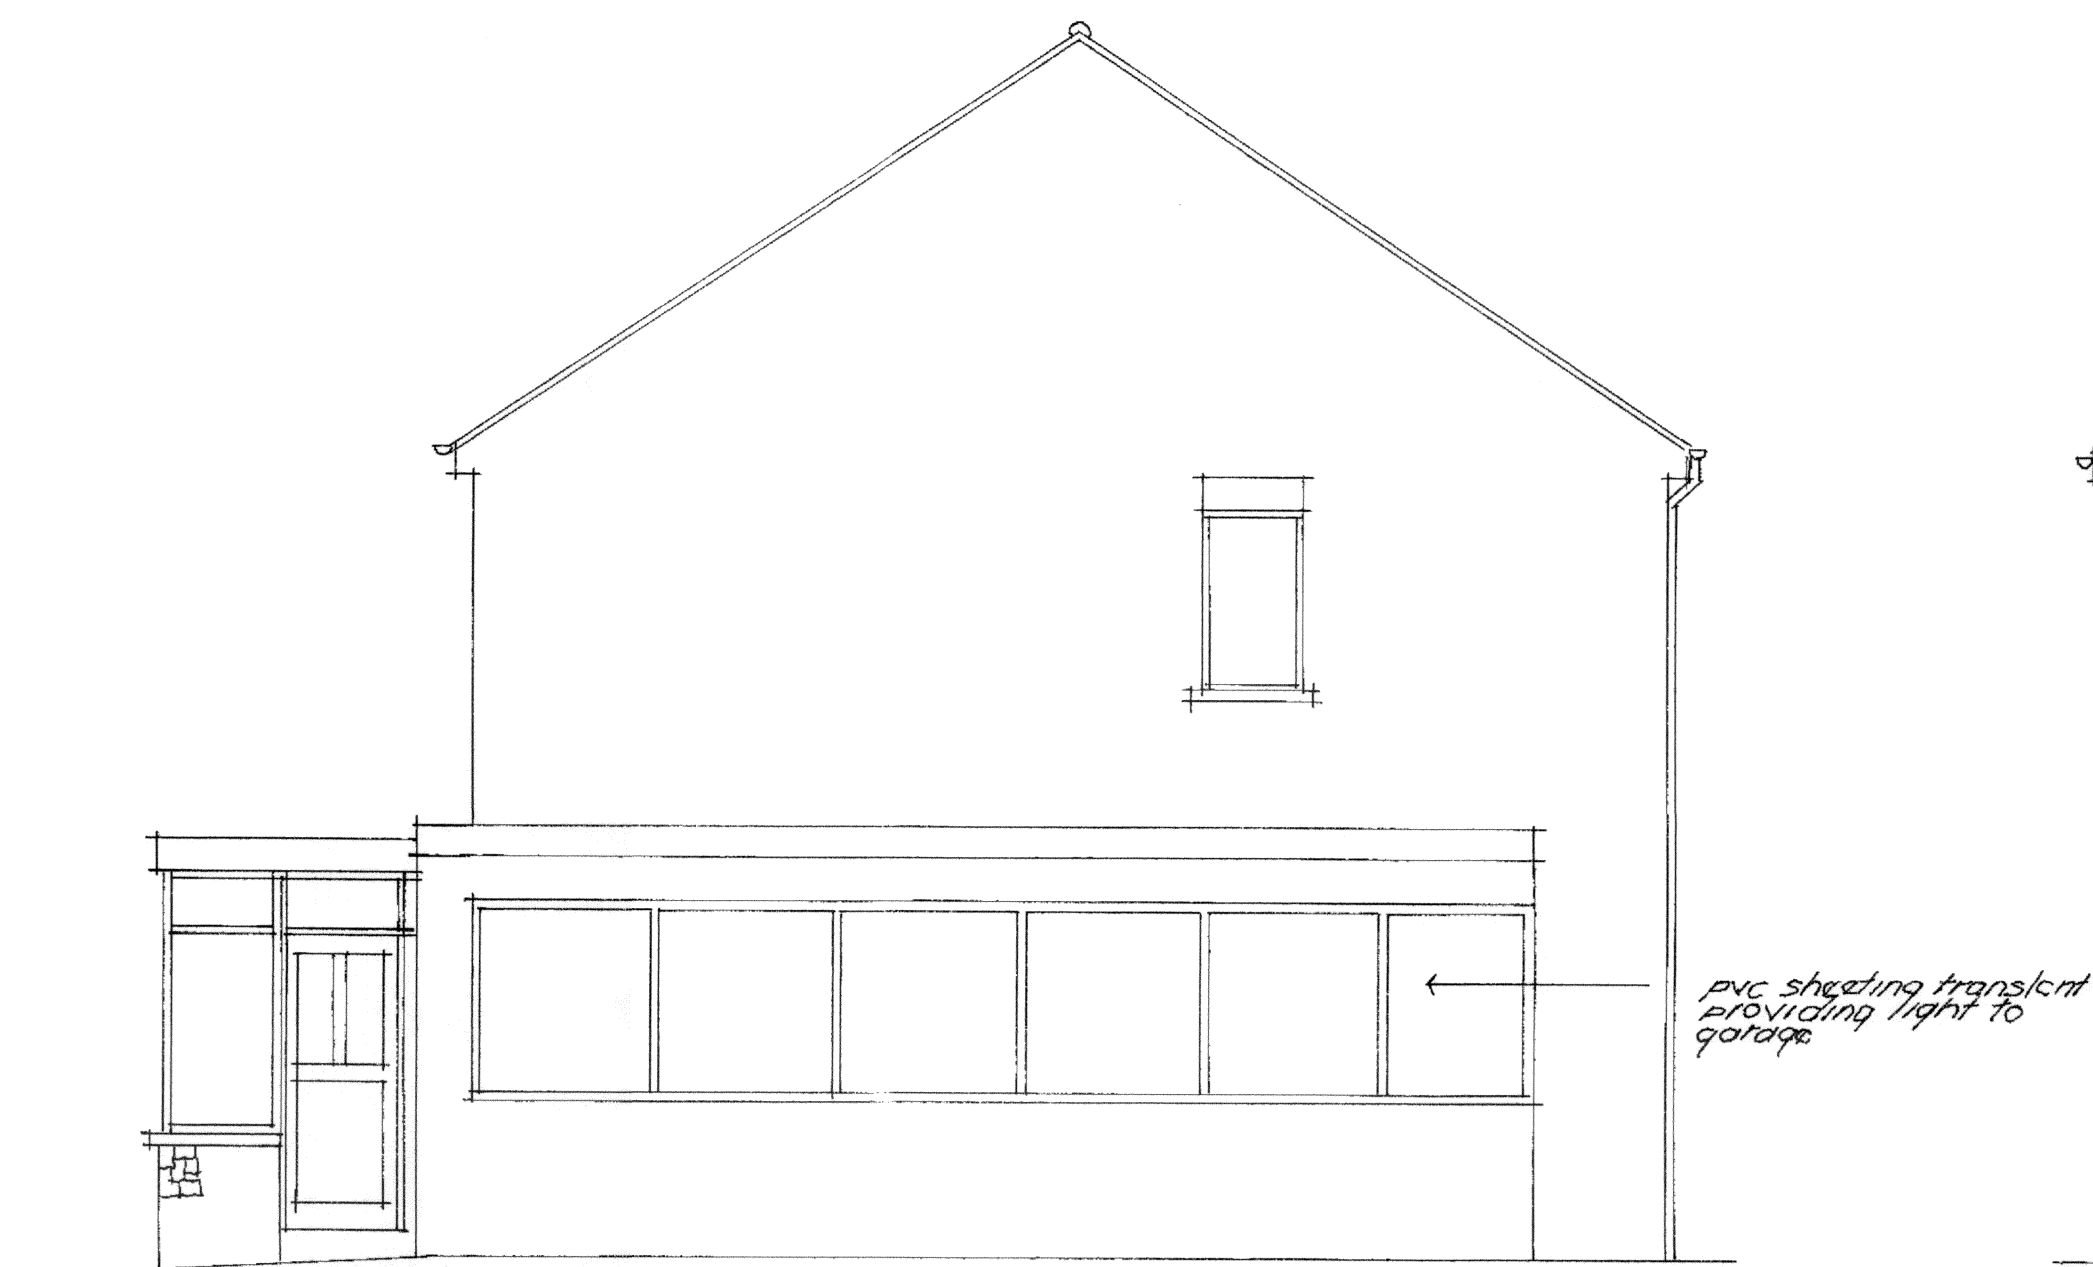


EXISTING NORTH EAST ELEVATION

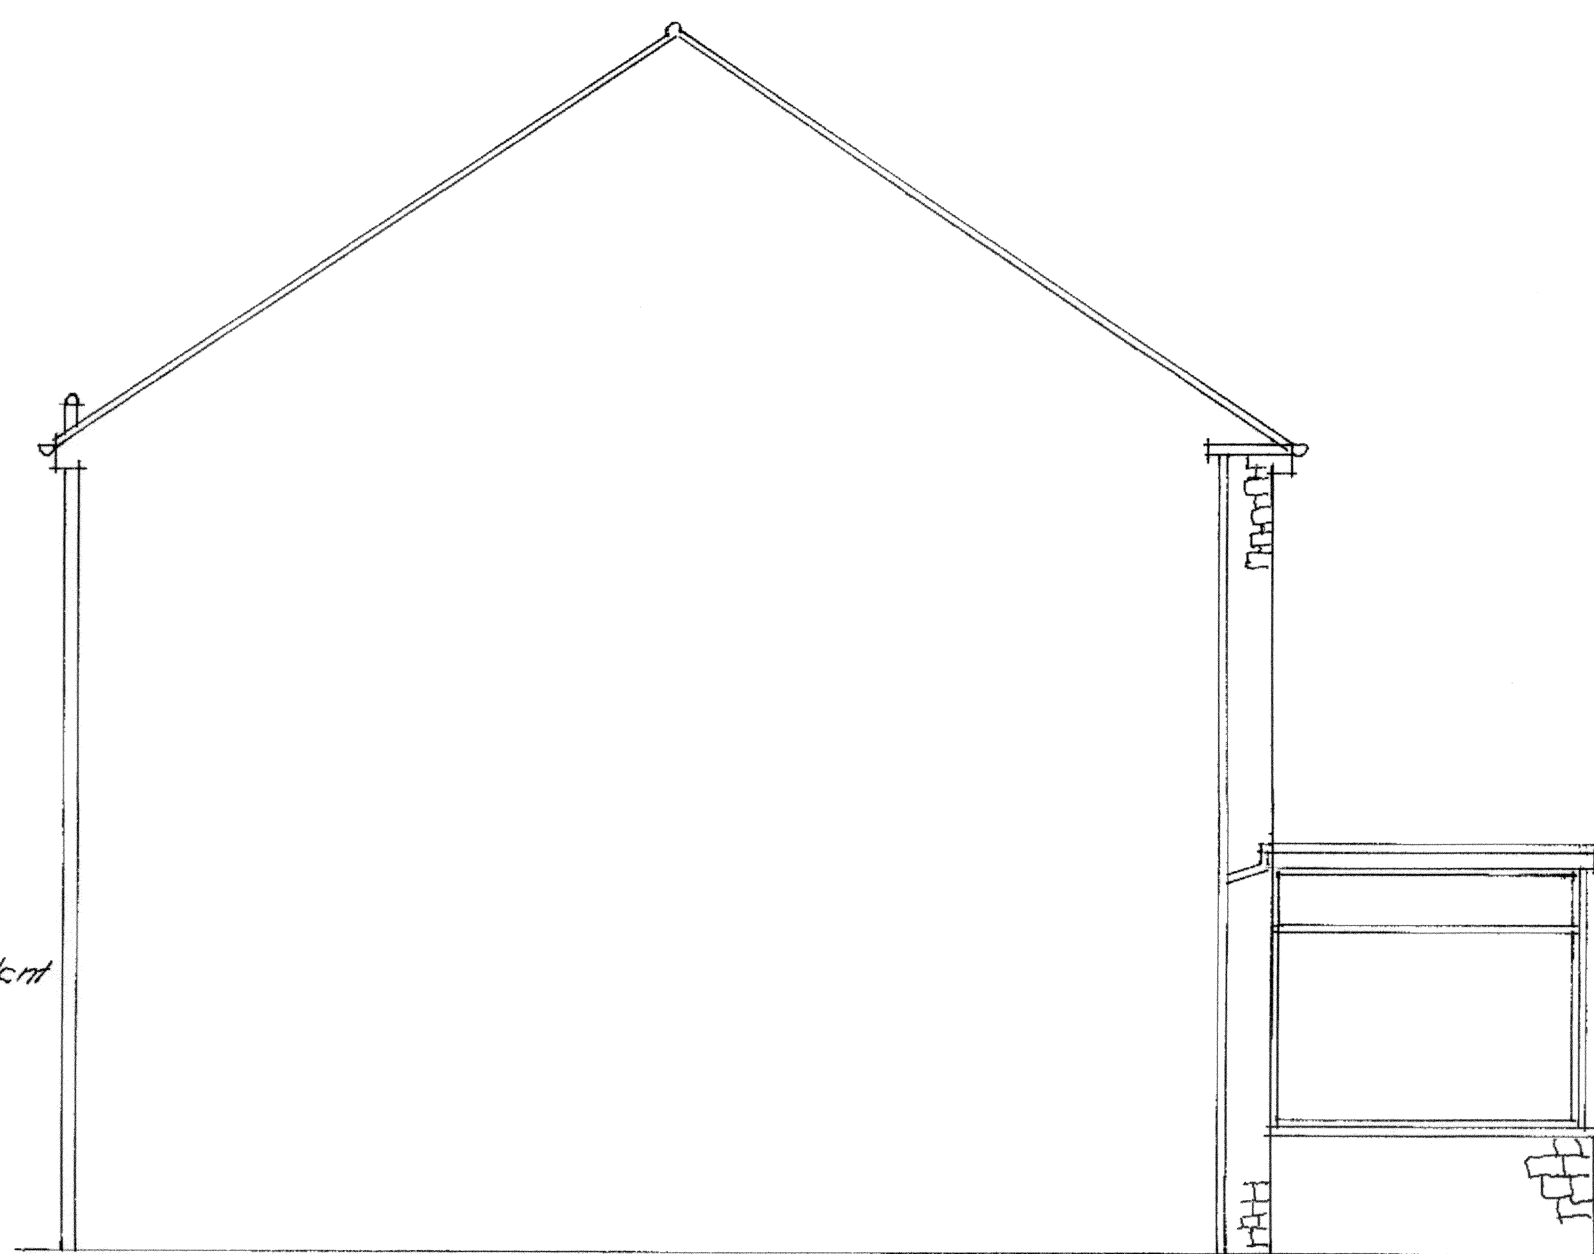


EXISTING SOUTH WEST ELEVATION



EXISTING SOUTH EAST ELEVATION

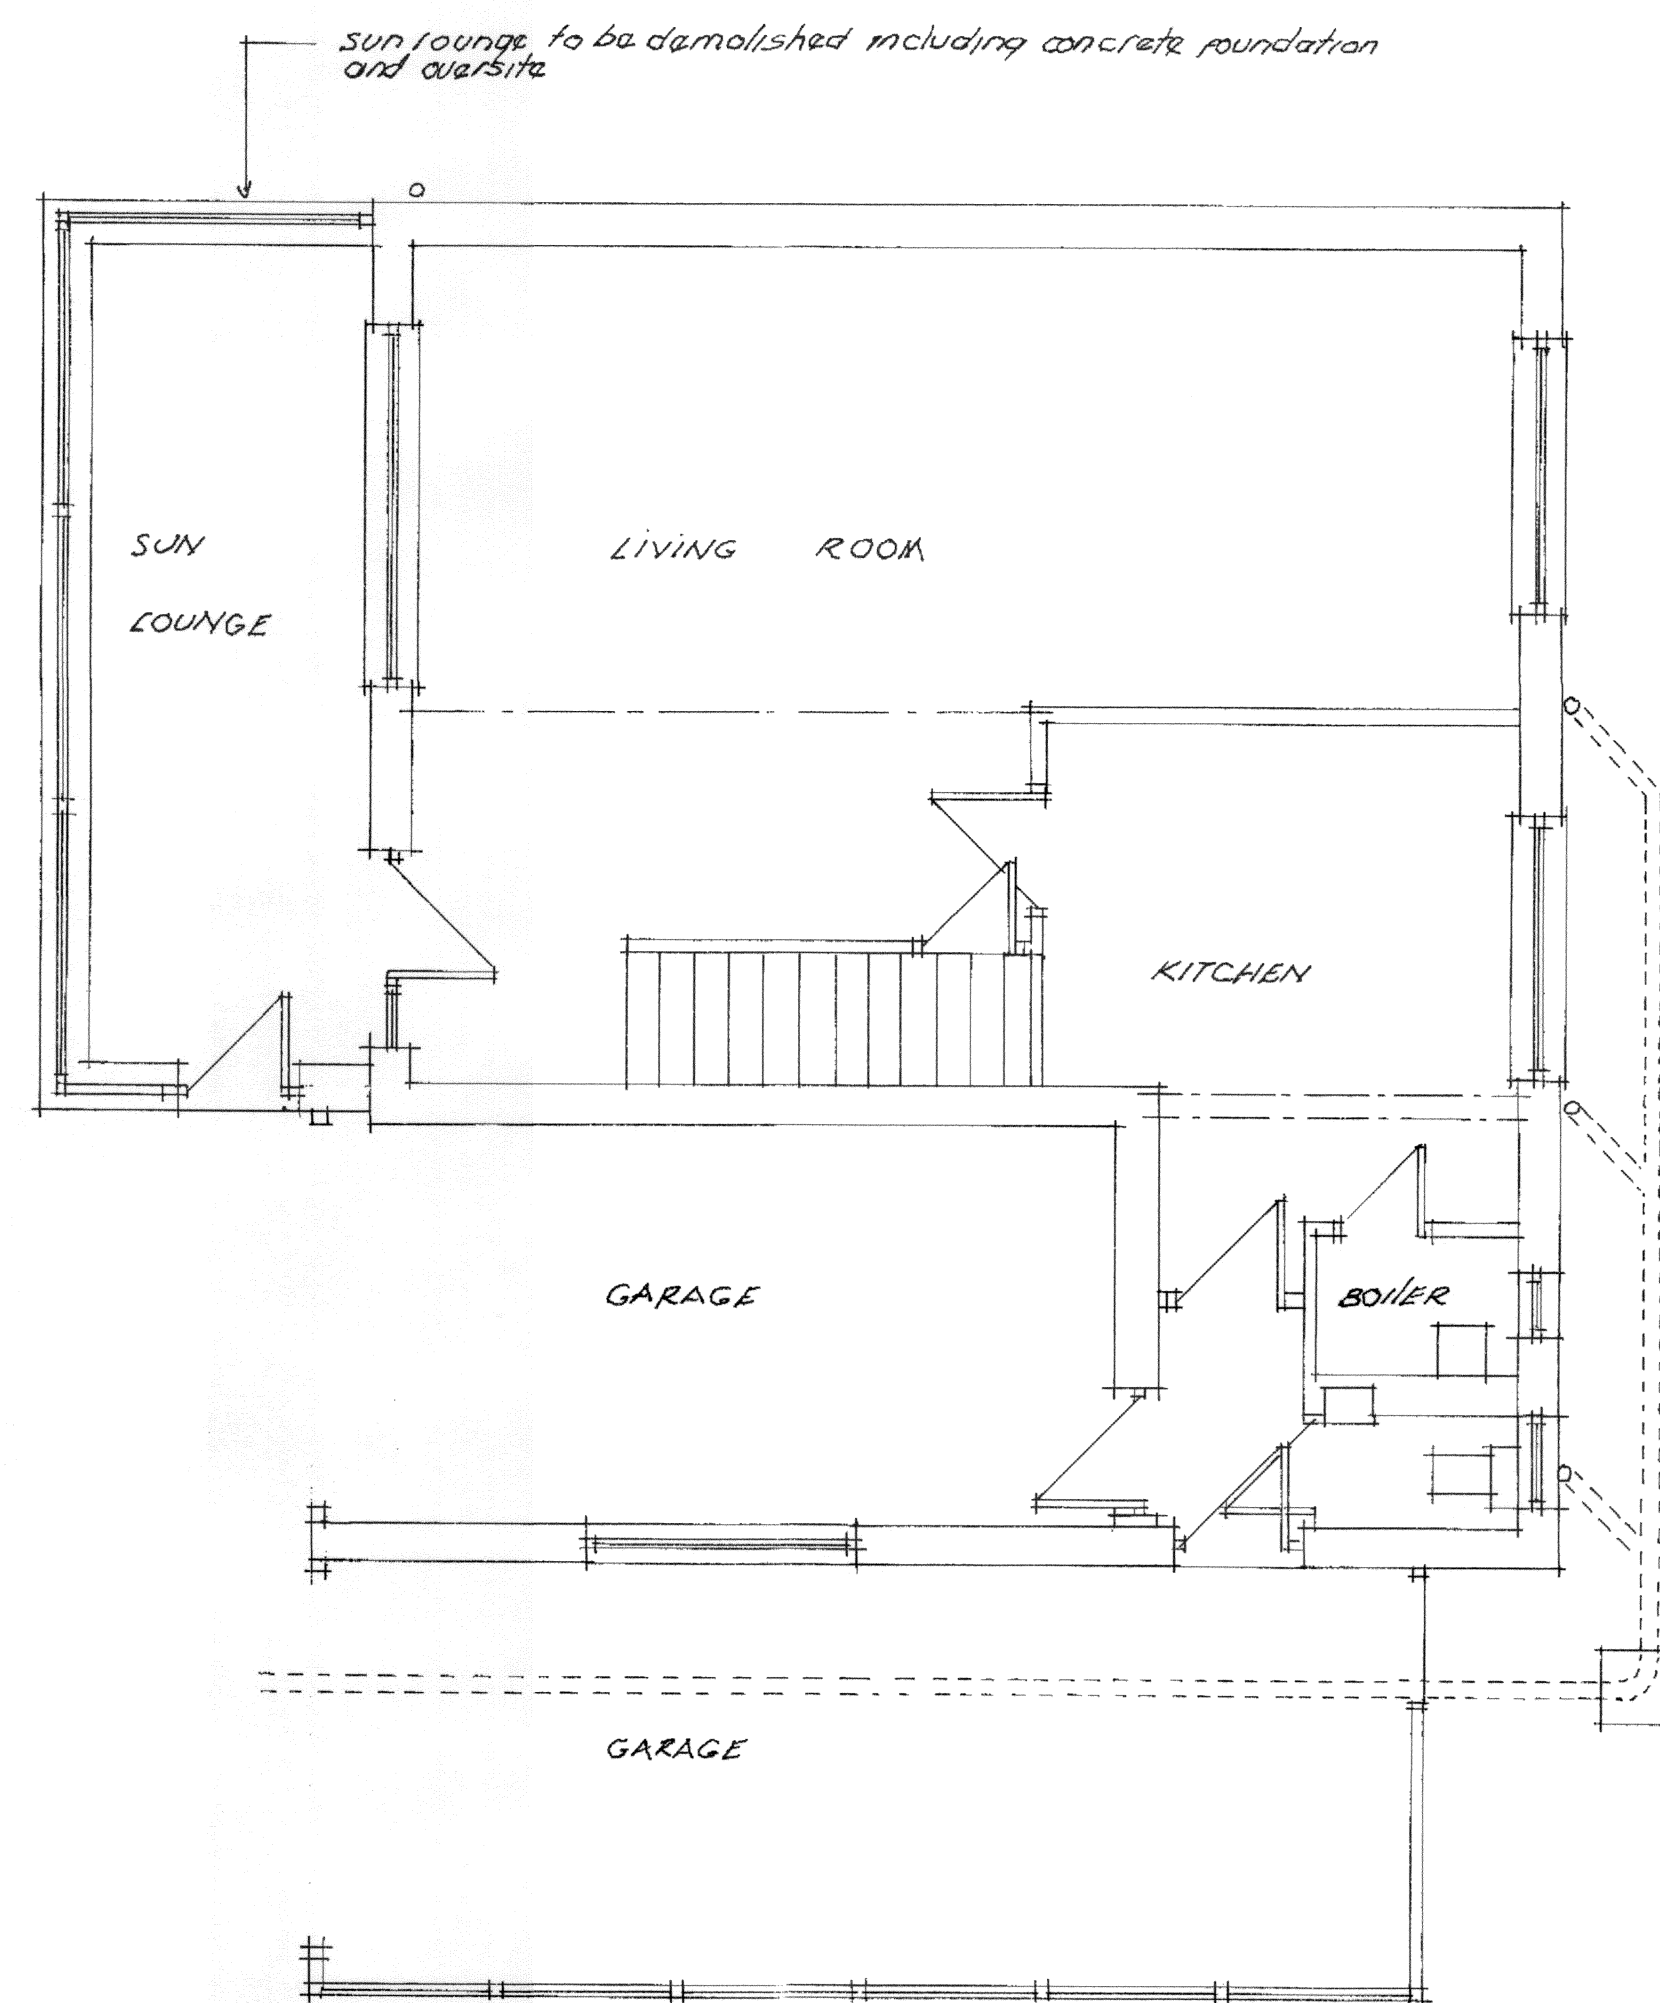

EXISTING GROUND FLOOR PLAN

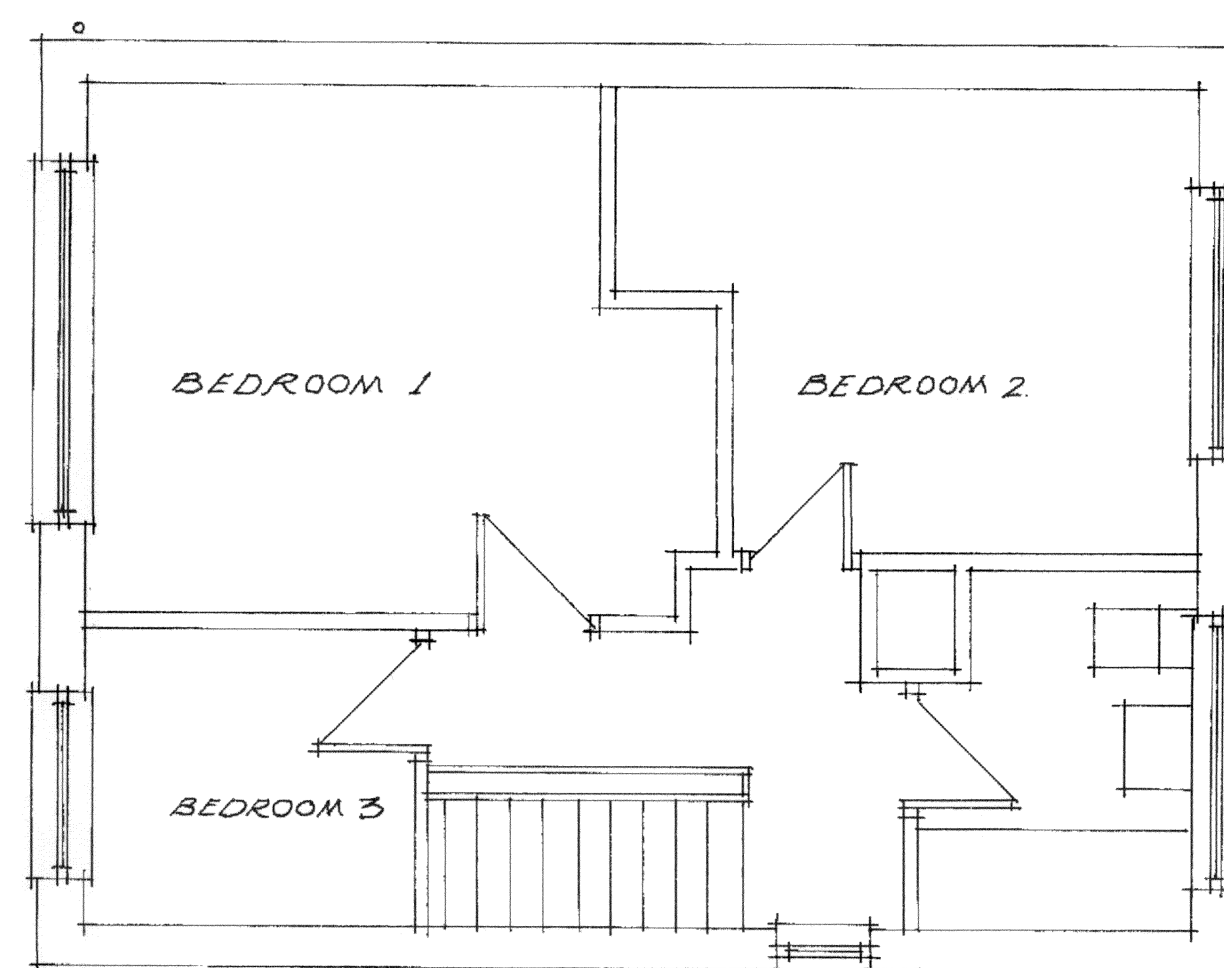

EXISTING FIRST FLOOR PLAN



EXISTING NORTH WEST ELEVATION

EXISTING PLANS AND ELEVATIONS AT 92
MARSH LANE SHEPHEY FOR MR & MRS K. MOYLAN

PROPOSED EXTENSIONS AND ALTERATIONS TO
PROVIDE KITCHEN TO REAR, SUN LOUNGE TO
FRONT AND TWO STOREY SIDE EXTENSION TO
FORM GARAGE WITH BEDROOM AND EN-SUITE
WITH OFFICED ROOMS TO FORM GROUND FLOOR SVUG
AND INCREASED FRONT BEDROOM ETC

SCALE 1:50