


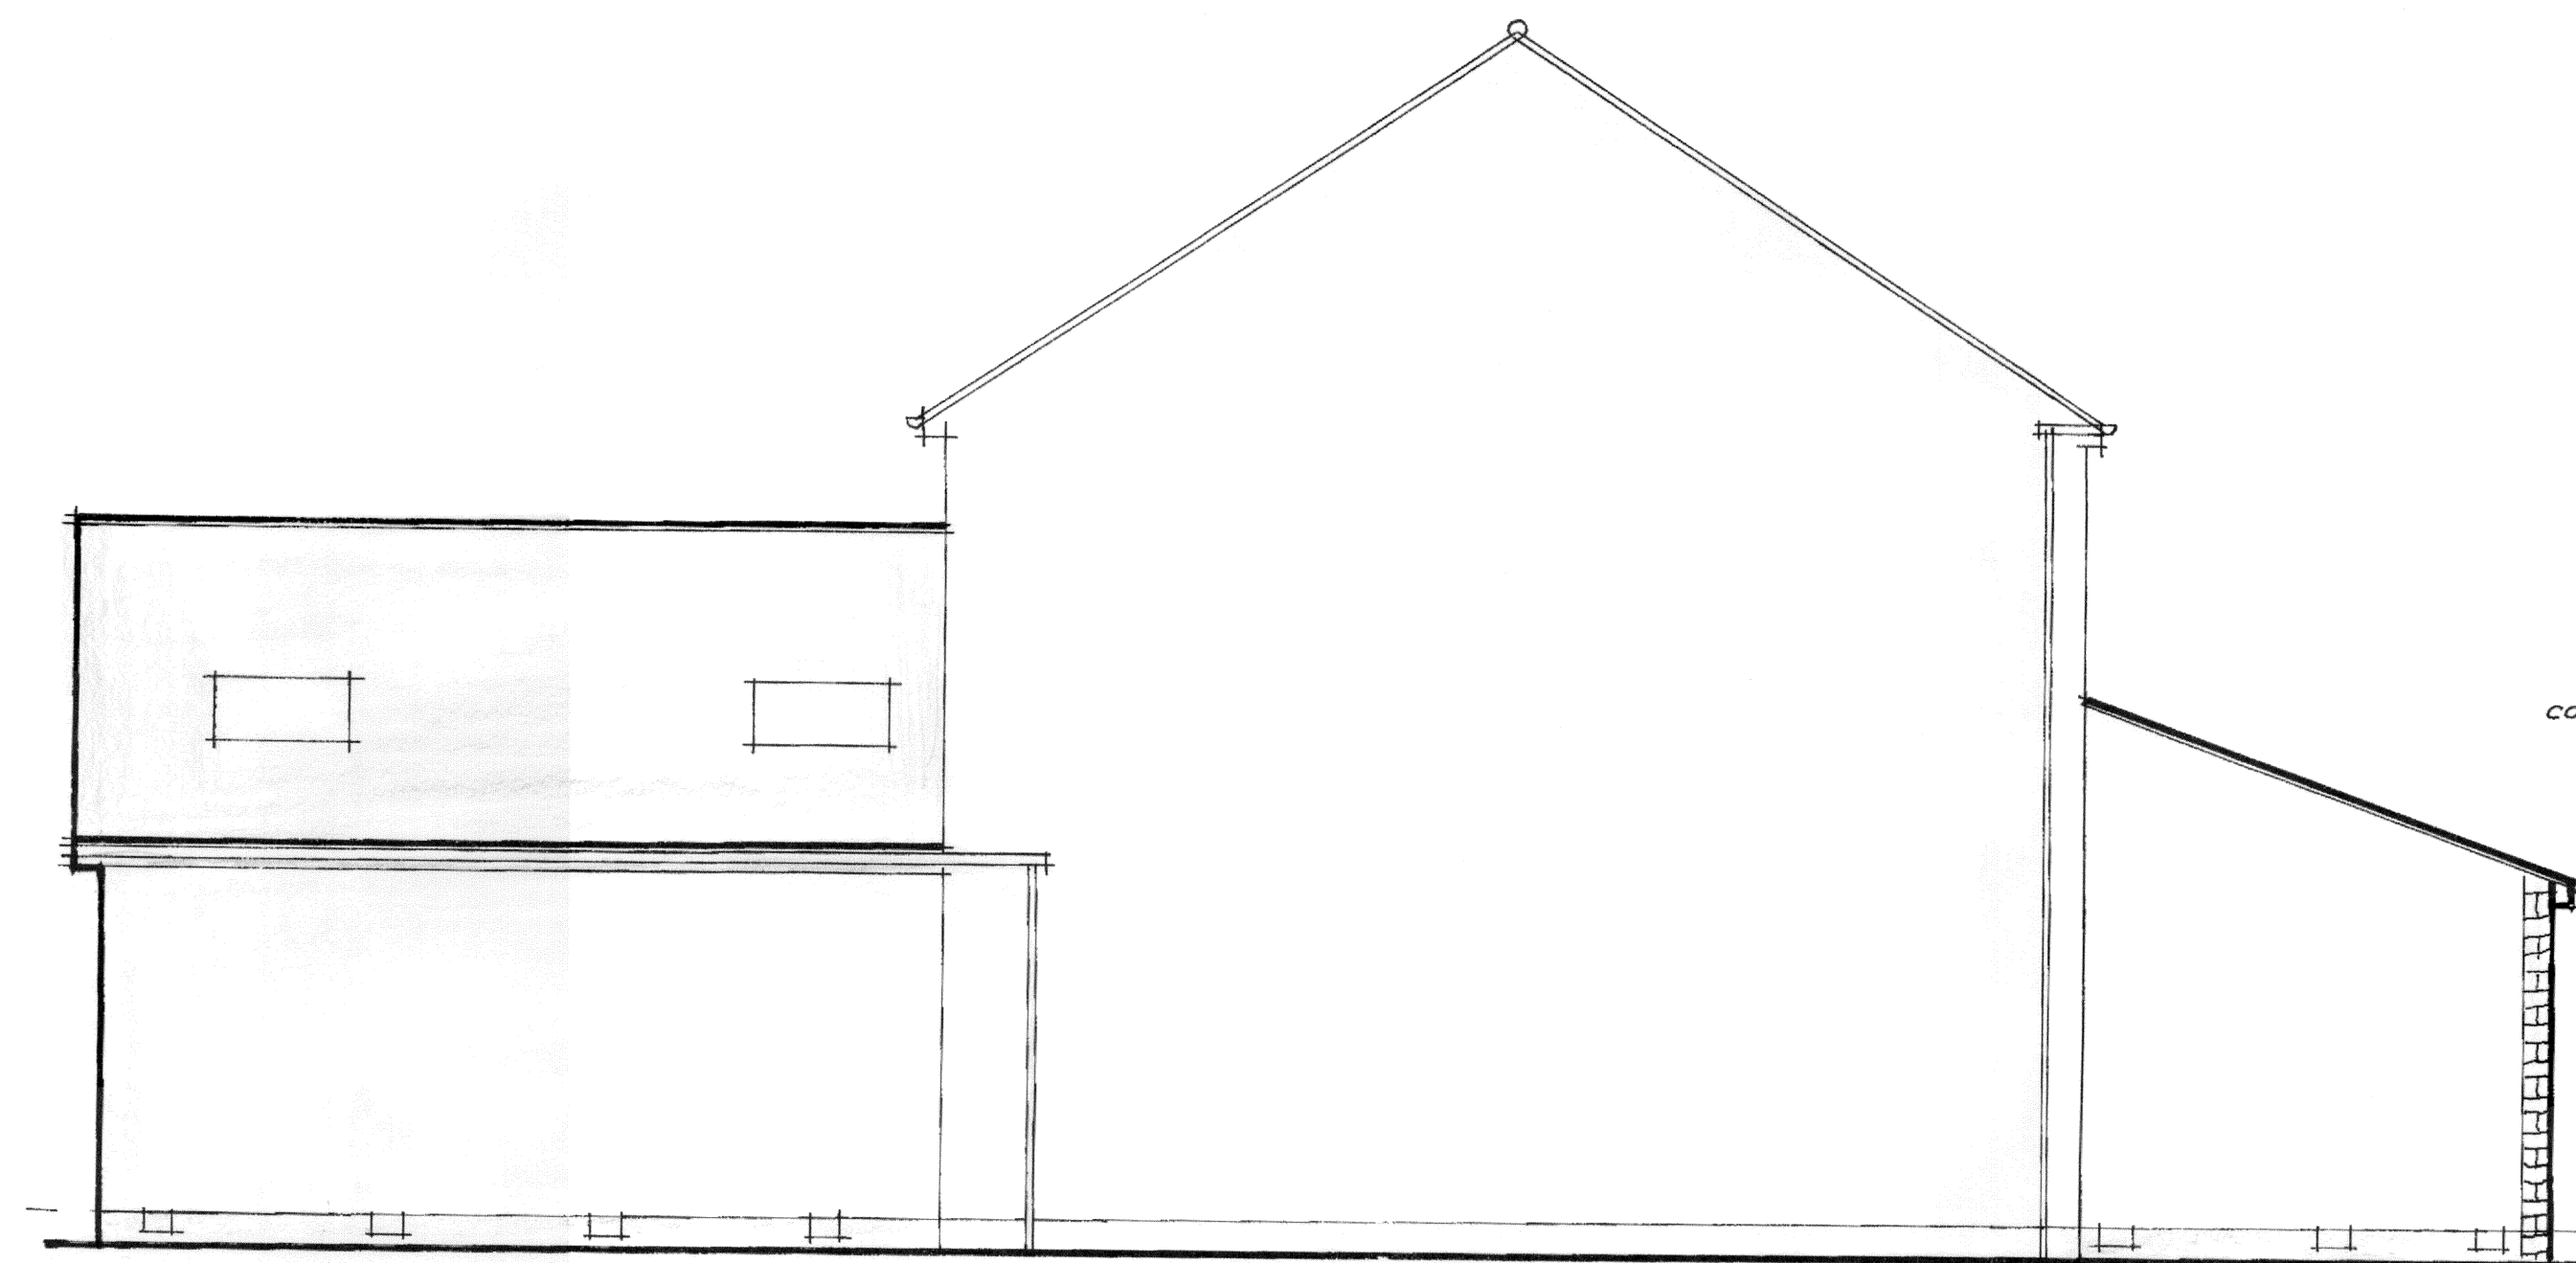

proposed south west elevation


code & lead flashing



windows to have 1000mm" background
vents

ref existing garage door

proposed south east elevation

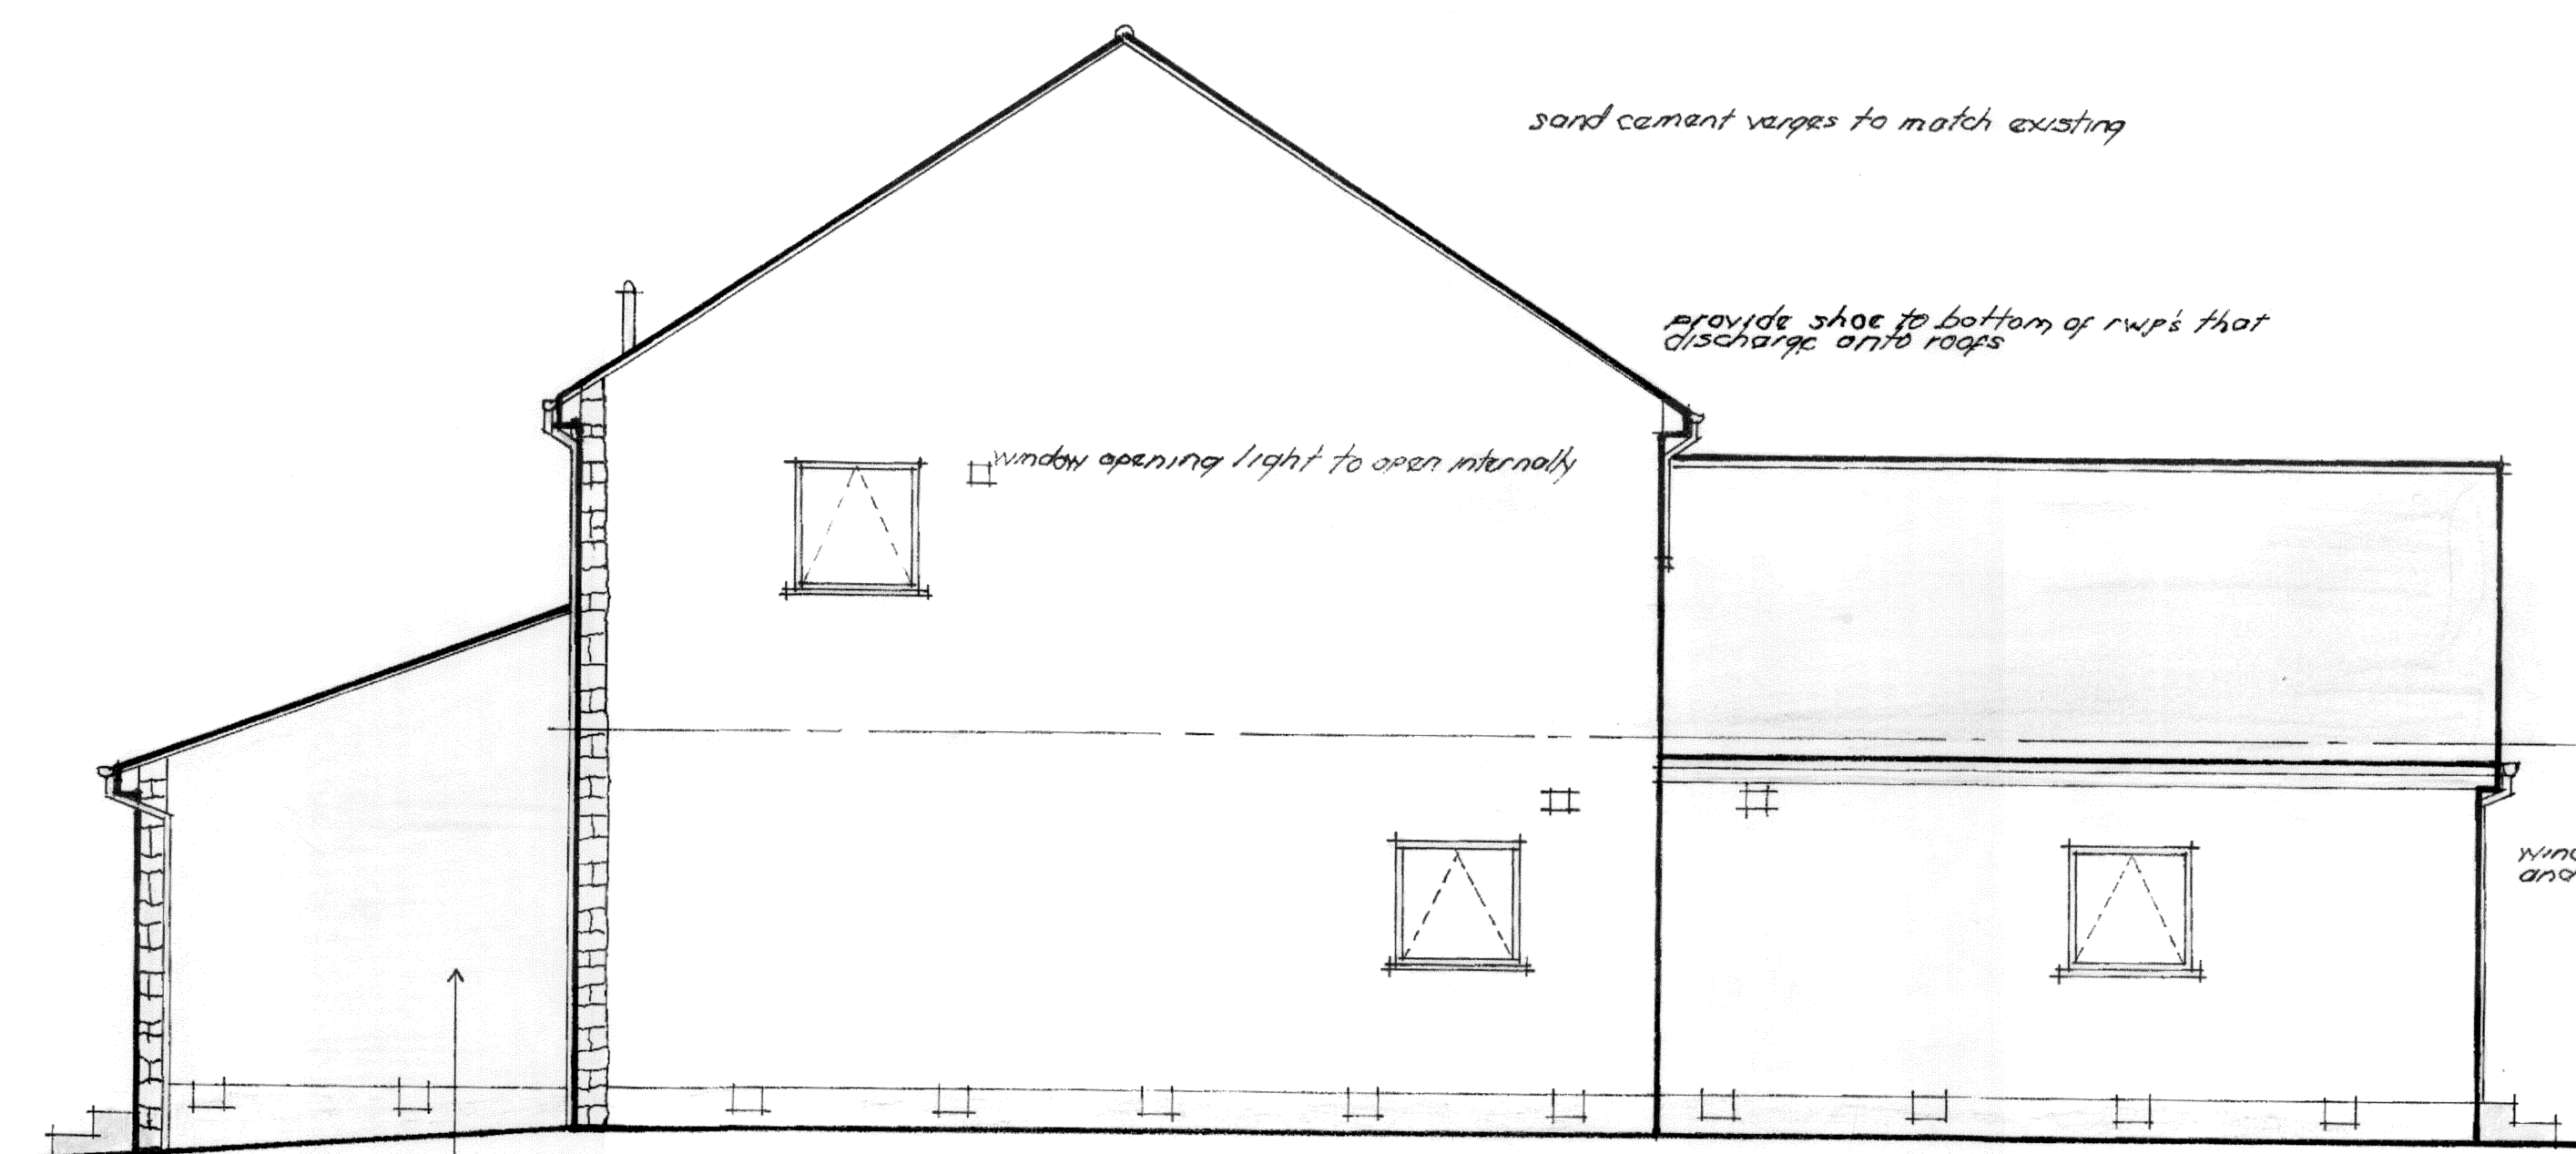

sand cement verges to match existing

provide shoe to bottom of rump that
discharge onto roofs


window opening /light to open internally

windows to open internally to utility
and to corridor to avoid encroachment

client may wish to provide additional window of
1200 x 1200 to side of entrance hall

PROPOSED NORTH EAST Elevation

if gradient of 1 in 60 is achievable to new sw drain
then relocate rump and gully to corner of extension
and connect new drain to existing inspection chamber

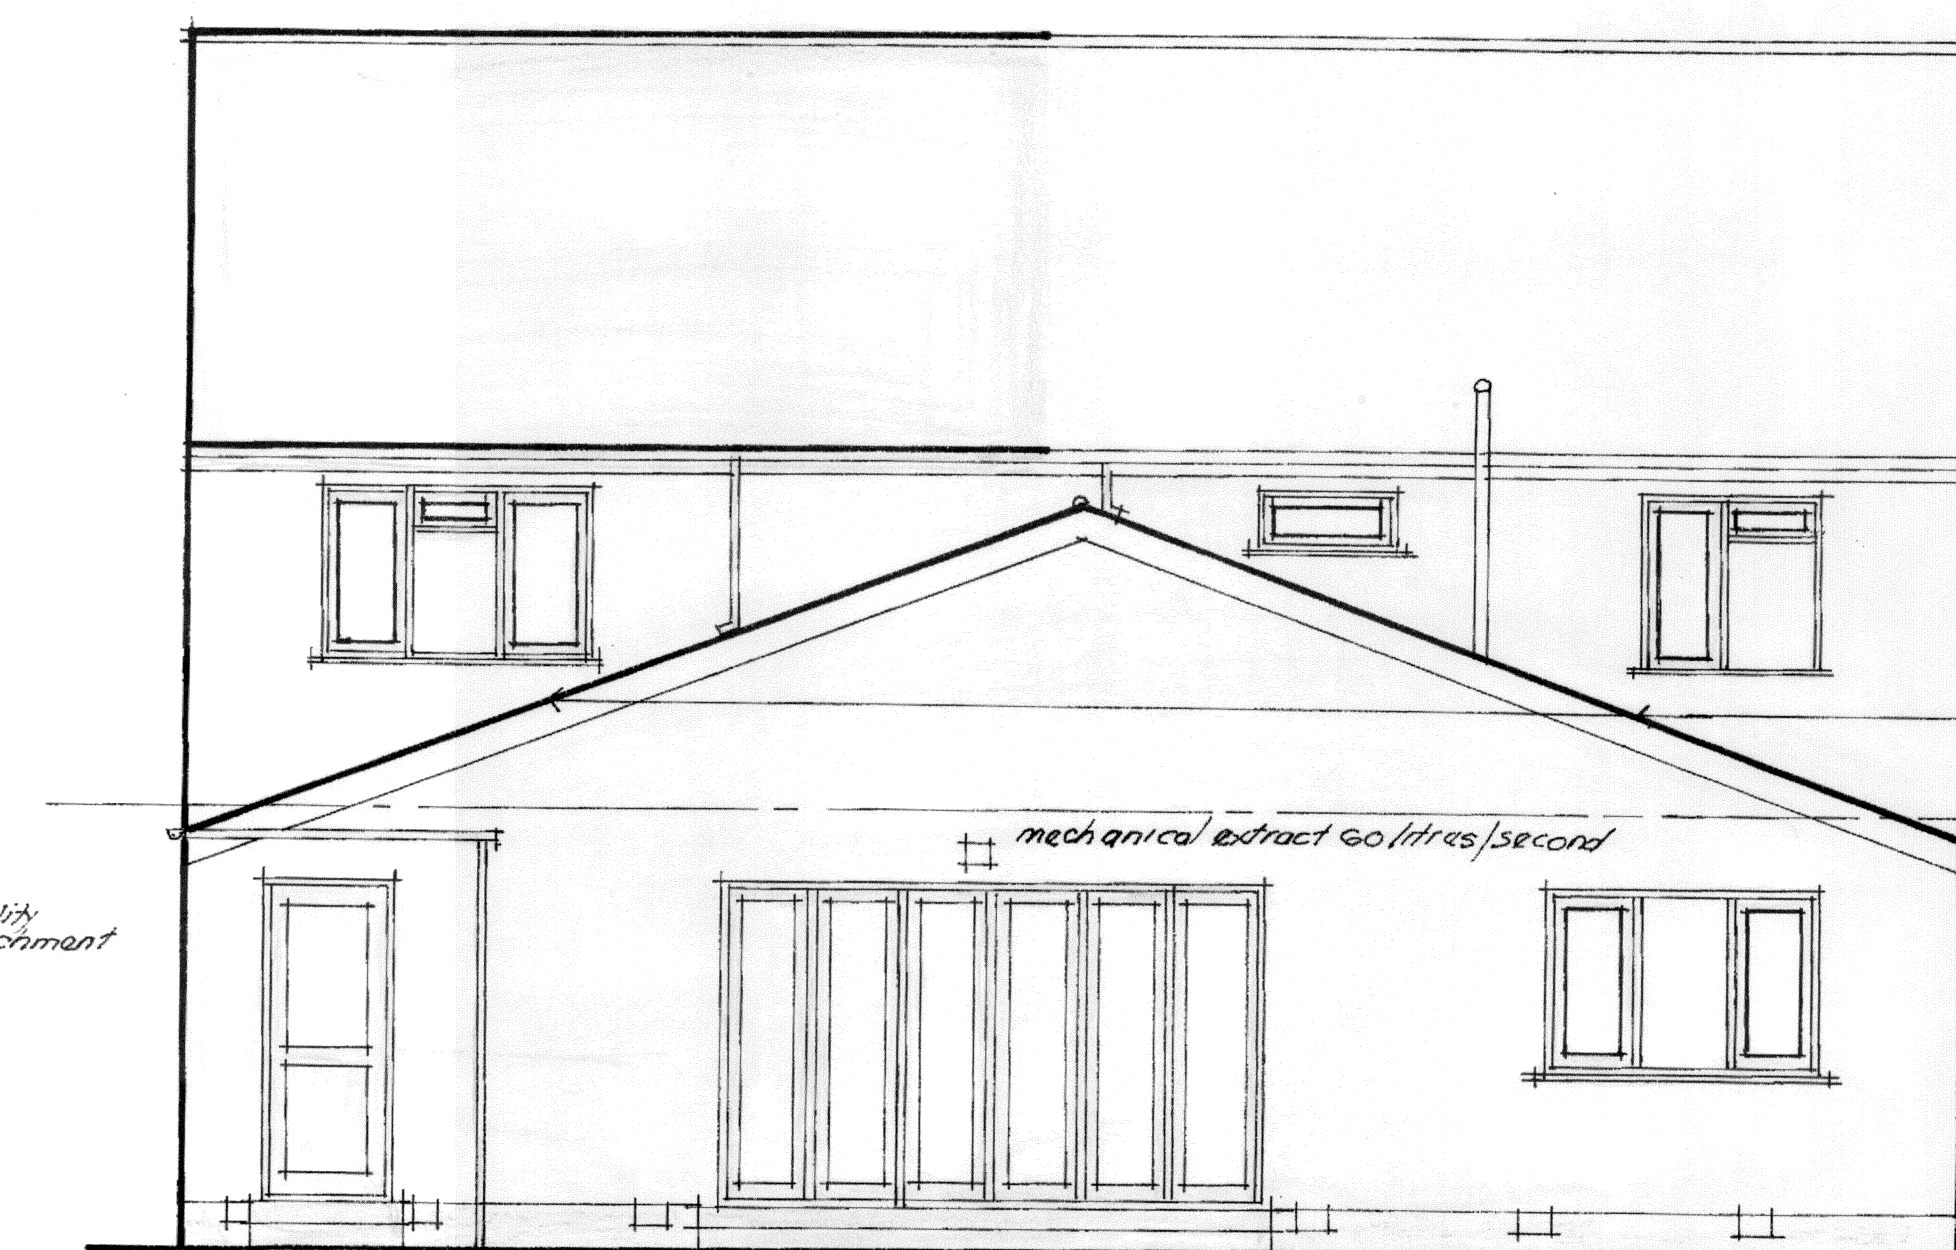

opening lights to windows to be
1/20" the floor areas

code & lead flashings

mechanical extract 60 litres/second

proposed north west elevation

Alterations and extensions to form single
storey rear kitchen/dining and front study and two
storey side extension to form garage utility with
bedrooms over with an suite at the Marsh zone
Shapley For M & Mrs K. Moylan
proposed elevations
Scale 1:50