



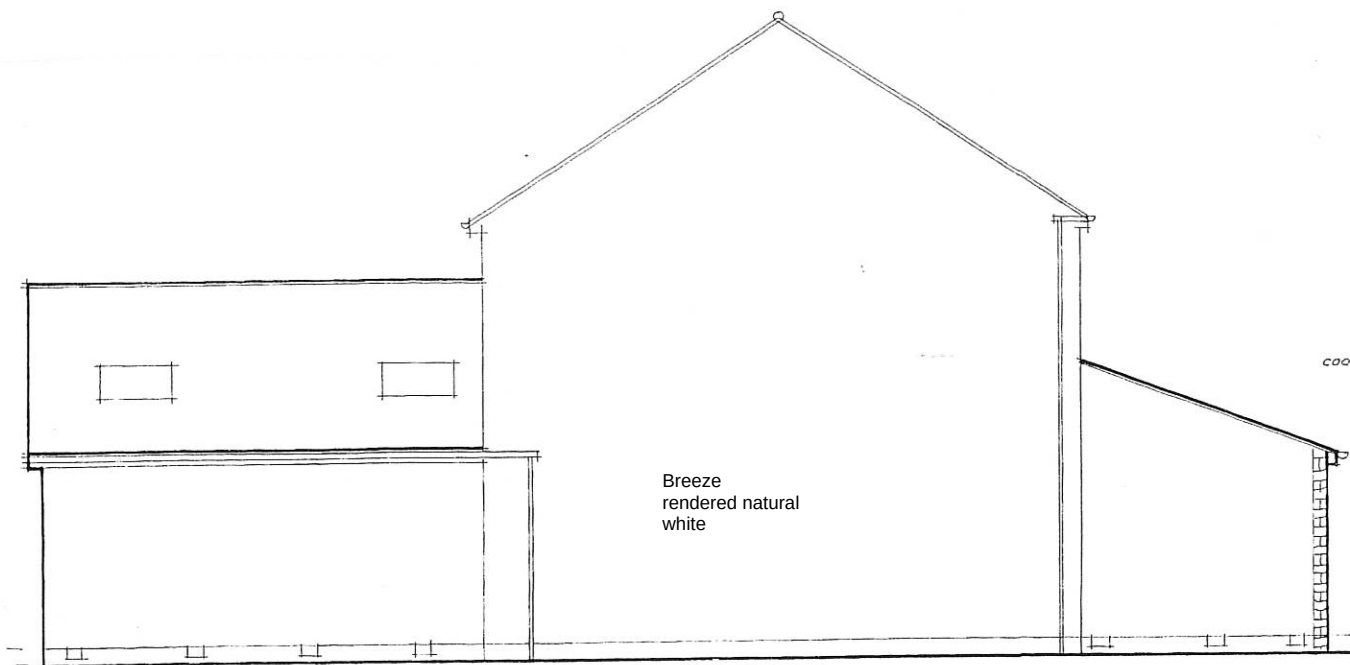


proposed south west elevation

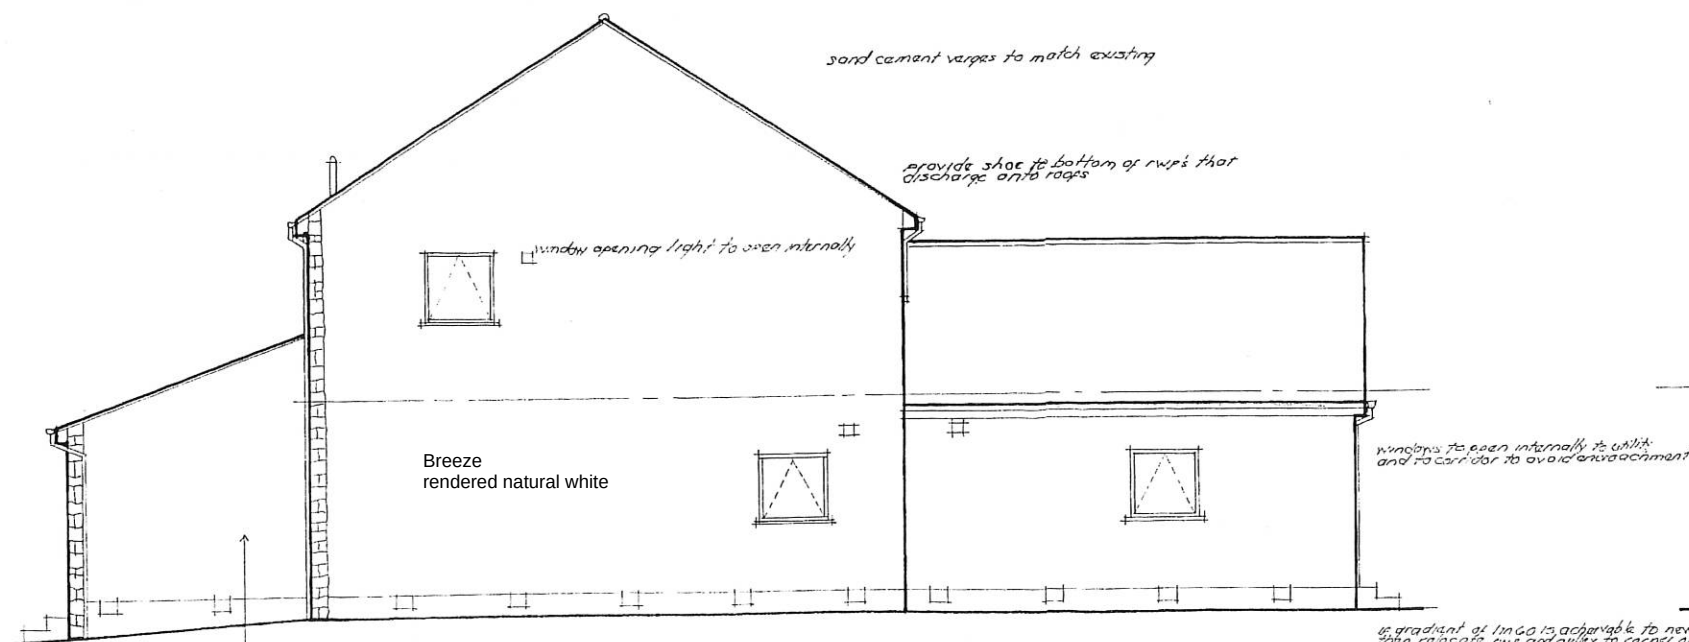

proposed south east elevation



proposed north east elevation

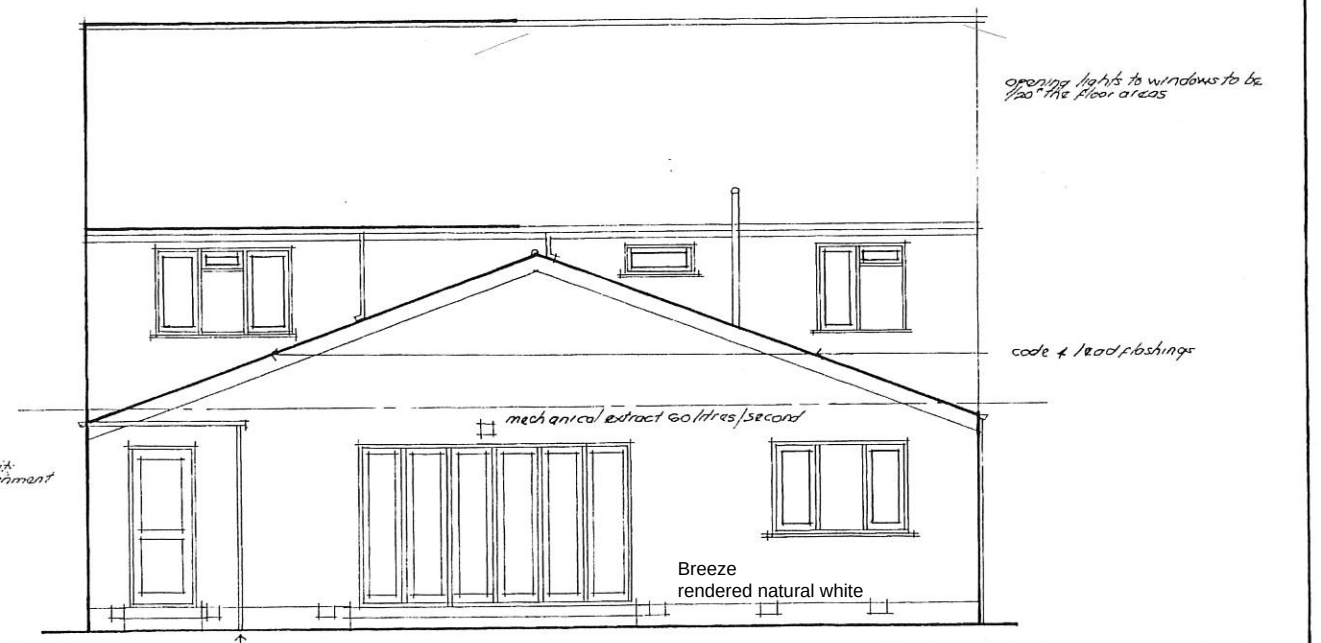

proposed north west elevation

Iterations and extensions to form single storey rear kitchen/pantry and front study and two storey side extension to form garage utility with bedrooms over with an suites at 32 Marsh Lane Shady for Mr & Mrs K. Moxon
proposed elevations
 scale 1:50