


MARSH LANE

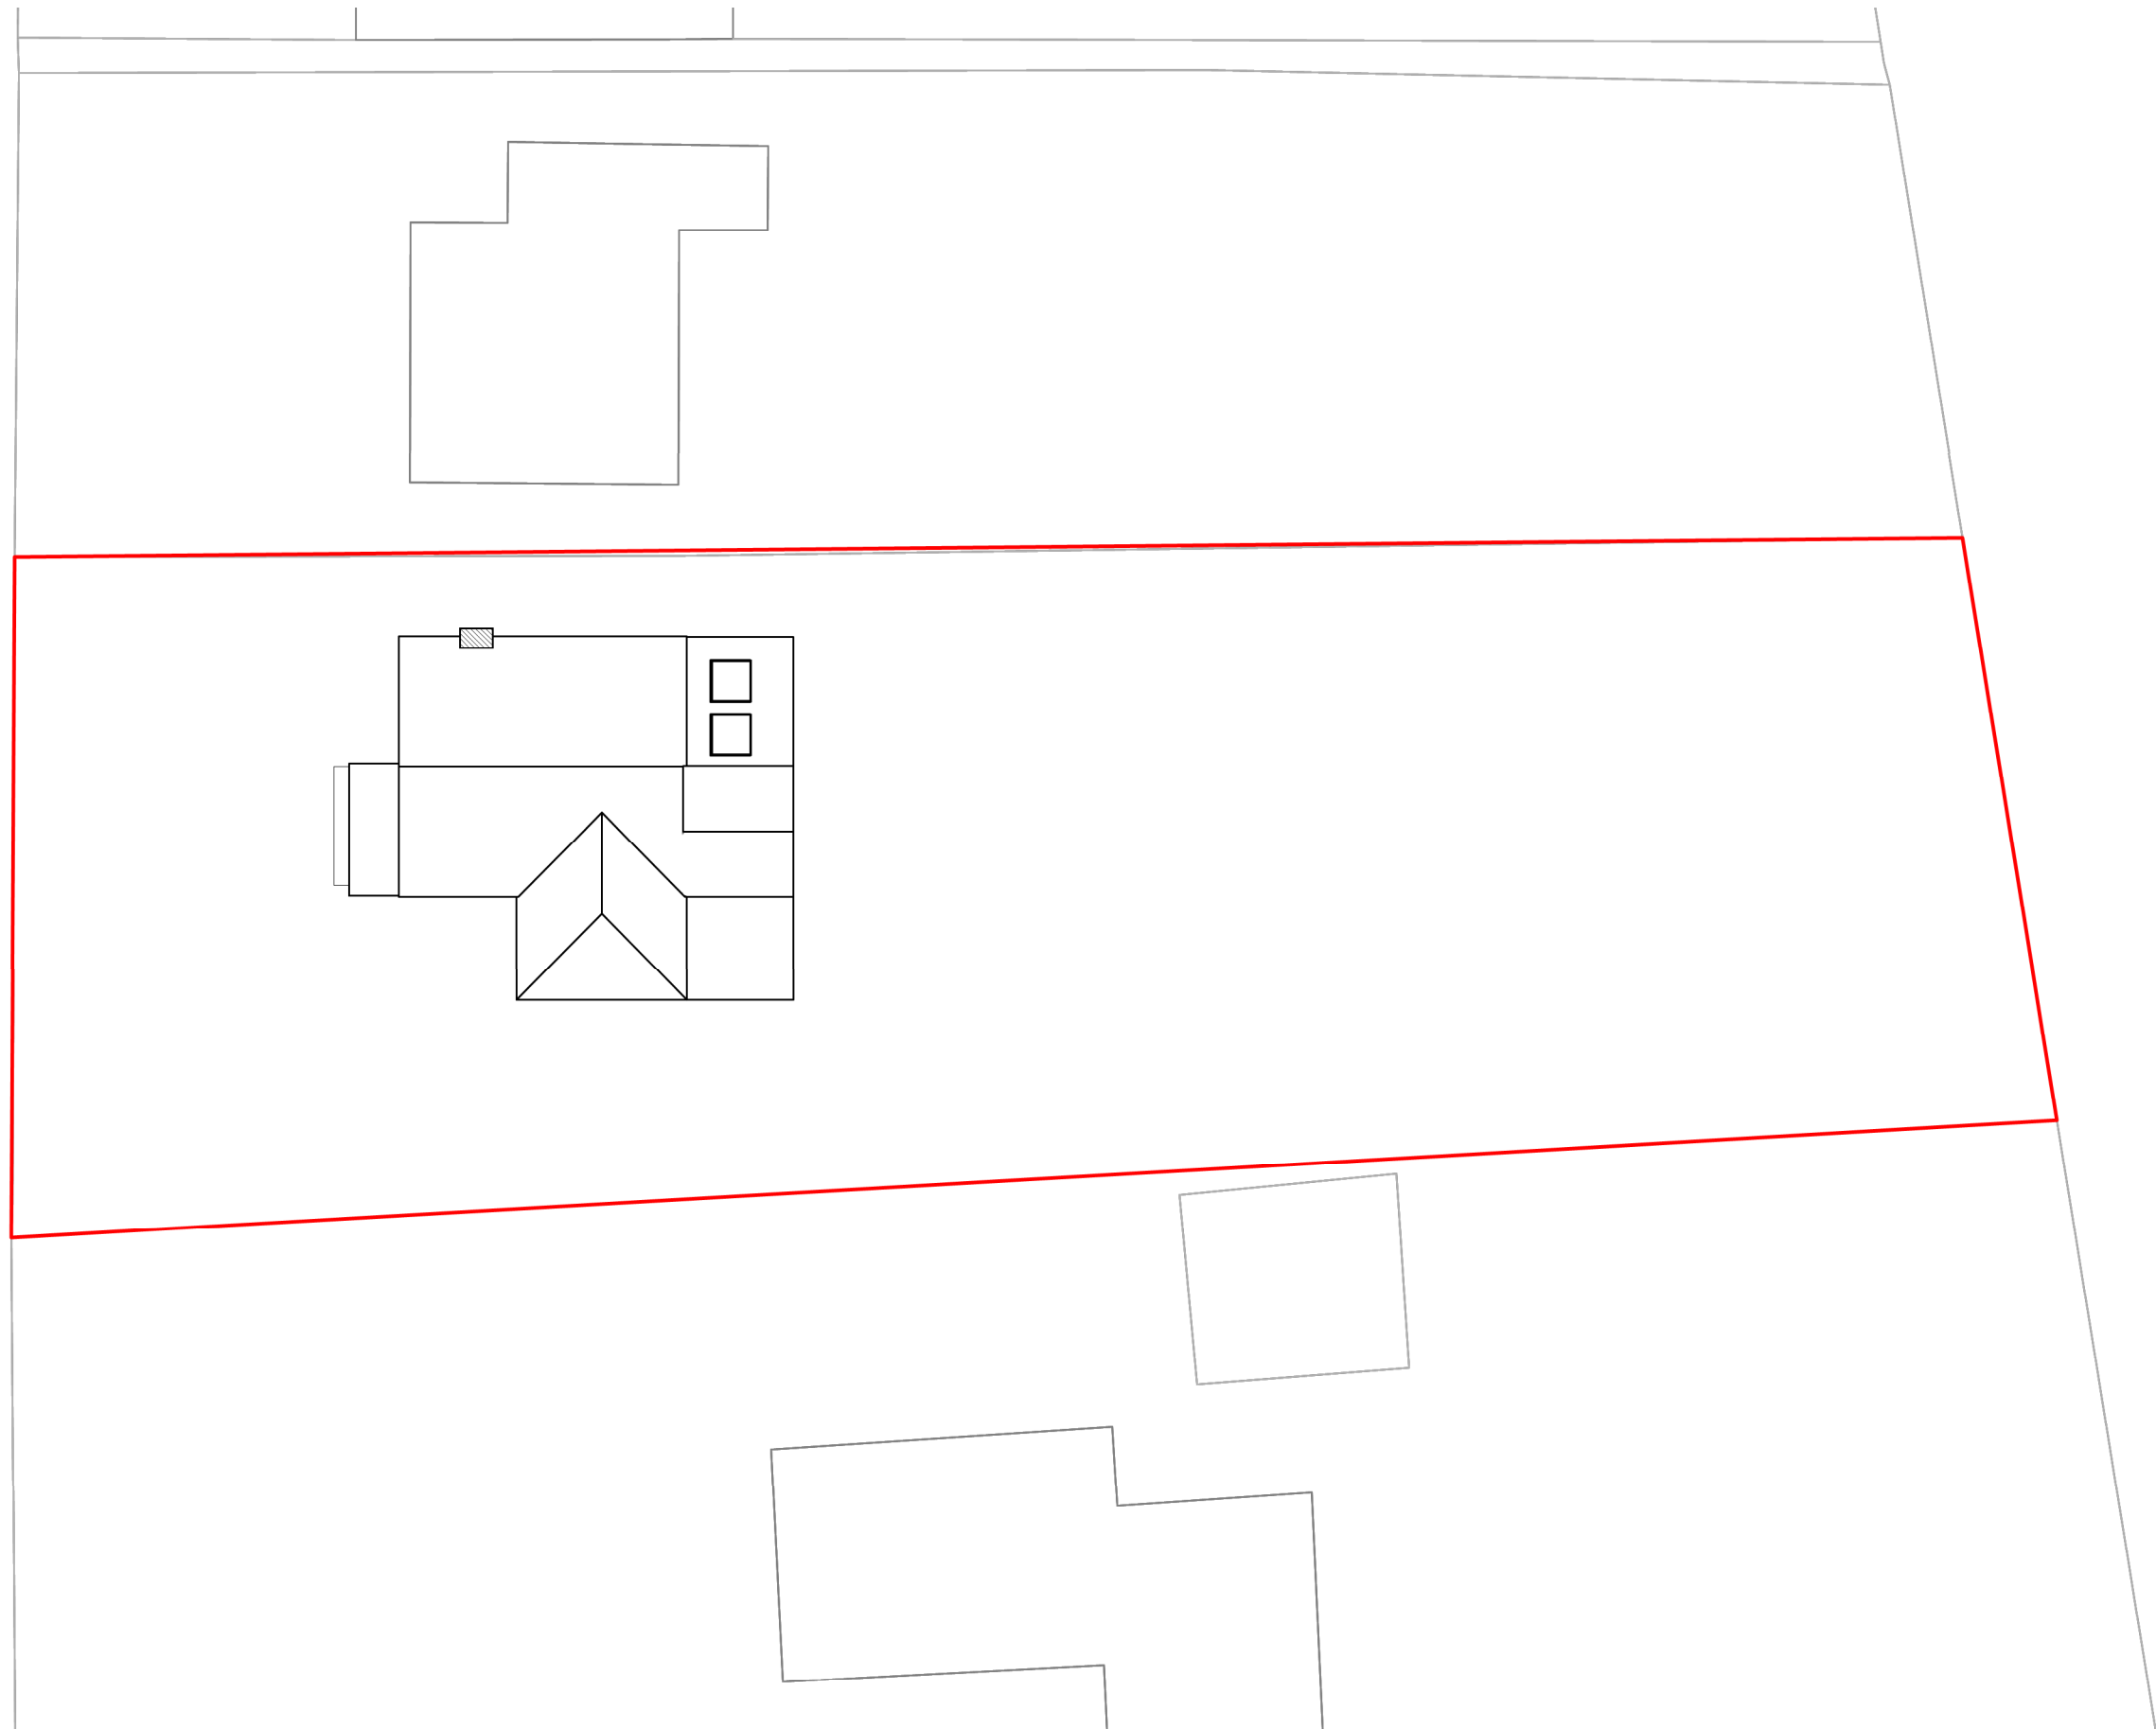

DO NOT SCALE FROM DRAWINGS.

Client
: Mr & Mrs Keegan

Address
: 82 Marsh Lane,
Shepley, HD8 8AS

Project
: 82 Marsh Lane

Drawing
: Proposed Site Plan

RLDM
E: rachel@rldmstudio.co.uk
T: 07595603049

1 Proposed Site Plan
Scale: 1:200



0 5 10 15 20 M

Scale	:1:200 @ A3
Date	:12/04/2021
Dwg No.	:2104-RLDM-00-DR-A-00002-S2
Rev.:	P01