


North-Western Elevation 1: 100


South-Western Elevation 1: 100

South-Eastern Elevation 1: 100

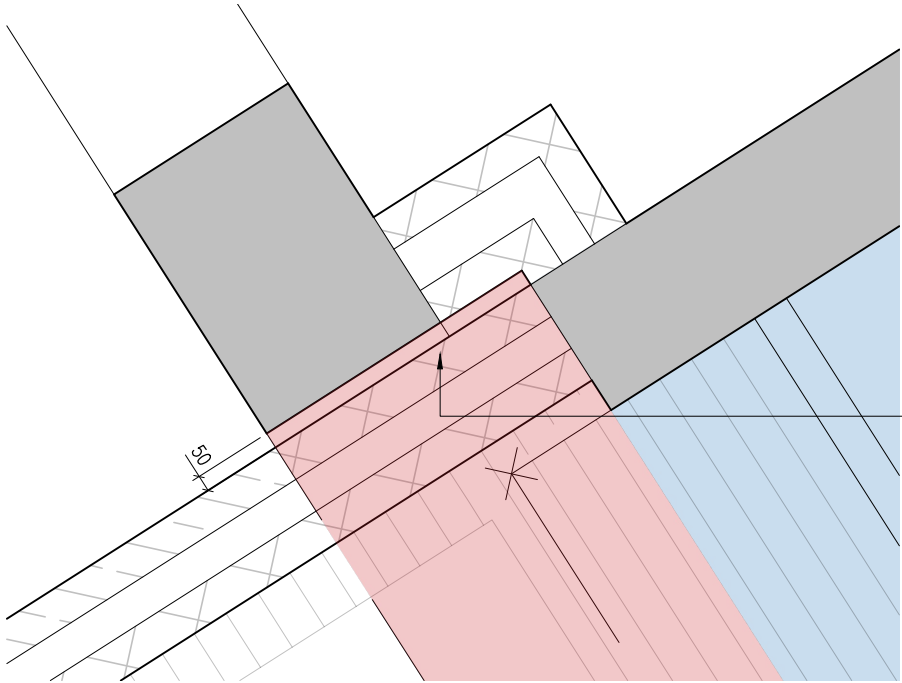

1_Separation to Living Room extension 1: 20

Existing leanto extension to original dwelling house shown shaded taken down, new lining wall built to create 50mm offset - see also detail

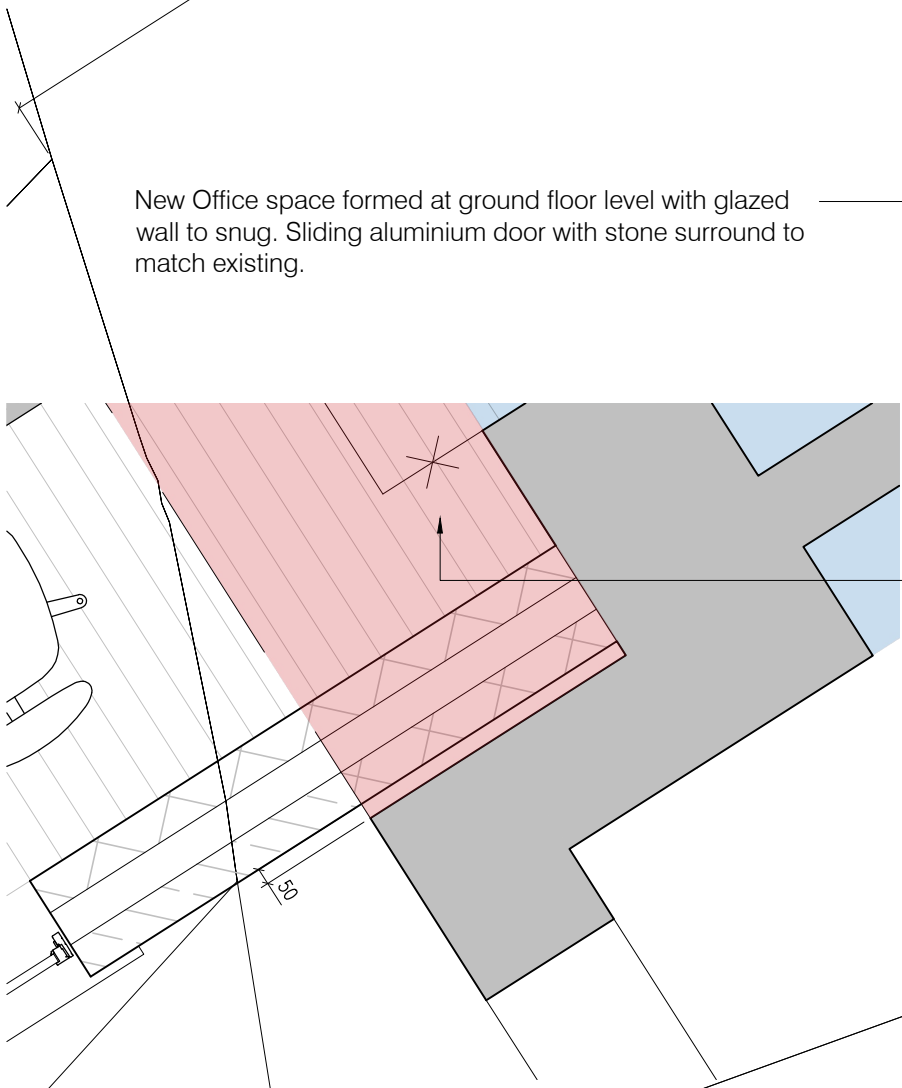

2_Separation to Dining Room extension 1: 20

Existing walls taken down shown dotted, new walls built to create physical separation between existing extensions and proposed new addition

New Office space formed at ground floor level with glazed wall to snug. Sliding aluminium door with stone surround to match existing.

Existing wall taken down shown dotted, new wall built to create physical separation between existing extensions and proposed new addition

Ground Floor Plan 1: 100



Proposed oak framed window with inset aluminium opening lights to match existing
Stone slate roof finish to match existing with pressed metal boundary wall style gutter

Existing leanto extension to original dwelling to be taken down to facilitate extension shown shaded


Aluminium sliding door to opening in new wall with stone surround to match existing

Existing bedroom extended and reconfigured to provide two equal bedrooms with associated lobby space

Oak frame with aluminium windows

Coursed reclaimed natural stone walling to match existing

First Floor Plan 1: 100

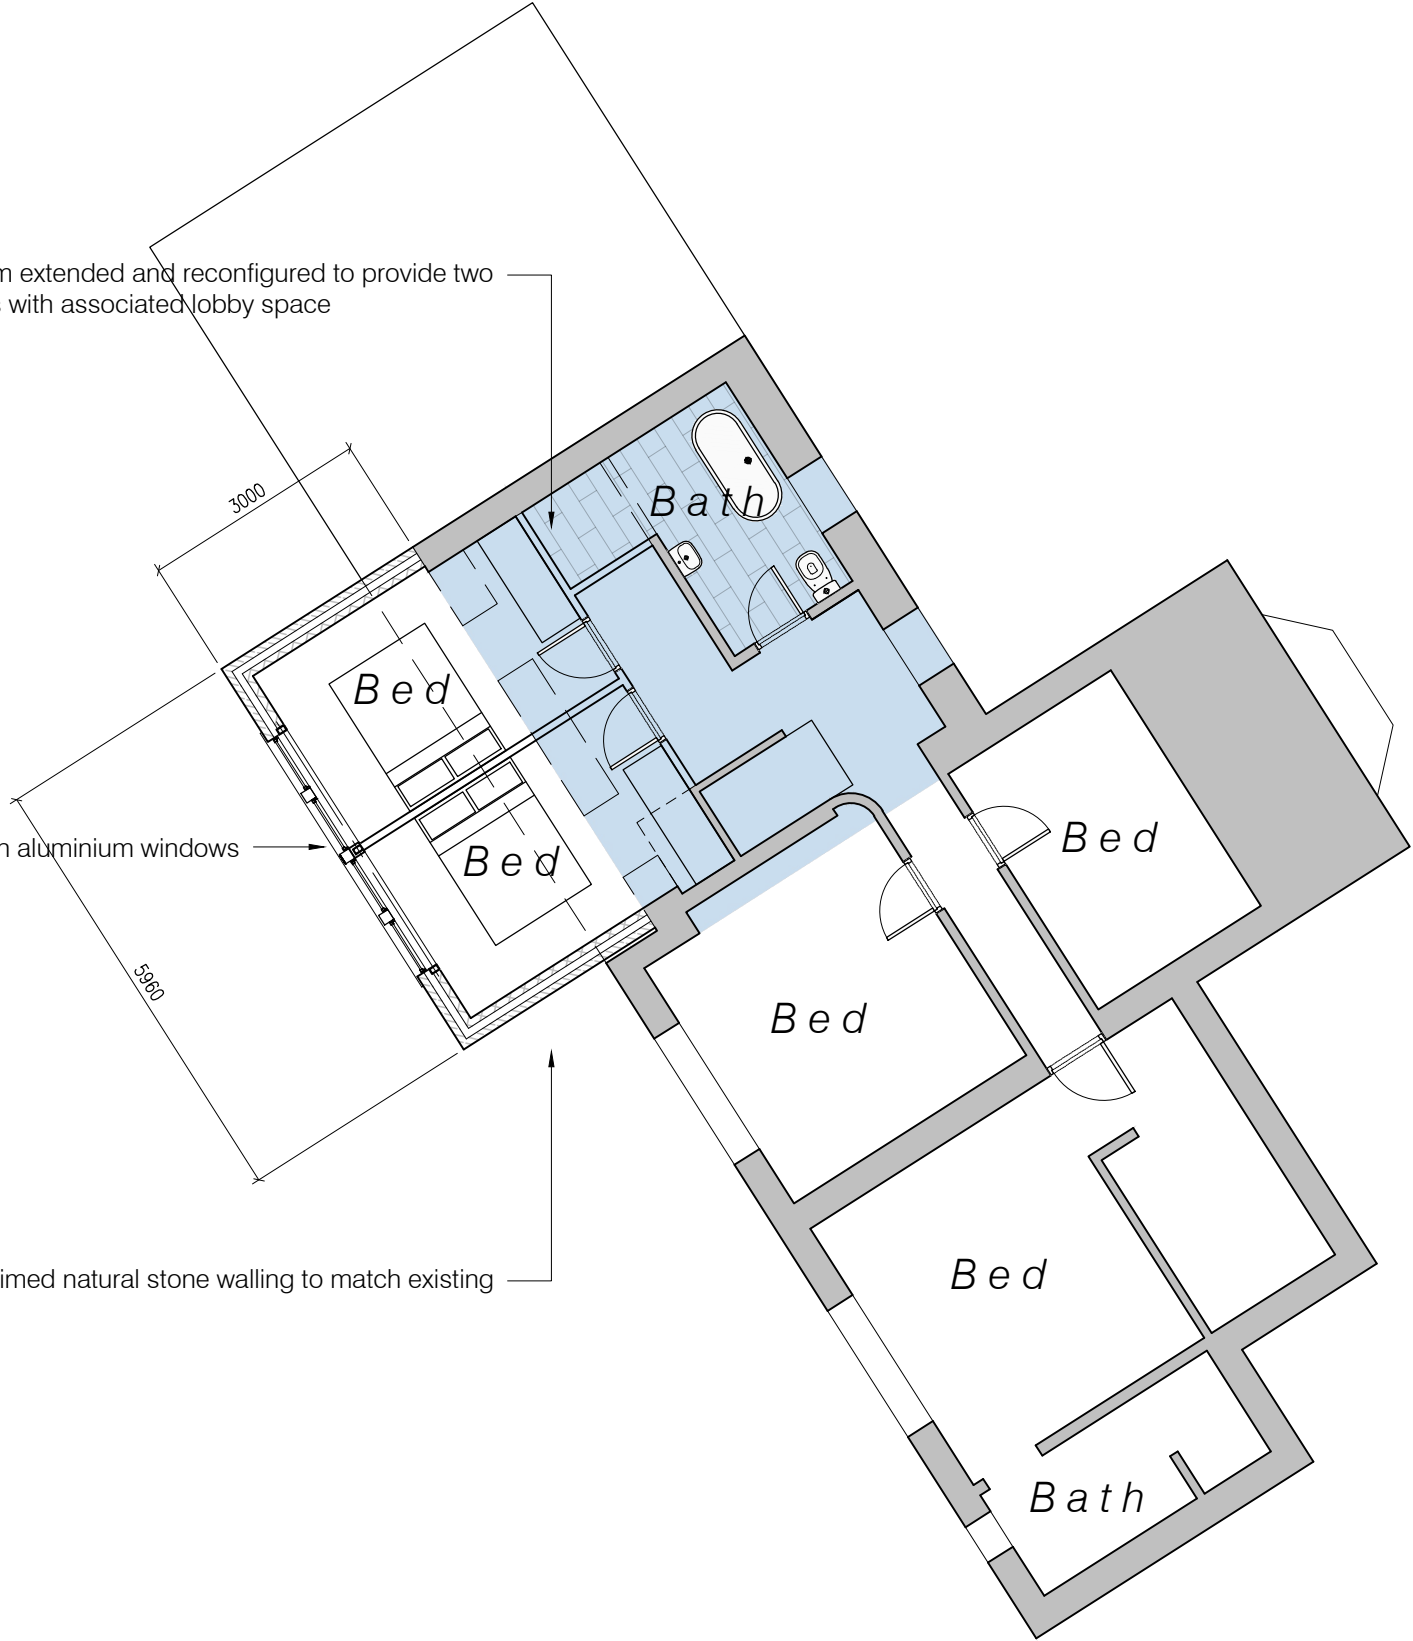


Block Plan 1: 500

Drawings based on Ordnance Survey (Streetwise License No 100047474) and preliminary survey - design and drawing content subject to further Site Surveys, Structural Survey, Site Investigations, Planning and Statutory Requirements and Approvals.

Rev. Des.

Date By

- Original dwelling
- Existing leanto extension to be taken down

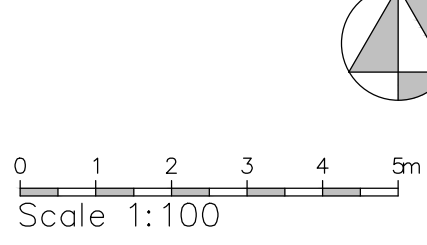

Project	Proposed rear extension at 4 Greave House Lane, Lepton, HD8 0DJ
Client	Mr J Tarazi, 4 Greave House Lane, Lepton, HD8 0DJ
Dwg Title	(20877)2_Scheme as proposed
Scale	1: 100, 500 @ A1
Date	Mar 21