


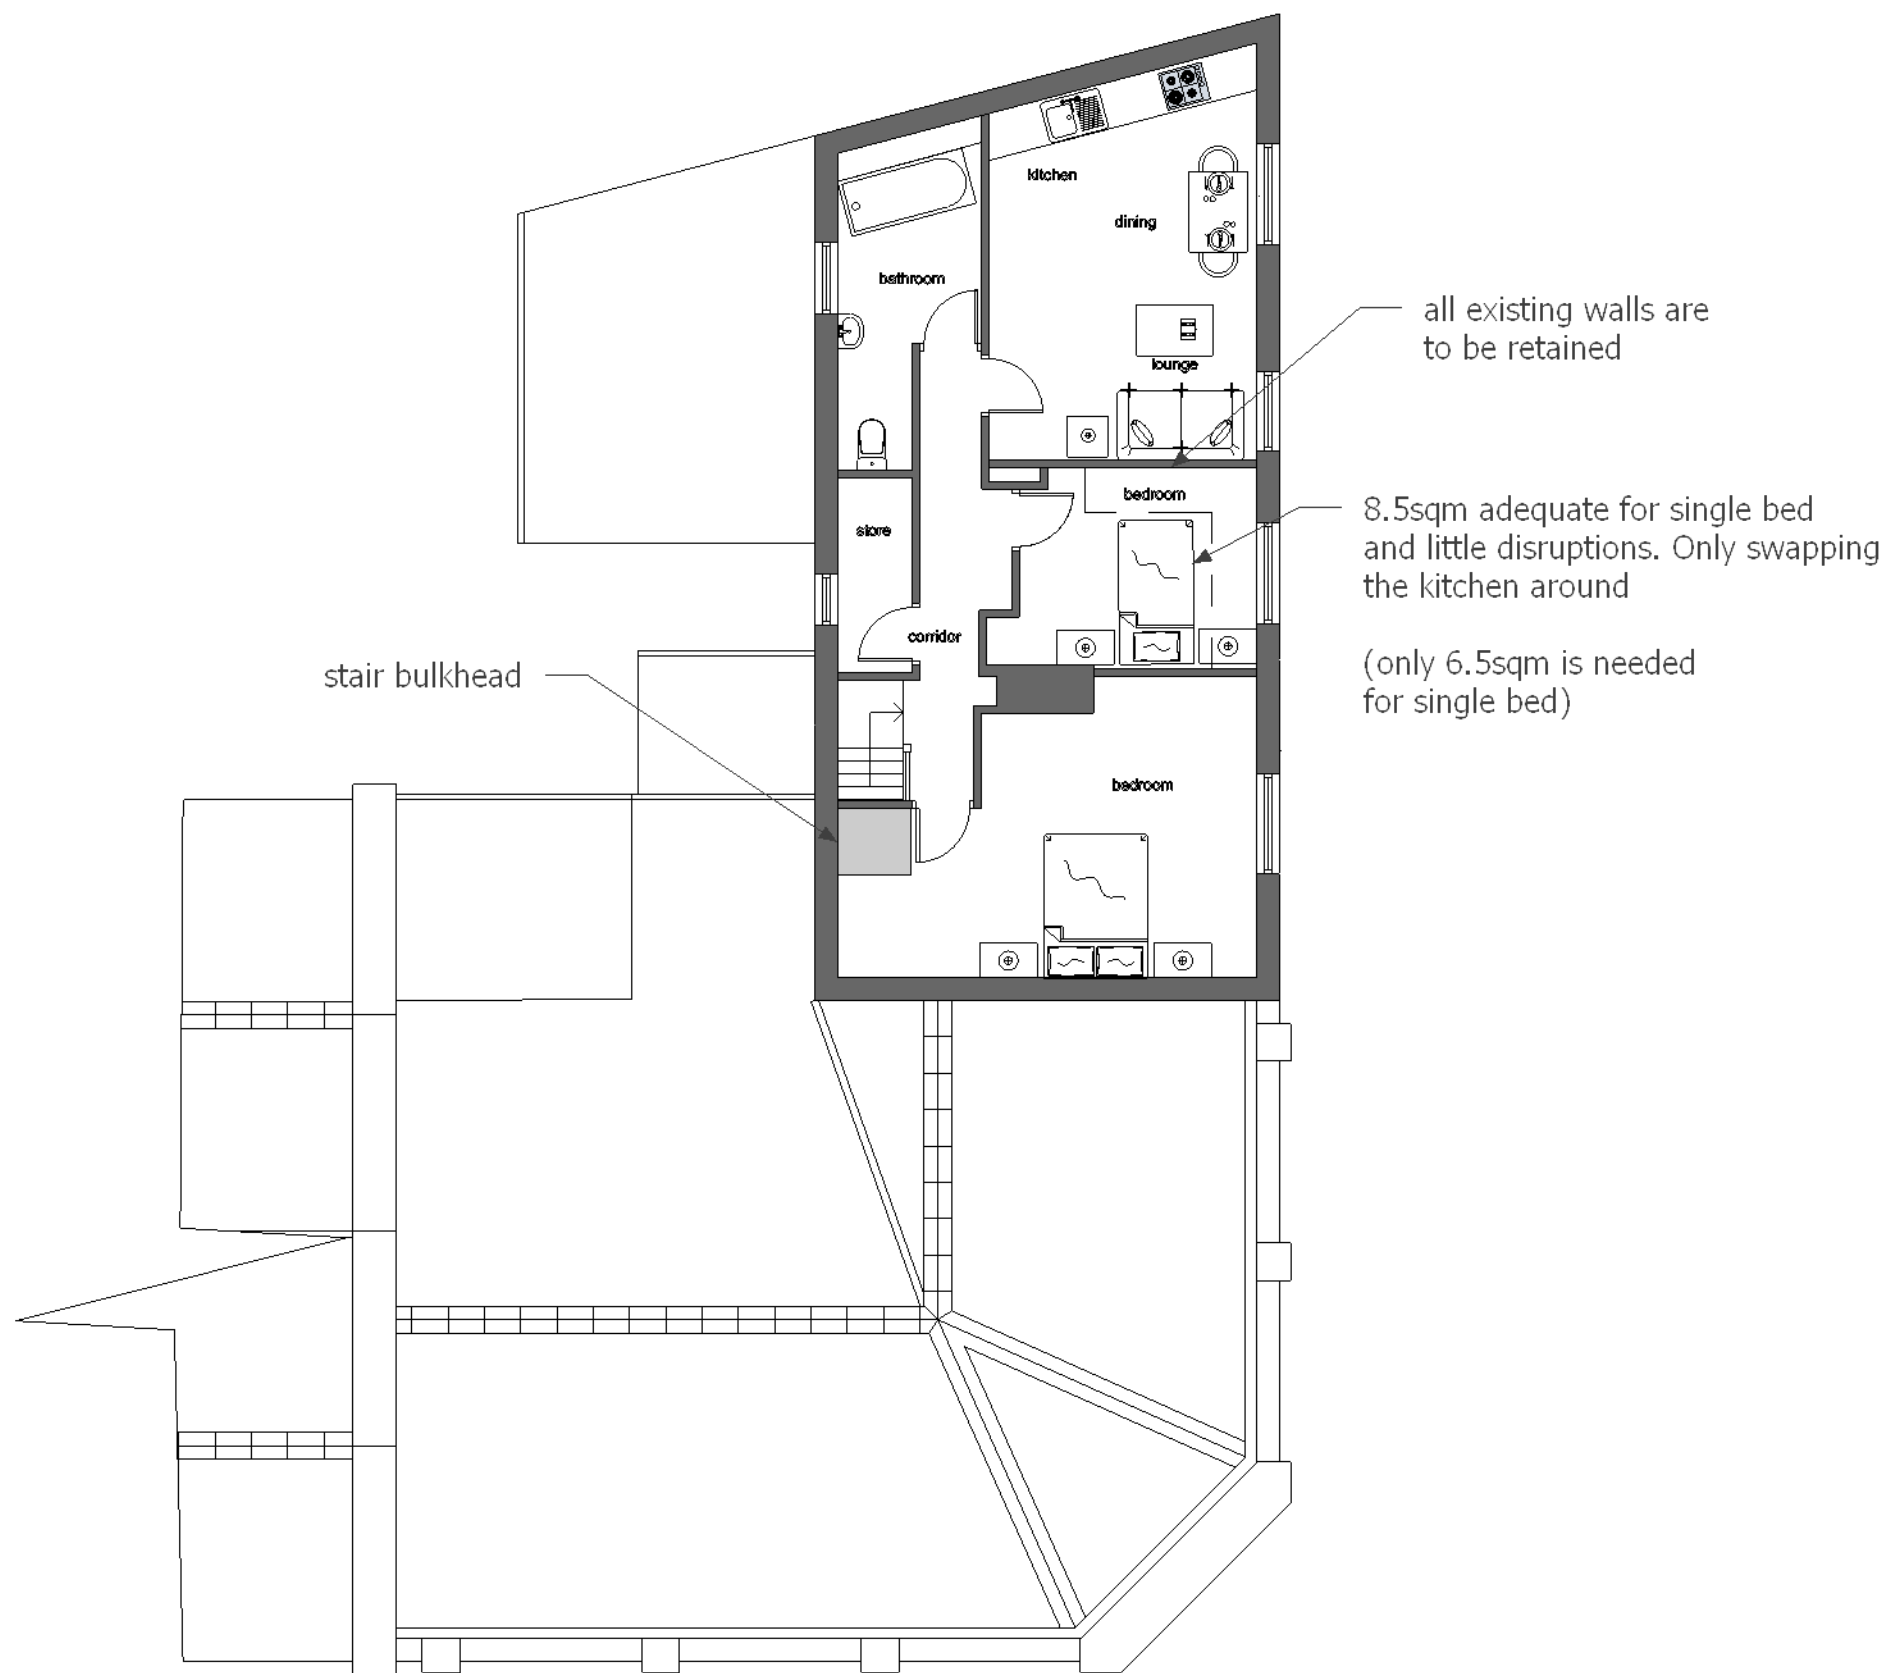

proposed first floor
(option 1 if single bed)
no disruptions at all



Jade3 Architecture Ltd

Jade3 Architecture Ltd, Studio 12, Silver Street, Wakefield, WF1 1UY
Cellphone . 07535 740097 www.jade3architecture.co.uk

**50 Market Street
Milnsbridge
Huddersfield**

Project No. 2021 Enquiry 76
Project Title proposed first floor plan
option 1 single bed (little disruption)

Drawn By Reviewed By MC Scale 1:100 @A3 size Date 23/10/2021

Drawn No. 101 Reviewed Title Revision

Important Notice
Do not scale off this drawing. Critical dimensions should be checked on site prior to works commencing. Dimensional conflicts should be brought to the company's attention as soon as they become apparent. Failure to do so could render the contractor liable for subsequent losses. Copyright in this drawing and any work executed from this drawing remains the property of Jade3 Architecture Ltd.

© Copyright Jade3 Architecture Ltd.