


1 SITE PLAN AS PROPOSED
SCALE 1:500

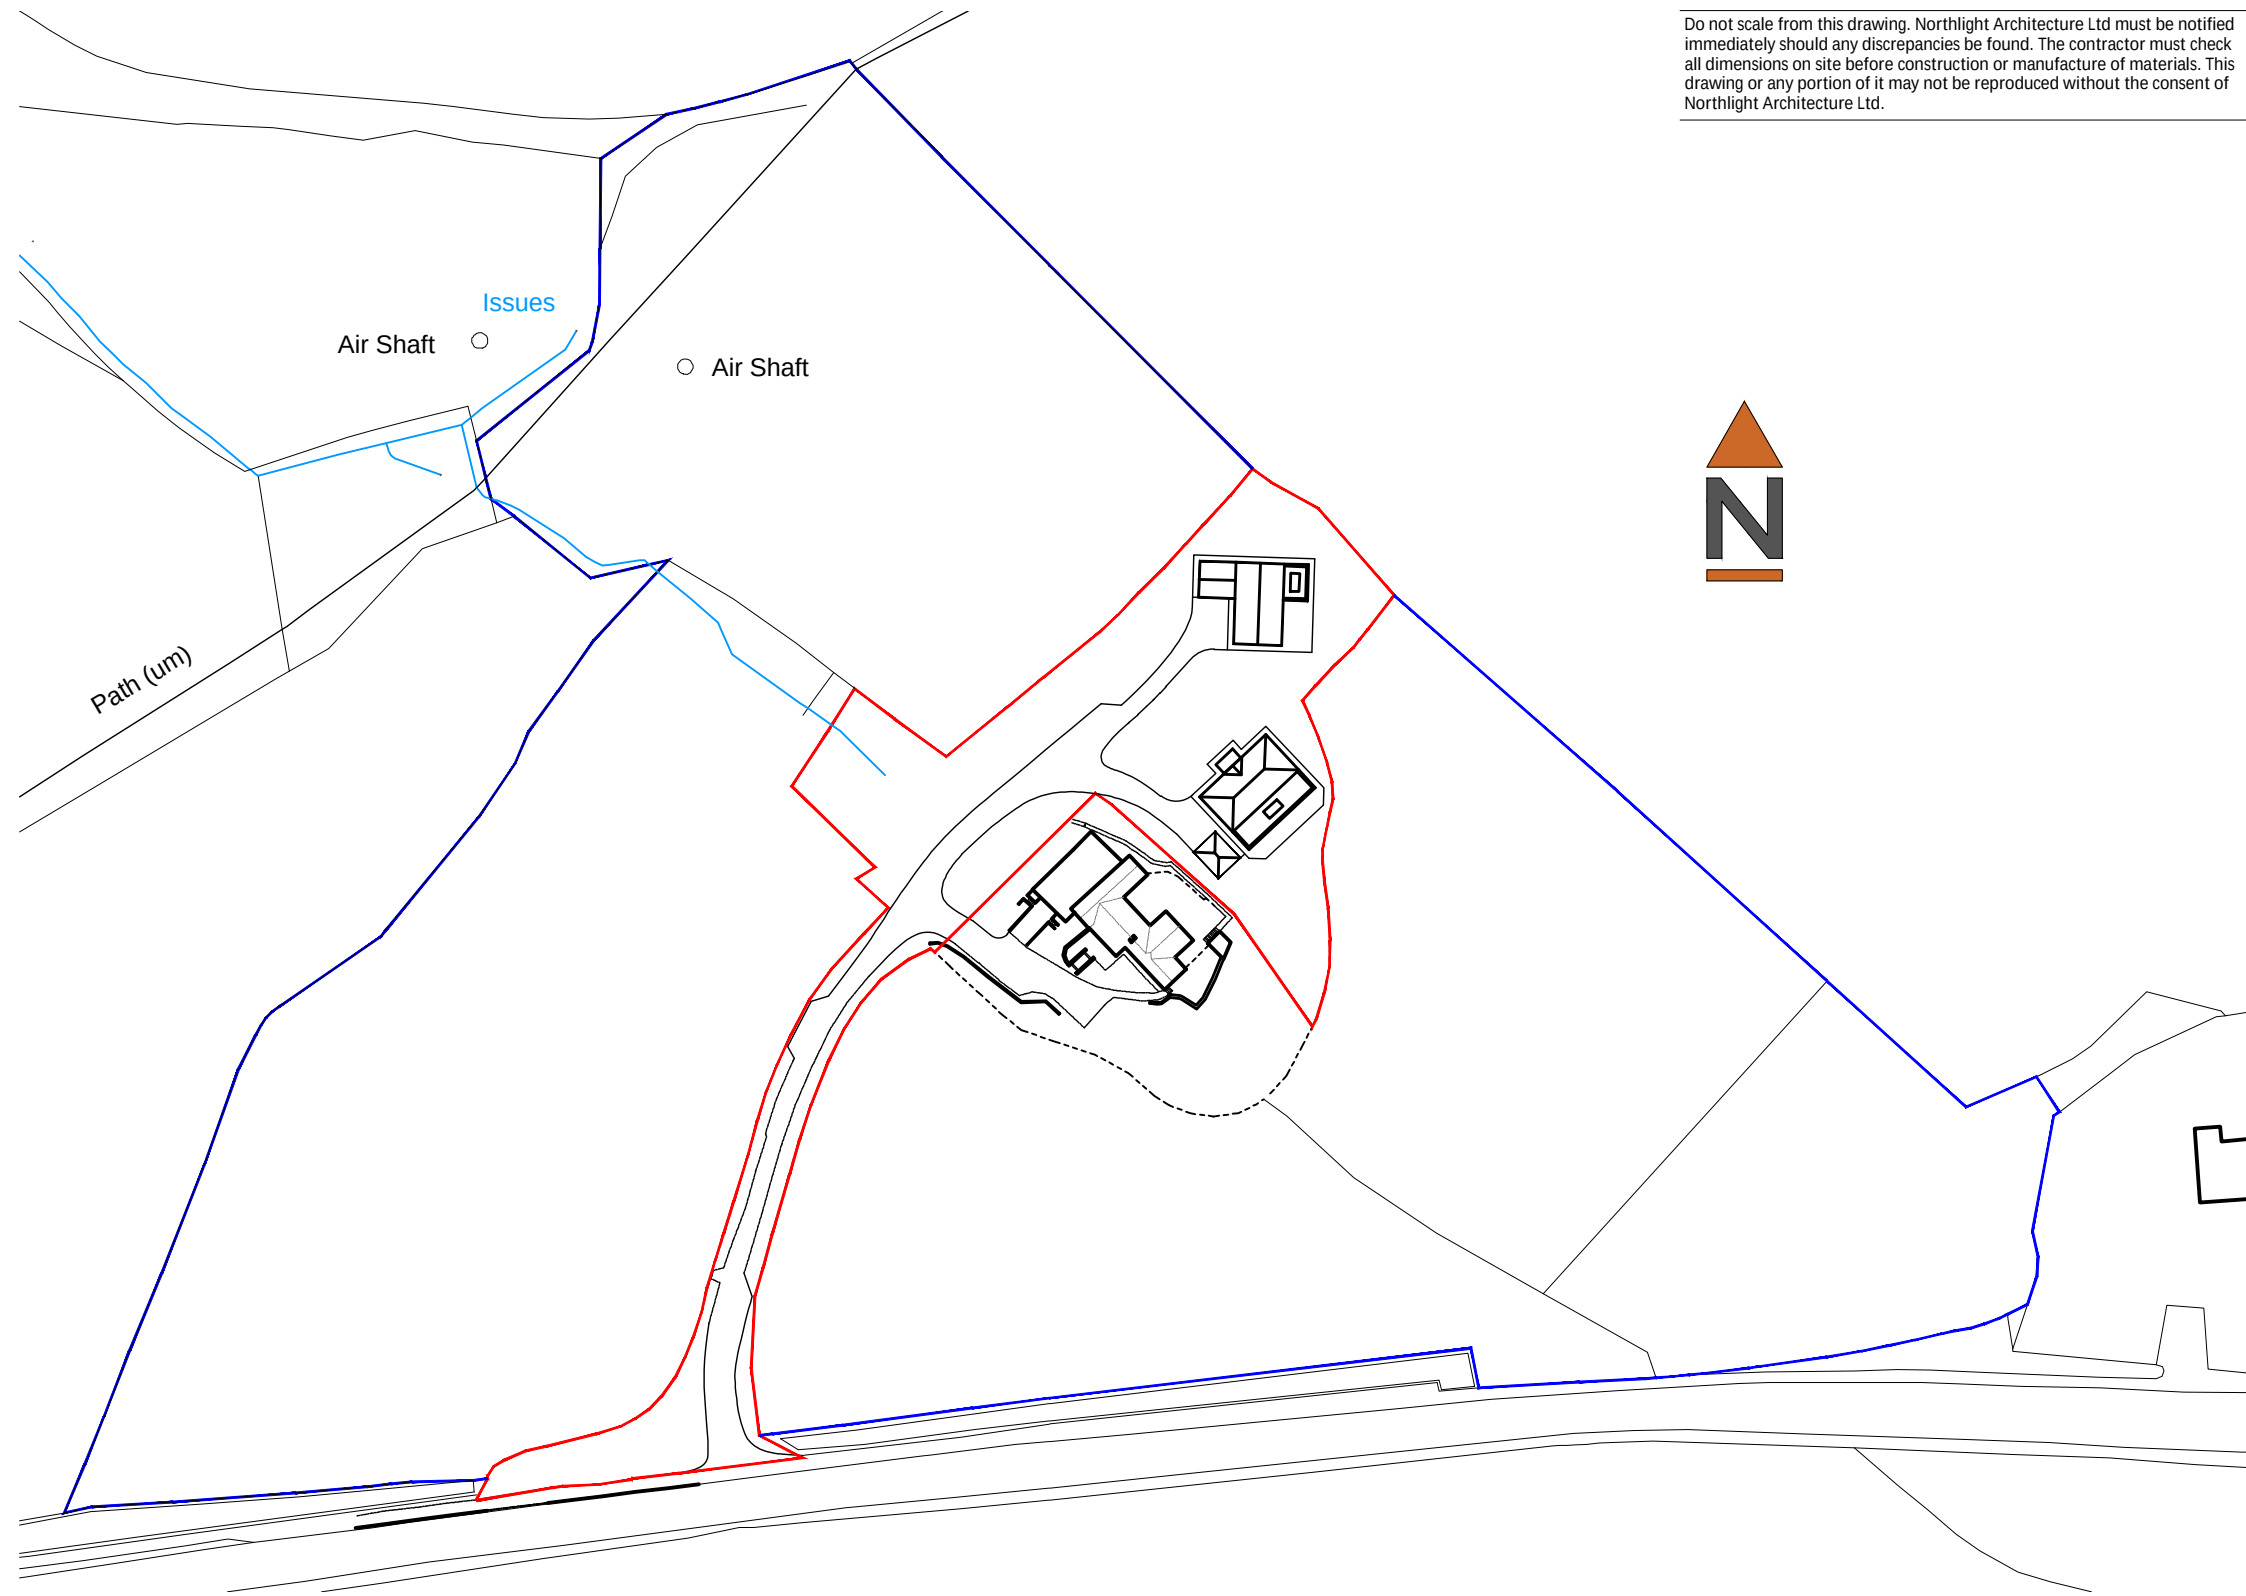

2 SITE LOCATION PLAN
SCALE 1:1250



Do not scale from this drawing. Northlight Architecture Ltd must be notified immediately should any discrepancies be found. The contractor must check all dimensions on site before construction or manufacture of materials. This drawing or any portion of it may not be reproduced without the consent of Northlight Architecture Ltd.

Rev C -12/10/21- Fire Tender swept path indicated
Rev B -05/10/21- Blue line boundary added
Rev A -04/05/21- Site location plan added

Revisions

NORTHLIGHT
ARCHITECTURE LTD

The Media Centre
7 Northumbria Street
Huddersfield
HD1 2NQ

t: 01484 204450
f: 01484 204450
e: info@northlightarchitecture.com
w: www.northlightarchitecture.com

Client
Stone Developments (UK) Ltd

Project
The Old Pump House,
Wakefield Road, Lepton
HUDDERSFIELD, HD8 0LY

Drawing title
Site Plan as Proposed

PLANNING APPLICATION			
Scale @ A1	1:500	Drawn by	CG
Date	April '21	App'd	-
Drawing no	21-1142/(AL)01	Rev	C