



Do not scale from this drawing. Northlight Architecture Ltd must be notified immediately should any discrepancies be found. The contractor must check all dimensions on site before construction or manufacture of materials. This drawing or any portion of it may not be reproduced without the consent of Northlight Architecture Ltd.

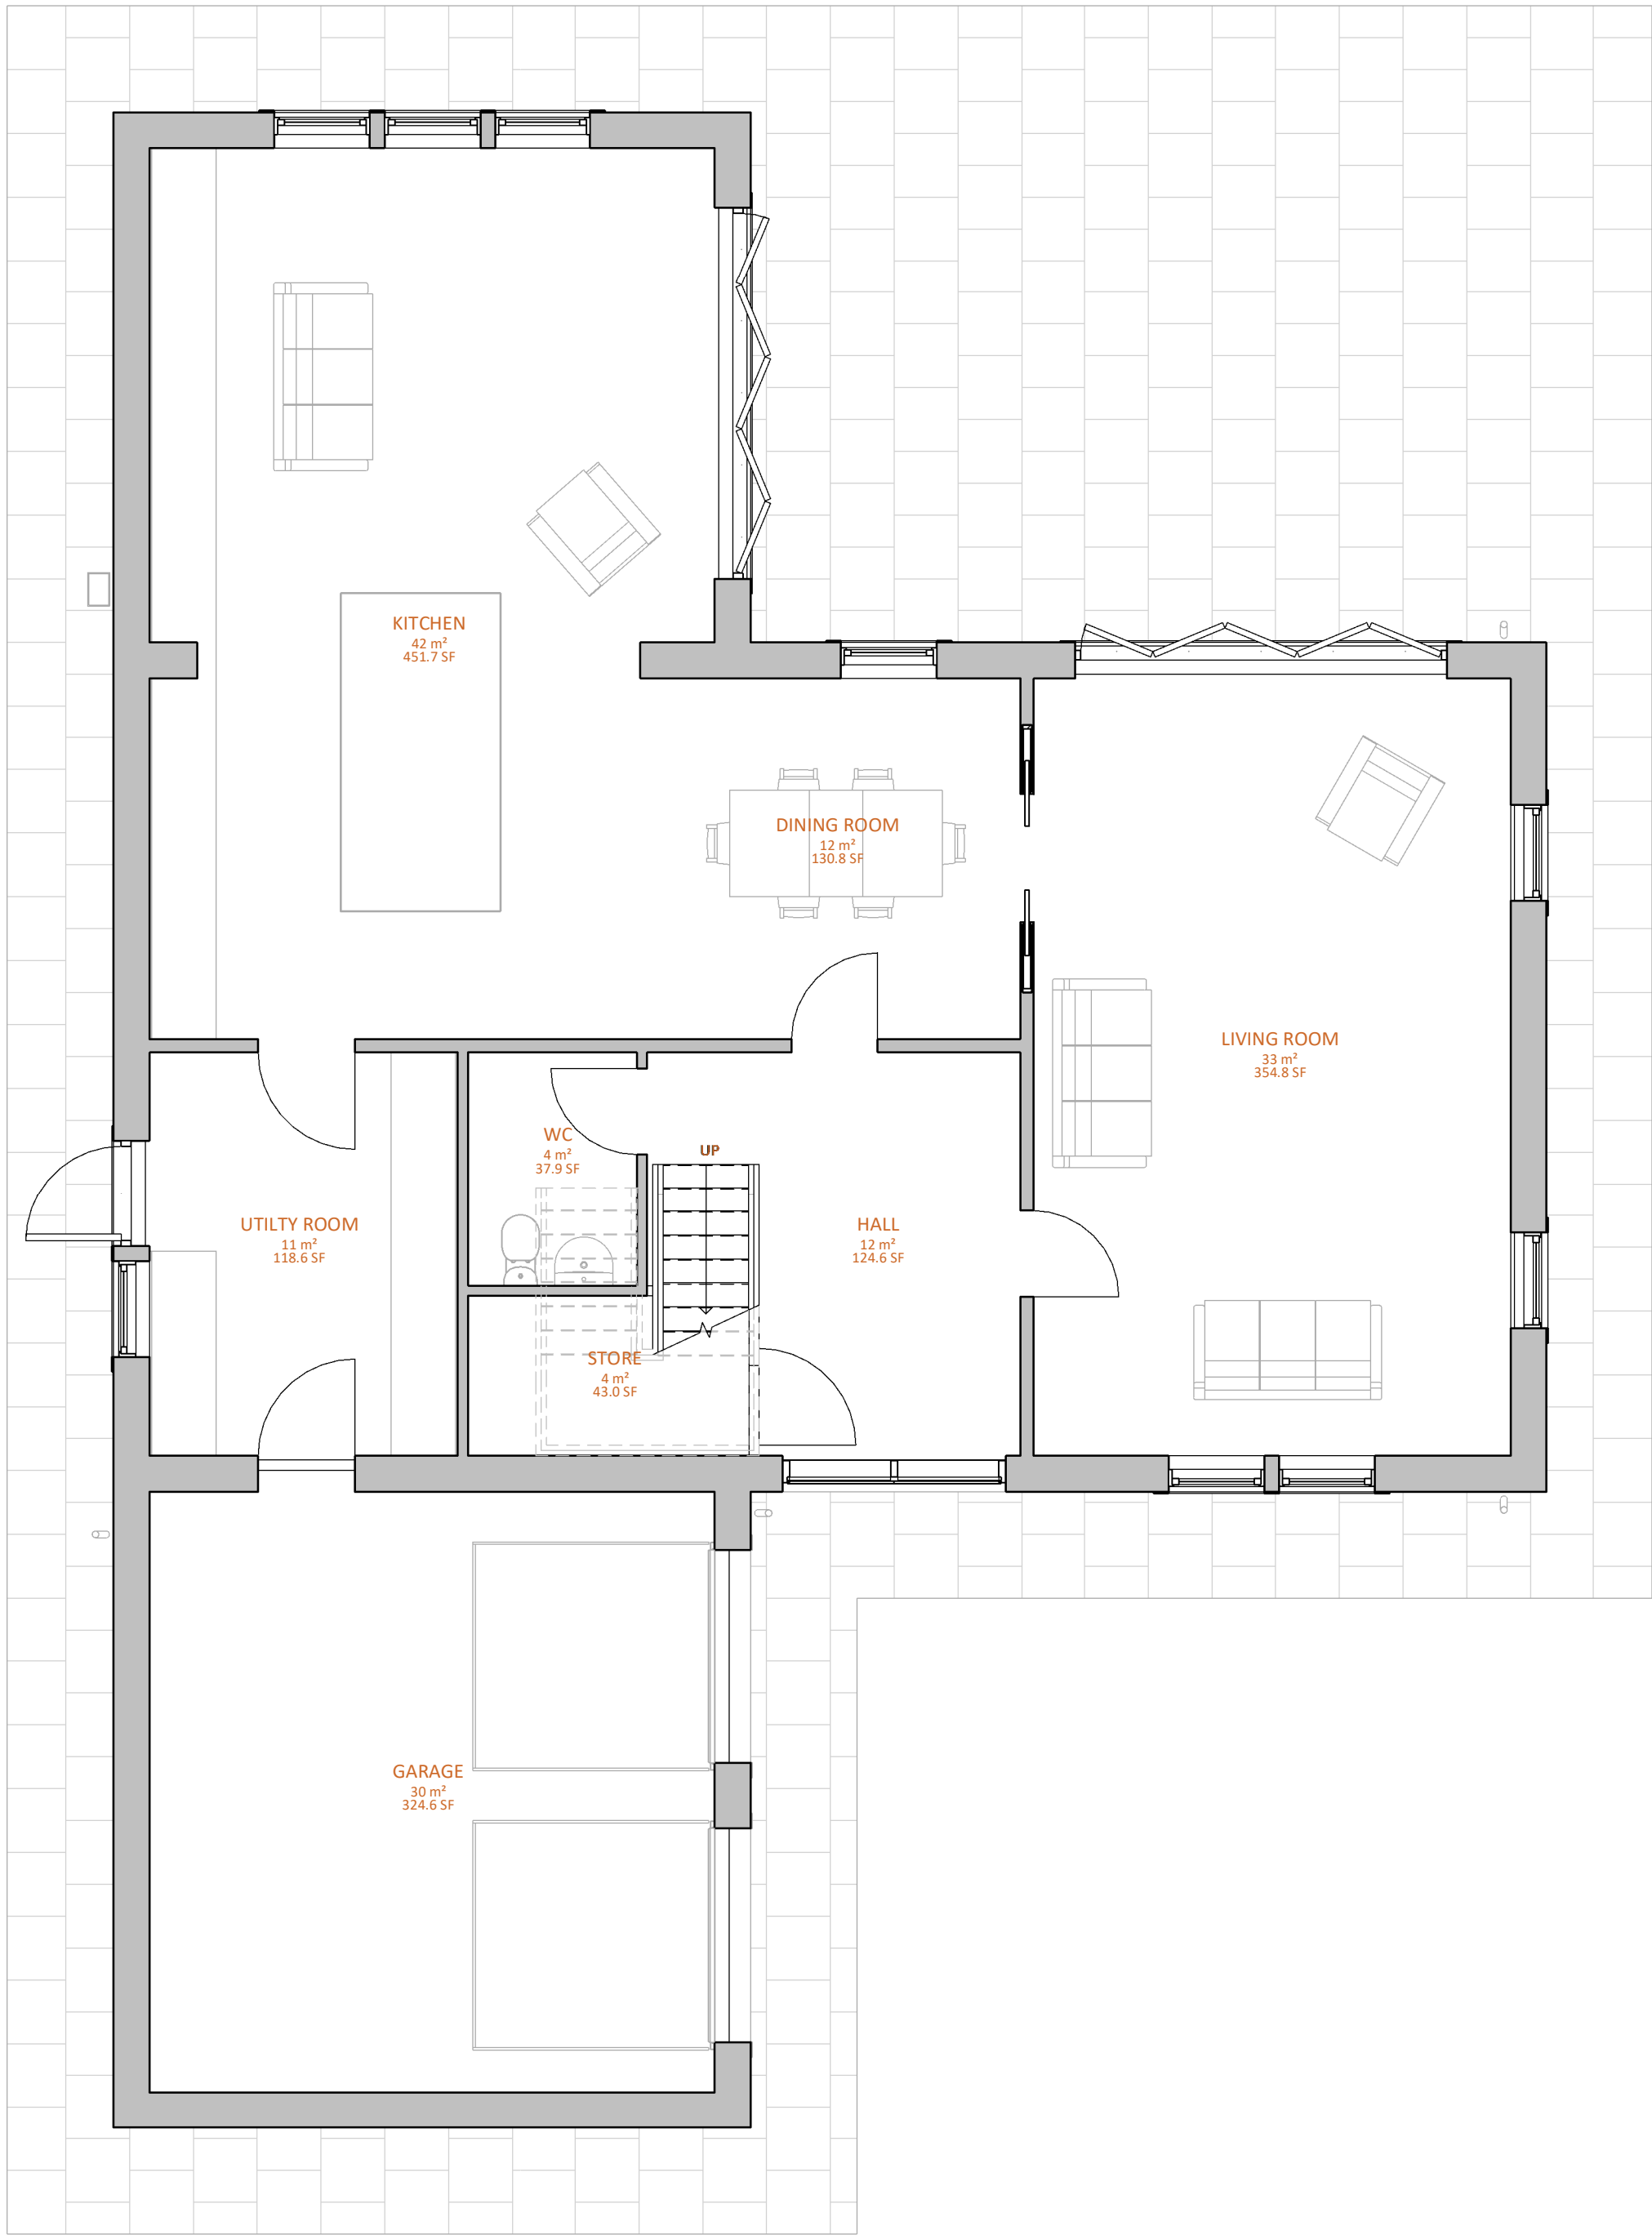

1 Ground Floor
Scale - 1 : 50

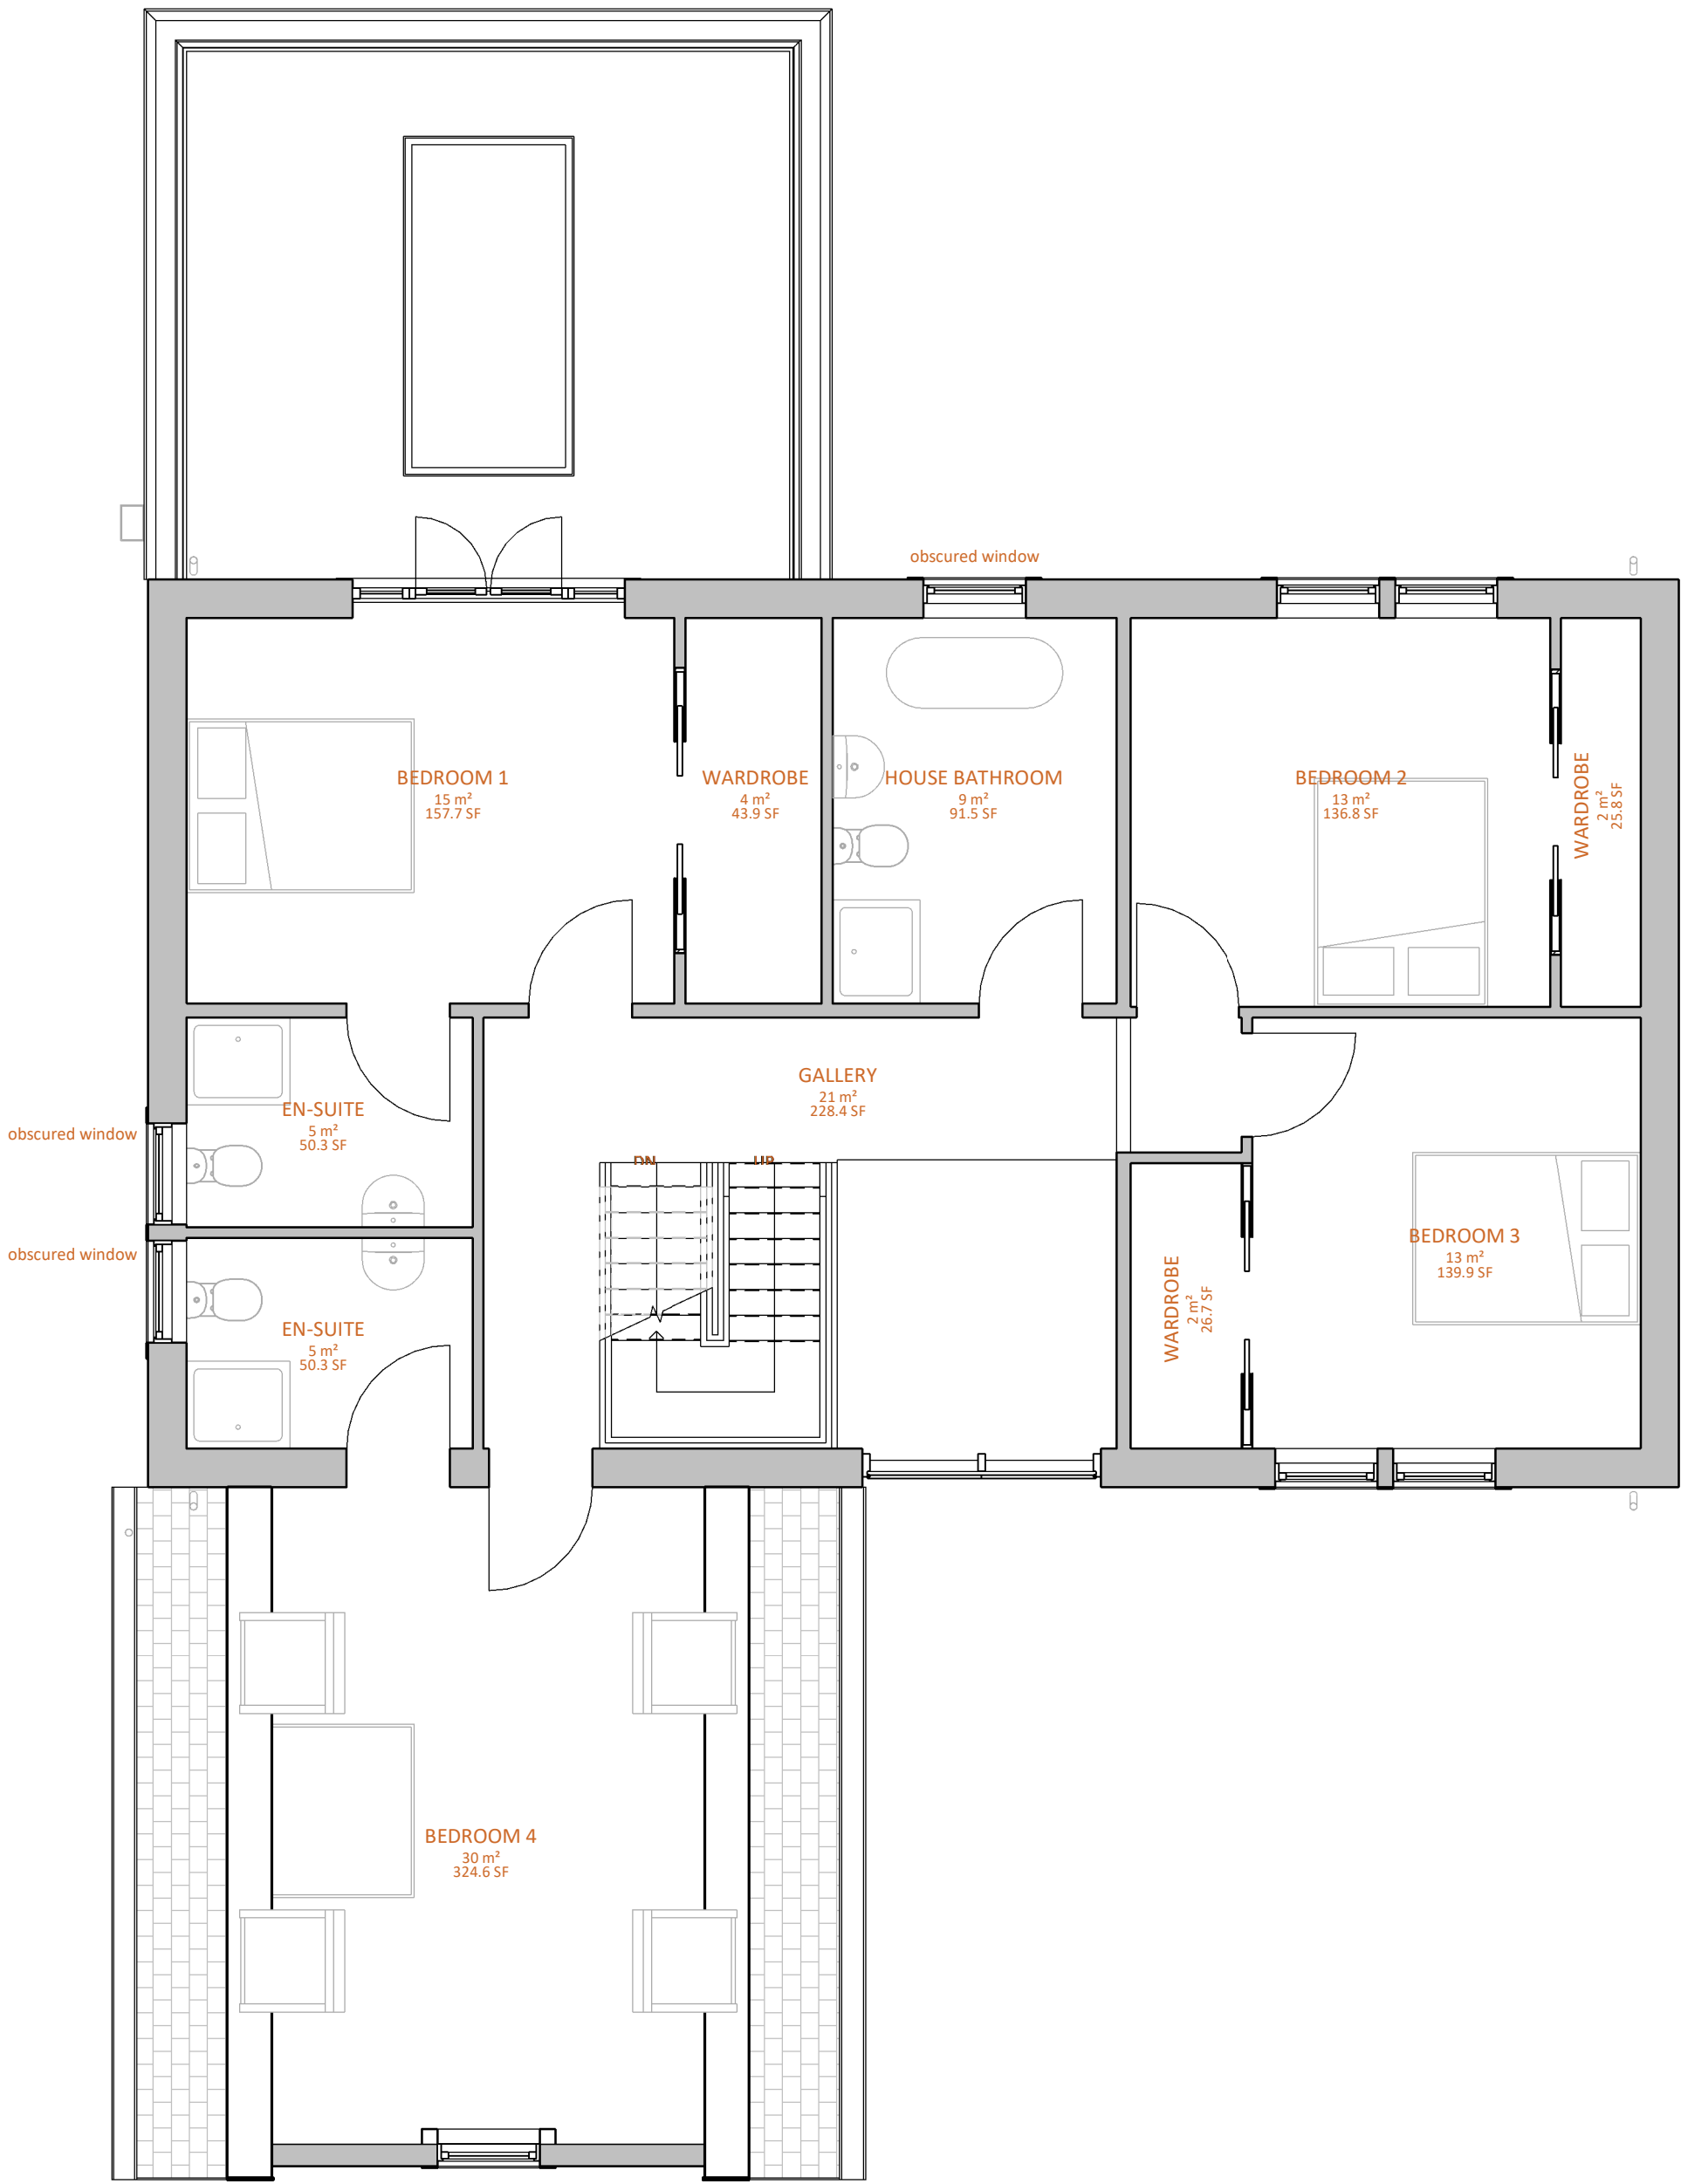

2 First Floor
Scale - 1 : 50

Rev A - 24/01/22 - Floor heights amended, obscured windows indicated
Revisions

NORTHLIGHT
ARCHITECTURE LTD
The Media Centre
7 Northumberland Street
Huddersfield
HD1 1BL
t: 01484 200049
e: info@northlightarchitecture.com
w: www.northlightarchitecture.com

Client
Stone Developments (UK) Ltd

Project
The Old Pump House
Wakefield Road, Lepton,
Huddersfield, HD8 0LY

Drawing title
PLOT 1 - Ground & First Floor Plans

PLANNING APPLICATION			
Scale @ A1	1 : 50	Drawn by	CG
Date	24/01/2022 12:26:04	App'd	-
Drawing no	21.1142/(AL)100	Rev	A

© Northlight Architecture Ltd 2021