




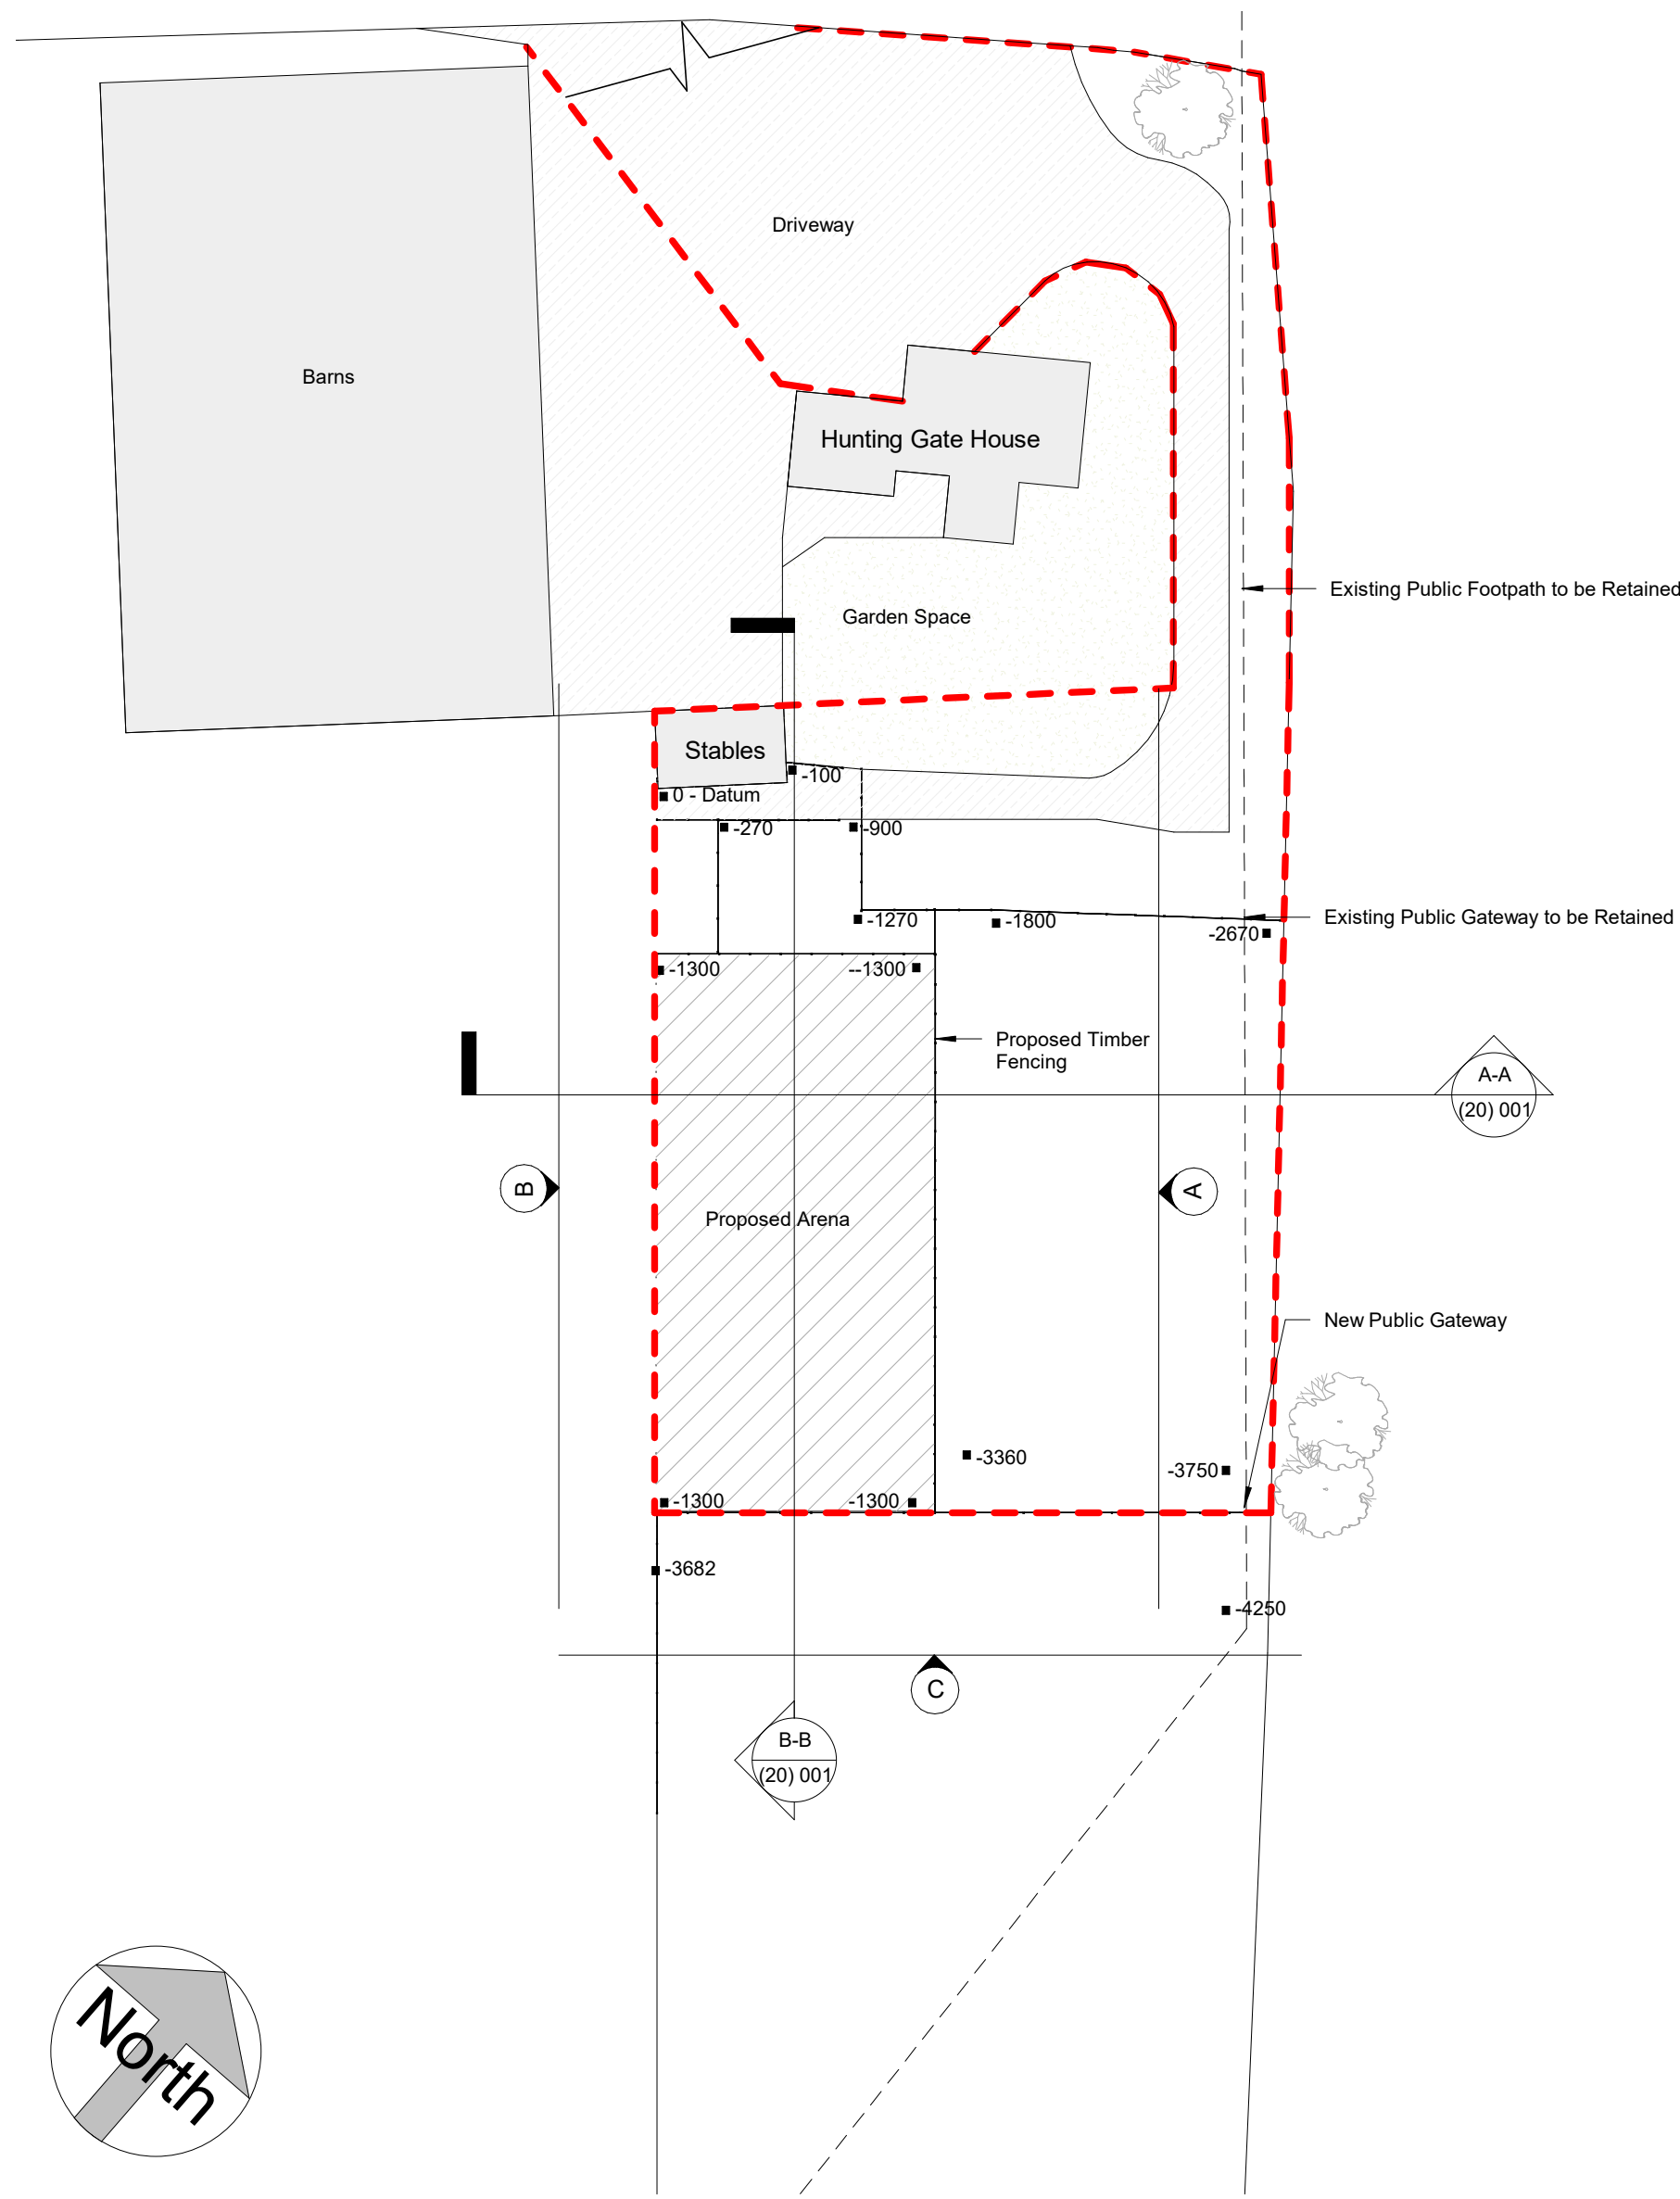


Proposed Site Plan
1:500

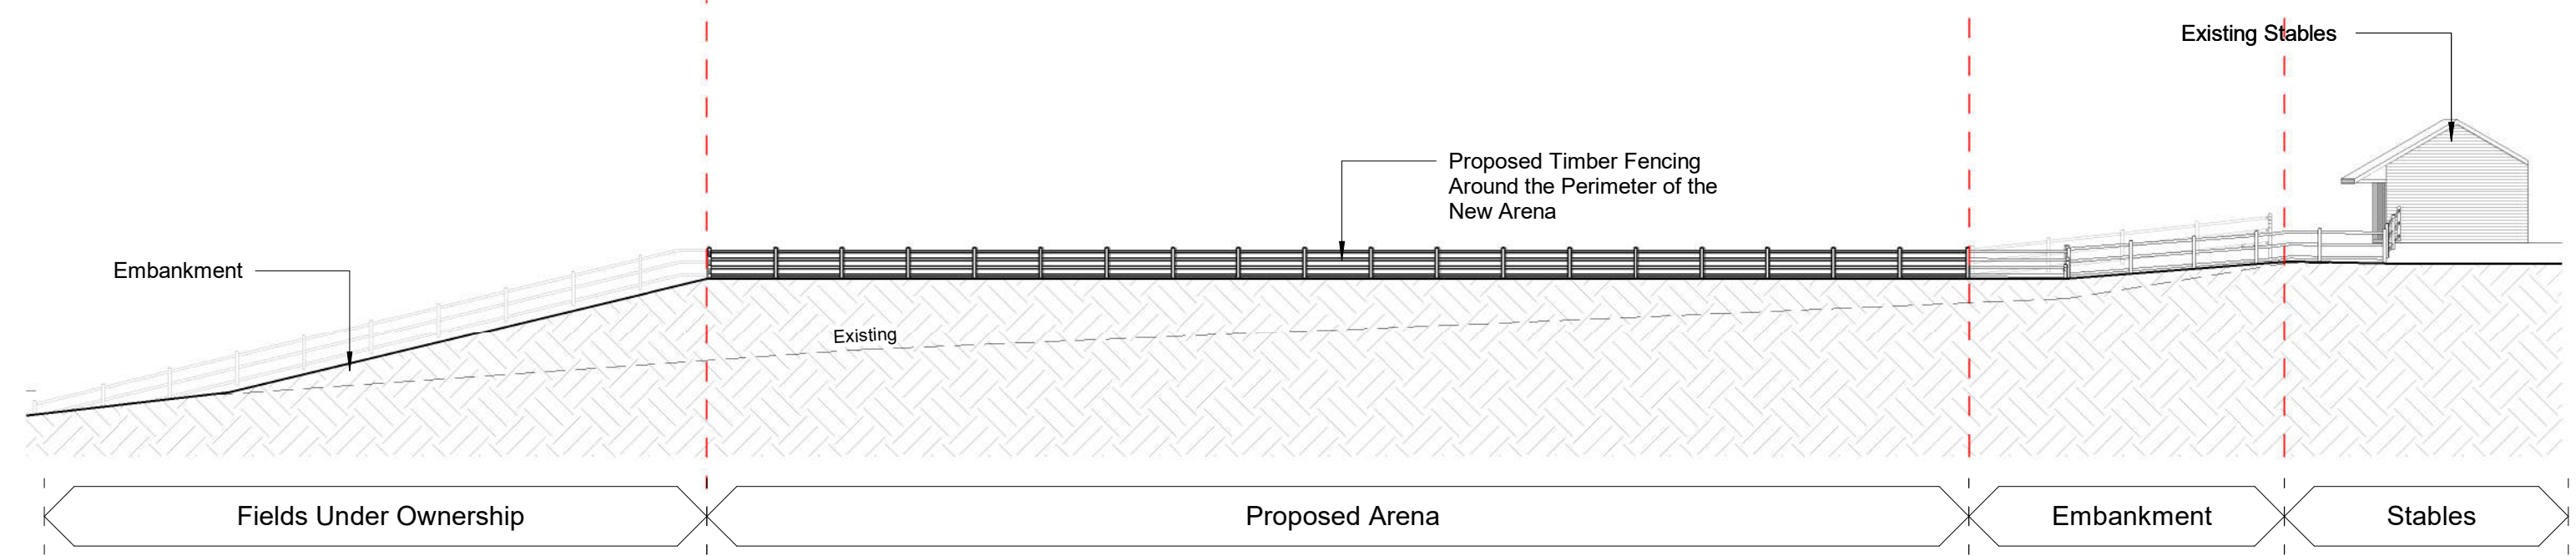


Proposed Elevation A
1:200

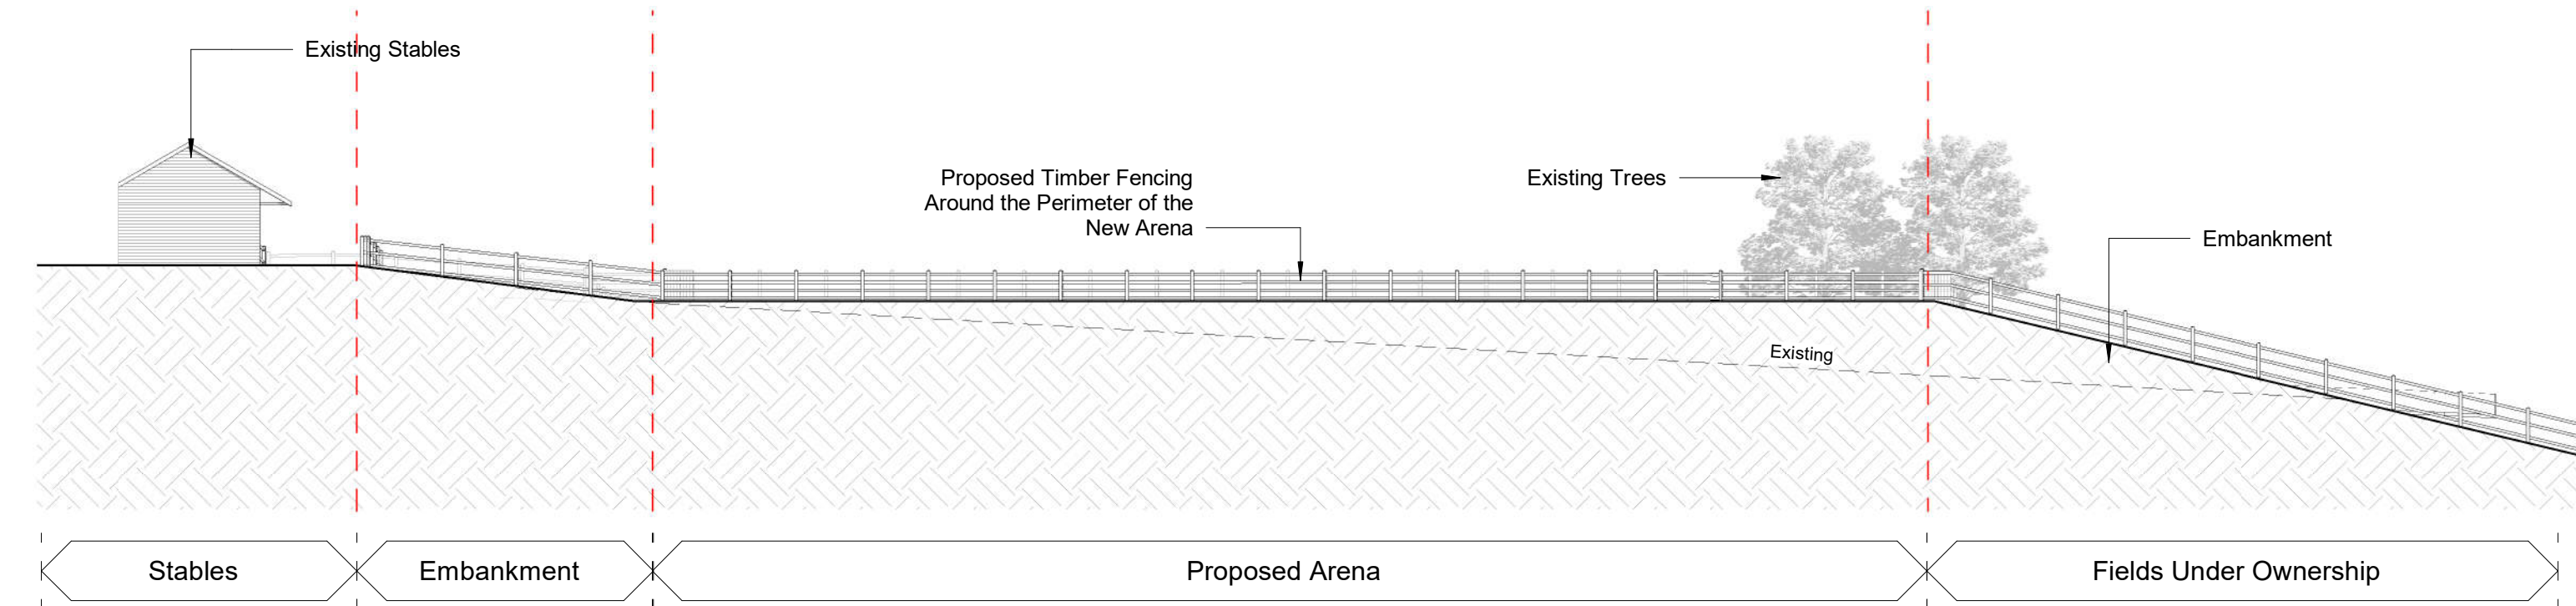


Proposed Elevation B
1:200

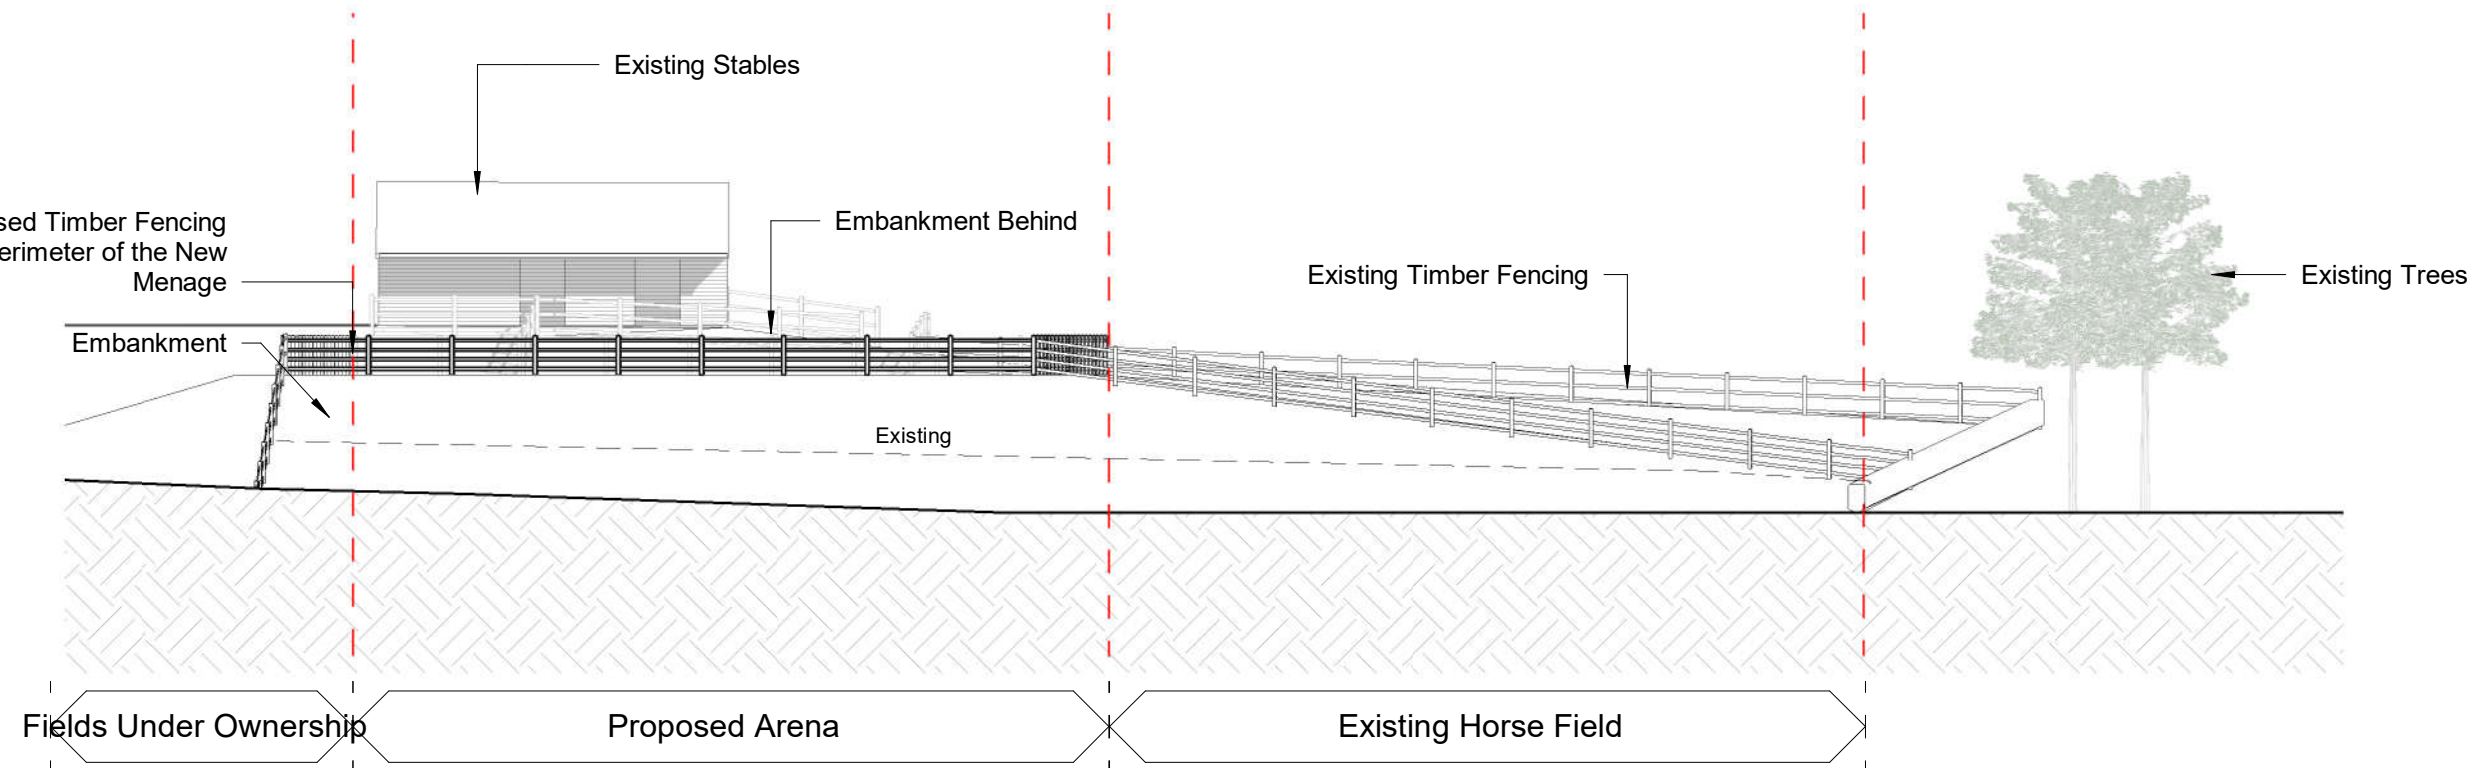


Proposed Elevation C
1:200

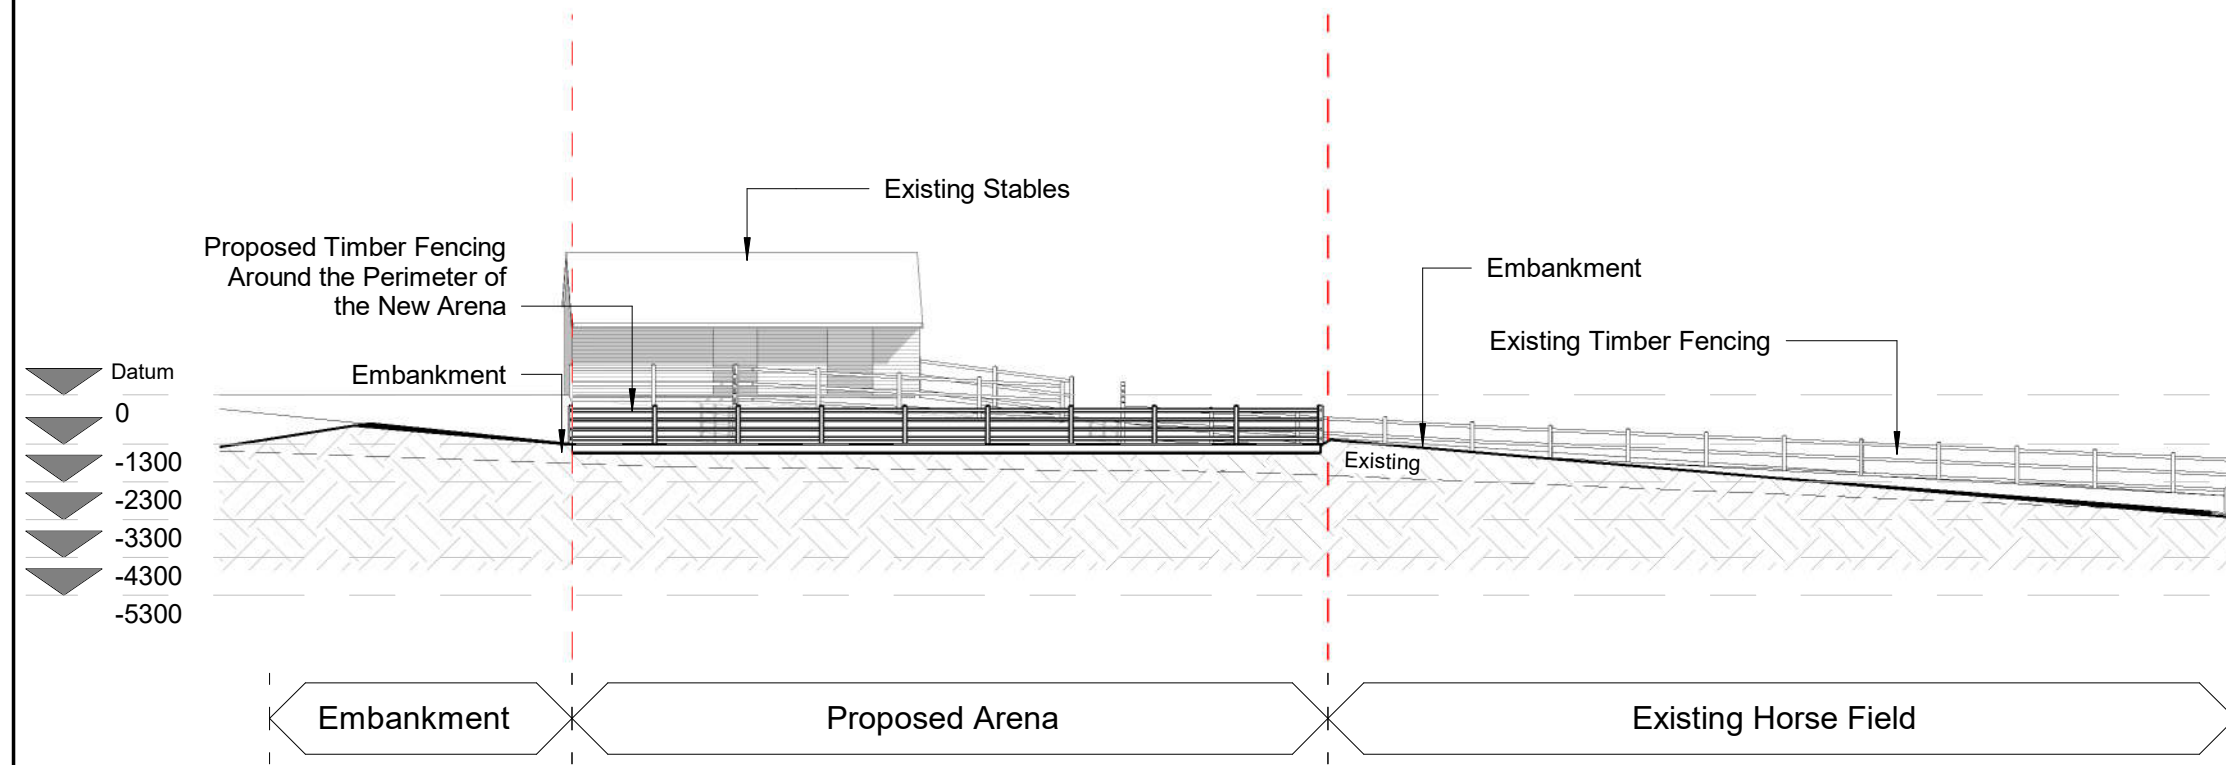

Proposed Section A-A
1:200

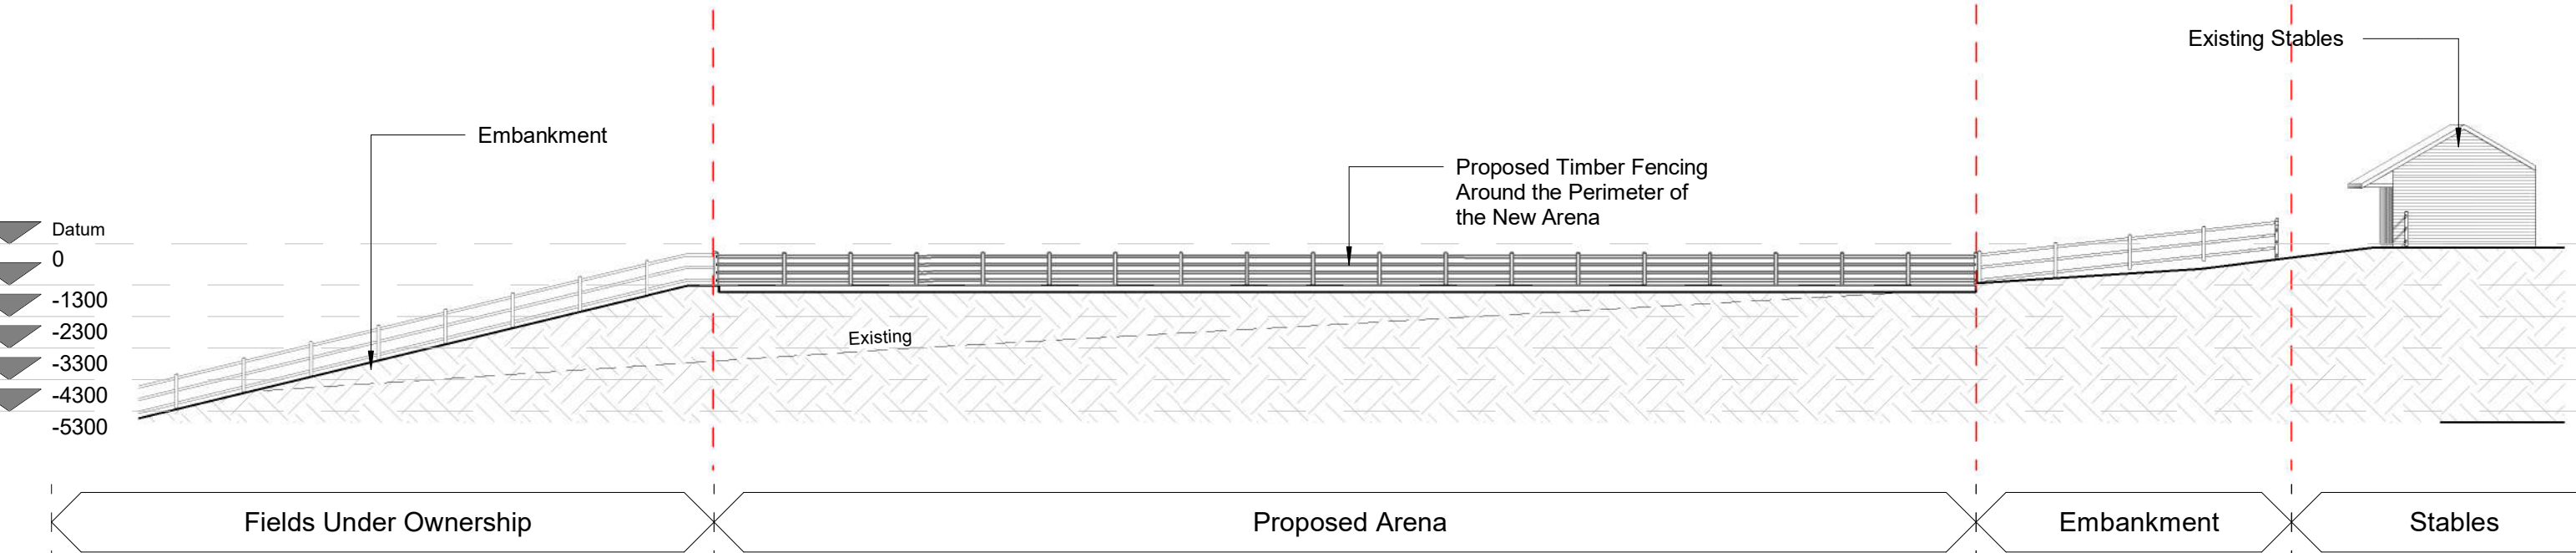

Proposed Section B-B
1:200

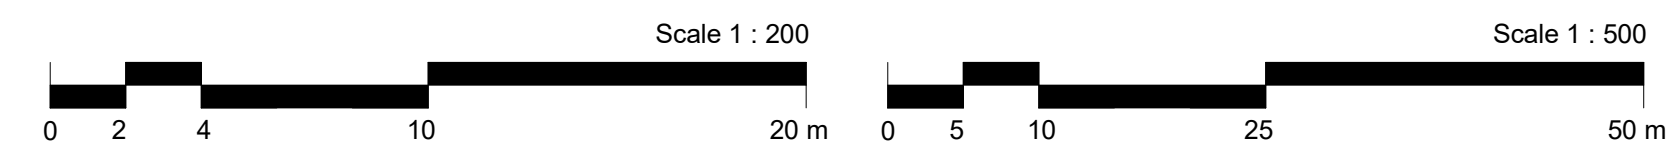

1. Do not scale drawing. If in doubt contact DMS Architecture Ltd
2. All dimensions are in millimetres unless noted otherwise.
3. Not for construction unless stated otherwise.
4. When appropriate, this drawing is to be read in conjunction with project specific Designers Risk Assessments, produced in accordance with requirements of Regulation 13 of the Construction (Design and Management) Regulations 2007.
5. The design shown on this drawing is the property of DMS Architecture Ltd and is not to be used or its contents copied, communicated or disclosed, in whole or in part, except in accordance with a contract, licence or agreement in writing with DMS Architecture Ltd.

NOTES

REV	DATE	DESCRIPTION	DRN	CKD
-----	------	-------------	-----	-----

DMS
ARCHITECTURE

THE OLD POLICE STATION, HIGH STREET
NORMANTON, WF6 2AL

Tel 01924 899749
Email: mail@dmsarchitecture.co.uk www.dmsarchitecture.co.uk

PROJECT
PROPOSED HORSE ARENA TO
HUNTING GATE FARM, CLOUGH
ROAD, FLOCKTON

TITLE
PROPOSED SITE PLAN,
ELEVATIONS & SECTIONS

STAGE
PLANNING

PROJECT No. 1670	DRAWING No. A (20) 001	REV.
SCALE As indicated@ A1	DATE 04/22/21	
DRAWN SH	CHECKED DM	