


Scale Bar

 


Semi-Detached

As Plots - 1, 2
Opp Plots - 3, 4

**Floor Area
(To Inner Face of Plasterboard)**


GF	50.00sqm	FF	61.94sqm
GF	538.23sqft	FF	666.72sqft

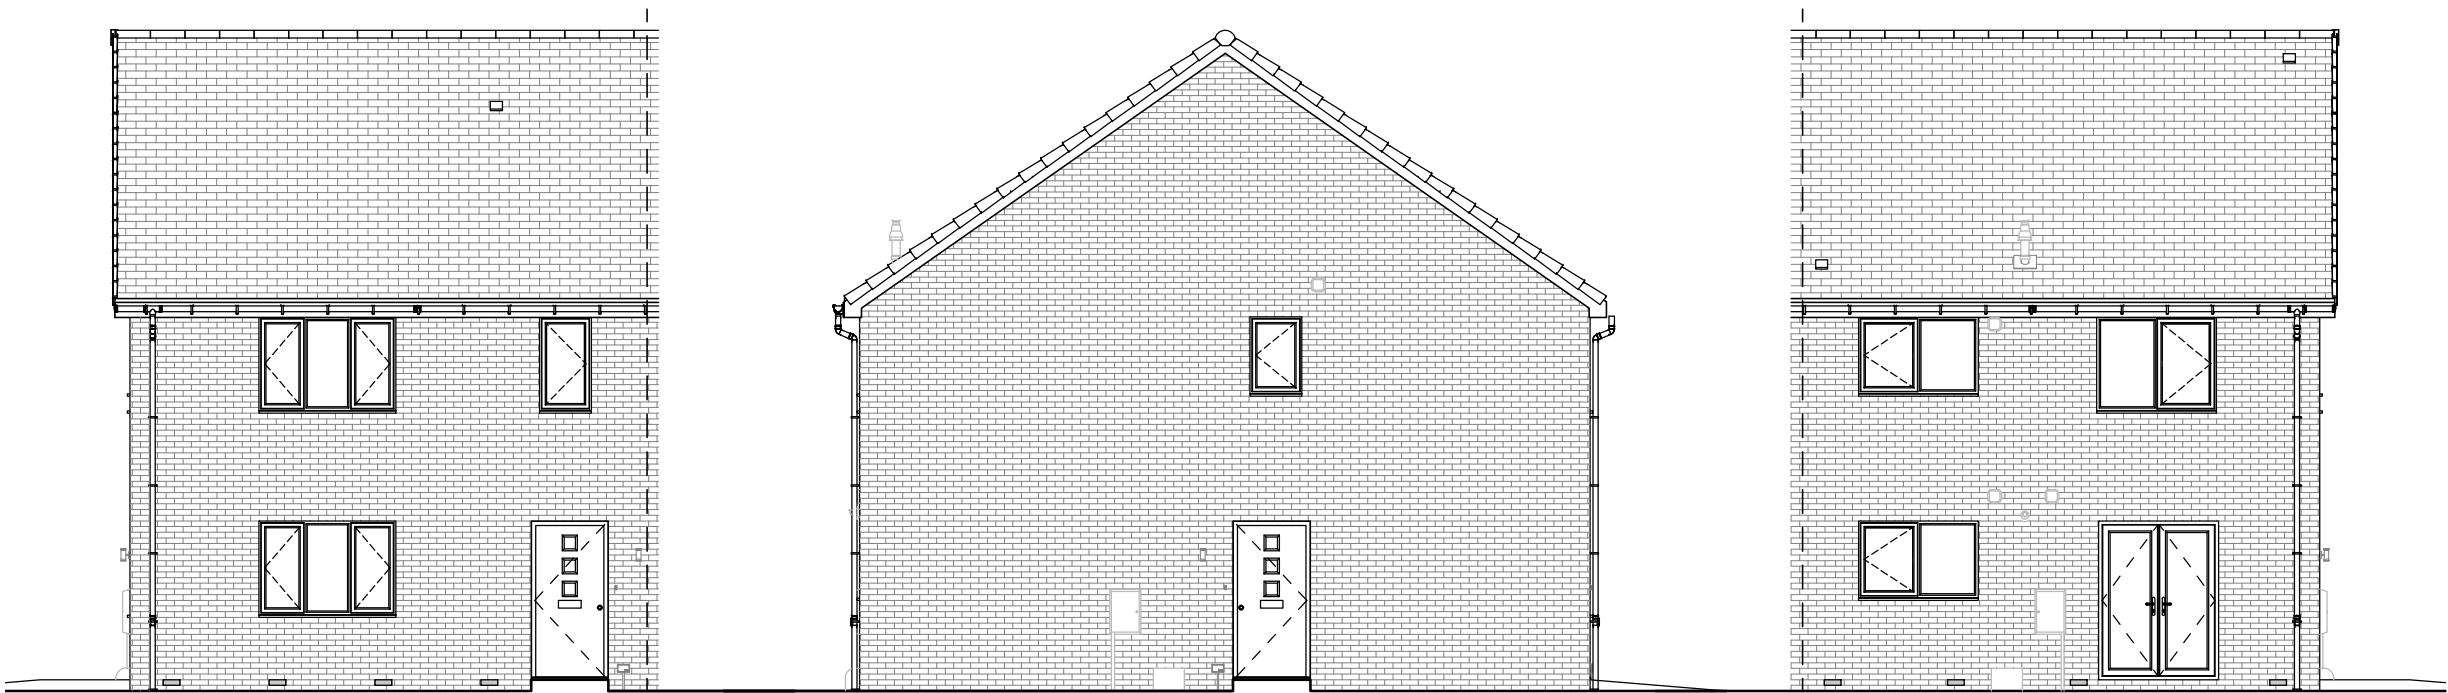


Front Elevation

Side Elevation


Rear Elevation

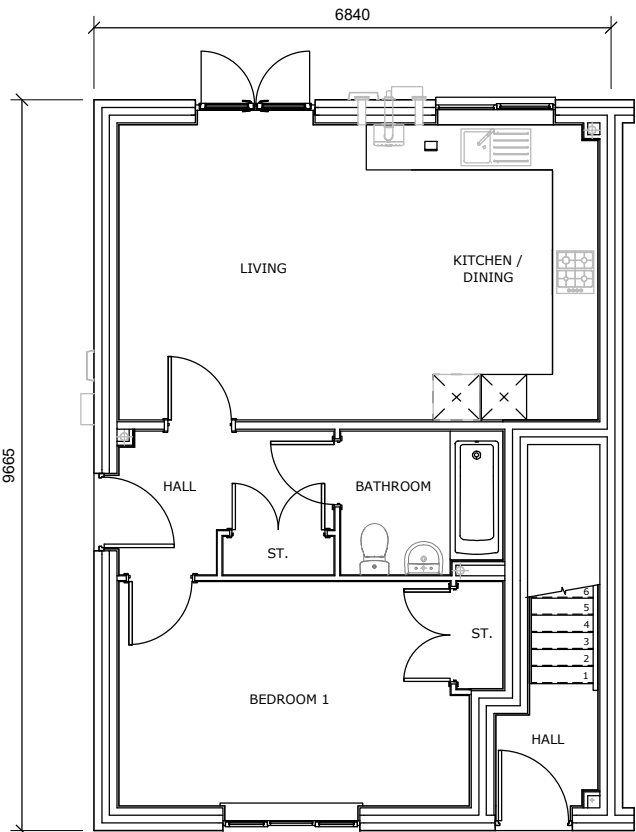

Ground Floor

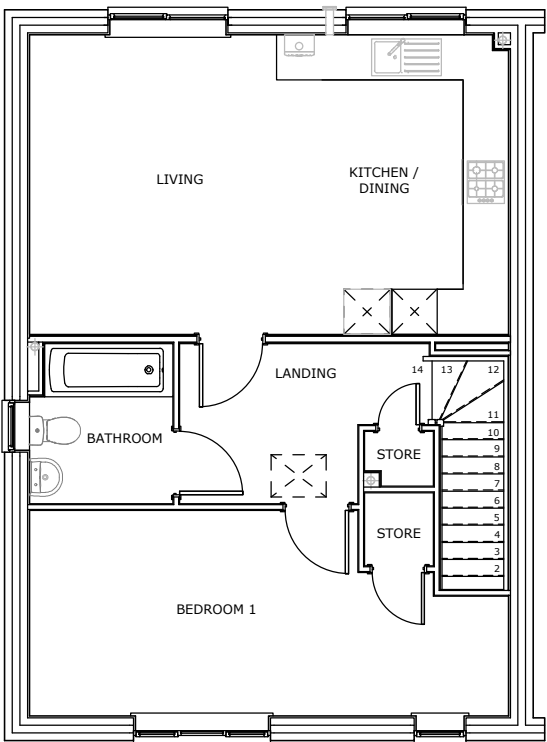

First Floor

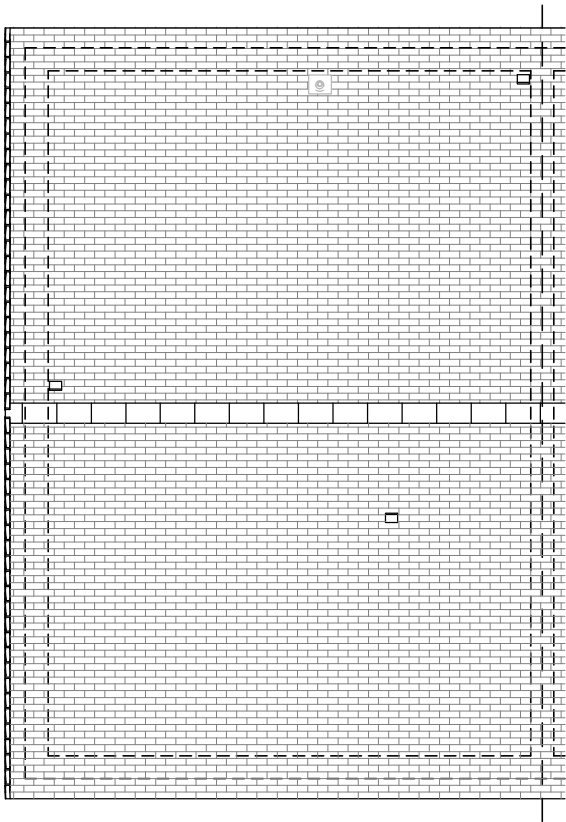

Roof Plan

02	18.04.21	Plot numbers updated	TS
01	17.03.21	Roof plan added	TS

REV	DATE	NOTES	CHK
-----	------	-------	-----

Client

VISTRY PARTNERSHIPS (YORKSHIRE)

Project

HANGING HEATON, DEWSBURY

Drawing Title

HOUSE TYPE WORSLEY
1 BED 2 PERSON

Drawn	Checked	Paper Size	Scale	Date
TS	AR	A3	1:100	MAR 2021

Project No.	Drawing No.	Revision
20520	302	02

**CORSTORPHINE
+WRIGHT
ARCHITECTS**

Warwick
London
Birmingham
Manchester
Leeds
Canterbury
Glasgow
Dublin

The Old Library Hagley Road Stourbridge DY8 1QH
Tel. 01384 909850 www.corstorphine-wright.com