
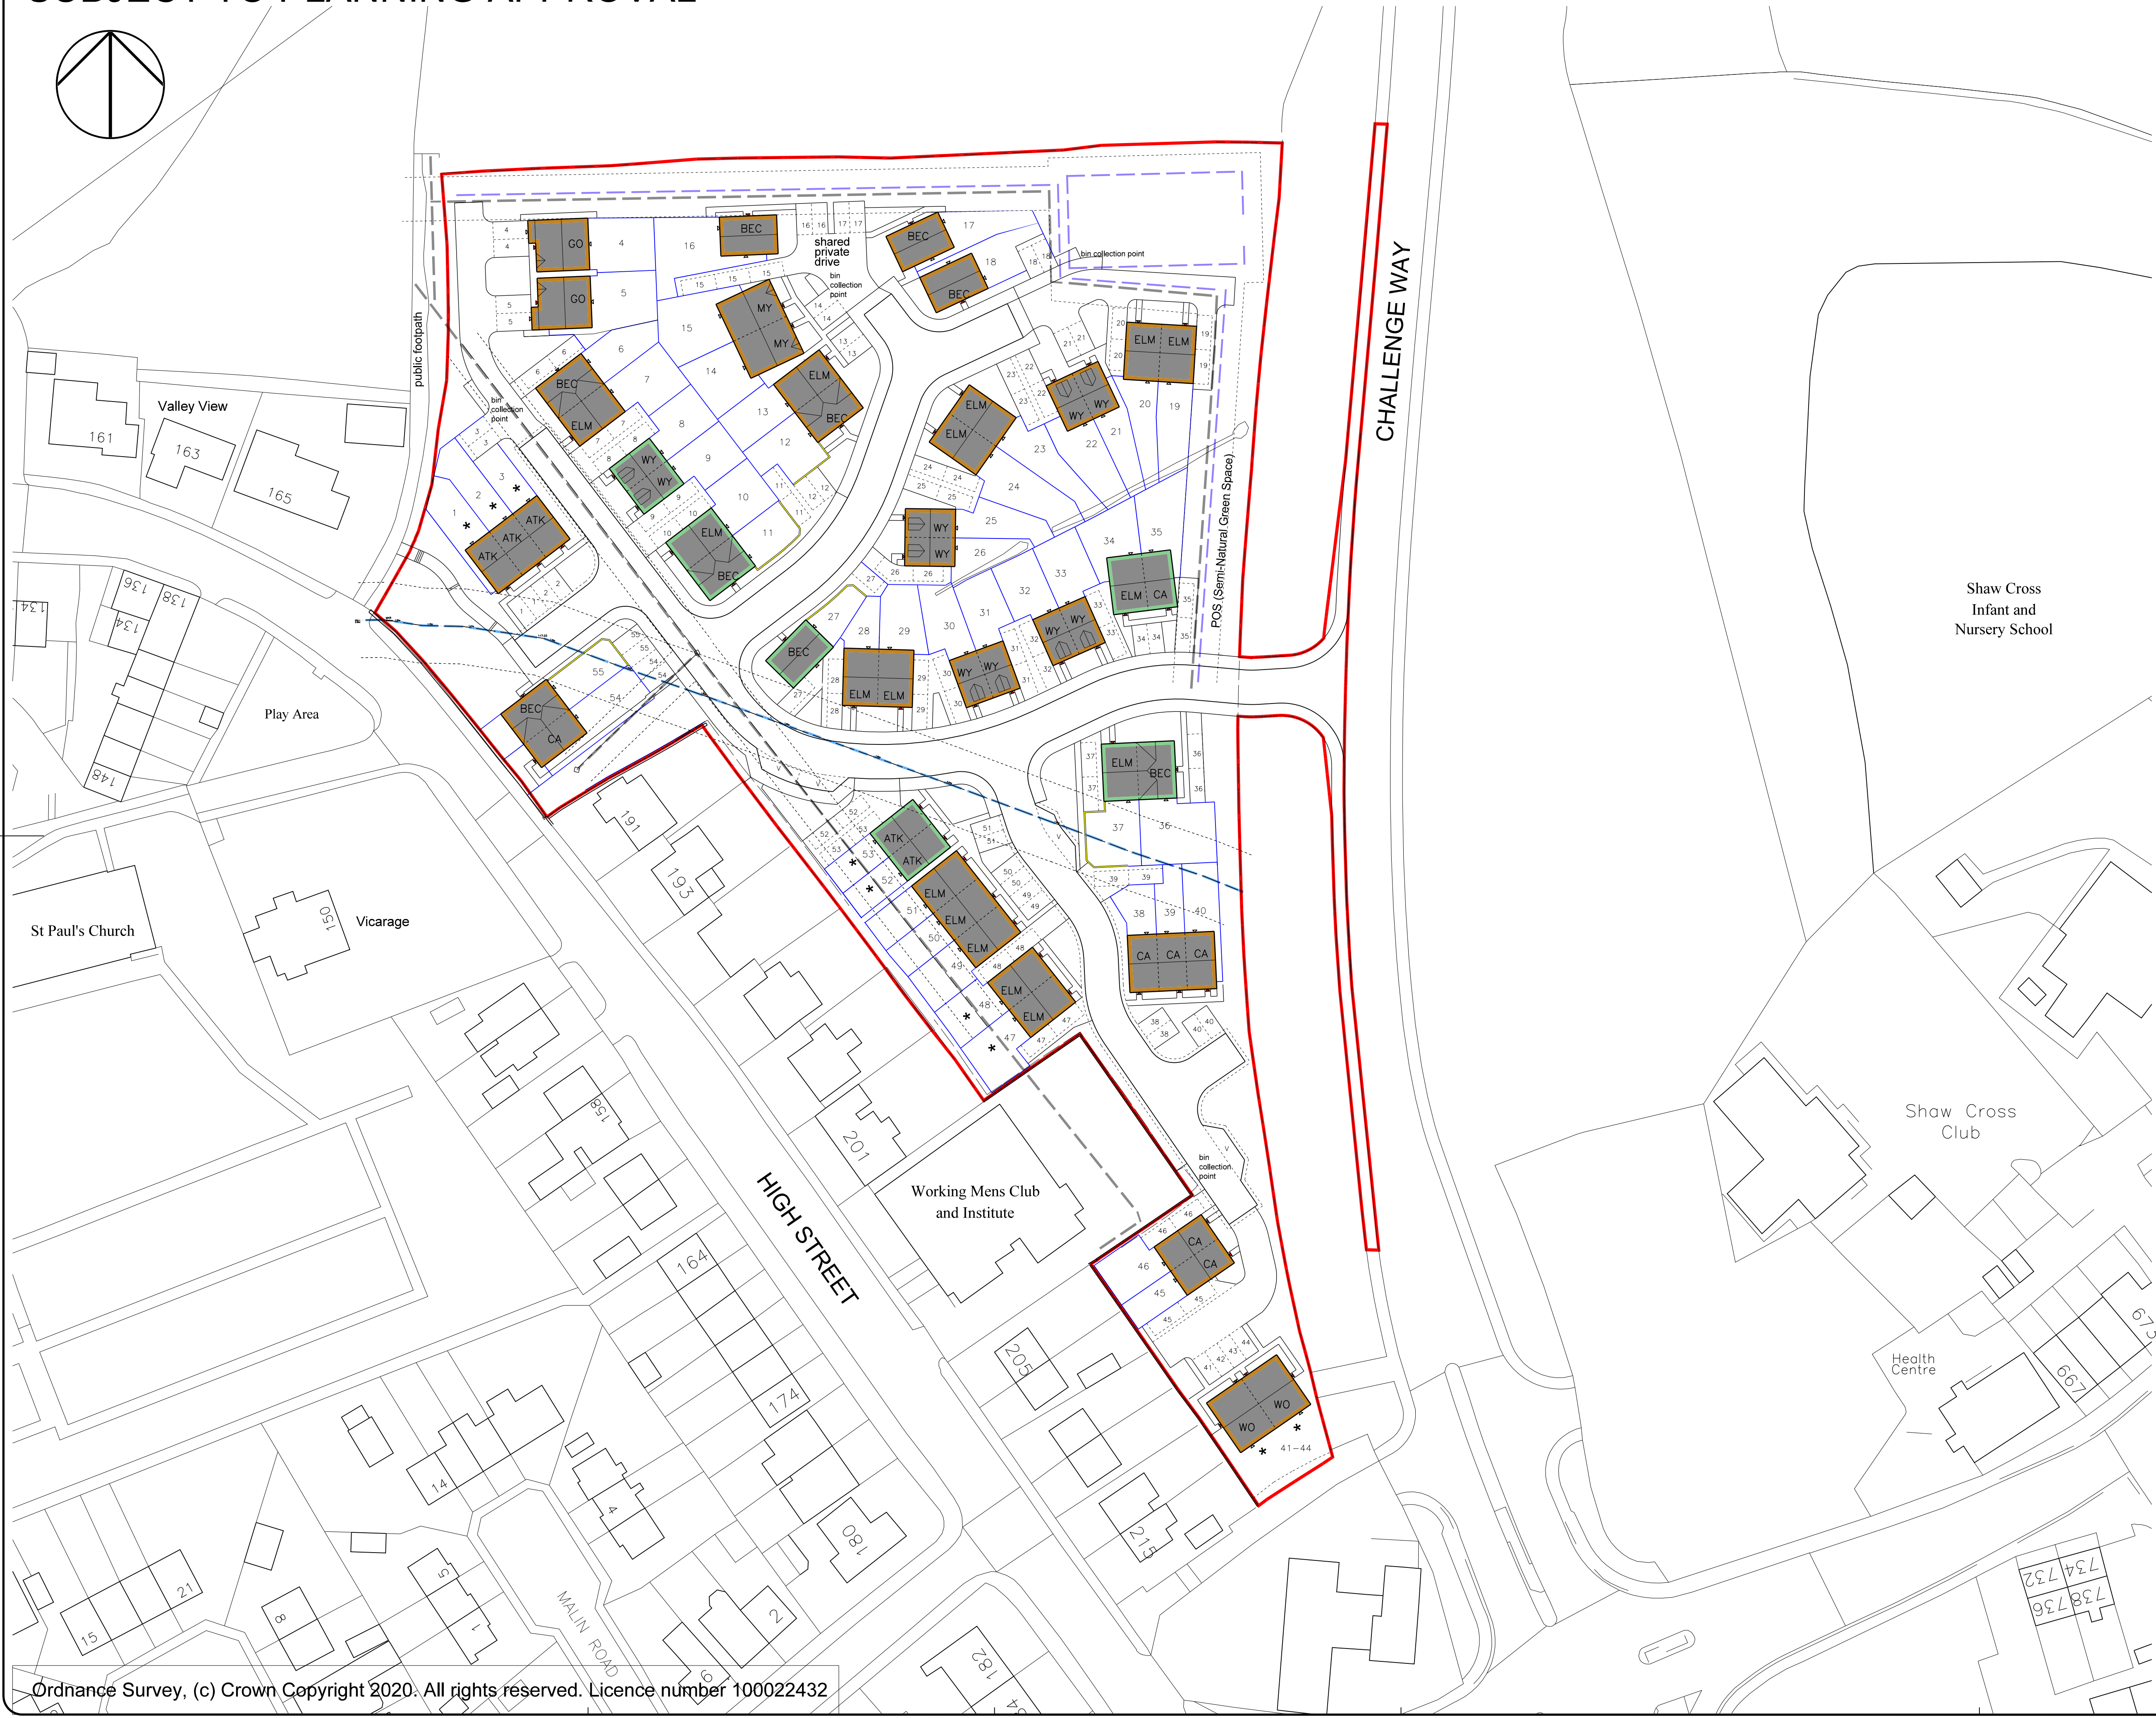


SUBJECT TO PLANNING APPROVAL

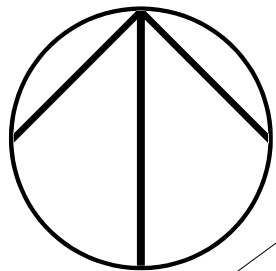

NOTES

1. CONTRACTORS AND SUB-CONTRACTORS MUST CHECK AND AGREE ALL DIMENSIONS BEFORE PREPARING DRAWINGS OR COMMENCING WORK ON SITE.
2. CONTRACTORS ARE TO BE RESPONSIBLE FOR INFORMING THE ARCHITECT OF ANY DISCREPANCY ON THIS DRAWING OR BETWEEN THIS DRAWING AND ANY OTHER RELATED DOCUMENT ISSUED UNDER THE STANDARD FORM OF CONTRACT.
3. WRITTEN DIMENSIONS ONLY ARE TO BE USED FROM THIS DRAWING - IF ANY ANY DOUBTS EXIST-ASK FOR CLARIFICATION.

Site boundary (Based on Information provided by Vistry Partnerships Yorkshire)

Sewer Easement

Water Mains Easement

Easements shown are subject to the approval of the statutory undertaker

This layout is based on a Topographical Survey provided by Vistry Partnerships (Yorkshire)

Grey Interlocking Concrete Roof Tile

Brickwork - to be determined at later stage

Artstone - primary dwelling positions

Note that this drawing supercedes Drwg.No.20520-312 Revision 05

0 10m 20m 30m 40m

1:500 SCALE IN METRES

DATE	LET	REVISION	DWN	CHK
------	-----	----------	-----	-----

W&P
Waller & Partners
ARCHITECTS
INTERIOR DESIGNERS

GROUND FLOOR
1 MILLFIELD LODGE
COTTINGLEY BUSINESS PARK
COTTINGLEY BINGLEY
BD16 1PY
TEL 01274 561645
FAX 01274 561696

PROJECT MANAGERS
PRINCIPAL DESIGNERS

CONTRACT

**RESIDENTIAL DEVELOPMENT
HANGING HEATON
DEWSBURY
VISTRY PARTNERSHIPS**

DRAWING

**SITE PLAN
MATERIALS PLAN**

SCALE	DRAWN	CHECKED	DATE
1:500	ADC		16.01.22
AT			

DRAWING	REVISION
NUMBER	
4807/03	

THIS DRAWING AND THE COPYRIGHTS AND PATENTS THEREIN ARE THE ARCHITECTS PROPERTY AND MAY BE USED OR REPRODUCED ONLY UNDER CONTRACT