



FOURTH FLOOR PLAN

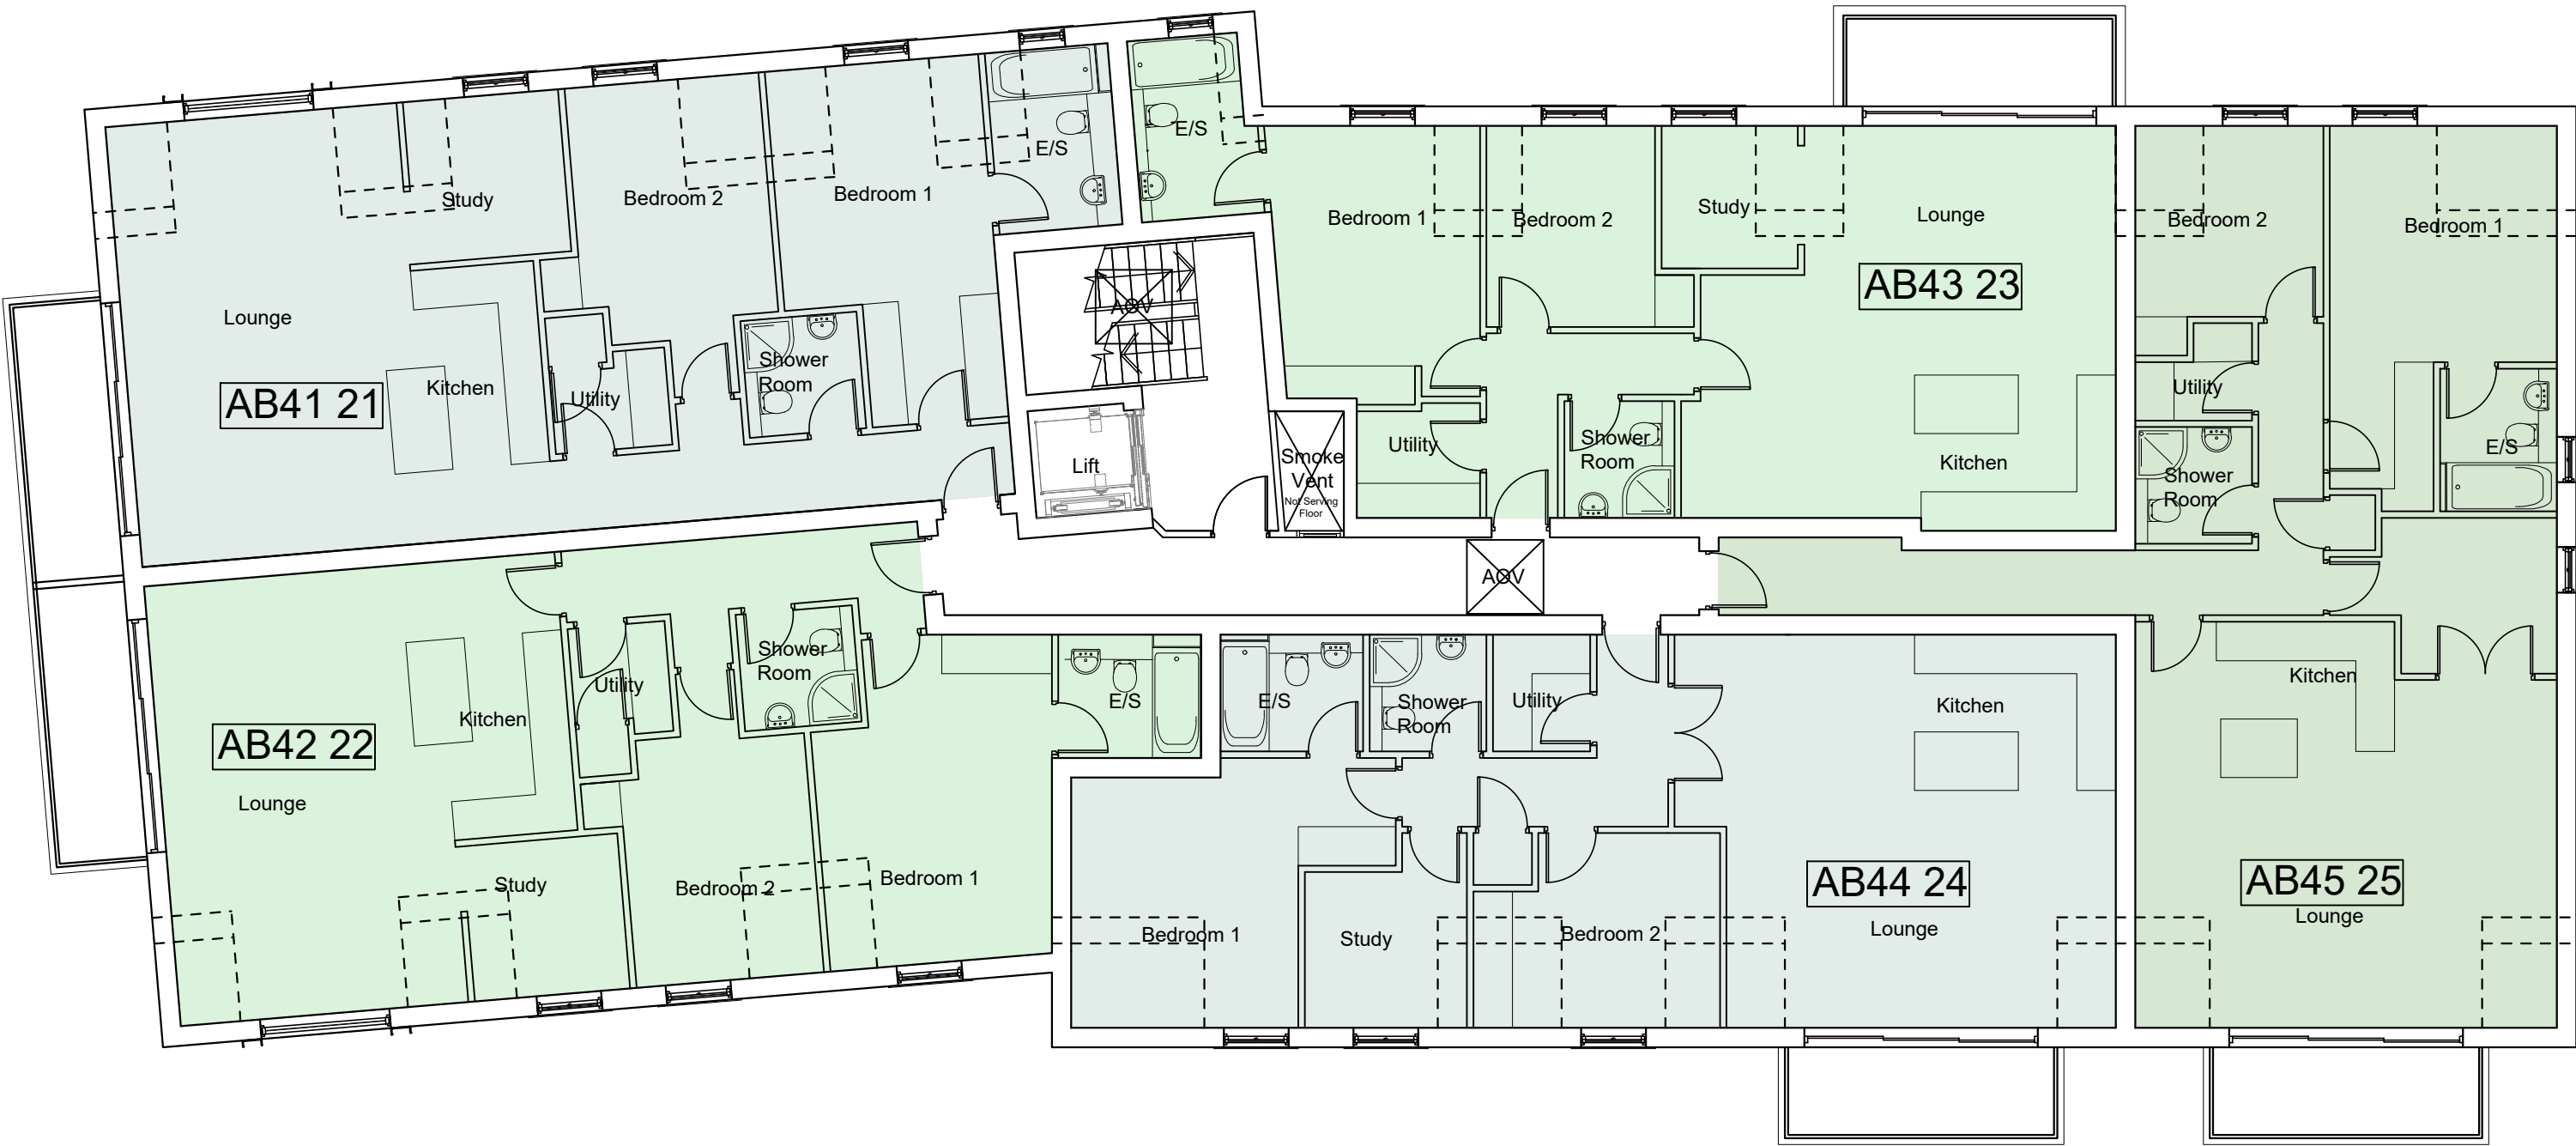

Only figured dimensions should be used.

Scaled dimensions should be checked with the Architect.

This drawing together with the design, is the property and copyright of the Architect and must not be reproduced without written permission

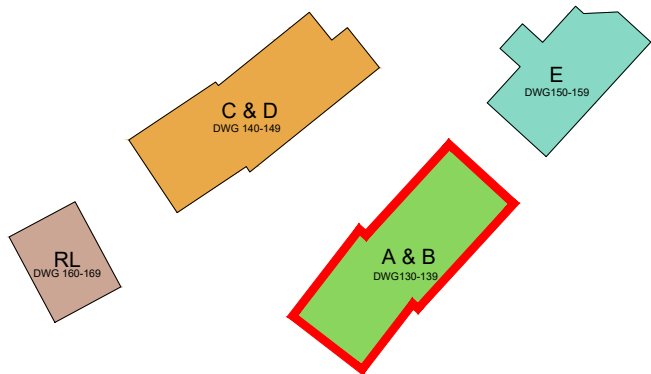

A | Floor now upper floor. Dormers and smoke vents added/ omitted | JF | JC | 30.11.2021
secondly.

DO NOT SCALE OFF THIS DRAWING

rev	description	drawn	auth	date
-----	-------------	-------	------	------

ACUMEN
DESIGNERS & ARCHITECTS

acumenarchitects.co.uk 01484 546 000
Headrow House, Old Leeds Road, Huddersfield, HD1 1SG

Client
ELISTON HOMES

Project
PRICKLEDEN MILLS
HOLMFIRTH

Project No	Drawing No	Rev
2659	(100)034	A

Description
PROPOSED BLOCK A & B
FOURTH FLOOR PLAN

Scale	Date Drawn	Drawn By	Authorised By
1:100@ A1	FEB'21	JF	JC

Purpose of issue
Planning

Planning ☒ Building Regs ☐ Tender ☐ Construction ☐ Comment ☐ Info ☐