




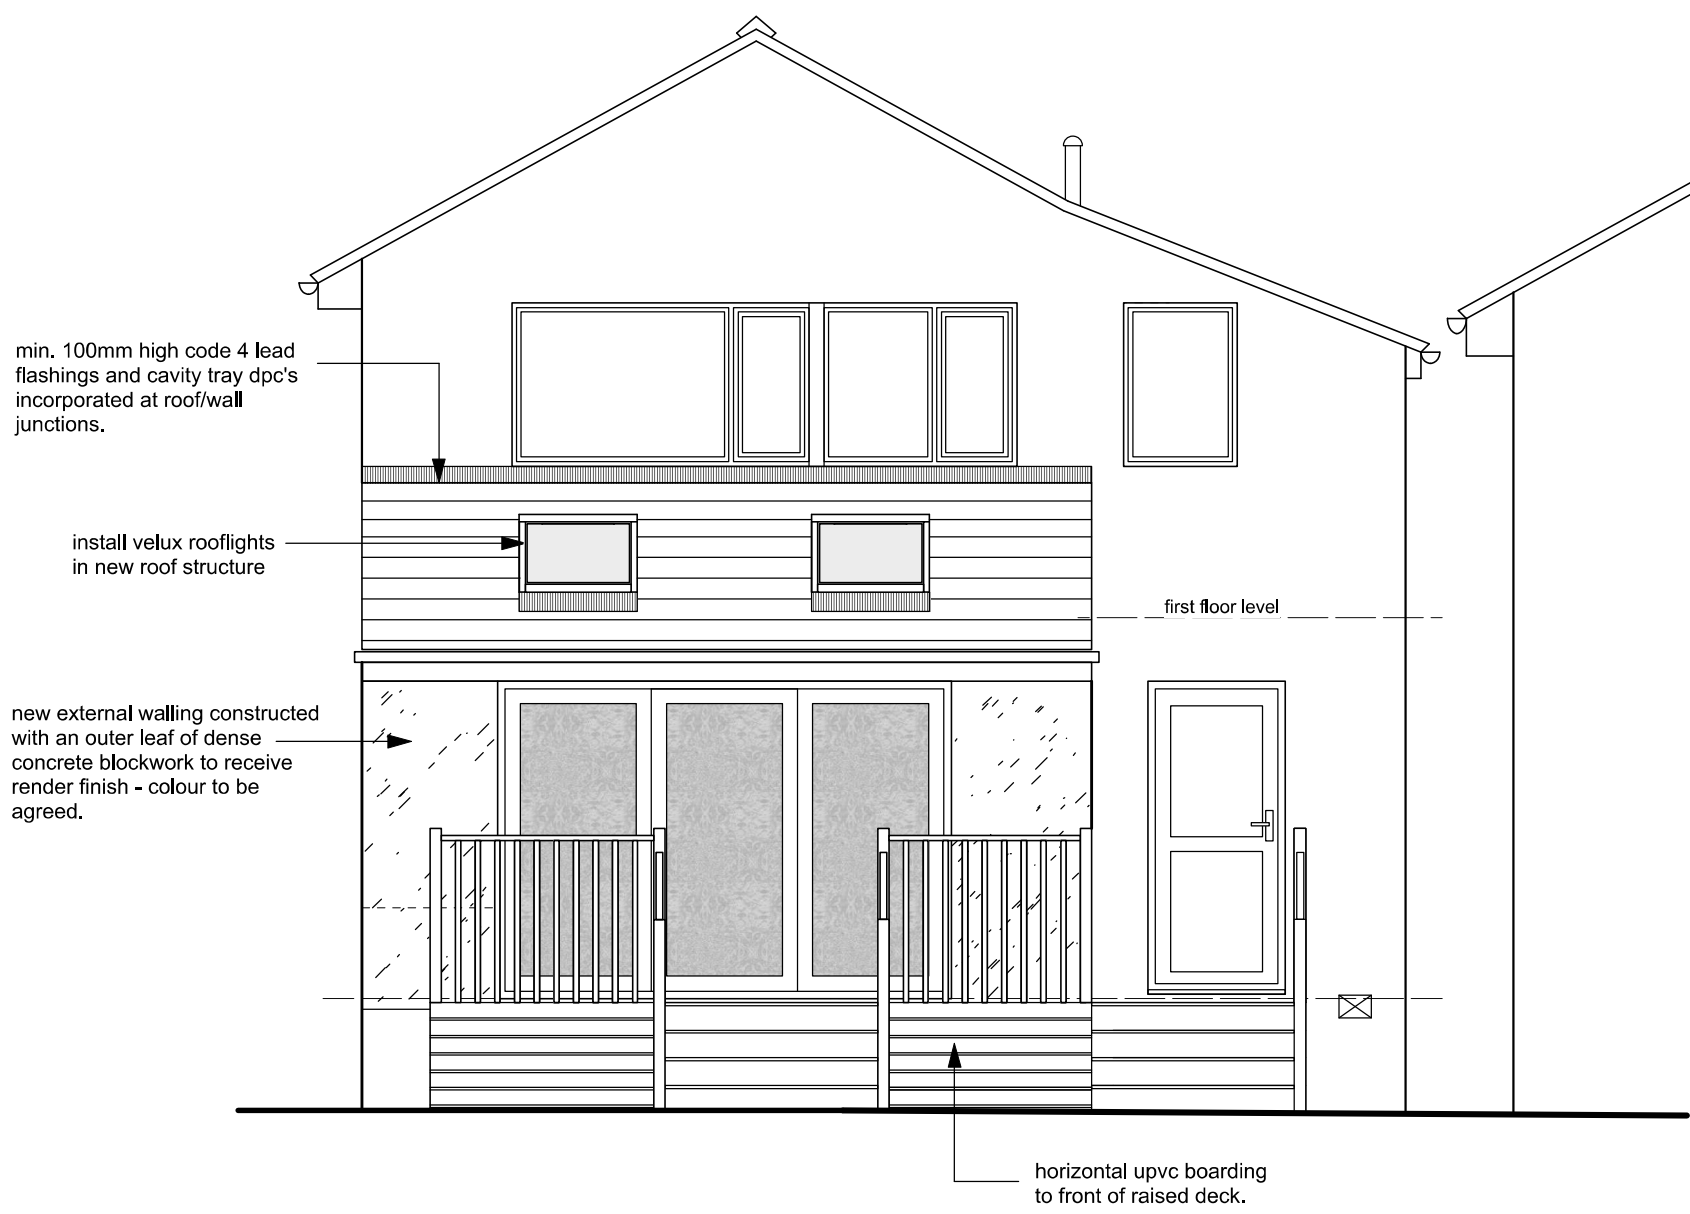


south elevation

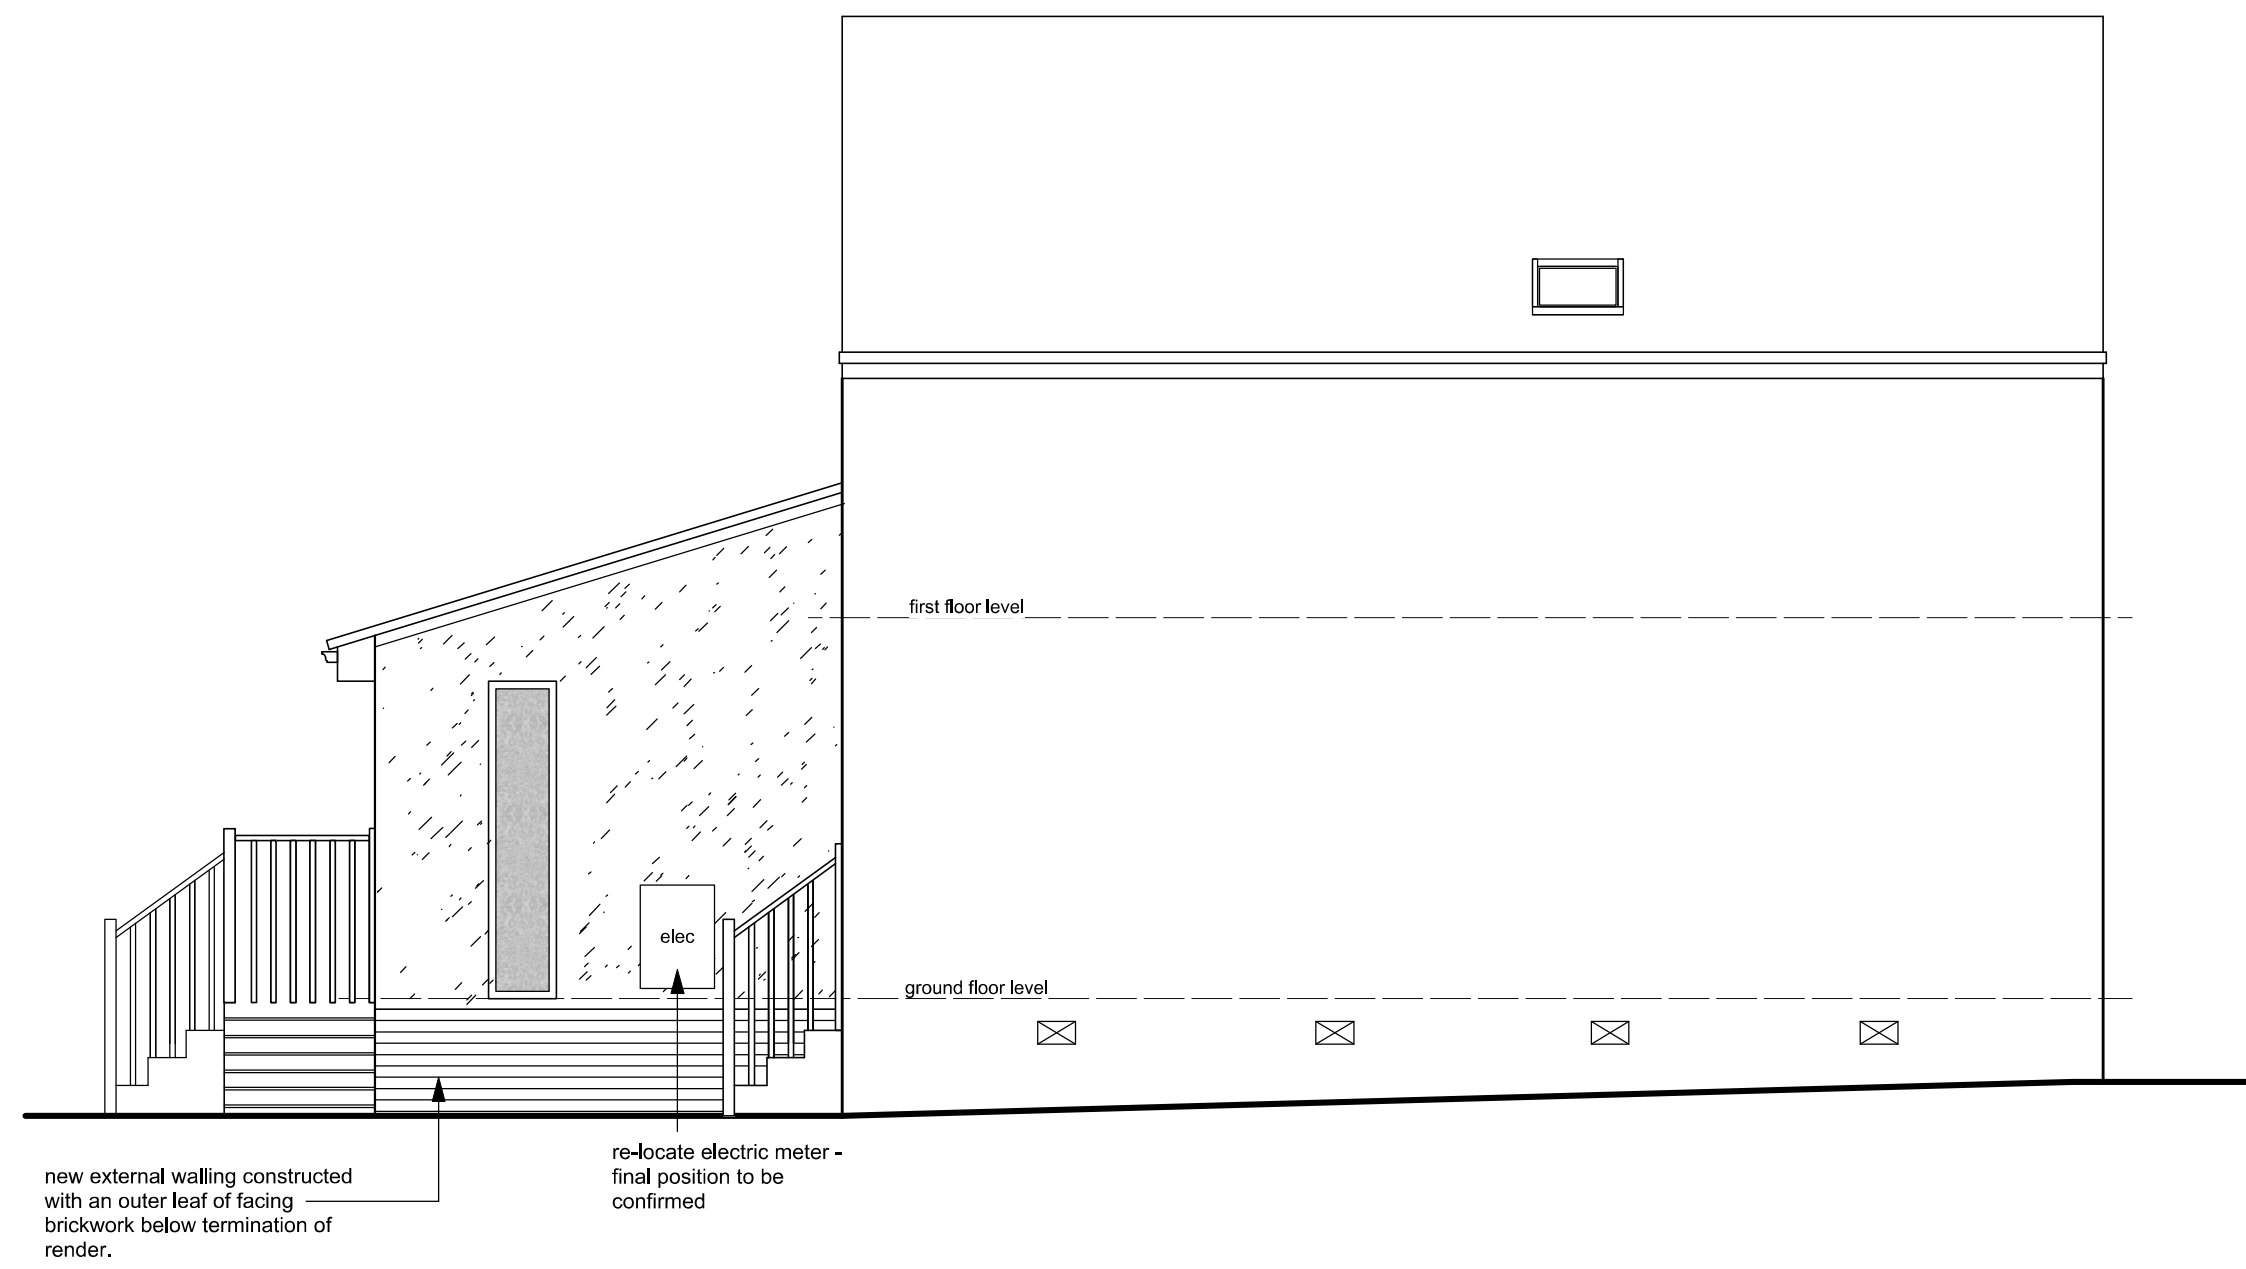


east elevation

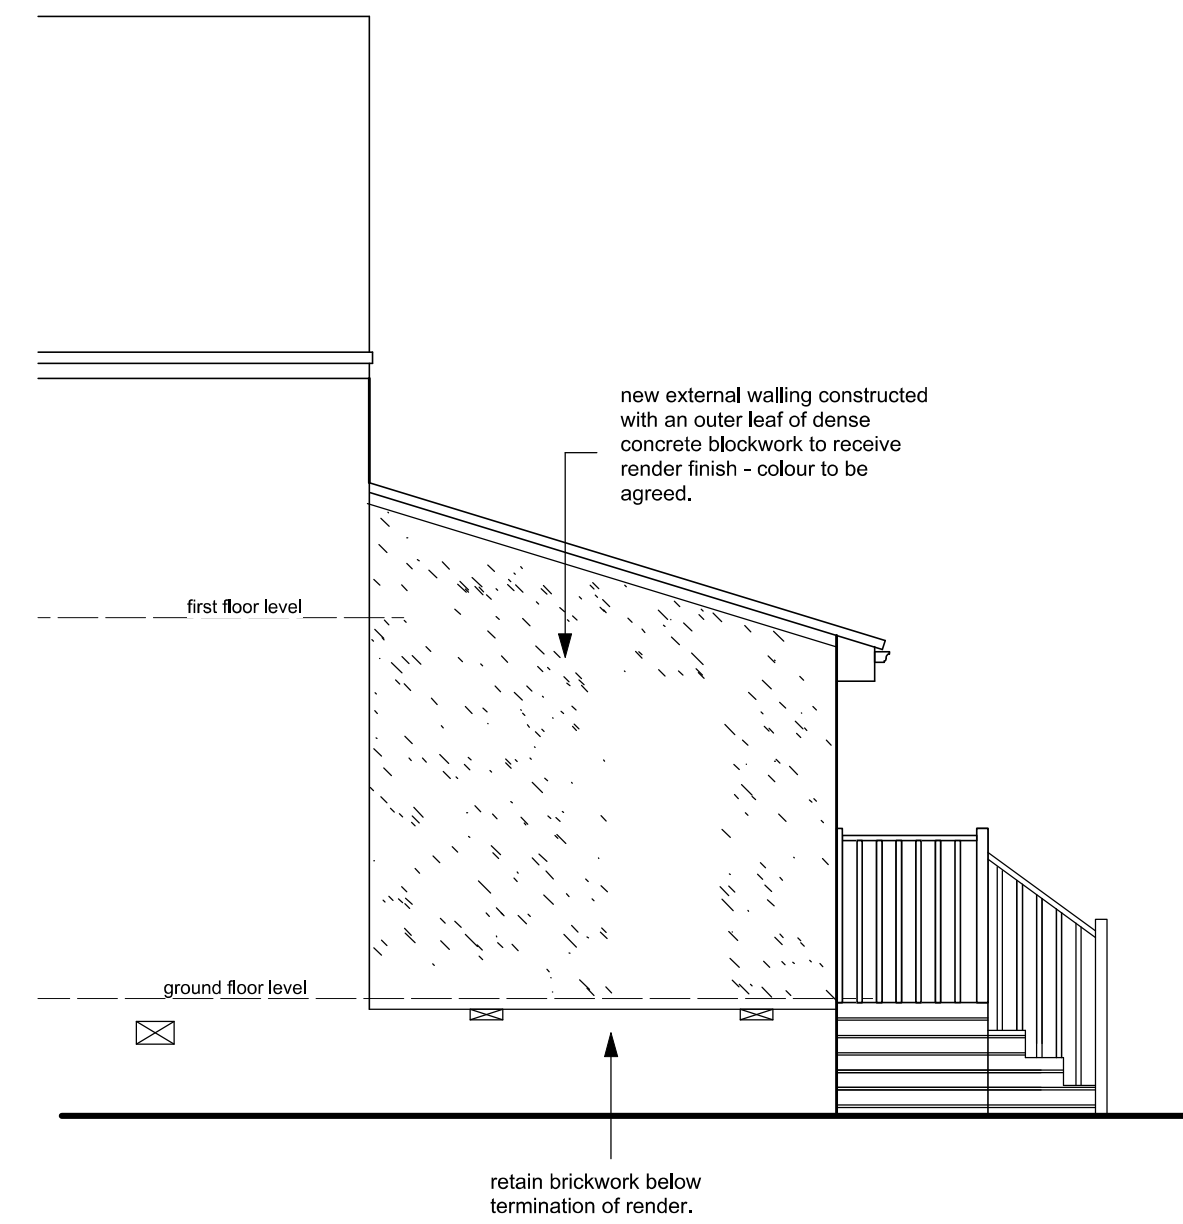

west elevation

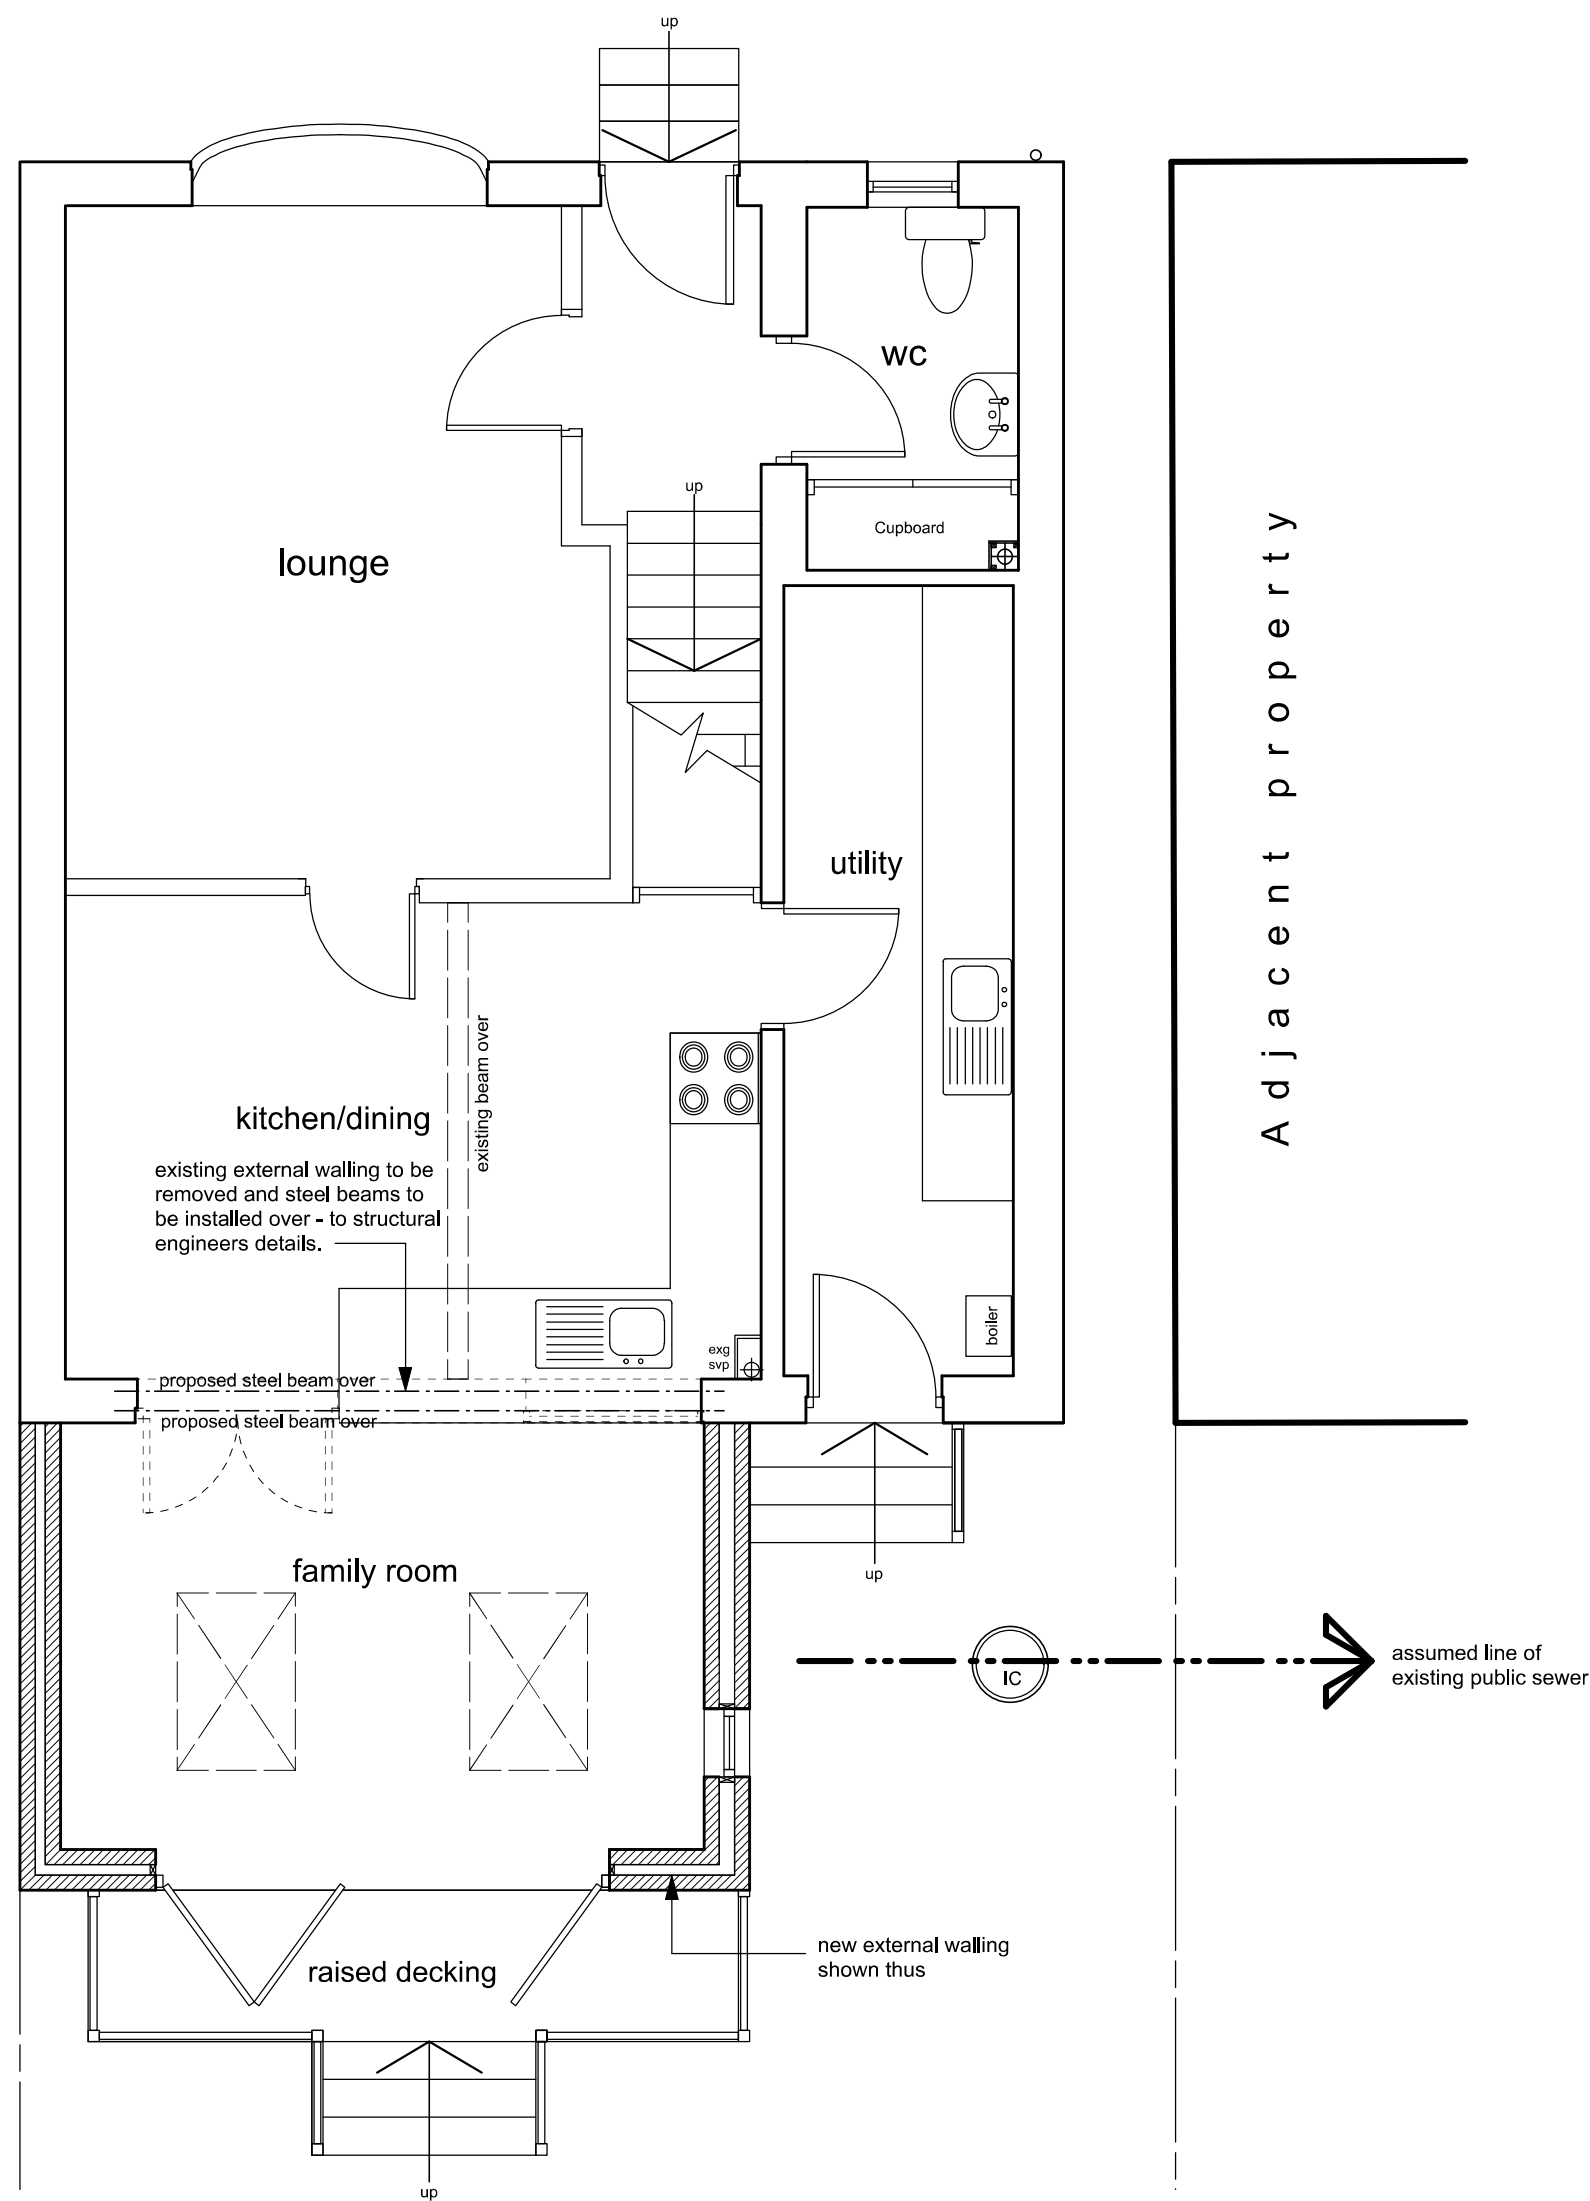


ground floor plan

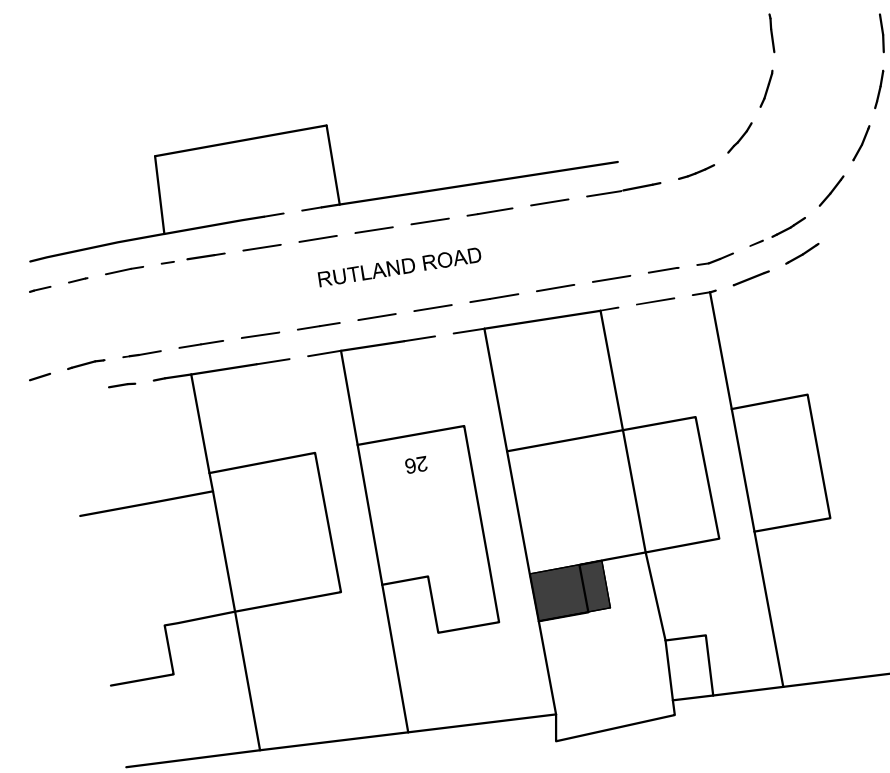


site plan 1/500




south elevation - as existing

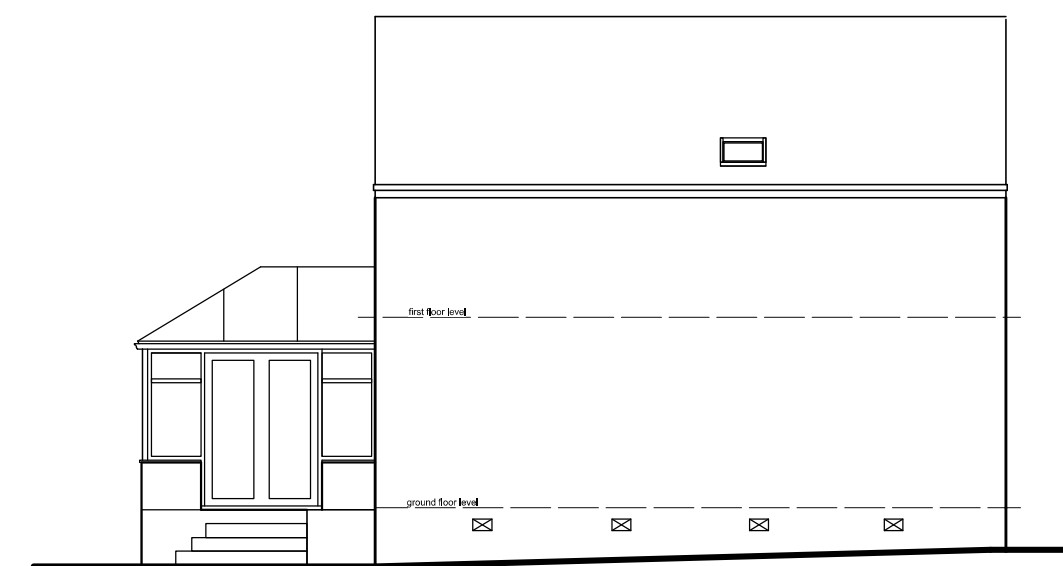

east elevation - as existing

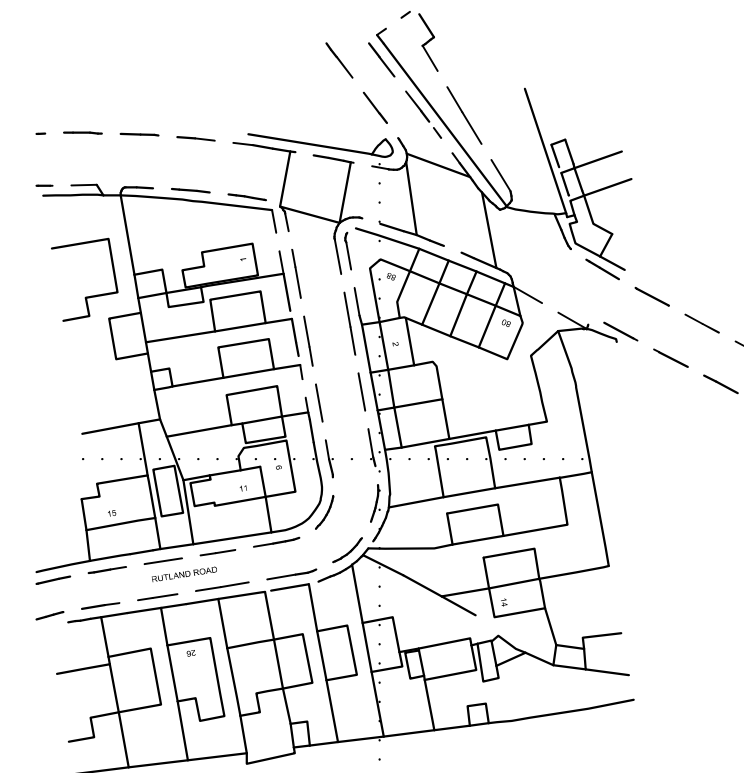

Location Plan 1/1250

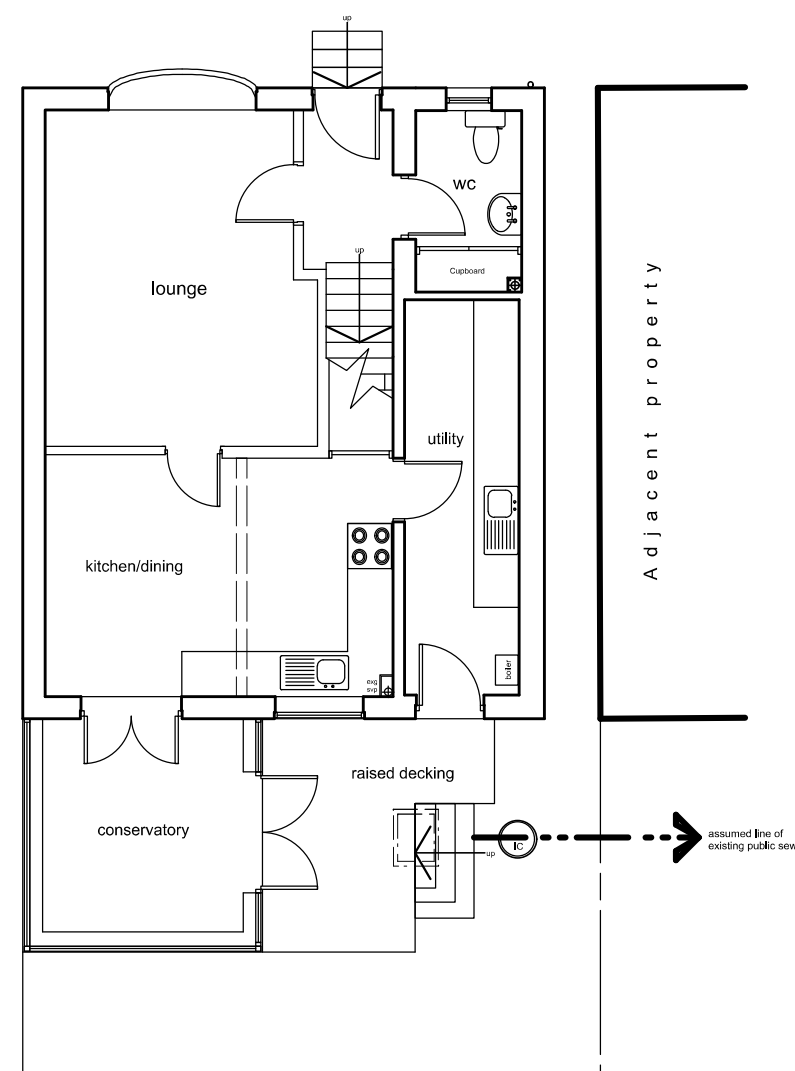

ground floor plan - as existing

Notes:
This drawing has been prepared specifically for the purpose of Planning Permission (where appropriate) & Building Regulation Approval. Valley Properties accept no liability for errors or omissions. The drawing may be used for estimating purposes, but the Principal Contractor must cost fully from a site investigation. The Contractor is responsible for checking site dimensions, materials etc., and all building work, such work being checked by Building Control on site, as may be appropriate. Valley Properties disclaim any liability for works carried out.

Revisions:
Rev.A
Rev.B
Rev.C
Rev.D

VALLEY PROPERTIES
ARCHITECTURAL DESIGN SERVICES
7 Holmfirth Road
Meltham
Holmfirth HD9 4AA
Tel: 01484 854100 Mob: 07769736142
E-mail: vproperties@upanet.com

Client Details
Mr & Mrs Knight
24 Rutland Road
Millsbridge
Huddersfield

Project Title
Removal of conservatory & erection of single storey rear extension at 24 Rutland Road
Millsbridge
Huddersfield

Drawing Title
Planning Drawing

Scale: 1:50 & 1:100	Drawing Number 2021/027/03	Rev.	Date Drawn May 2021	Drawn By Andrew Smith
------------------------	-------------------------------	------	------------------------	--------------------------