



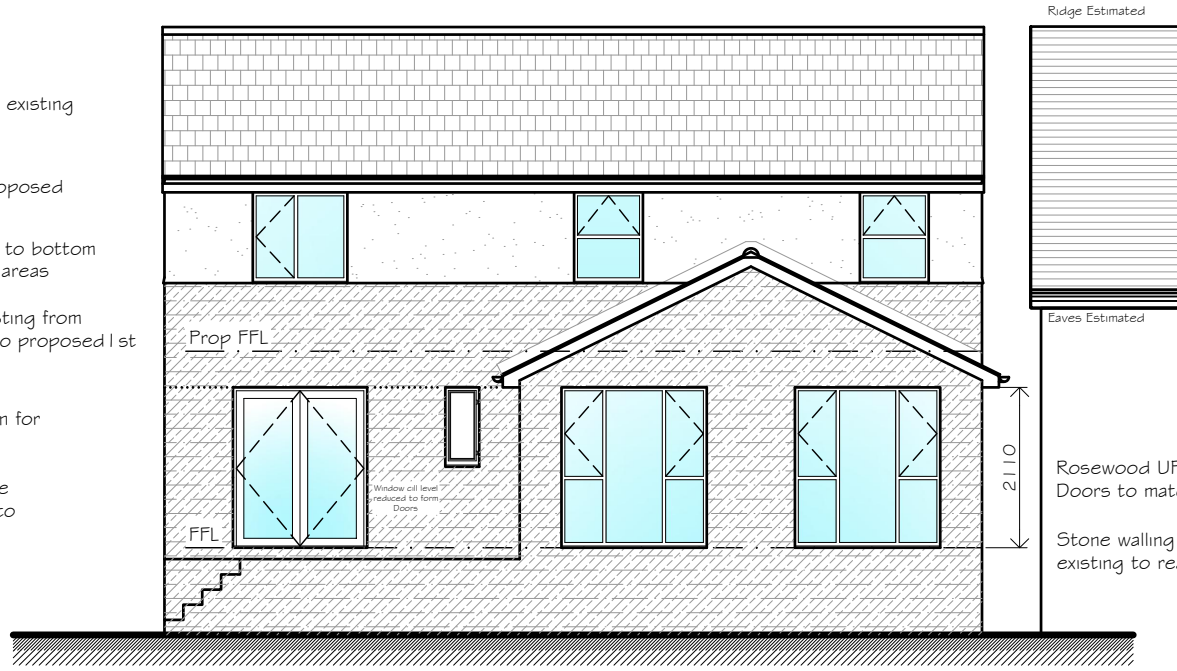


North/Rear Elevation
As Proposed



South/Rear Elevation
As Proposed

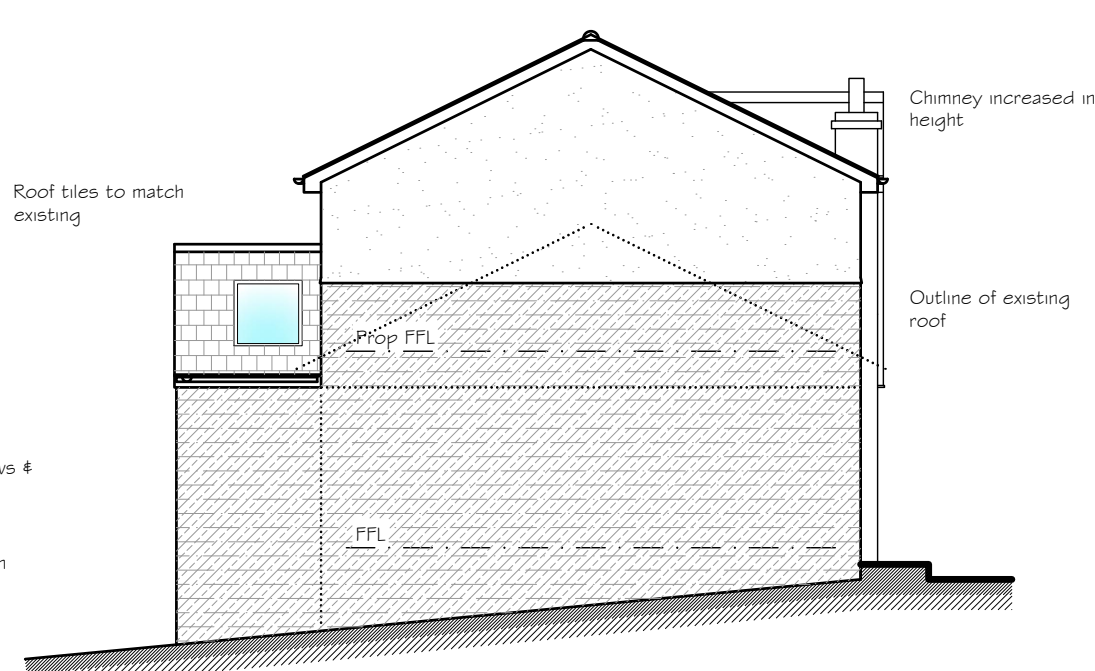


East/Side Elevation
As Proposed

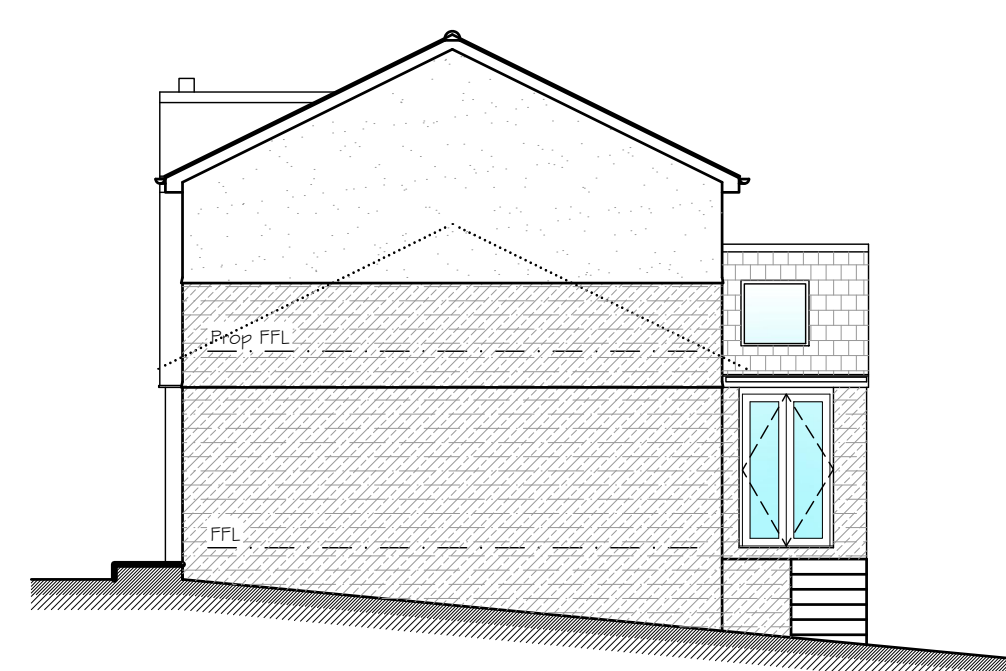

West/Side Elevation
As Proposed


Proposed Materials

- Proposed Walls - Reconstituted stone blockwork to match existing & Render to match neighbouring properties
- Proposed Roof - Dark Grey interlocking concrete tiles to match existing
- Proposed External Windows - Rosewood or Grey UPVC to match the existing house or neighbouring properties
- Proposed External Doors - Rosewood or Grey UPVC to match the existing house or neighbouring properties
- Proposed Rainwater Goods - Brown or Black plastic to match the existing house or neighbouring properties
- Proposed Fascias - Brown or Grey uPVC to match the existing house or neighbouring properties

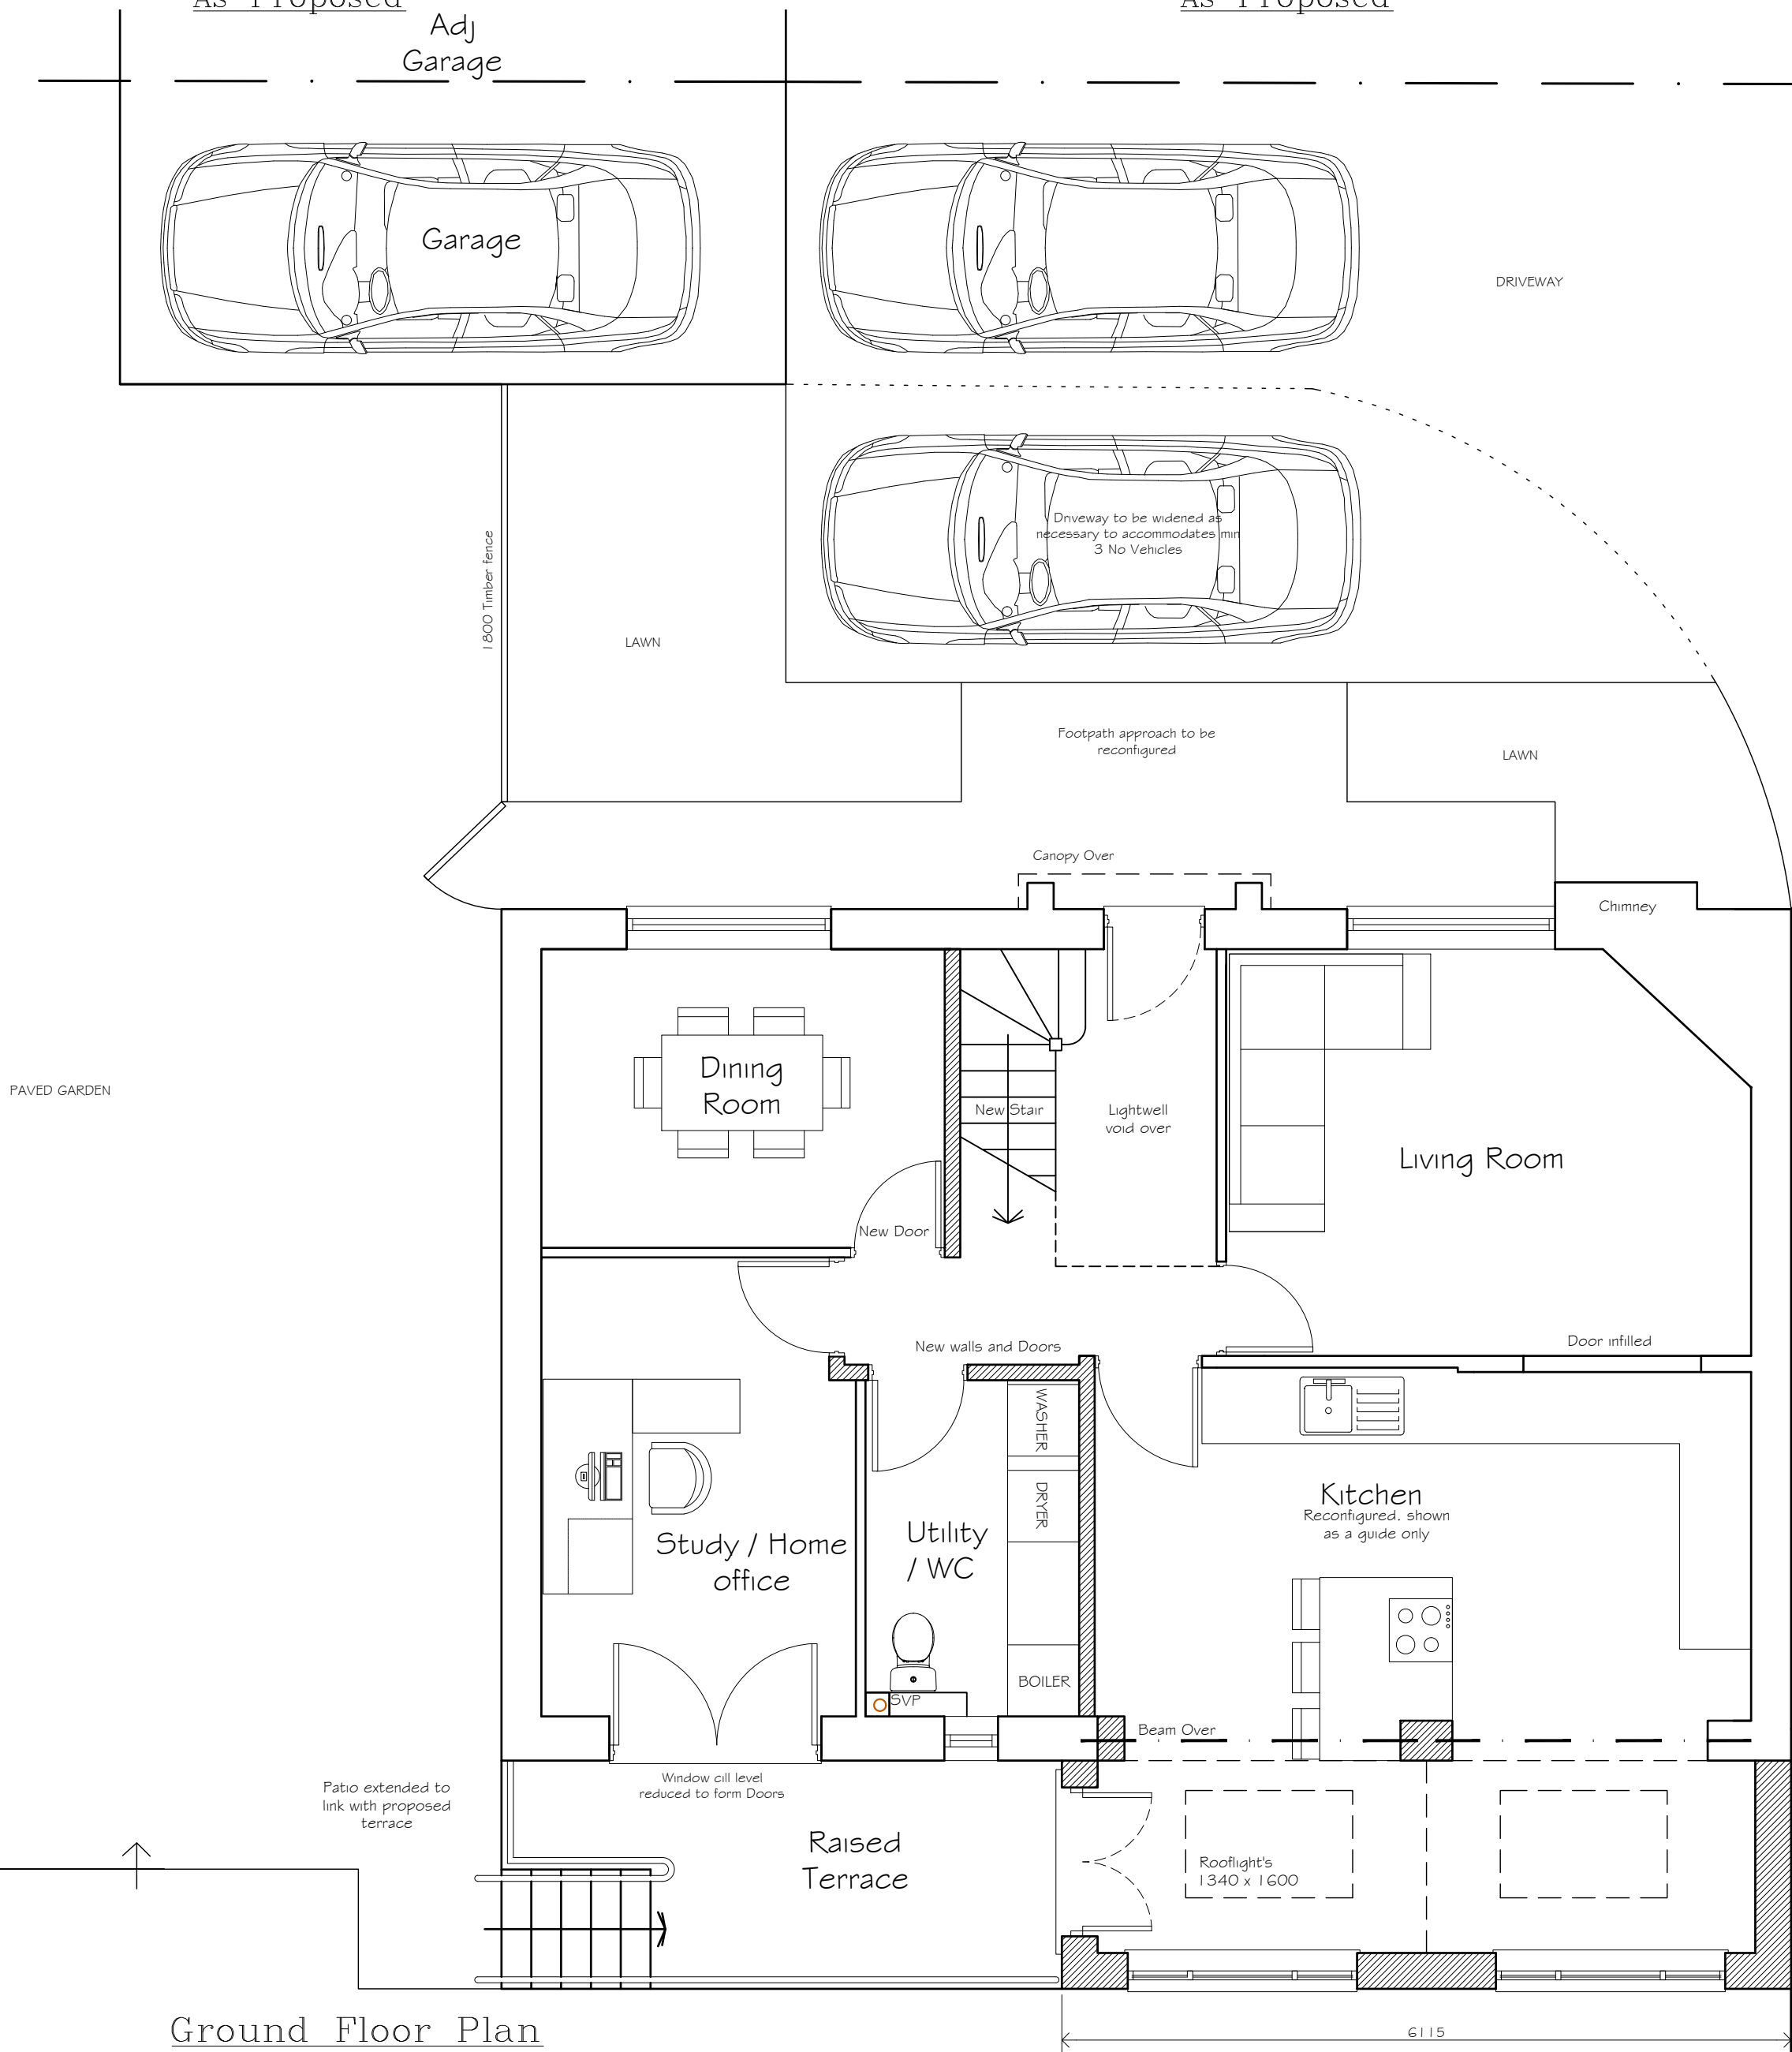

Ground Floor Plan
As Proposed

0 0.5m 1m 2m 5m
1:50

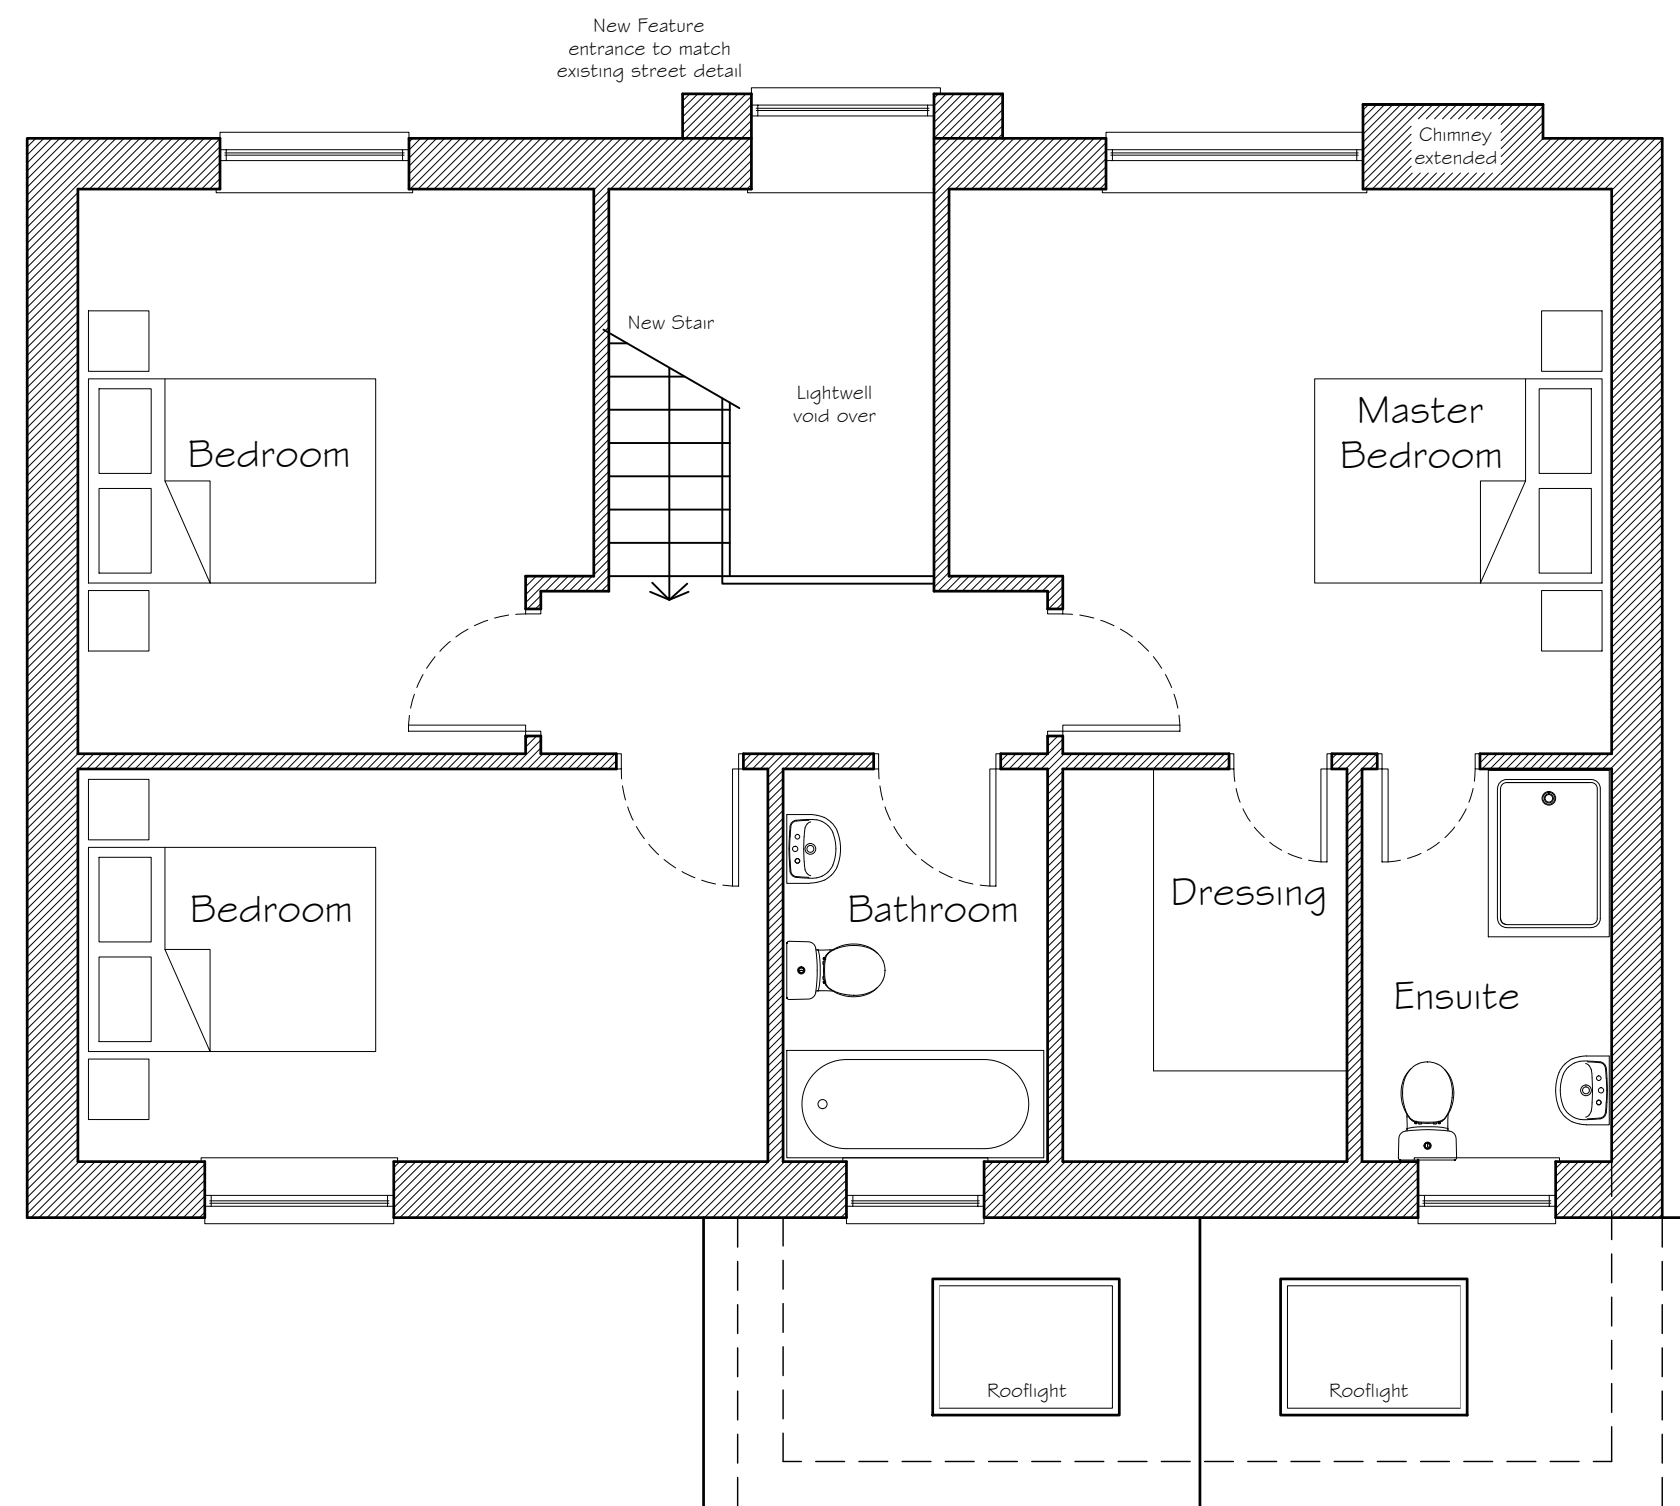

First Floor Plan
As Proposed

0 0.5m 1m 2m 5m
1:50



Phone: 0113 8314 079
Email: info@ckdesign.co.uk
www.ckarchitecturalleeds.co.uk
5A Prospect Park, Linwood Approach,
Leeds, LS14 1NH

CLIENT
Mr & Mrs Kaur
35 Bent Lea
Huddersfield
HD2 1QW

PROJECT TITLE
Roof Lift & Single Storey Rear Extension

DRAWING TITLE
GA Floor Plans & Elevations
as Proposed.

DRAWING STAGE
Planning

SCALE	DATE	DRN
As shown @ A1	24/08/20	KS
DATE	NOTES	BY
04/11/20	For Planning Submission	MS B
15/02/21	For Planning Submission	GAC C
06/05/21	Revised Planning Submission	MS D
10/05/21	Revised Planning Submission	MS E
12/05/21	Revised Planning Submission	MS F

Project no:
HD2-2050

Stage	Rev	Sht
PLN	F	002