


East Elevation
As Existing

North Elevation
As Existing

West Elevation
As Existing


South Elevation
As Existing

0 0.51m 2m 5m
1:100

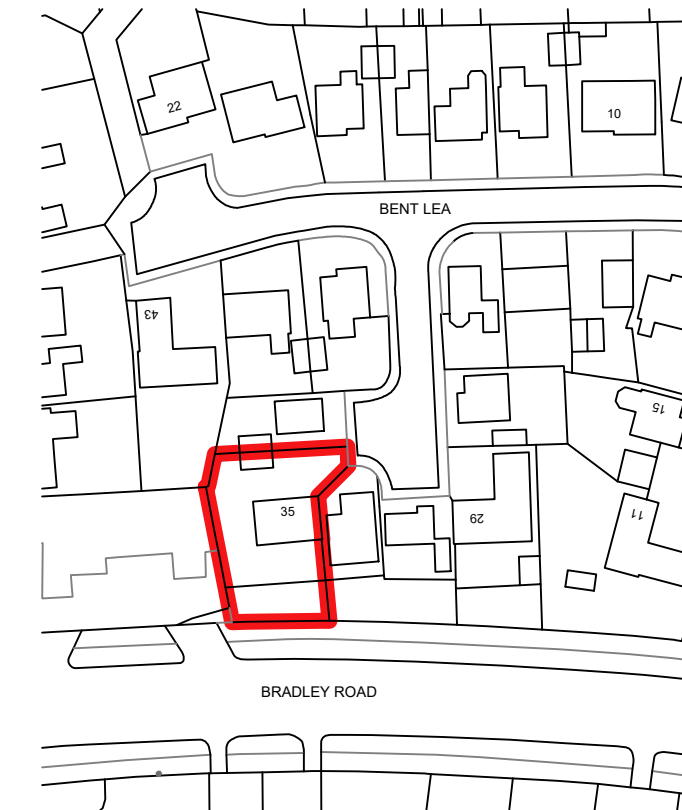


Site Location plan
Scale 1:1250

0 10m 20m 50m
1:1250

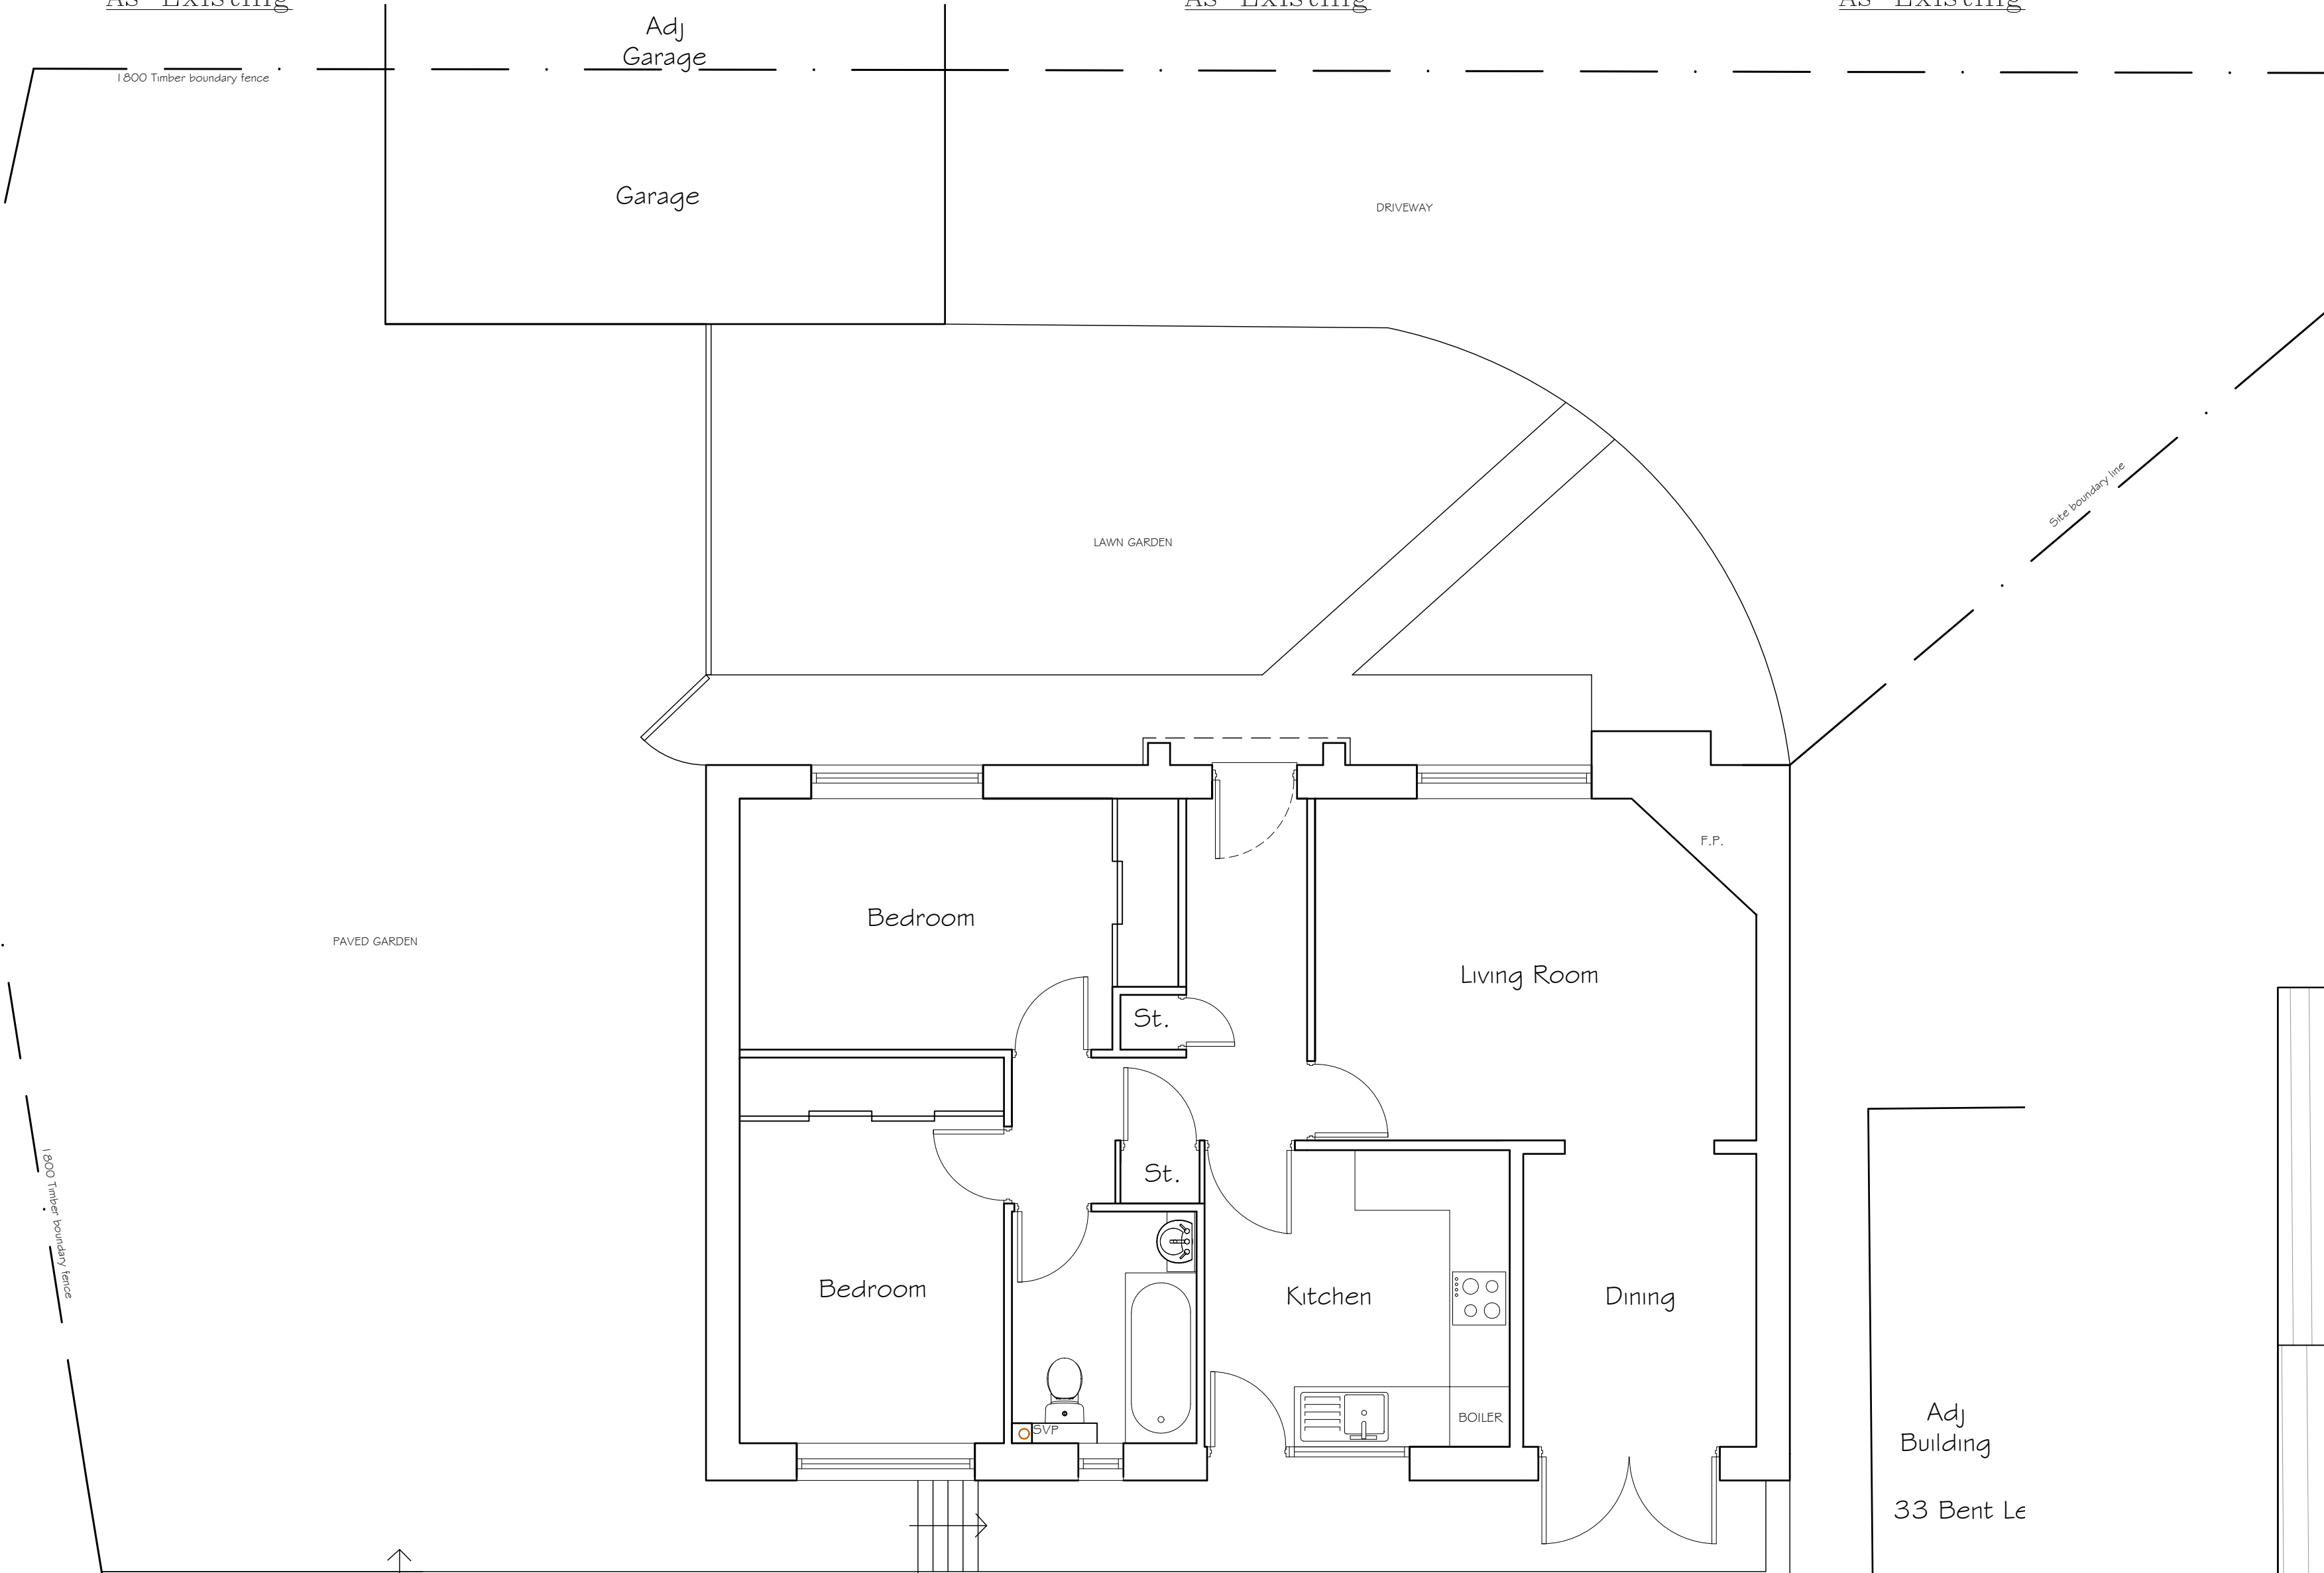

Ground Floor Plan
As Existing

0 0.5m 1m 2m 5m
1:50

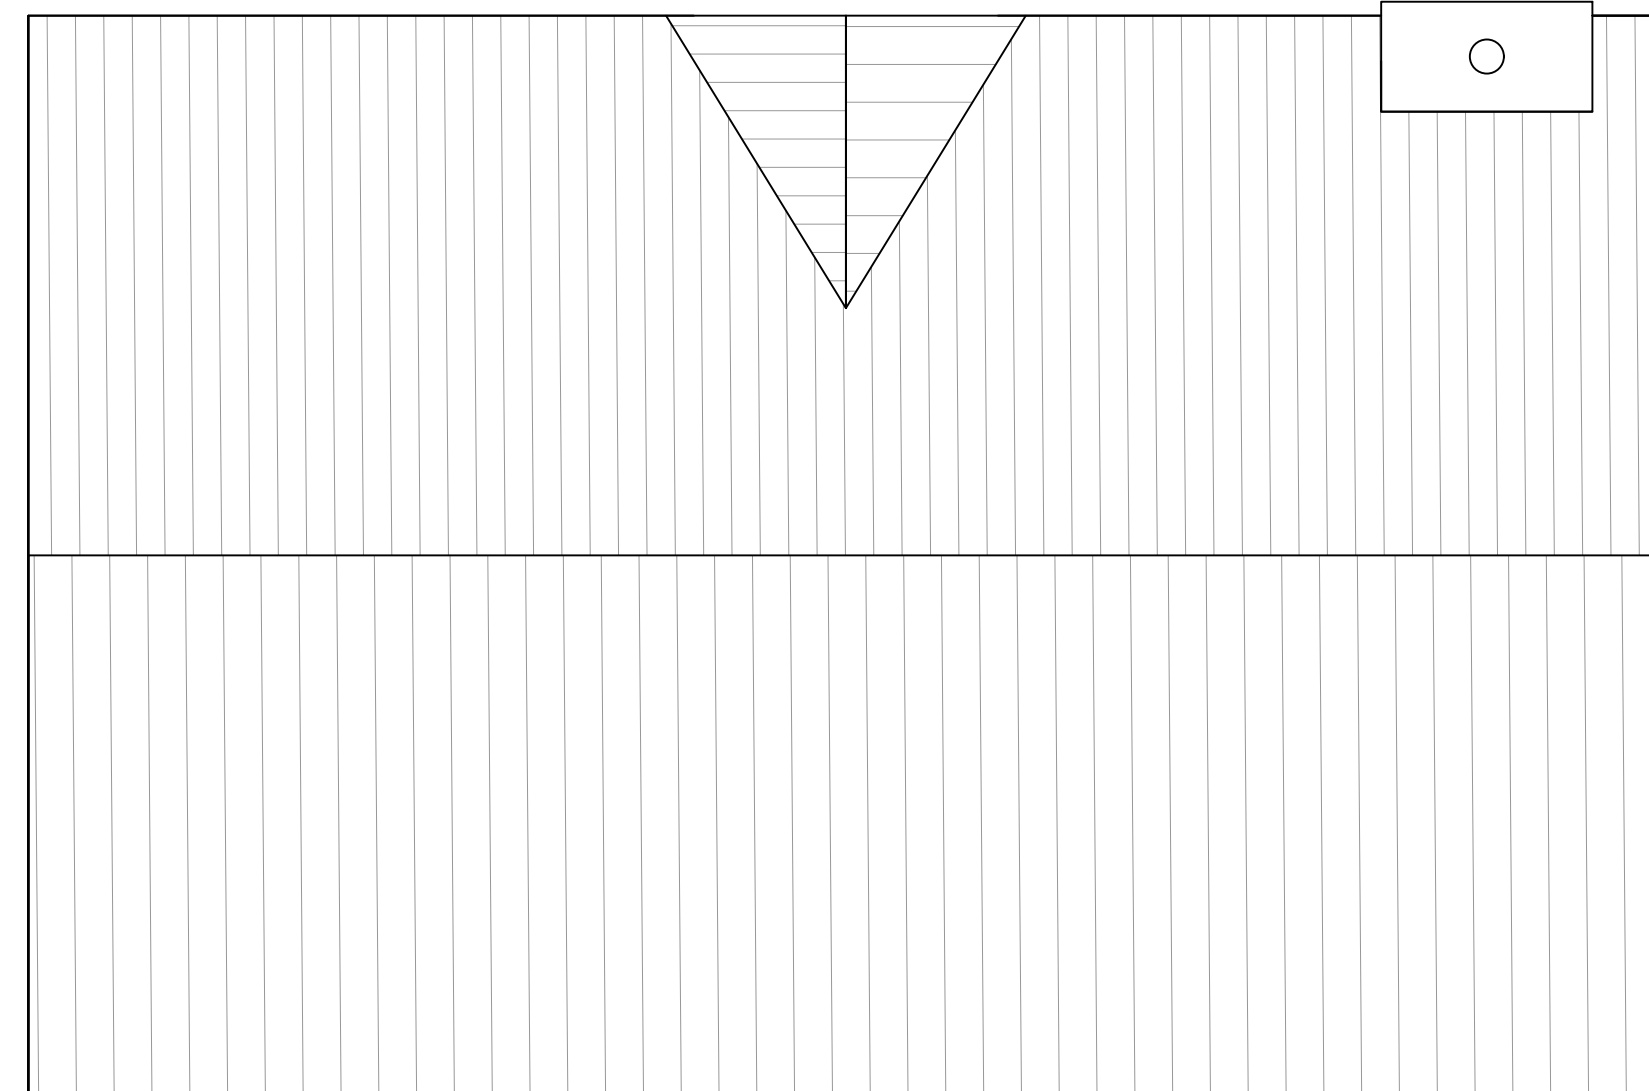

Roof Plan
As Existing

Existing Materials

Existing Walls - Reconstituted stone blockwork
Existing roof - Dark grey interlocking concrete tiles
Existing External Windows - Rosewood UPVC double glazed
Existing External Doors - Rosewood UPVC
Existing Rainwater Goods - Black Plastic
Existing Fascias - Brown timber



Phone: 0113 8314 079
Email: info@ck-design.co.uk
www.ckarchitecturalleeds.co.uk
SA Prospect Park, Linwood Approach,
Leeds, LS14 1NH

CLIENT
Mr & Mrs Kaur
35 Bent Lea
Huddersfield
HD2 1QW

PROJECT TITLE
Two storey side extension & single storey
rear extension

DRAWING TITLE
Location Plan, GA Plans & Elevations
As Existing

DRAWING STAGE
PLANNING

SCALE	DATE	DRN
As shown @ A1	24/08/20	KS
DATE	NOTES	BY
04/11/20	For Planning Submission	MS B
15/01/21	For Planning Submission	GAC C
06/05/21	Revised Planning Submission	MS D
06/05/21	Revised Planning Submission	MS D
10/05/21	Revised Planning Submission	MS E
12/05/21	Revised Planning Submission	MS F

Project no:
HD2-2050

Stage
PLN

Rev
F

Sht
001