


93/62/020-13 125

NO do not scale from this drawing, the contractor must check for and verify the accuracy of all building and site dimensions, building heights and floor levels, ground levels and invert levels of all existing drains, sewers, manholes etc, also the lines and positions of same, before starting any work.

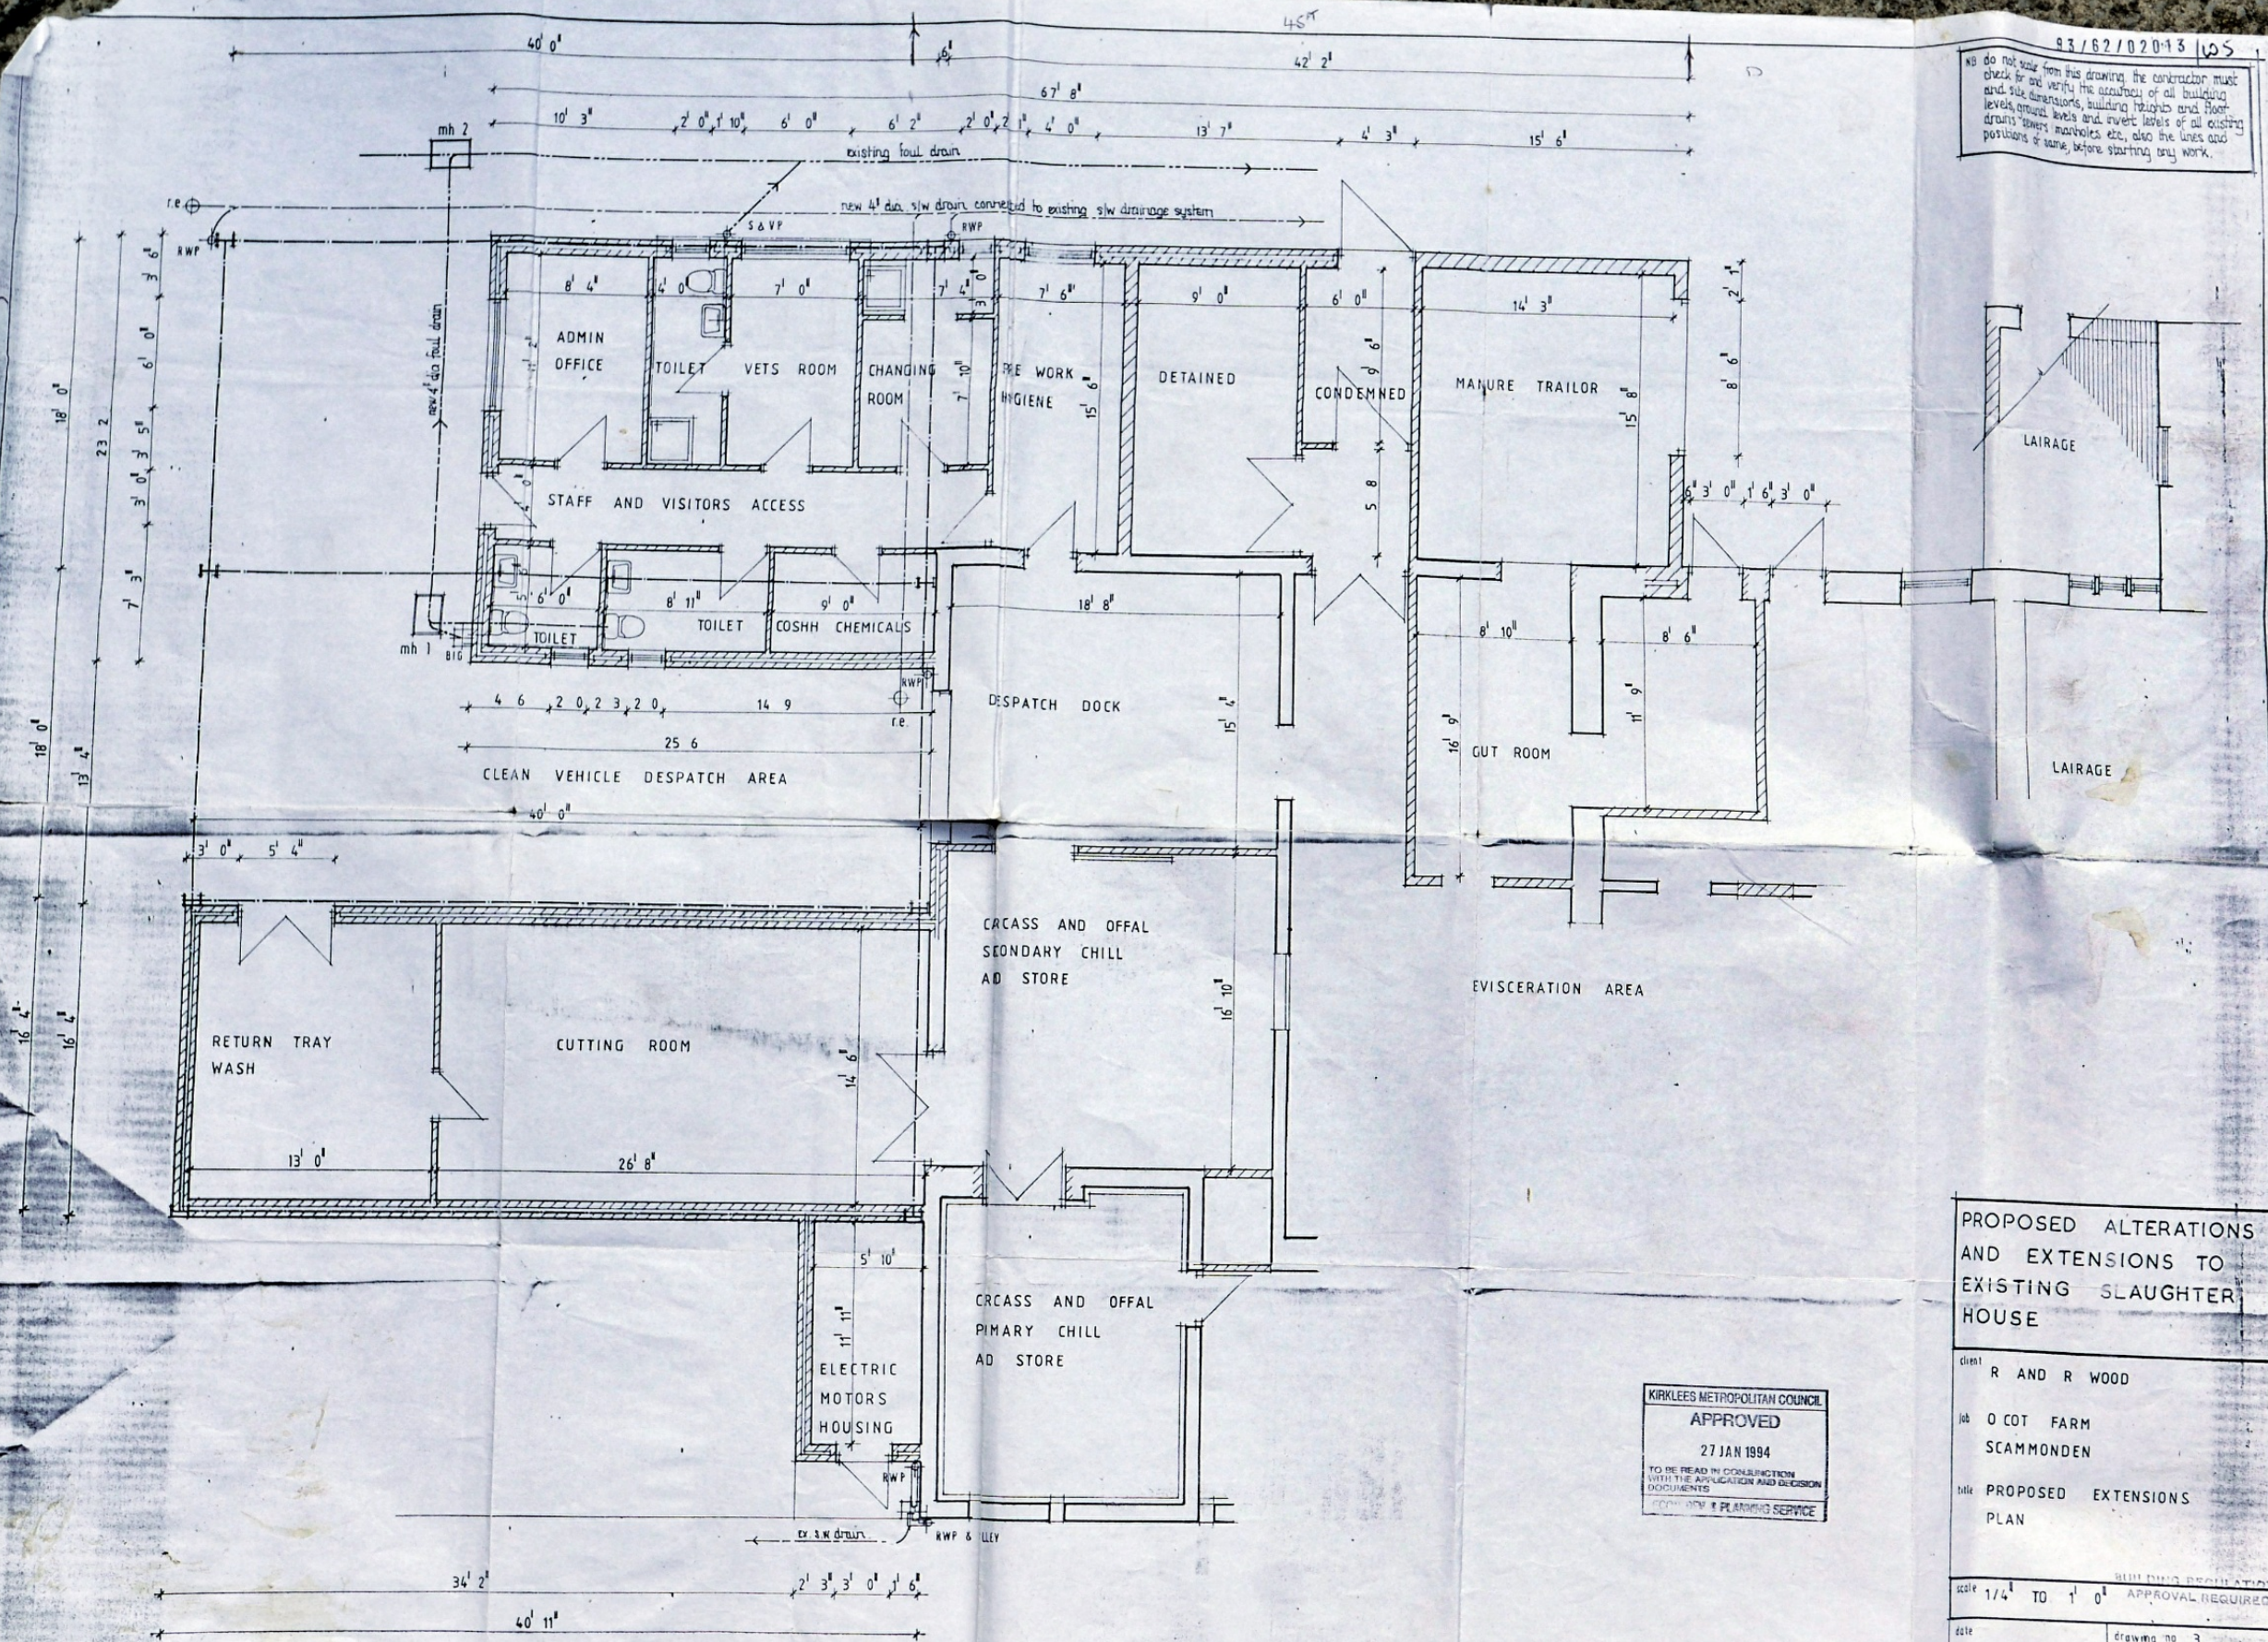

GROUND FLOOR PLAN

KIRKLEES METROPOLITAN COUNCIL
 APPROVED
 27 JAN 1994
 TO BE READ IN CONJUNCTION
 WITH THE APPLICATION AND DECISION
 DOCUMENTS
 PLANNING SERVICE

PROPOSED ALTERATIONS
 AND EXTENSIONS TO
 EXISTING SLAUGHTER
 HOUSE

client R AND R WOOD

job O COT FARM
 SCAMMONDEN

title PROPOSED EXTENSIONS
 PLAN

scale 1/4" TO 1' 0" BUILDING REGULATION APPROVAL REQUIRED

date drawing no 3
 REVISED DATE
 24 SEP 1993
 OF RECEIPT