



We do not scale from this drawing the contractor must check for and verify the accuracy of all building and site dimensions, building heights and floor levels, ground levels and invert levels, and positions of all relevant drains, sewers, manholes, etc. before starting any work on site.

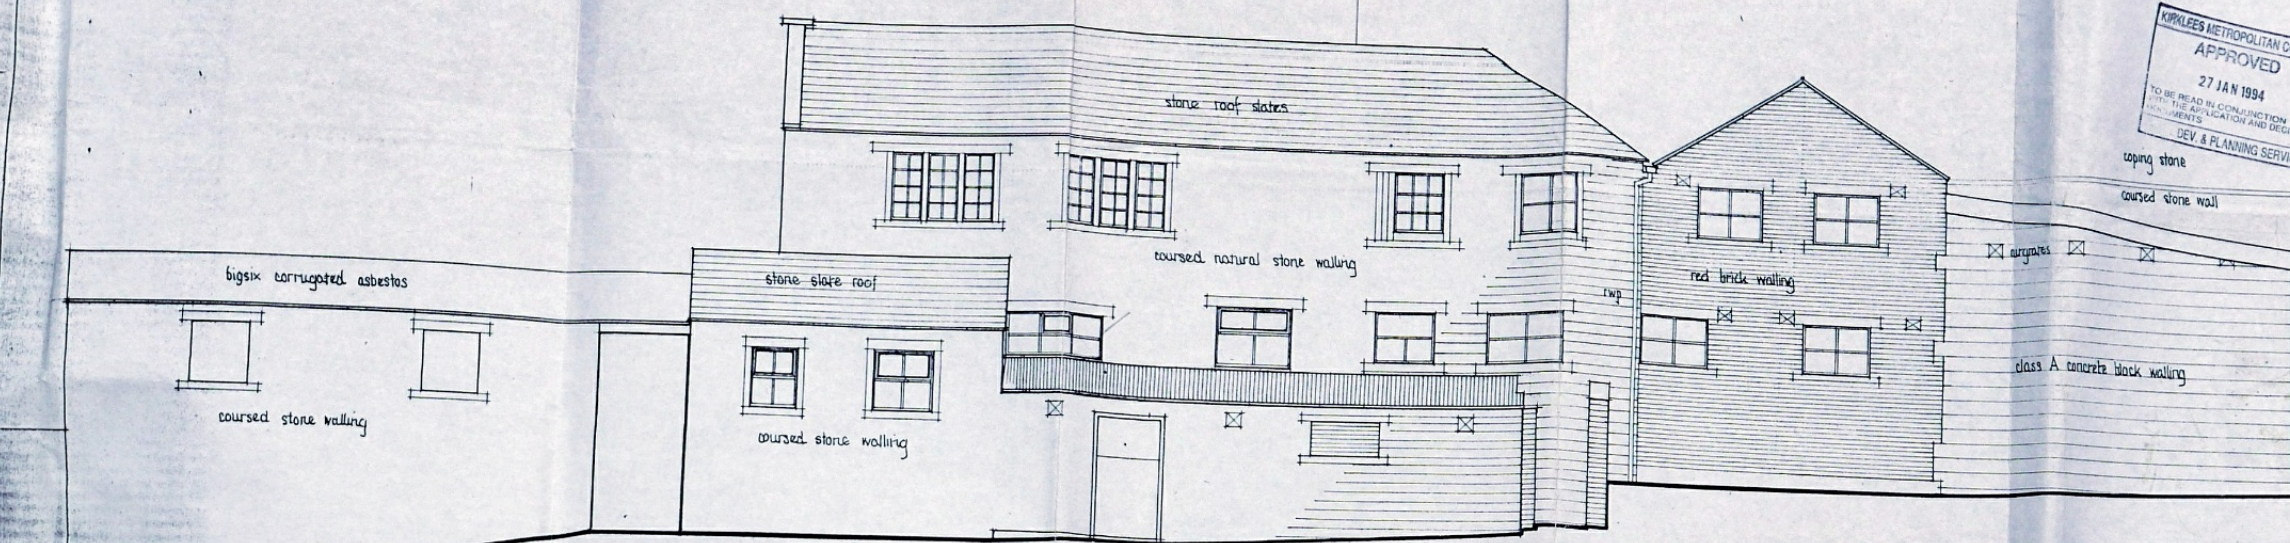

NORTH ELEVATION AS EXISTING

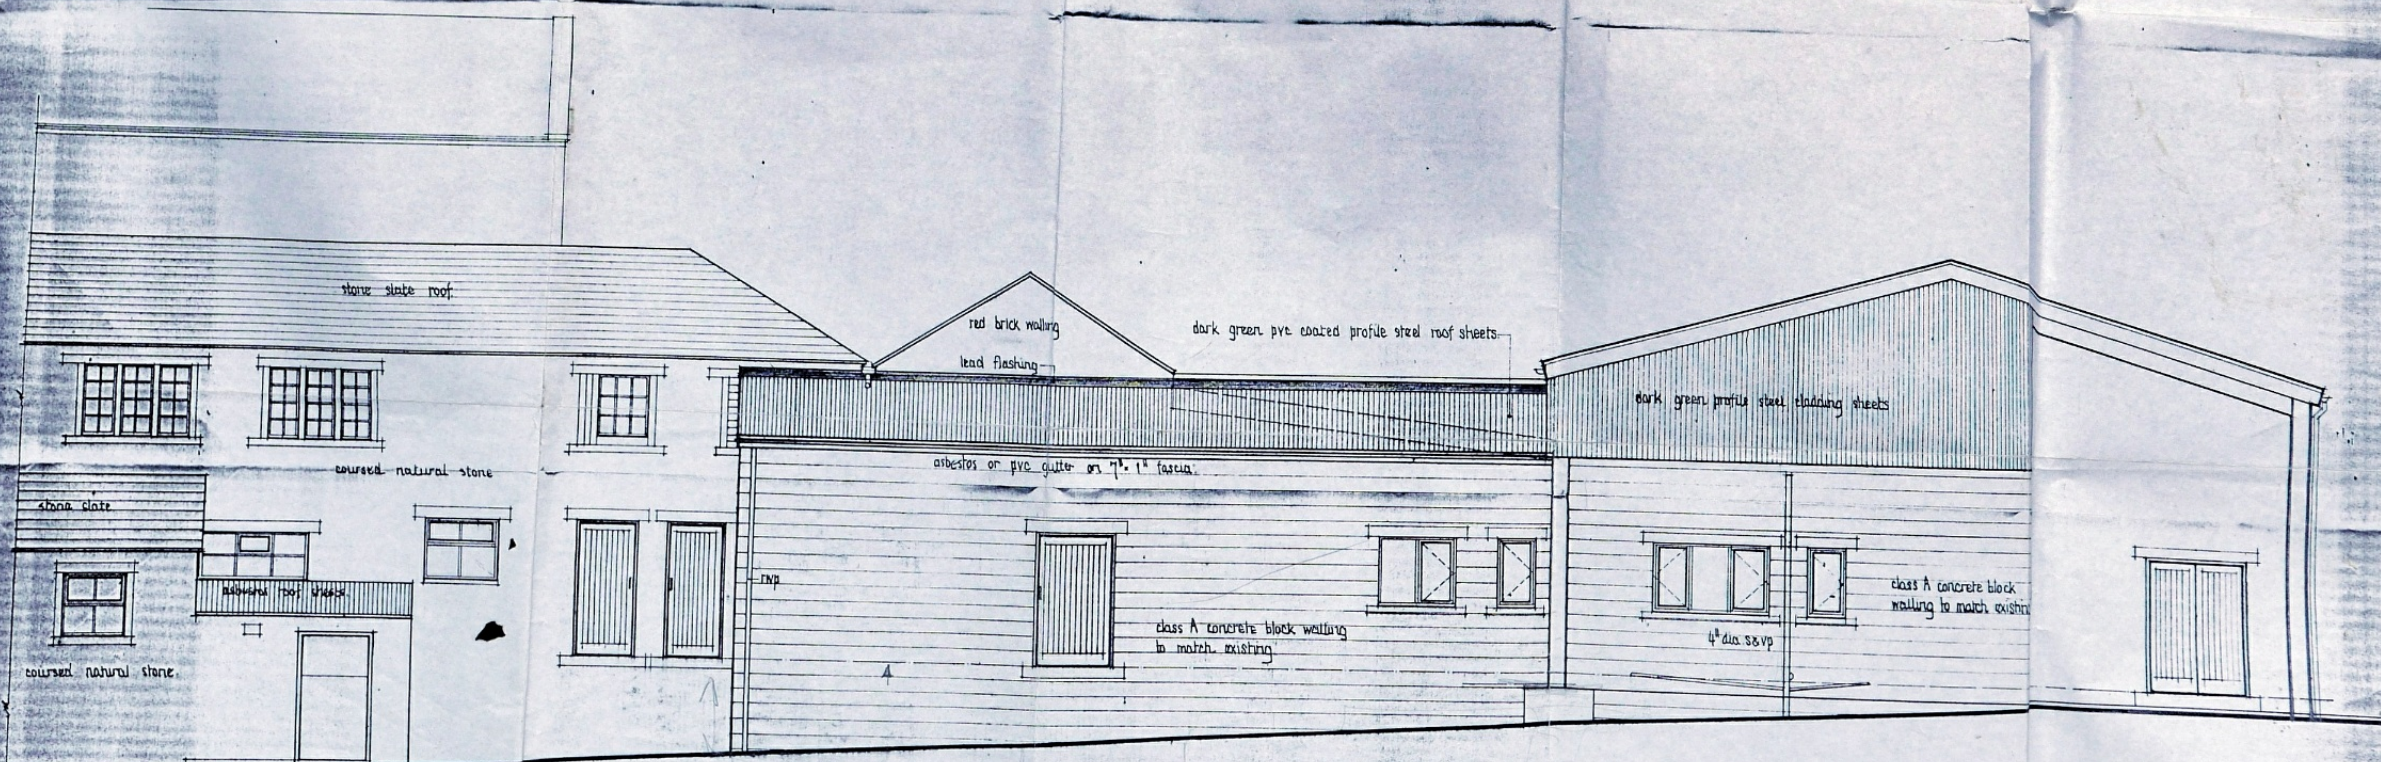

NORTH ELEVATION AS PROPOSED

PROPOSED ALTERATIONS
AND EXTENSIONS TO
EXISTING SLAUGHTER

client R AND R WOOD
job O COT FARM
SCAMMONDEN
title ELEVATIONS AS
EXISTING AND PROPOSED

scale 1/4" TO 1' APPROVAL REQUIRED
date August 1993
drawing no 4
REVISED DATE
24 SEP 1993