


we do not scale from this drawing, the contractor must check for and verify the accuracy of all building and site dimensions, building heights and floor levels, ground levels and invert levels, and positions of all relevant drains, sewers, manholes, etc. before starting any work on site.

KIRKLEES METROPOLITAN COUNCIL
APPROVED
27 JAN 1994
TO BE USED IN CONNECTION WITH THE APPLICATION AND DETERMINATION OF A PLANNING SERVICE



NORTH ELEVATION AS EXISTING

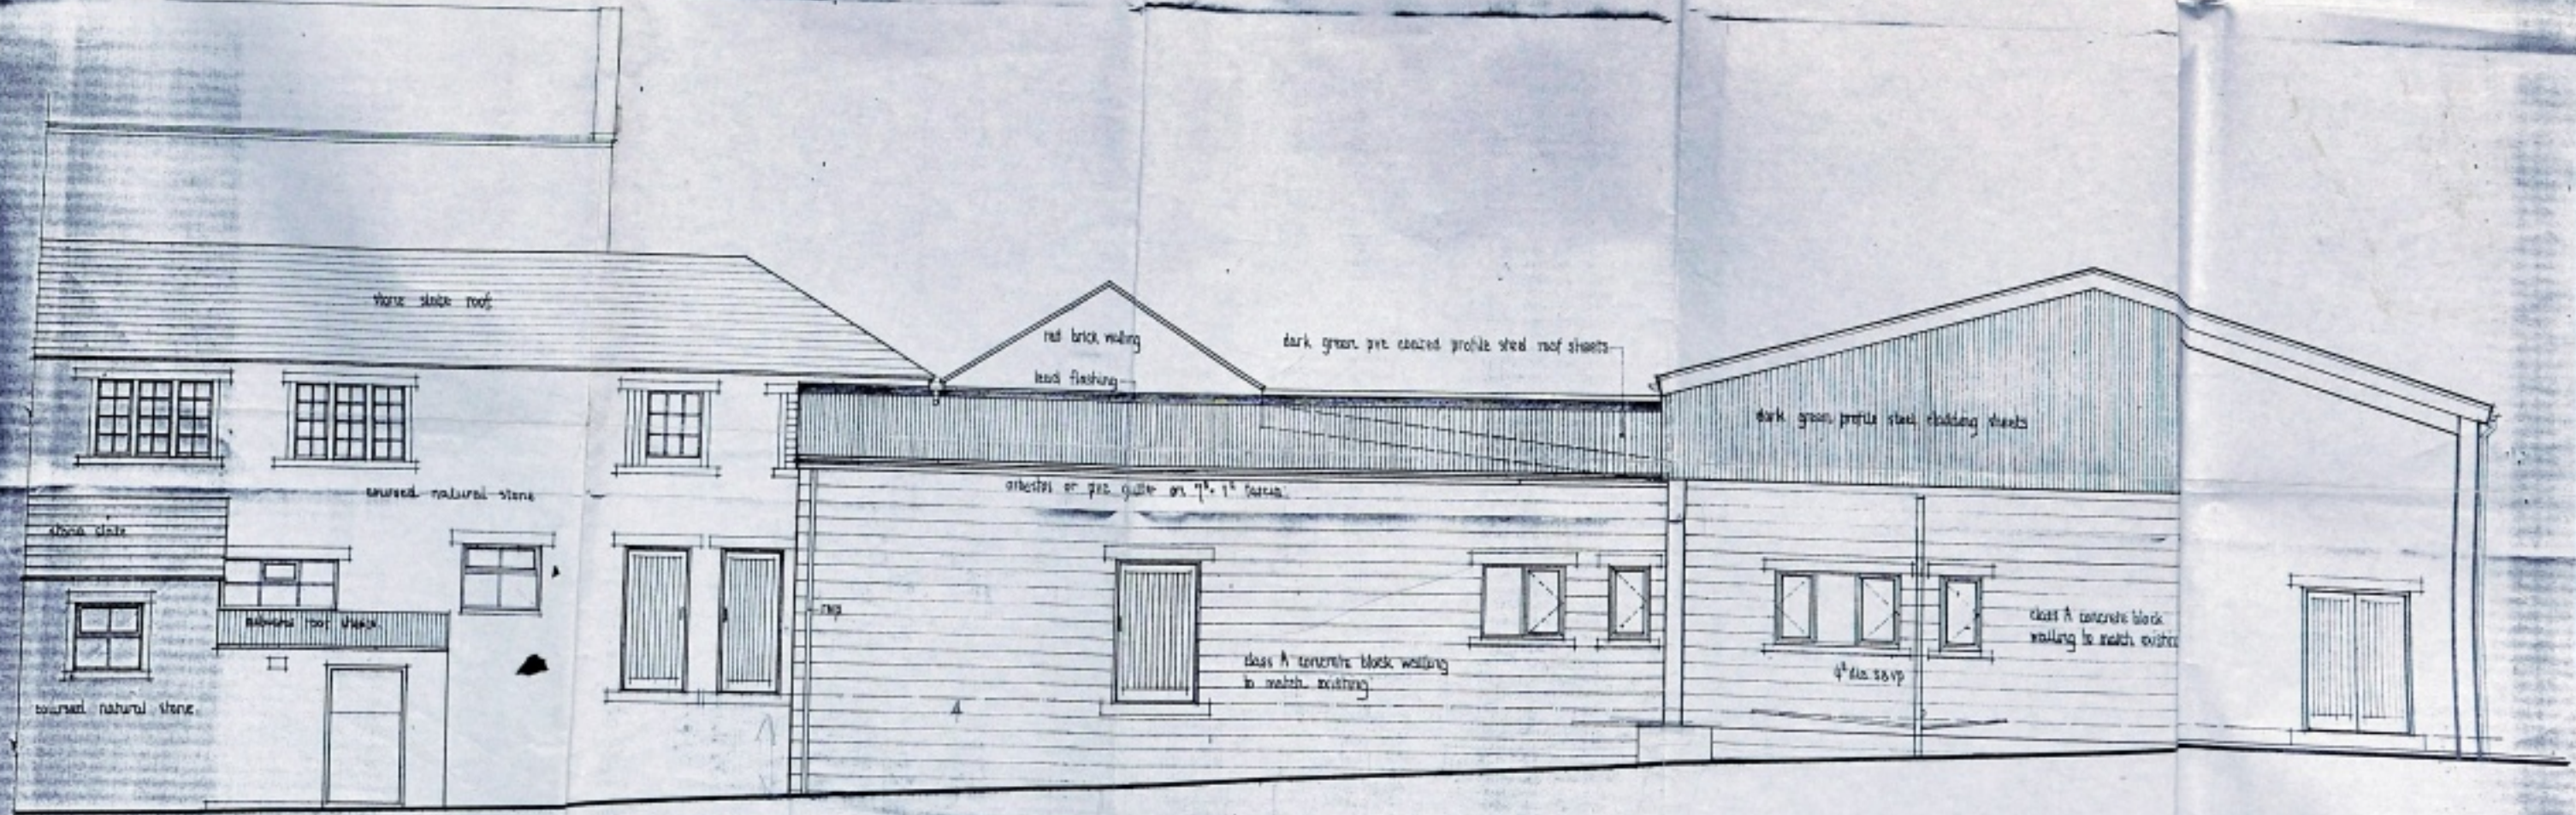

NORTH ELEVATION AS PROPOSED

PROPOSED ALTERATIONS
AND EXTENSIONS TO
EXISTING SLAUGHTER

client R AND R WOOD
job O COT FARM
SCAMMONDEN
title ELEVATIONS AS STING
AND PROPOSED

scale 1/4" TO 1' TO BE DETERMINED BY THE CLIENT
date August 1993
drawing no 24 SEP 93
REVISED DATE