




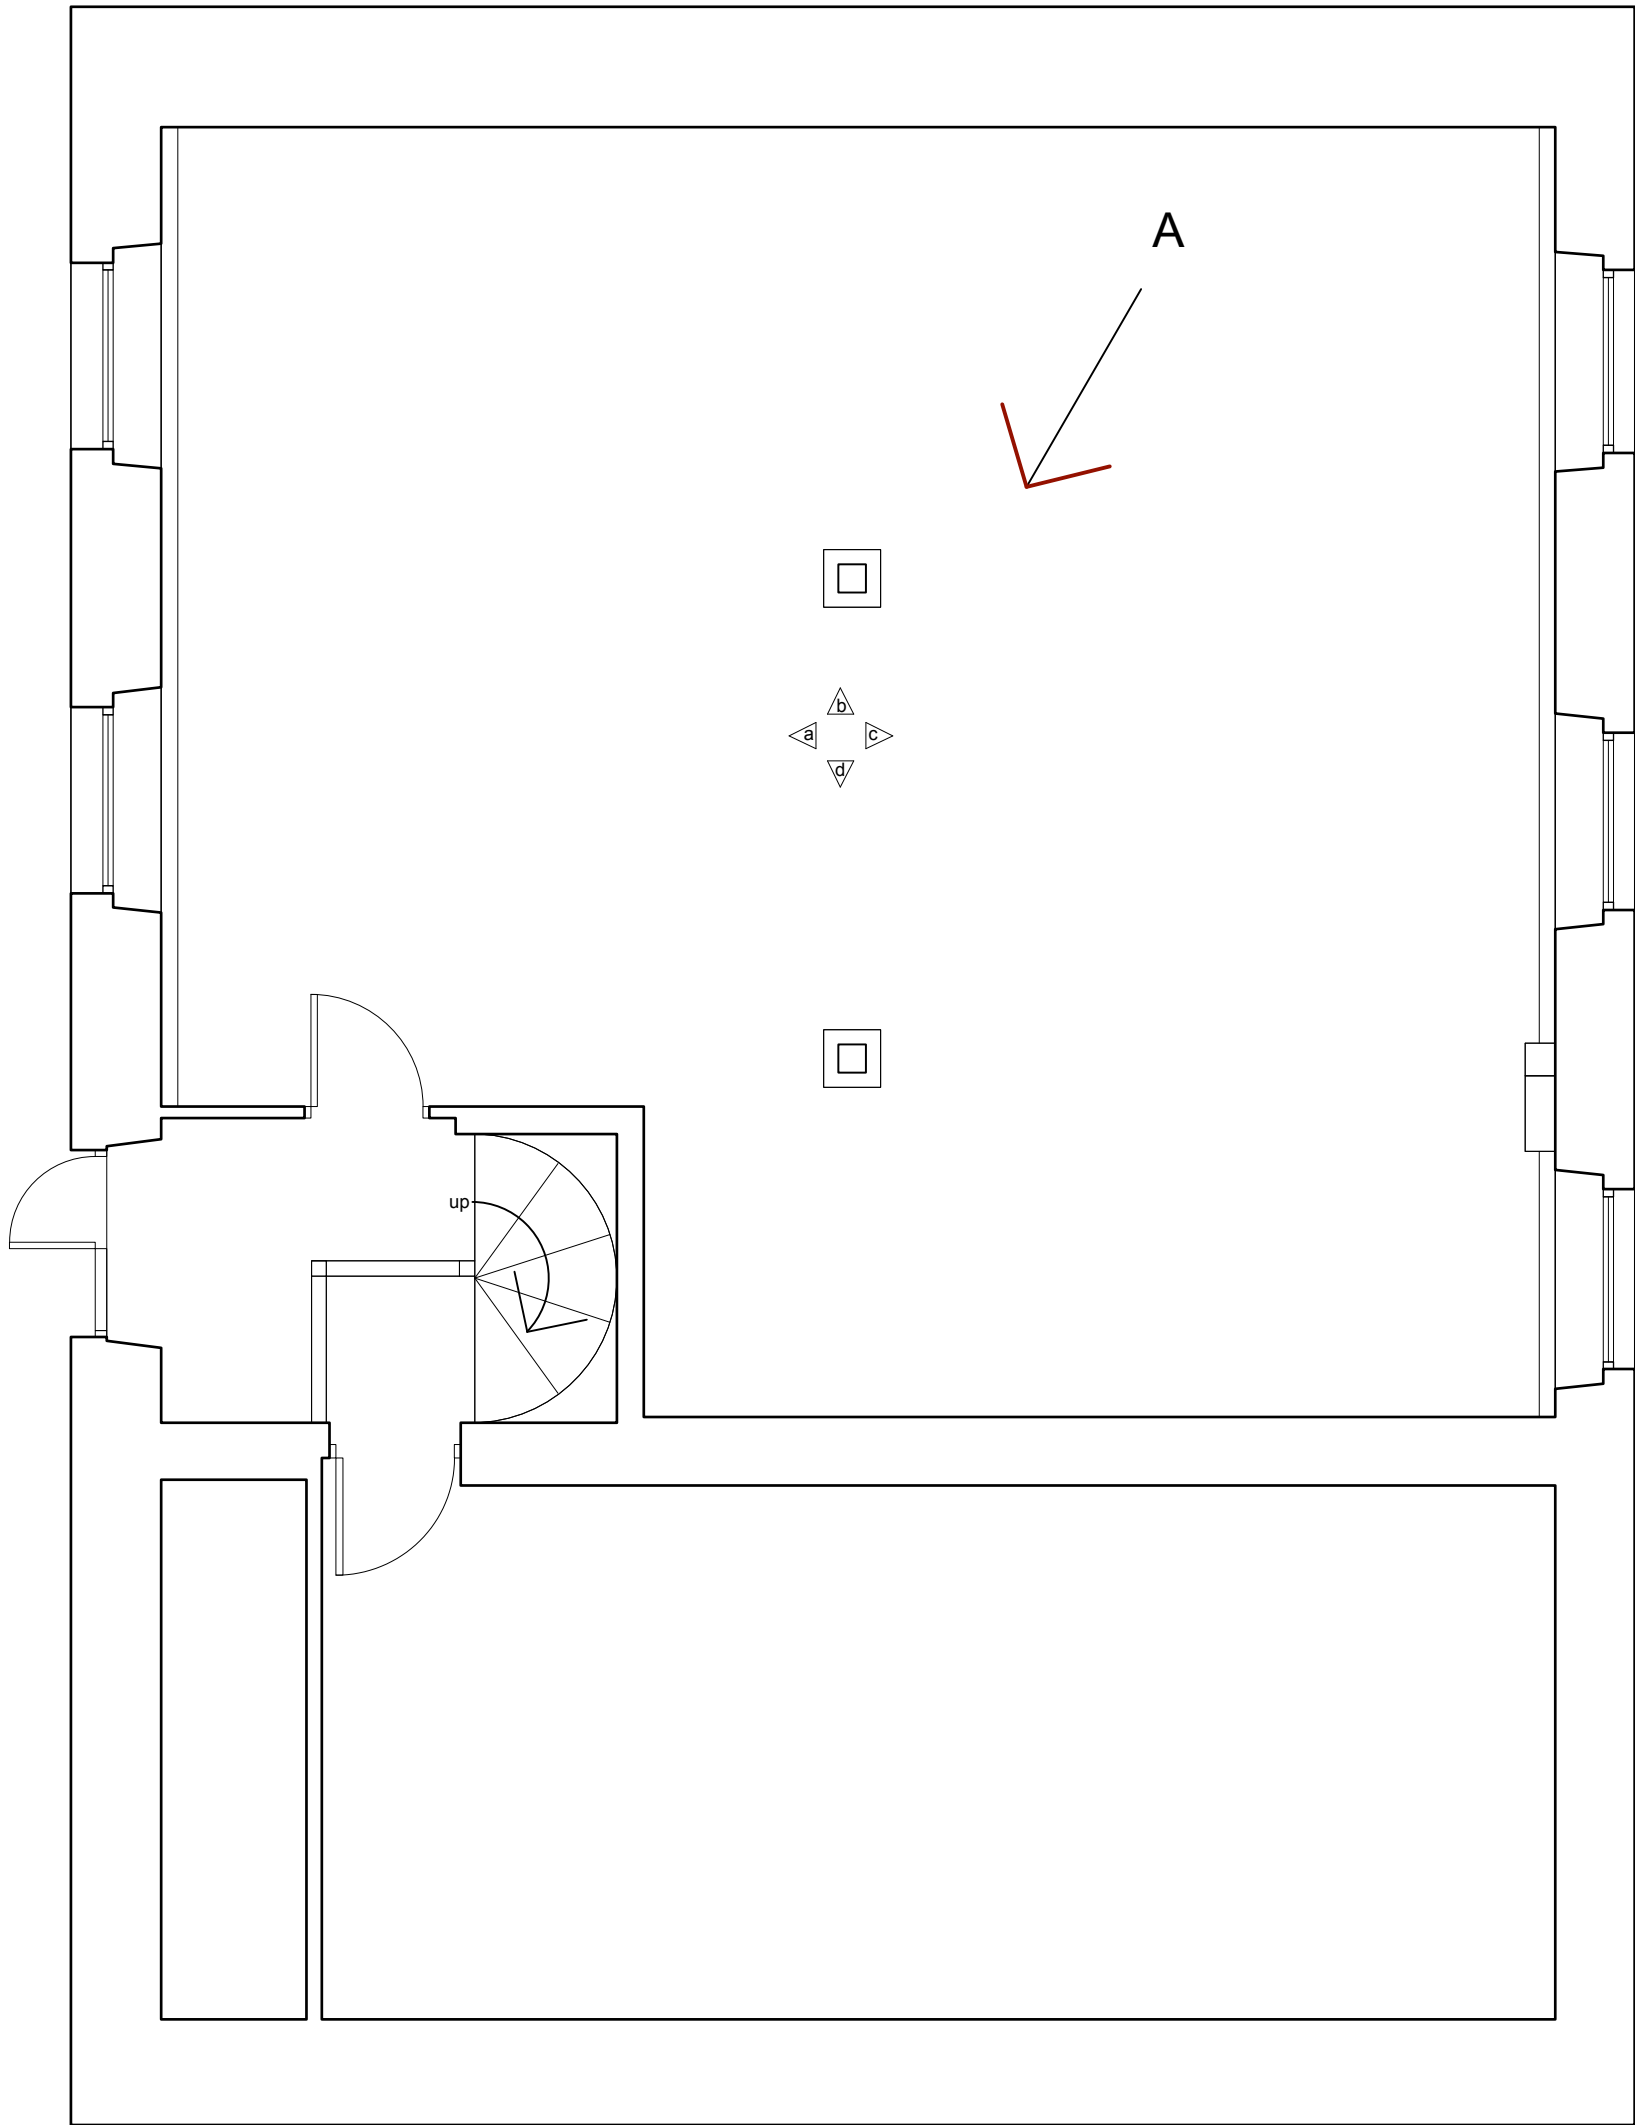


ground floor plan

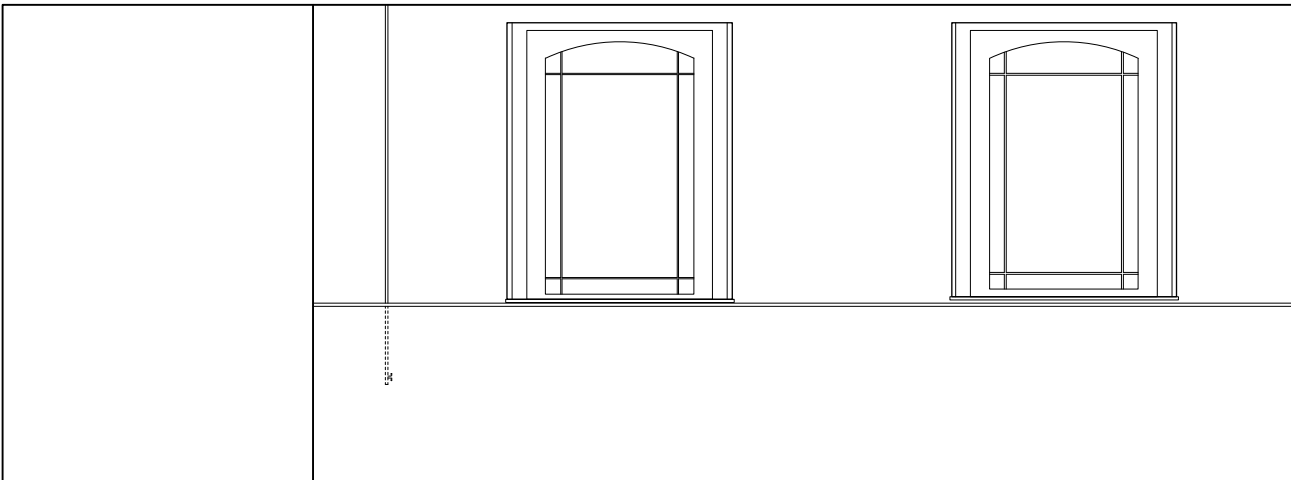


elevation a

 

elevation b

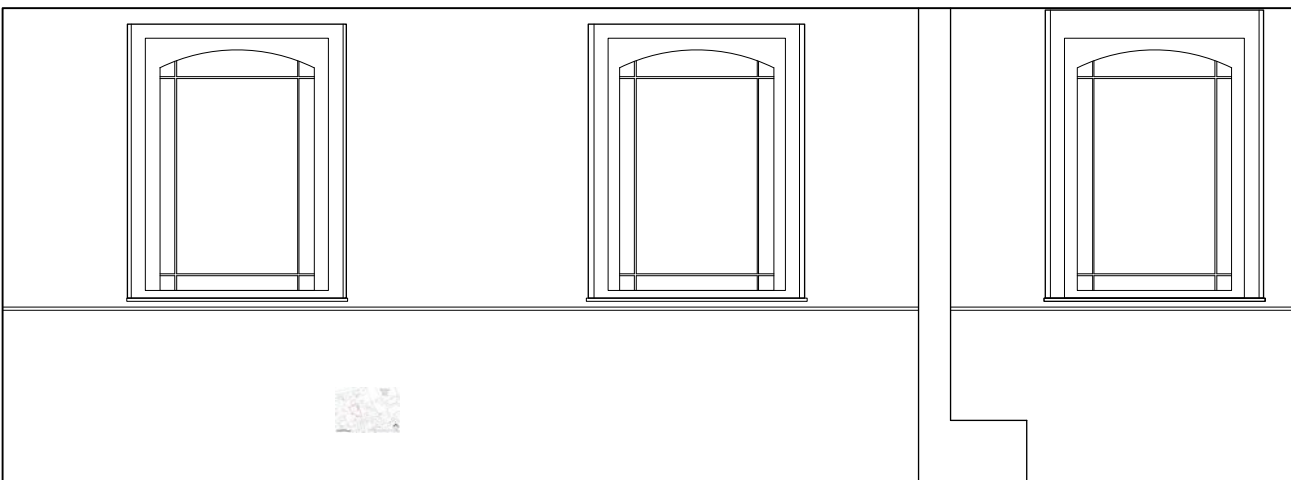


elevation c

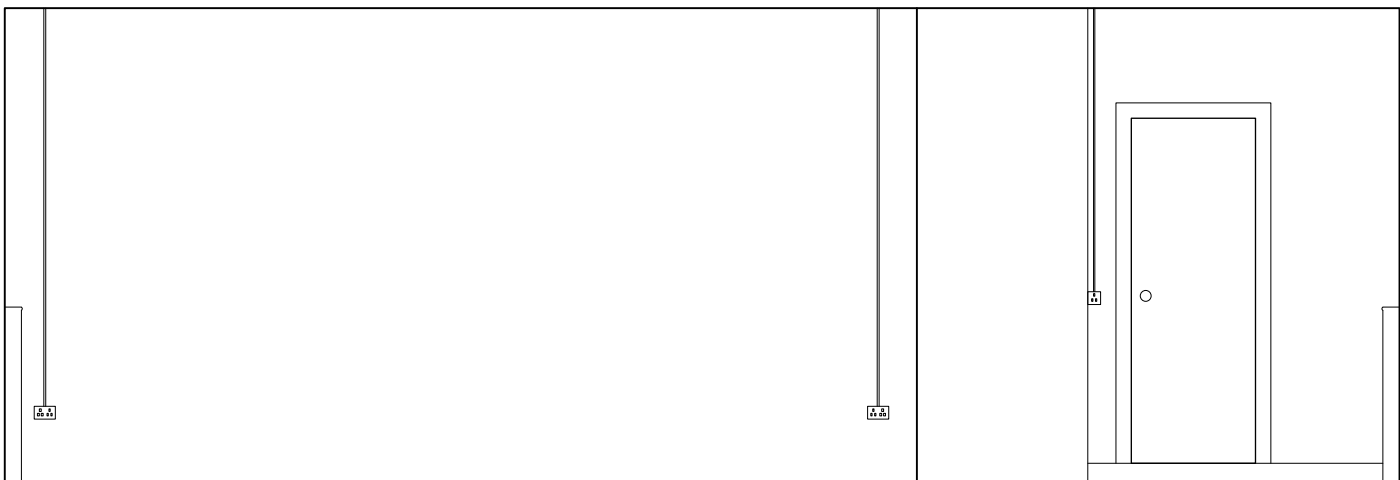

elevation d



internal view from point A

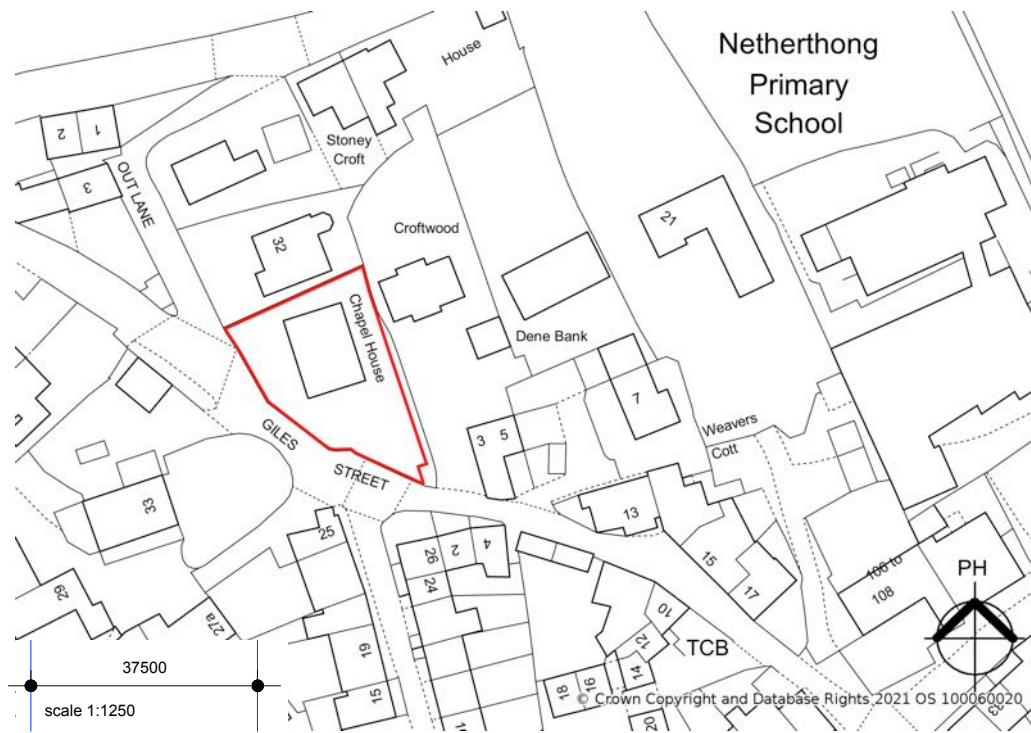

site location plan

P03	Site location plan added to drawing	09.06.21	RE	RE
P02	View as existing photo added to sheet	07.06.21	RE	RE
P01	Drawing originated	16.02.21	PM	RE
rev.	description	date	drawn	approved



project Proposed Interior Design Fit-Out of
Lower Ground Floor Area
at
Church House, Out Lane Netherthong,
Holmfirth, HD9 3EF
for
Mr and Mrs Craig Oddie

title As Existing
number 20165D-03-P02
scale 1:50
size A1