


Notes\_


## PLANNING

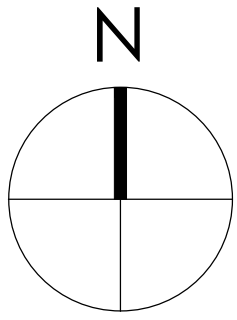


0 500 1000 1500 2000 2500mm  
SCALE 1:50  
0 1000 2000 3000 4000 5000mm  
SCALE 1:100

**Note:**  
Surrounding contextual buildings and information are based on received ordinance survey drawings and are shown for illustrative purposes only. assumed site boundary is subject to confirmation to legal confirmation


**Note:**  
Information is based on OS map and received information and is subject to full topographical survey. Assumed site boundary and site constraints subject to legal confirmation. All Legal easements and extent of existing underground services locations are subject to confirmation.

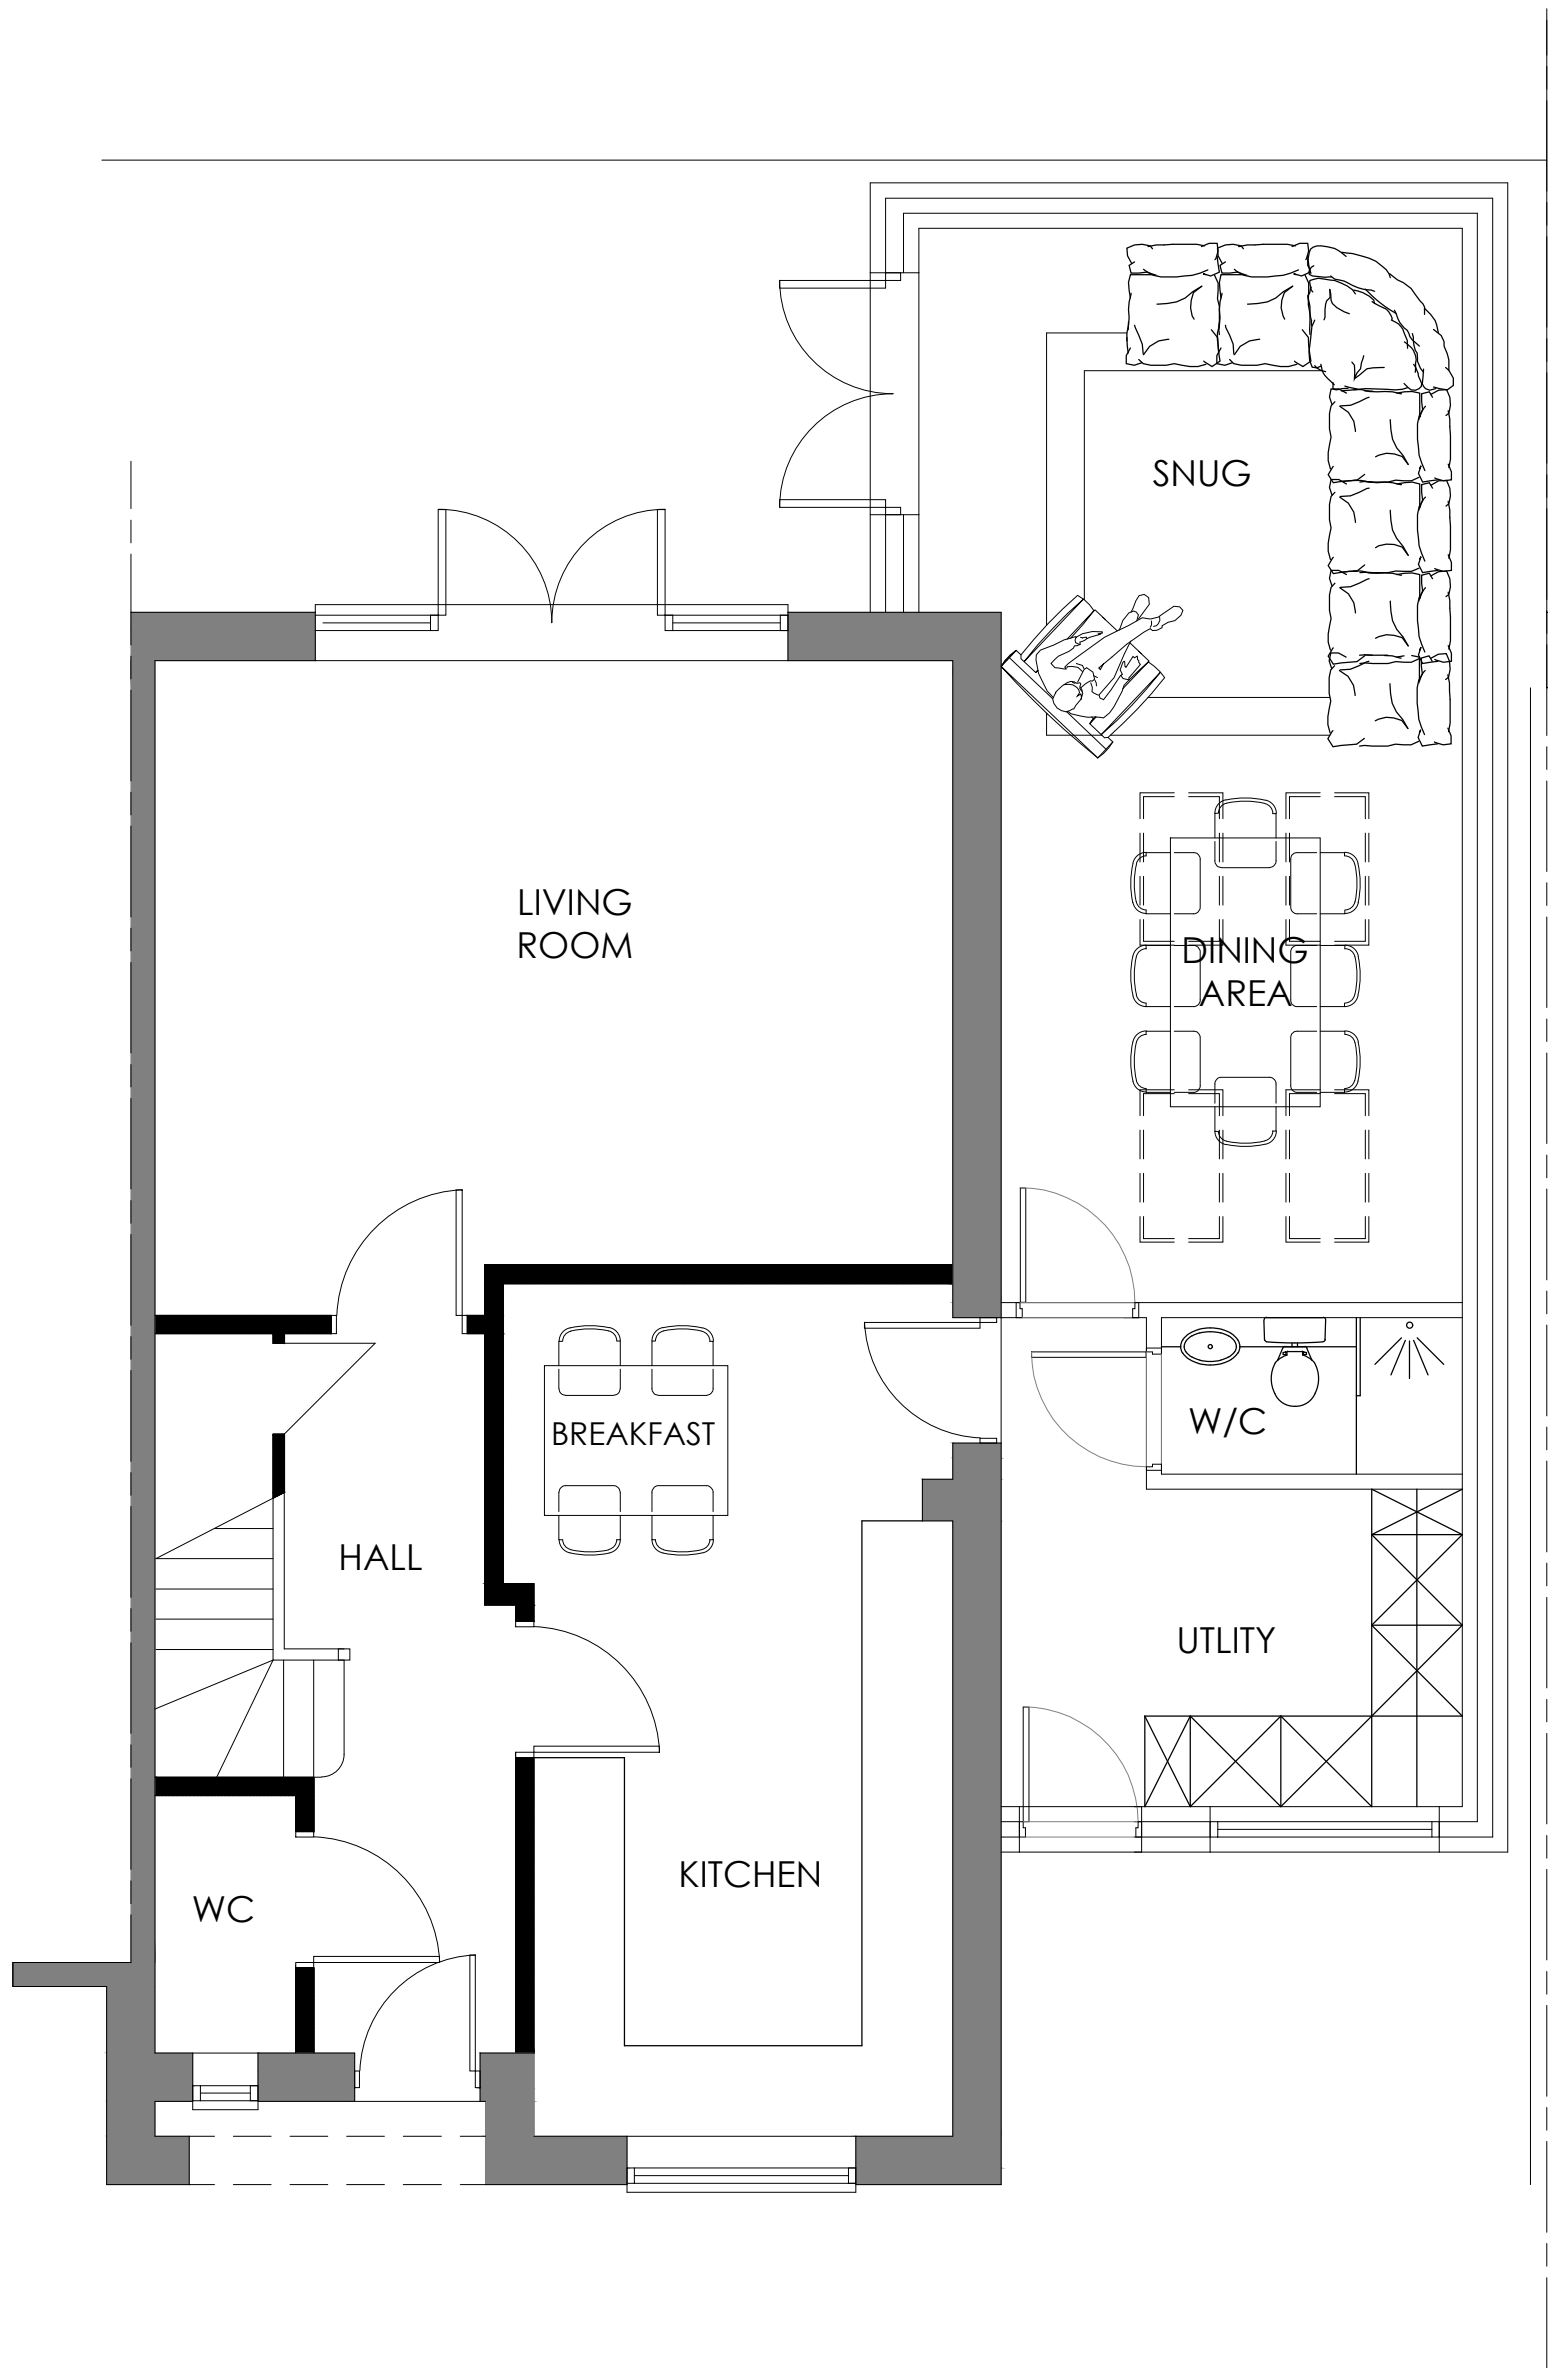

GROUND FLOOR PLAN  
AS PROPOSED\_  
Scale 1\_100

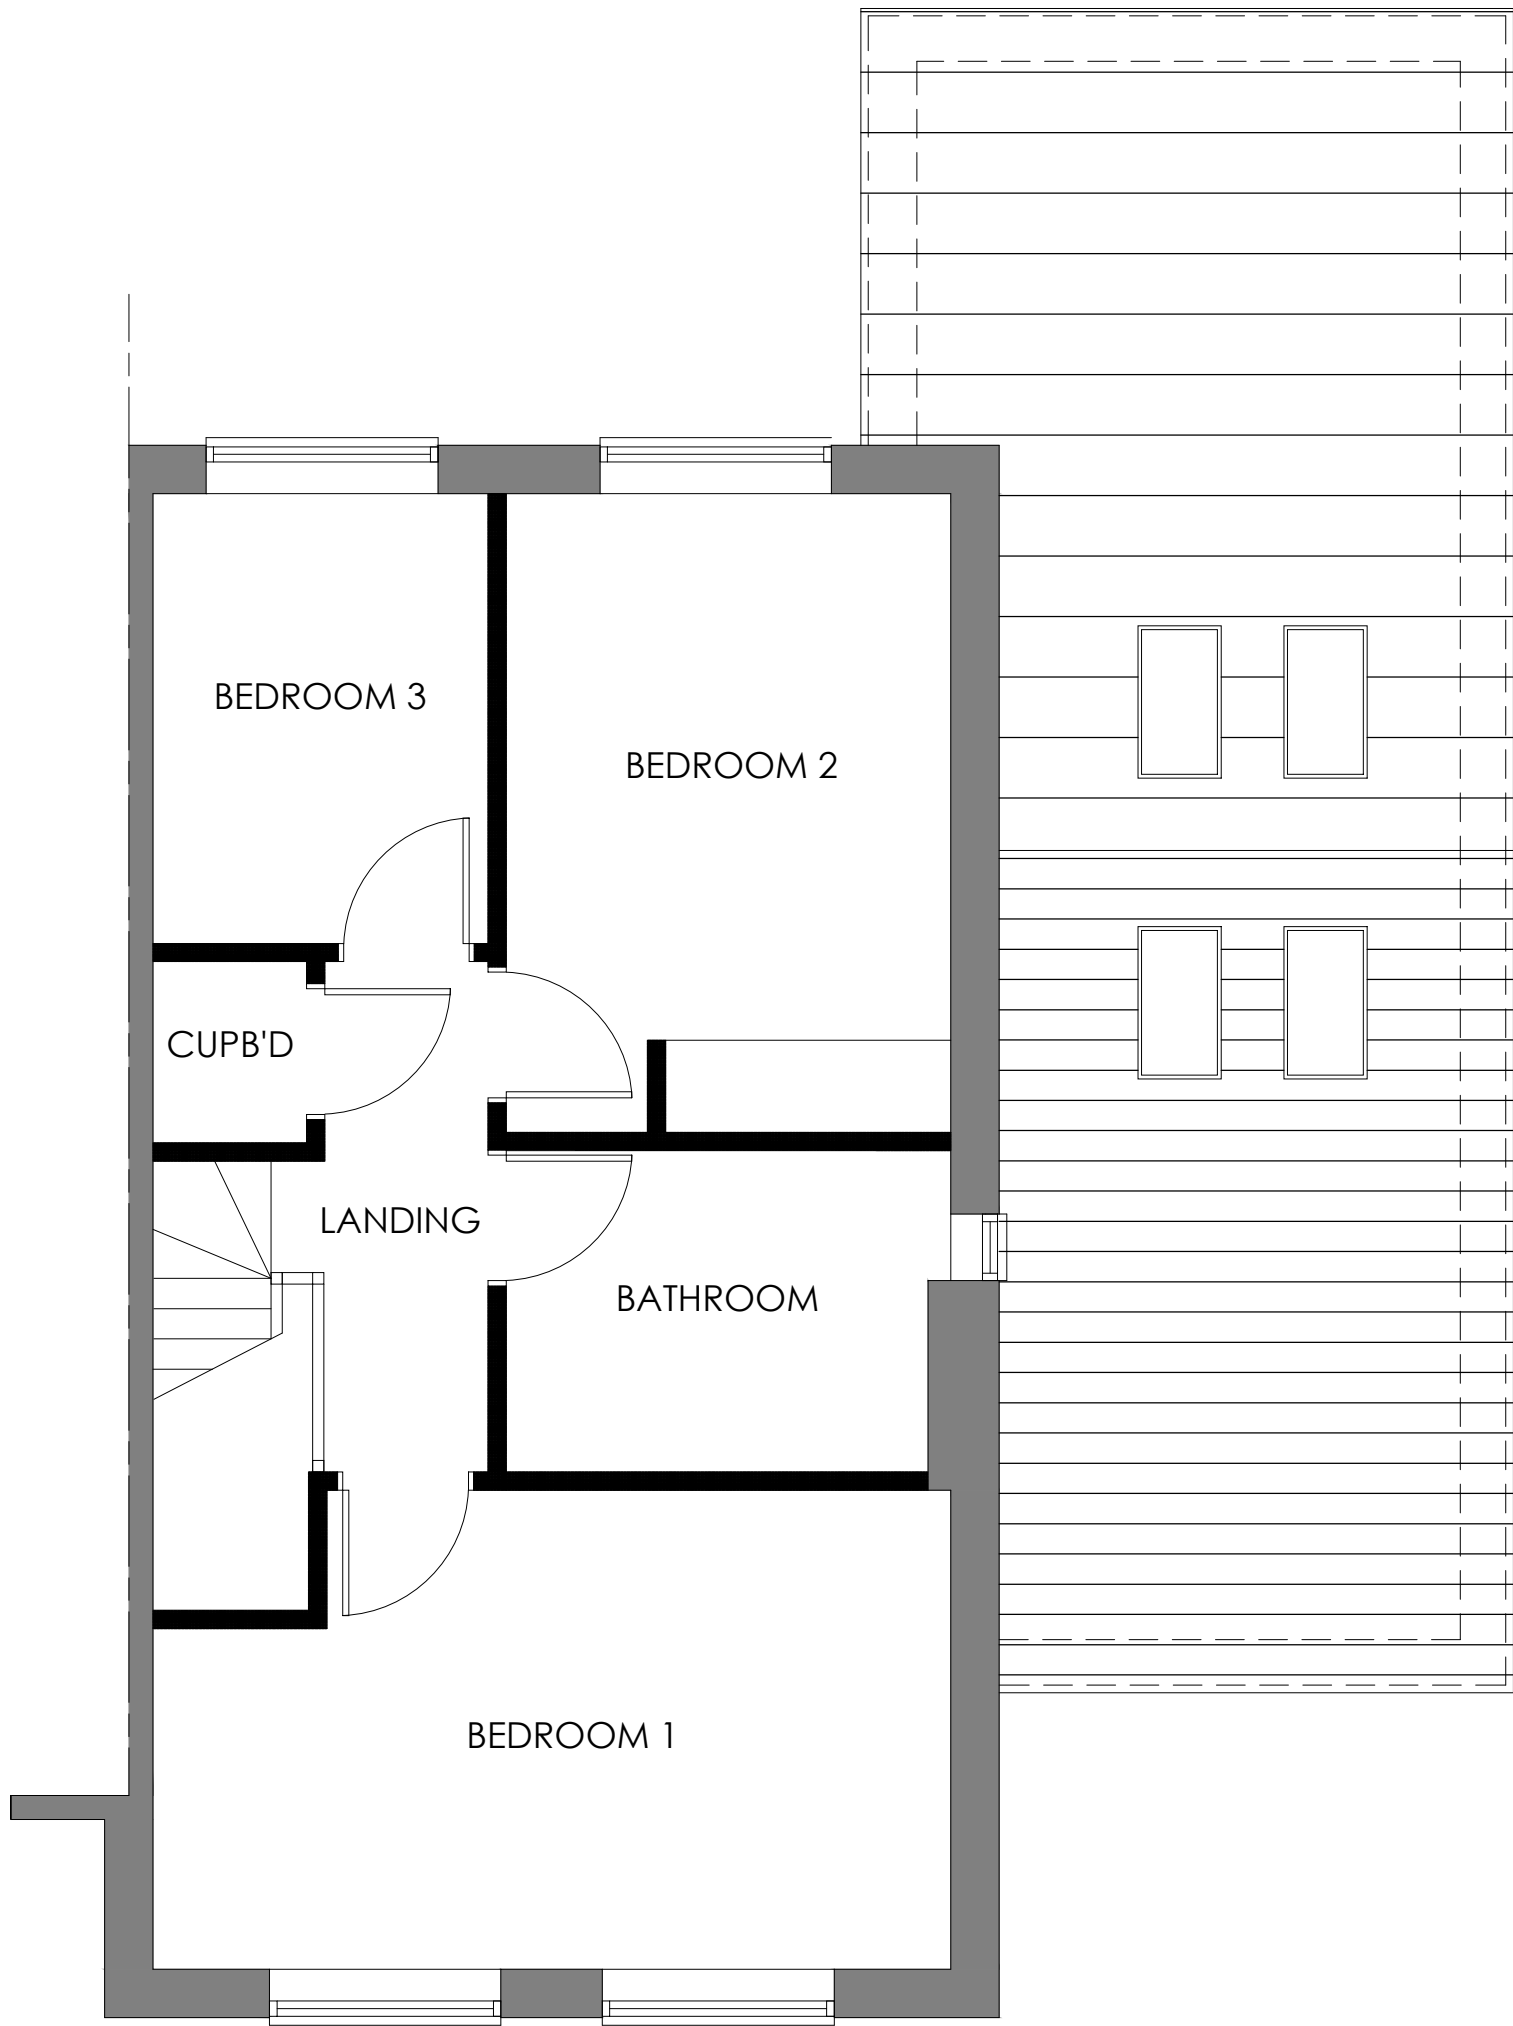


FIRST FLOOR PLAN  
AS PROPOSED\_  
Scale 1\_100

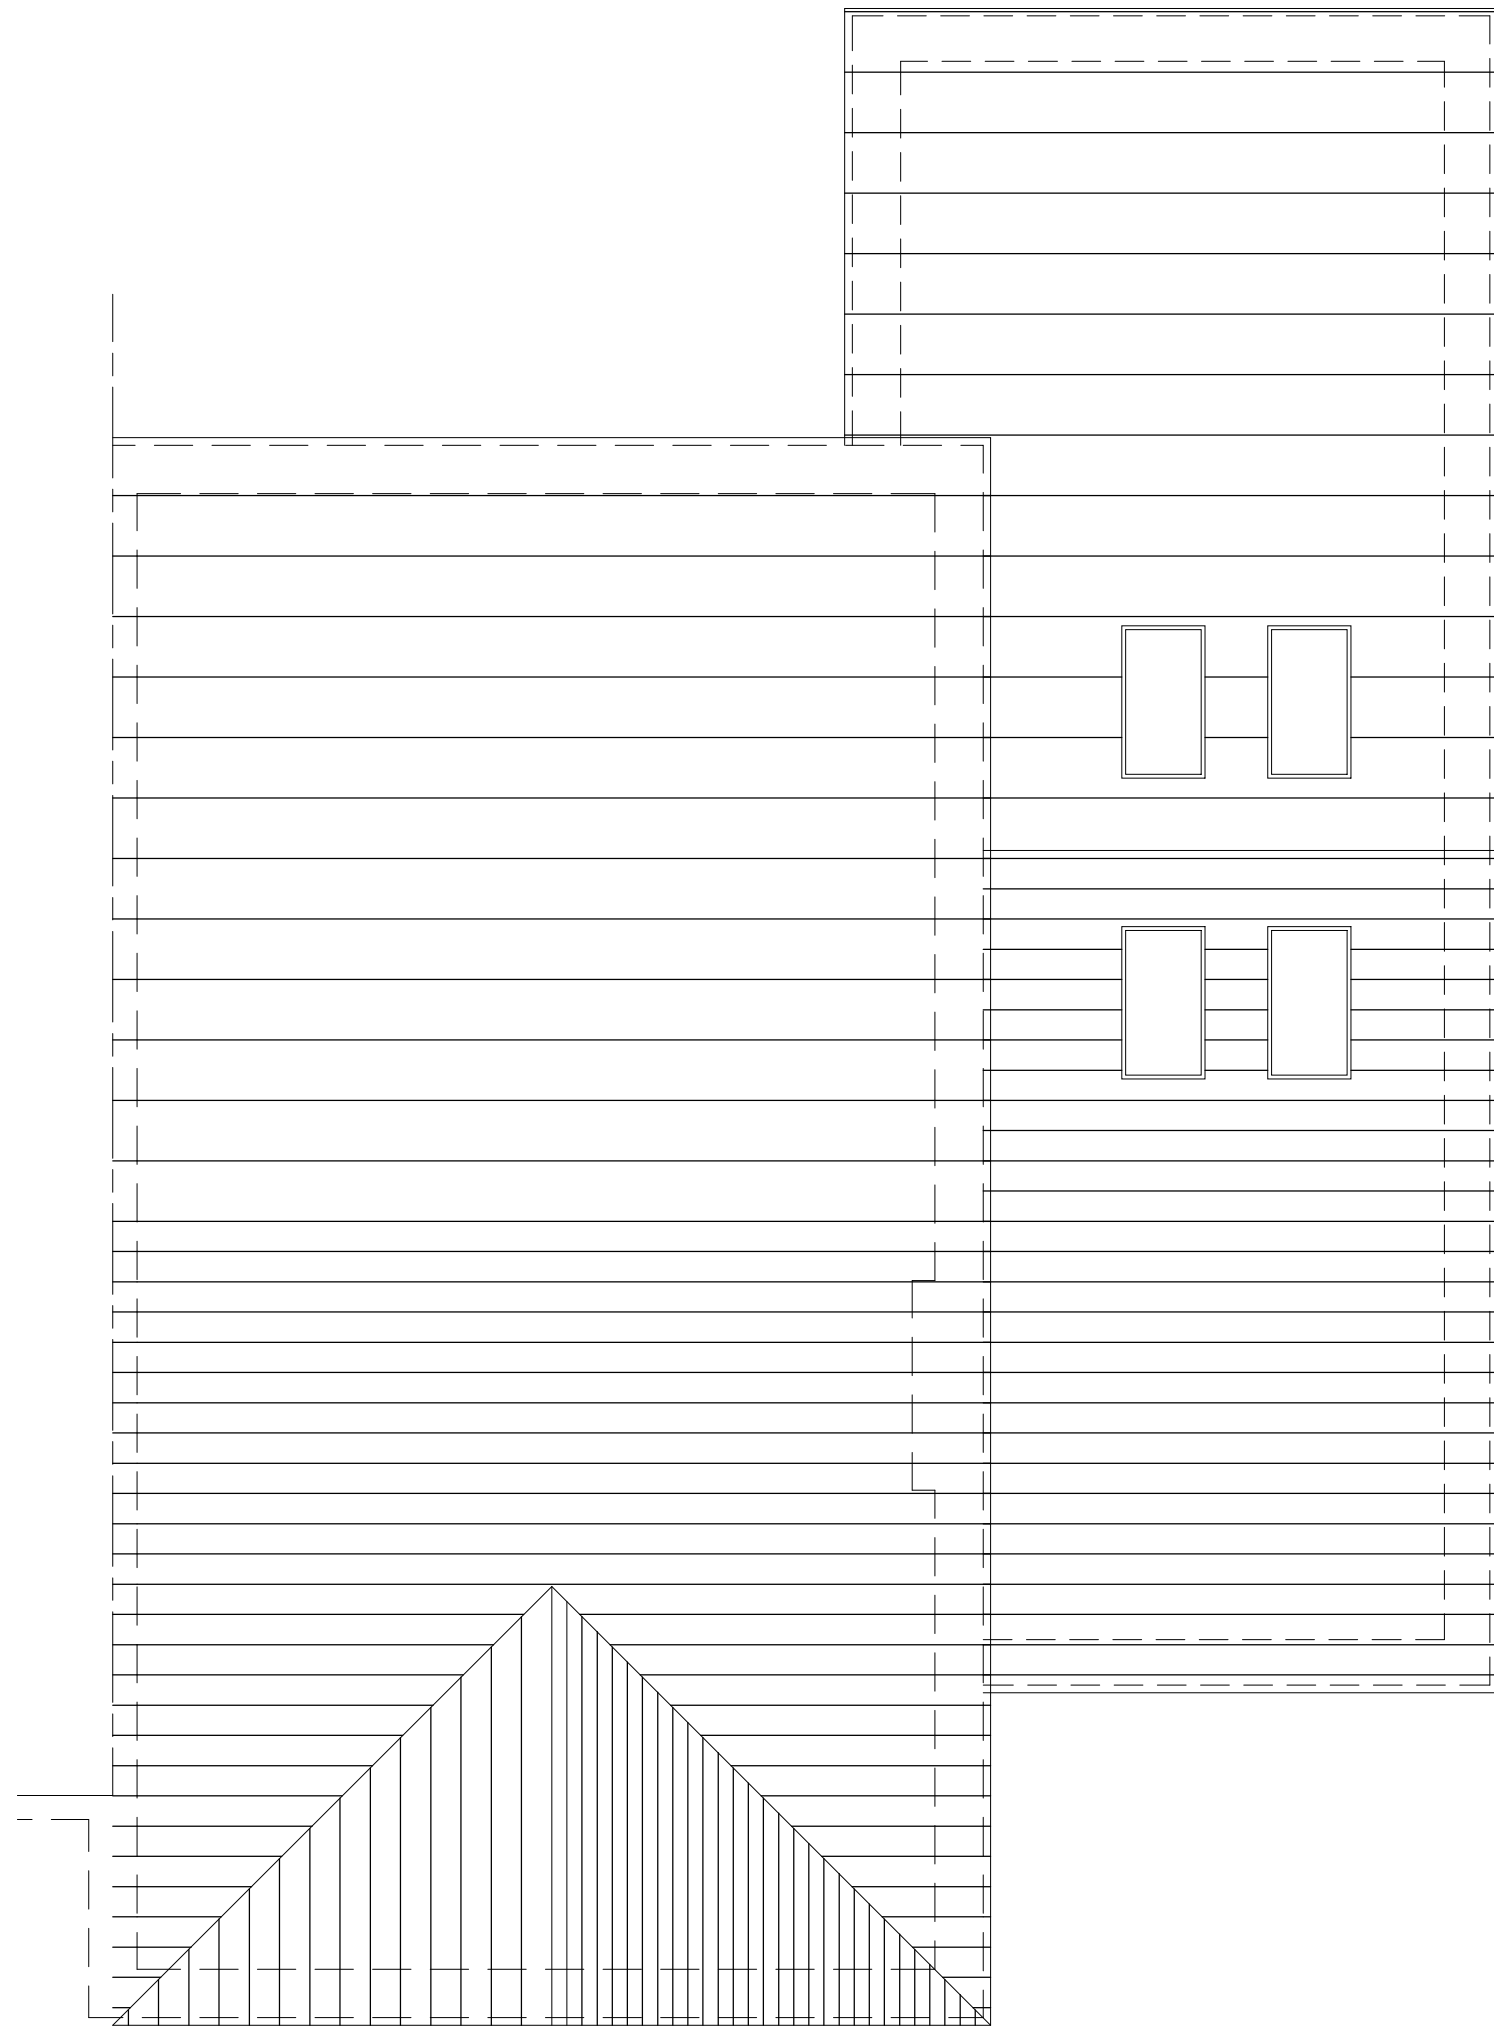

ROOF PLAN  
AS PROPOSED\_  
Scale 1\_100



FRONT ELEVATION\_  
AS PROPOSED  
Scale 1.100

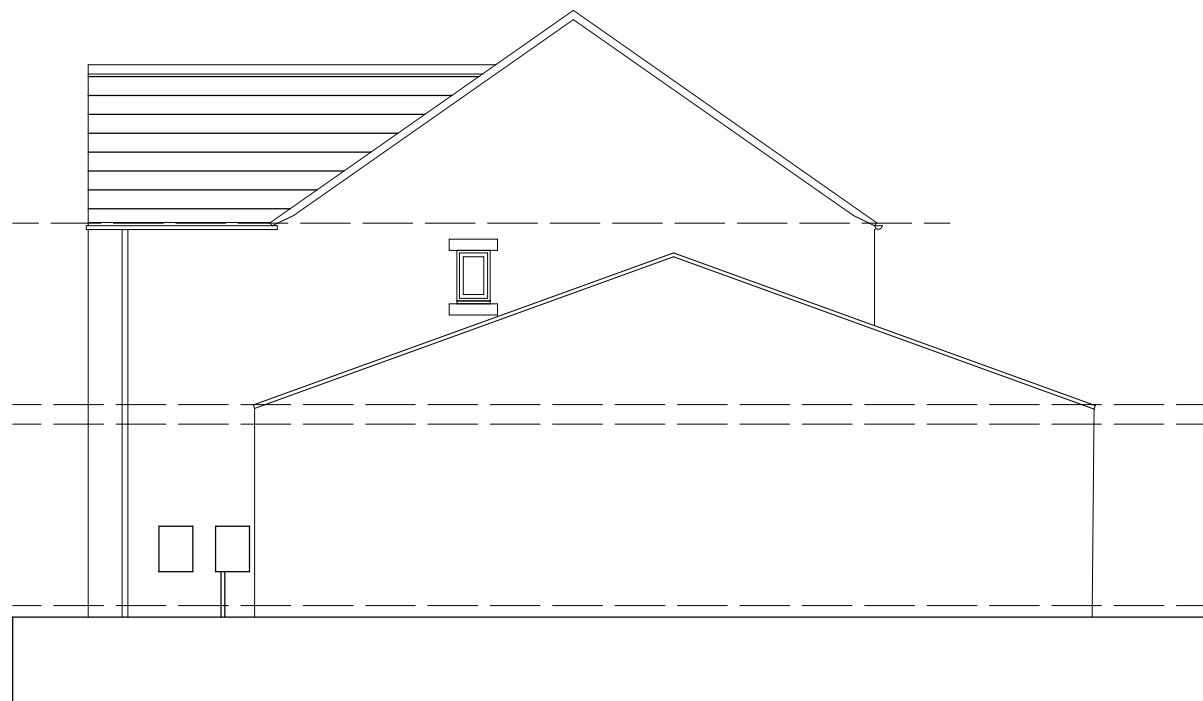

GABLE ELEVATION\_  
AS PROPOSED  
Scale 1.100



REAR ELEVATION\_  
AS PROPOSED  
Scale 1.100

Rev\_ Date\_ Amendment\_ By\_ Apr'd\_

# Eight\_OneTwo Architects

Tel\_ +44 [0]7761 570735  
Email\_ mail@eightonetwo.co.uk  
www.eightonetwo.co.uk  
Studio A5 Brooke's Mill, Armitage Bridge, Huddersfield, HD4 7NR

Drawing Status\_

PLANNING

Client\_

MRS. MICHELLE SLATER

Project\_

57 CUTTING\_ BROCKHOLES\_ HOLMFIRTH

Drawing Title\_

AS PROPOSED PLANS + ELEVATIONS

Drawing Scale\_

1:50 1:100

Drawn By\_

Jat

Checked By\_

Jat

Paper Size\_

A1

Drawn Date\_

30/04/2021

Checked Date\_

03/05/21

Drawing Number\_

21\_892 101