
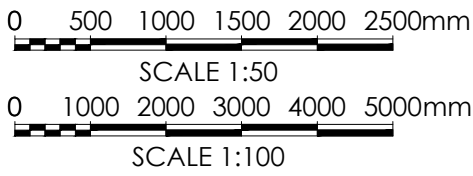



Notes_

PLANNING

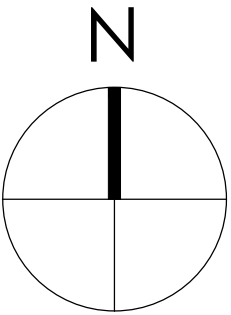


Note:
Surrounding contextual buildings and information are based on received ordinance survey drawings and are shown for illustrative purposes only. assumed site boundary is subject to confirmation to legal confirmation


Note:
Information is based on OS map and received information and is subject to full topographical survey. Assumed site boundary and site constraints subject to legal confirmation. All Legal easements and extent of existing underground services locations are subject to confirmation.

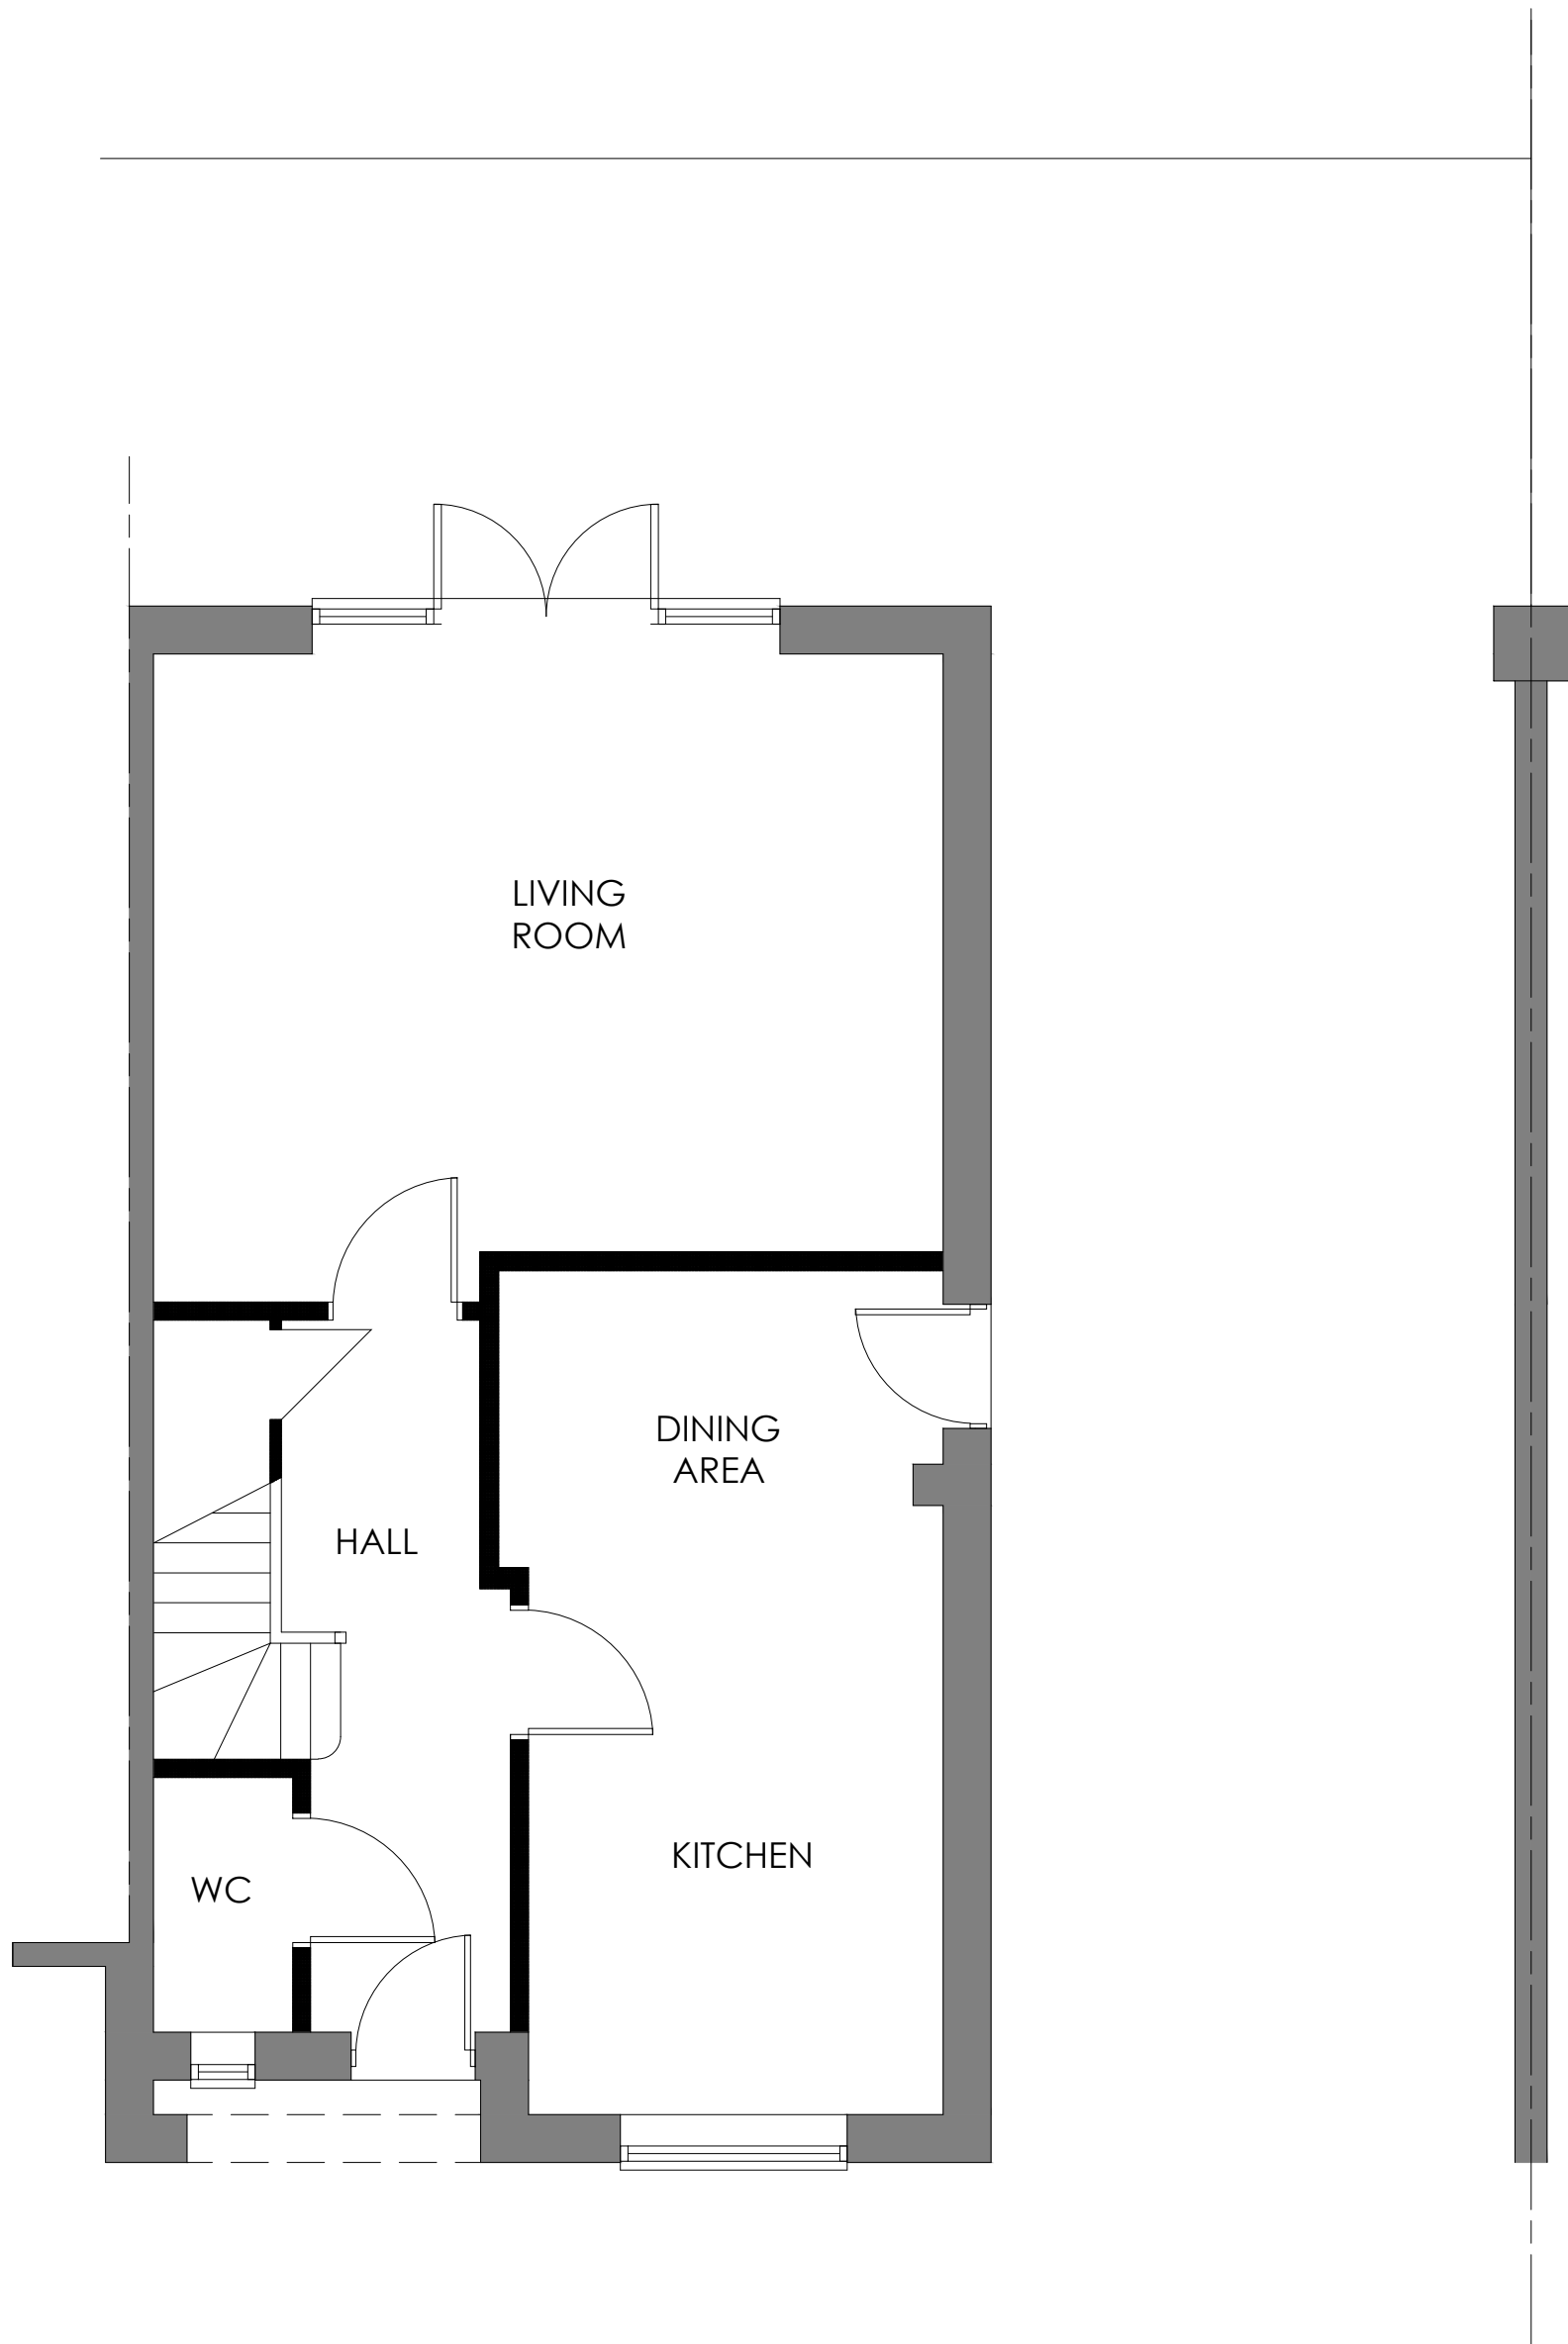

GROUND FLOOR PLAN
AS EXISTING_
Scale 1_50

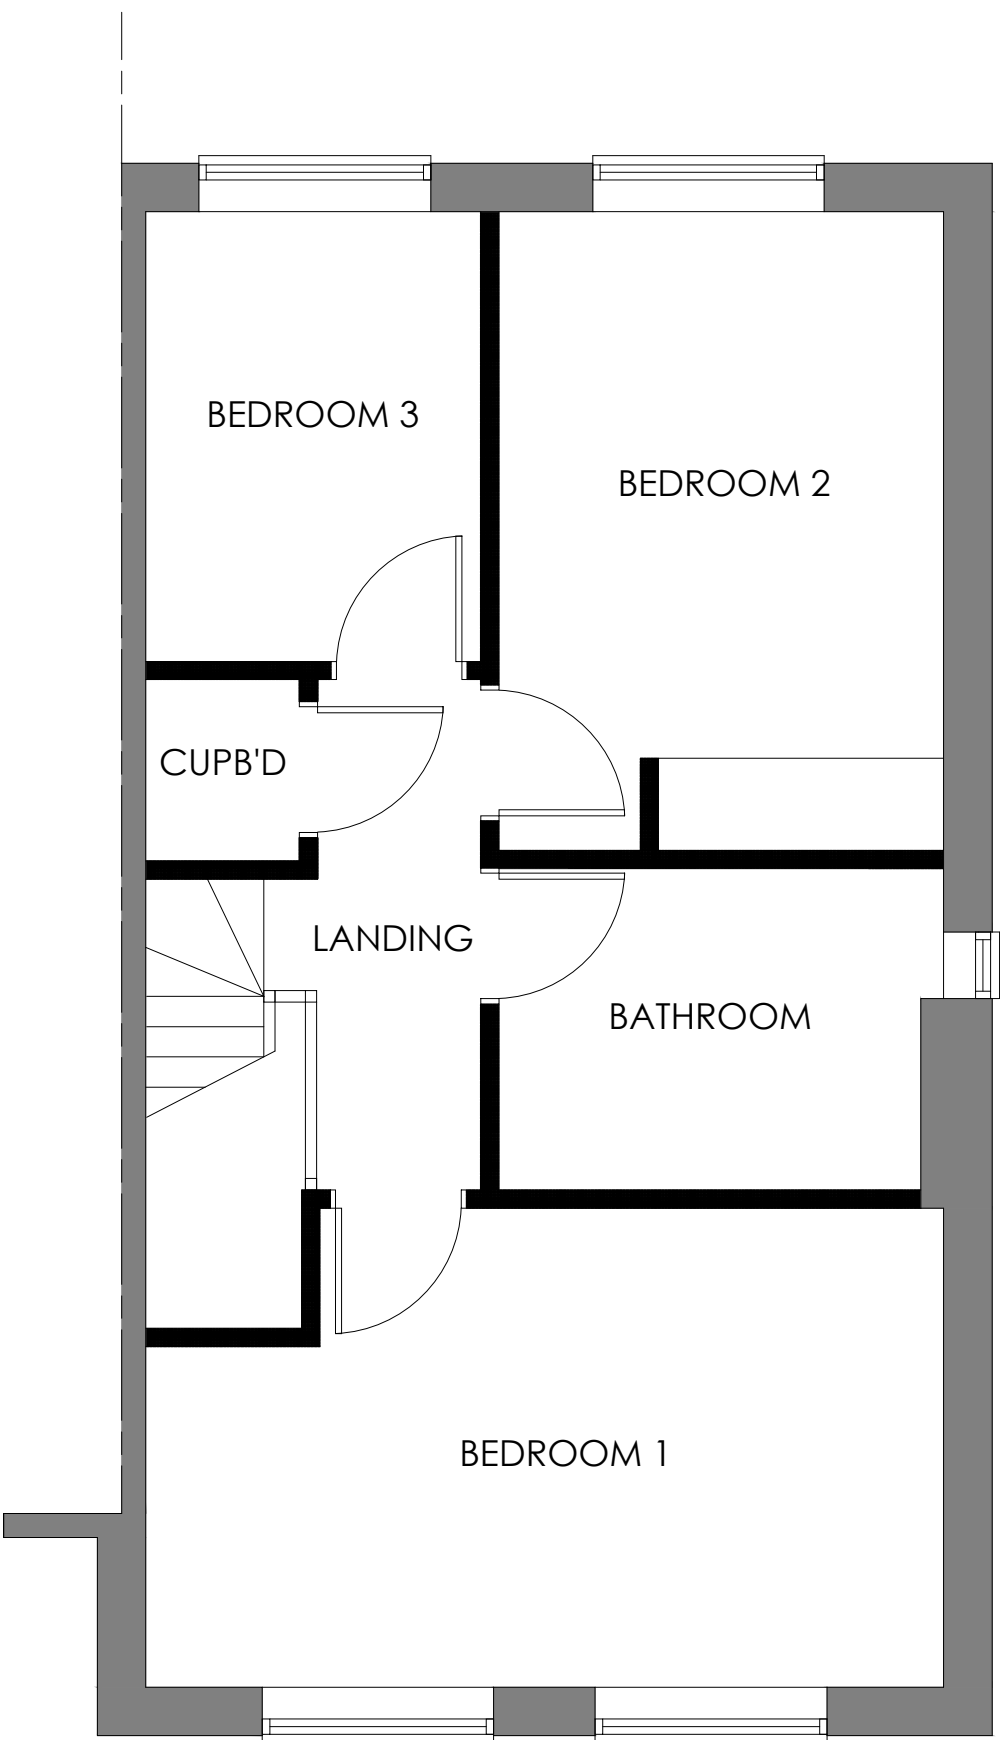


FIRST FLOOR PLAN
AS EXISTING_
Scale 1_50

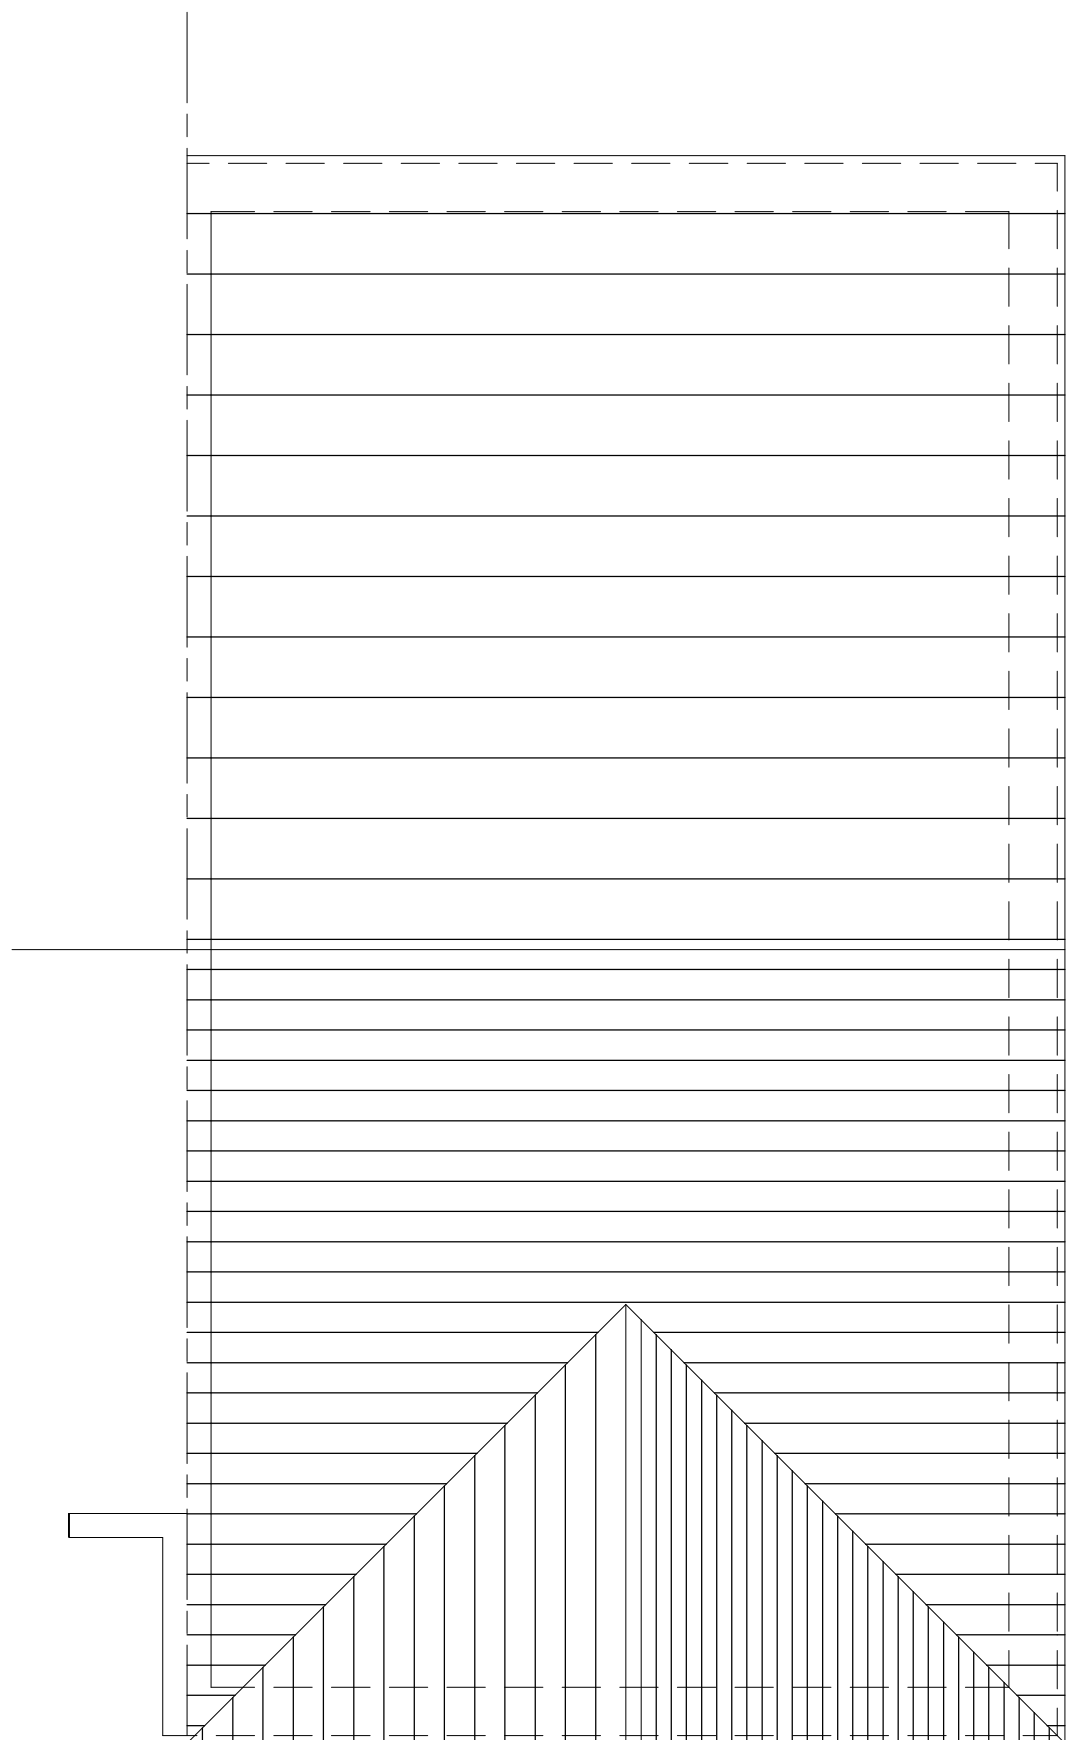

ROOF PLAN
AS EXISTING_
Scale 1_50



FRONT ELEVATION_
AS EXISTING
Scale 1:100

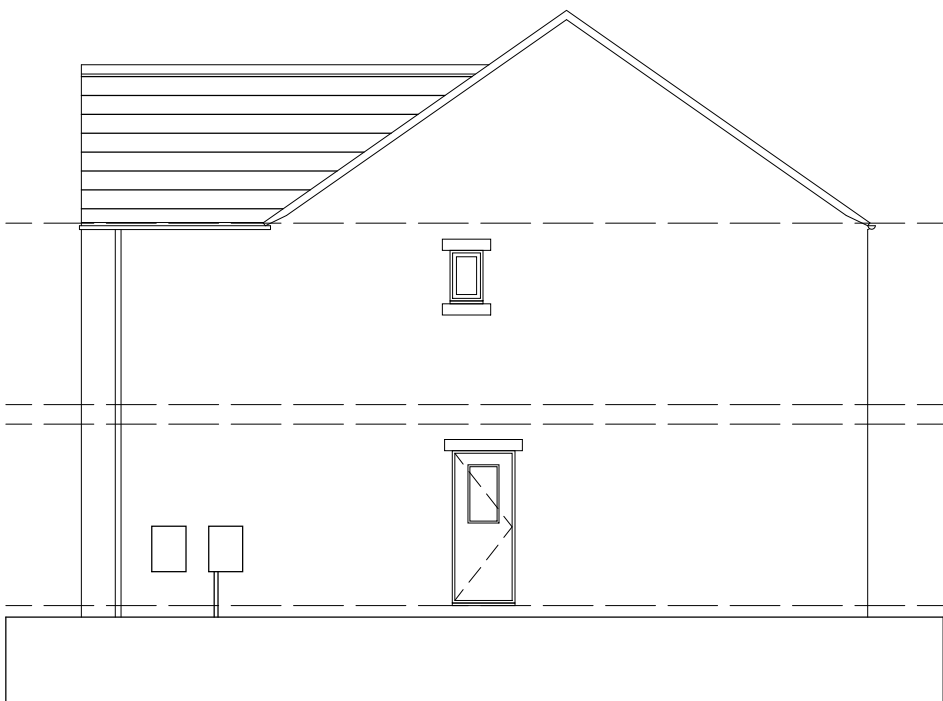

GABLE ELEVATION_
AS EXISTING
Scale 1:100



REAR ELEVATION_
AS EXISTING
Scale 1:100

Rev_ Date_ Amendments_ By_ Apr'd_

Eight OneTwo Architects

Tel_ +44 [0]7761 570735
Email_ mail@eightonetwo.co.uk
www.eightonetwo.co.uk
Studio A5 Brooke's Mill, Armitage Bridge, Huddersfield, HD4 7NR

Drawing Status_

PLANNING

Client_

MRS. MICHELLE SLATER

Project_

57 CUTTING, BROCKHOLES, HOLMFIRTH

Drawing Title_

AS EXISTING PLANS + ELEVATIONS

Drawing Scale_

1:50 1:100

Drawn By_

JatL

Checked By_

JatL

Paper Size_

A1

Drawn Date_

30/04/2021

Checked Date_

03/05/21

Drawing Number_

21_892 100