




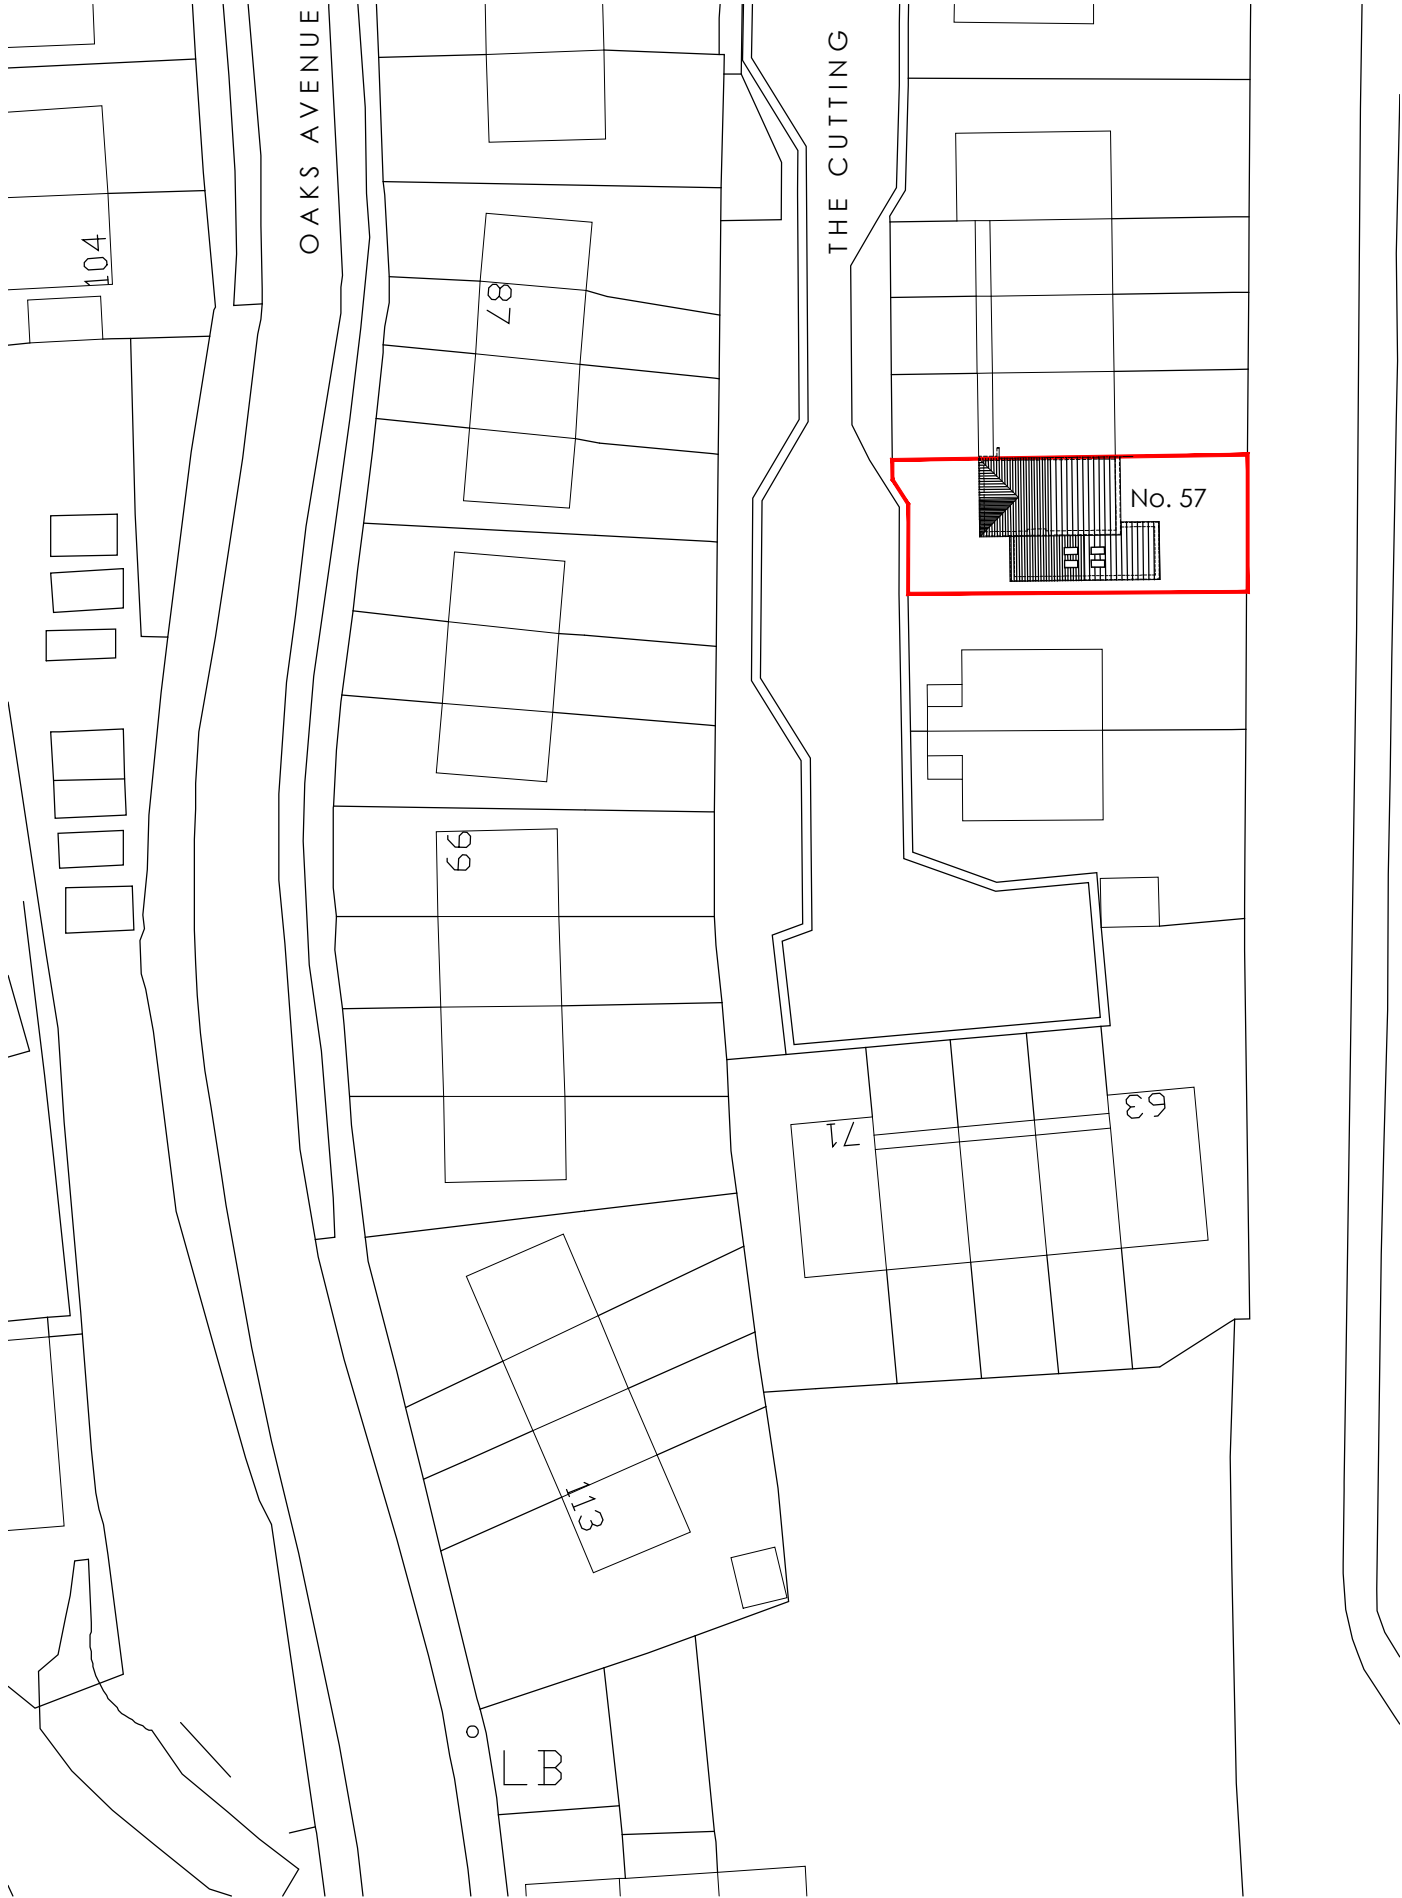

SITE PLAN AS PROPOSED

 

LOCATION PLAN AS PROPOSED

 

Note:
Surrounding contextual buildings and information are based on received ordinance survey drawings and are shown for illustrative purposes only. assumed site boundary is subject to legal confirmation

Note:
Information is based on OS map and received information and is subject to full topographical survey.
Assumed site boundary and site constraints subject to legal confirmation.
All Legal easements and extent of existing underground services locations are subject to confirmation.

Notes_

CONCEPT

N

A_ 23/06/21

Rev_ Date_

Red Line boundary updated

Amendments_

JaL

By_

JaL

Apr'd_

Eight_

OneTwo

Architects

Tel_ +44 [0]7761 570735

Email_ mail@eightonetwo.co.uk

www.eightonetwo.co.uk

Studio A5_Brooke's Mill_Armitage Bridge_Huddersfield_HD4 7NR

Drawing Status_

PLANNING

Client_

MRS. MICHELLE SLATER

Project_

57 CUTTING_ BROCKHOLES_ HOLMFIRTH

Drawing Title_

AS PROPOSED SITE LOCATION PLAN

Drawing Scale_	Drawn By_	Checked By_
1:500 1.1250	JaL	JaL
Paper Size_	Drawn Date_	Checked Date_
A3	30/04/21	03/06/21
Drawing Number_	21_892 103 A	