




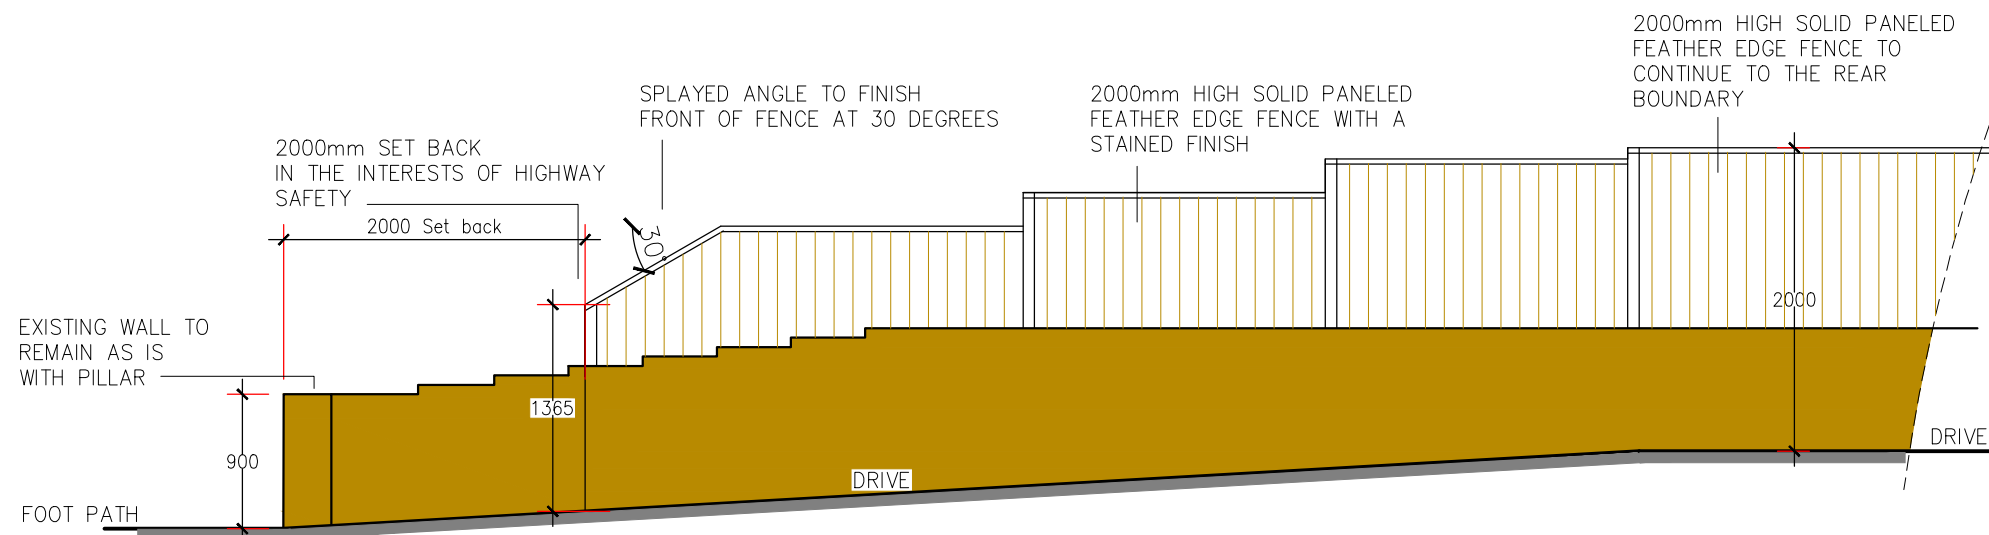

PROPOSED SIDE FENCE DETAIL A-A Scale 1 : 50

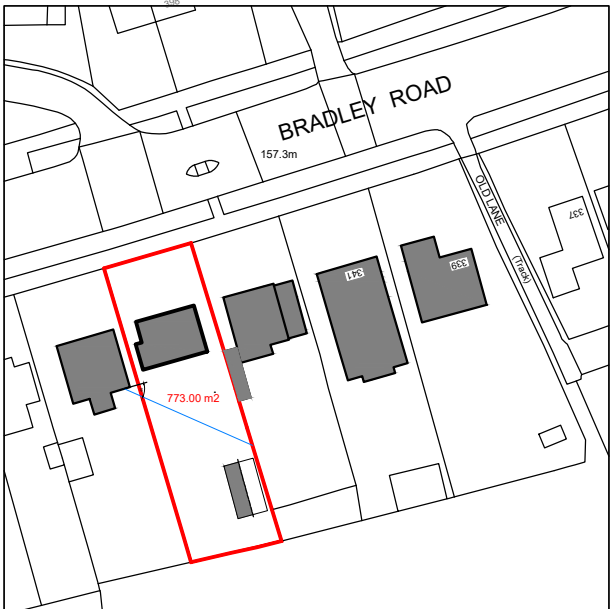

LOCATION PLAN SCALE 1:1250

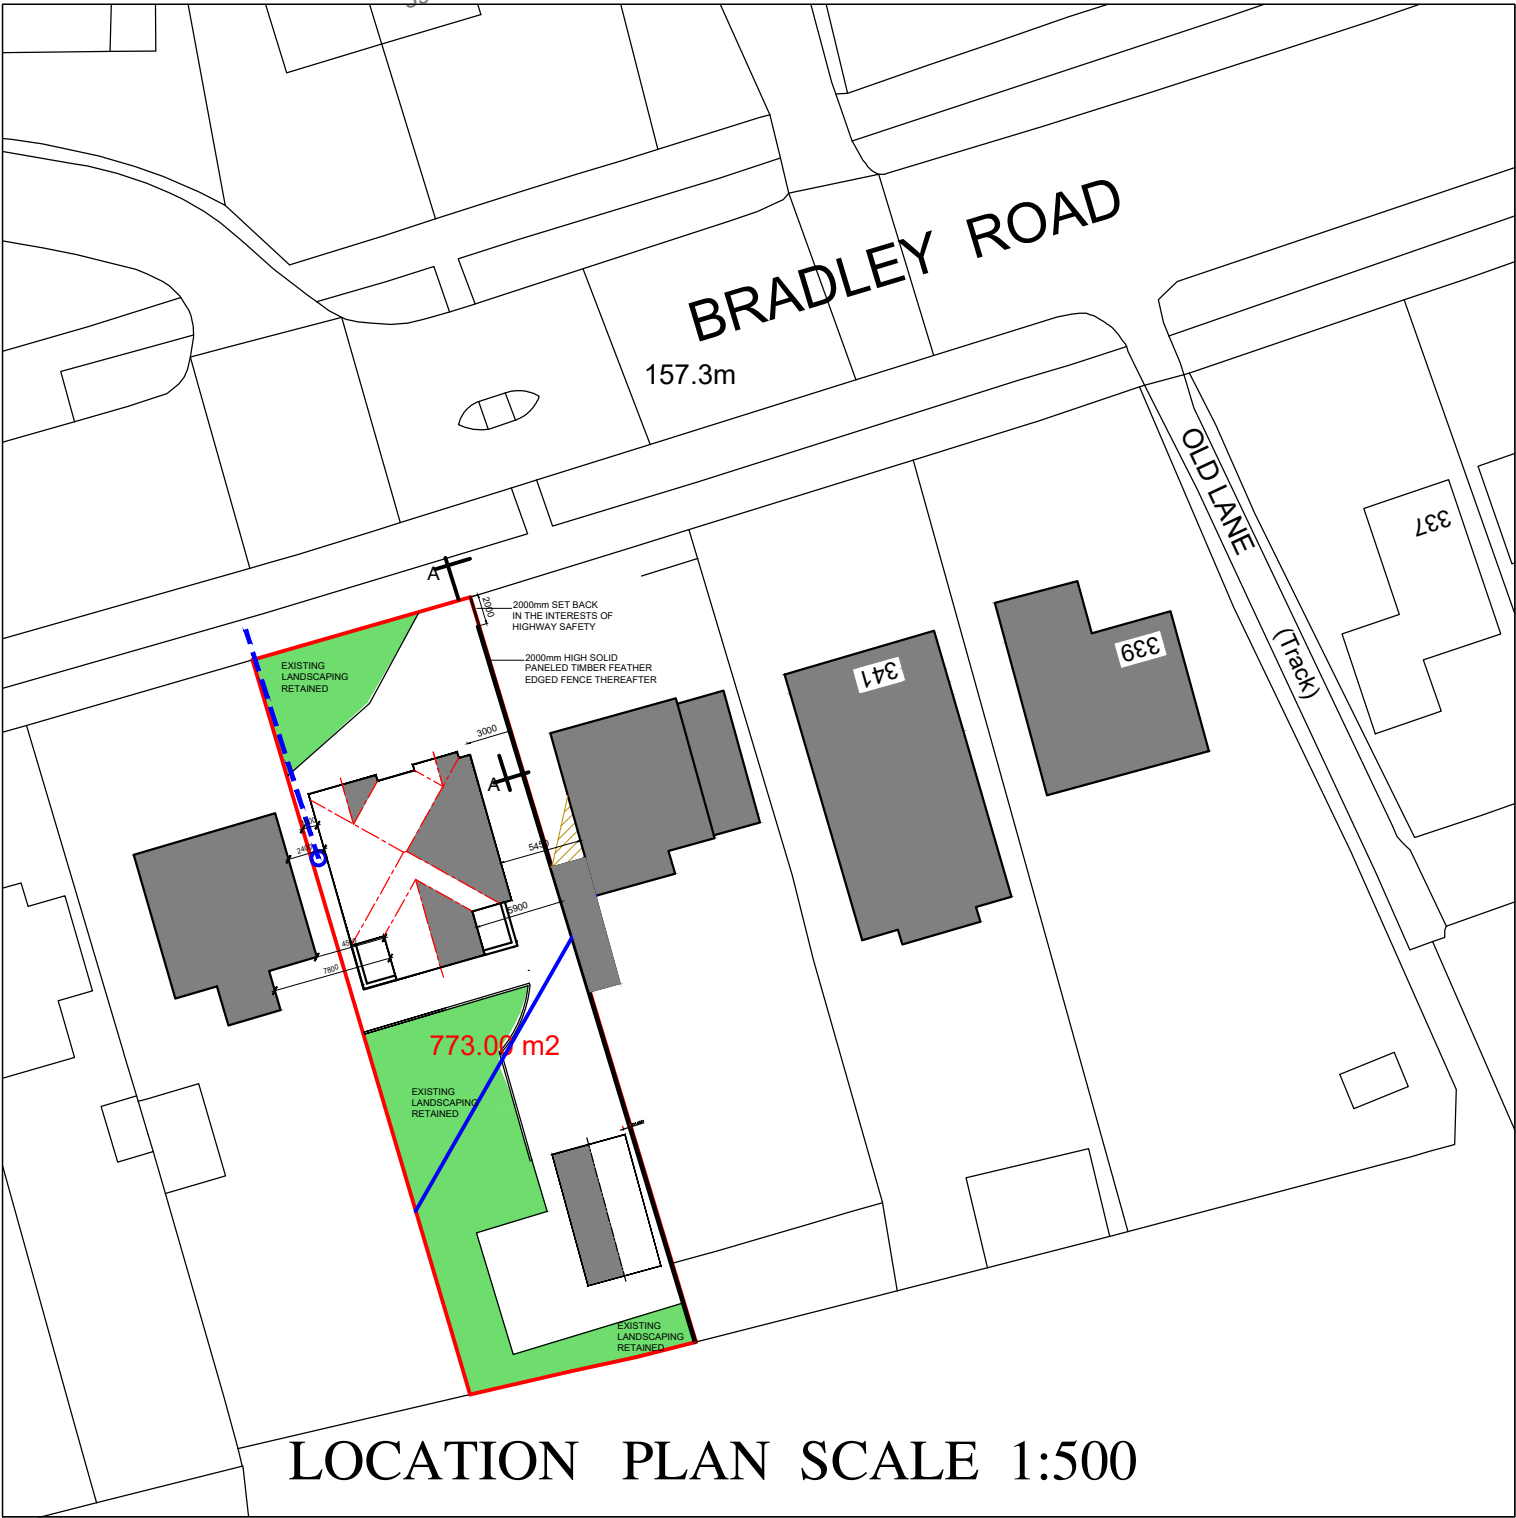

LOCATION PLAN SCALE 1:500

- NOTES:
1. CONTRACTORS AND SUB-CONTRACTORS MUST CHECK AND AGREE ALL DIMENSIONS BEFORE PREPARING SHOP DRAWINGS OR COMMENCING WORK ON SITE.
 2. CONTRACTORS ARE RESPONSIBLE FOR INFORMING THE DESIGNER OF ANY DISCREPANCY DISCOVERED ON THIS DRAWING OR BETWEEN THIS DRAWING AND ANY OTHER RELATED DOCUMENTS WORK TO BE CARRIED OUT AS SHOWN ON THIS DRAWING.
 3. WRITTEN DIMENSIONS ONLY ARE TO BE USED FROM THIS DRAWING-IF ANY DOUBTS EXIST-ASK FOR CLARIFICATION.

THIS DRAWING AND THE COPYRIGHTS AND PATENTS THEREIN ARE THE DESIGNERS PROPERTY AND MAY BE USED OR REPRODUCED ONLY UNDER CONTRACT.

P.D ARCHITECTURAL SERVICES

- Plans drawn for local authority approval
- Domestic Extensions
 - Loft Conversions
 - New garages / Conservatories
 - New Homes

Tel: 07867784564 Free Consultation / Survey

Title: SITE PLAN

Project: PROPOSED DETACHED DWELLING
AT 345 BRADLEY ROAD
HUDDERSFIELD
HD2 1PR

Client: MR S YOUSAF

Scale: 1:100 & 1:50.	Drawn: P.M	Rev
Date: AUG 2021	PDA17-167-004.	A