

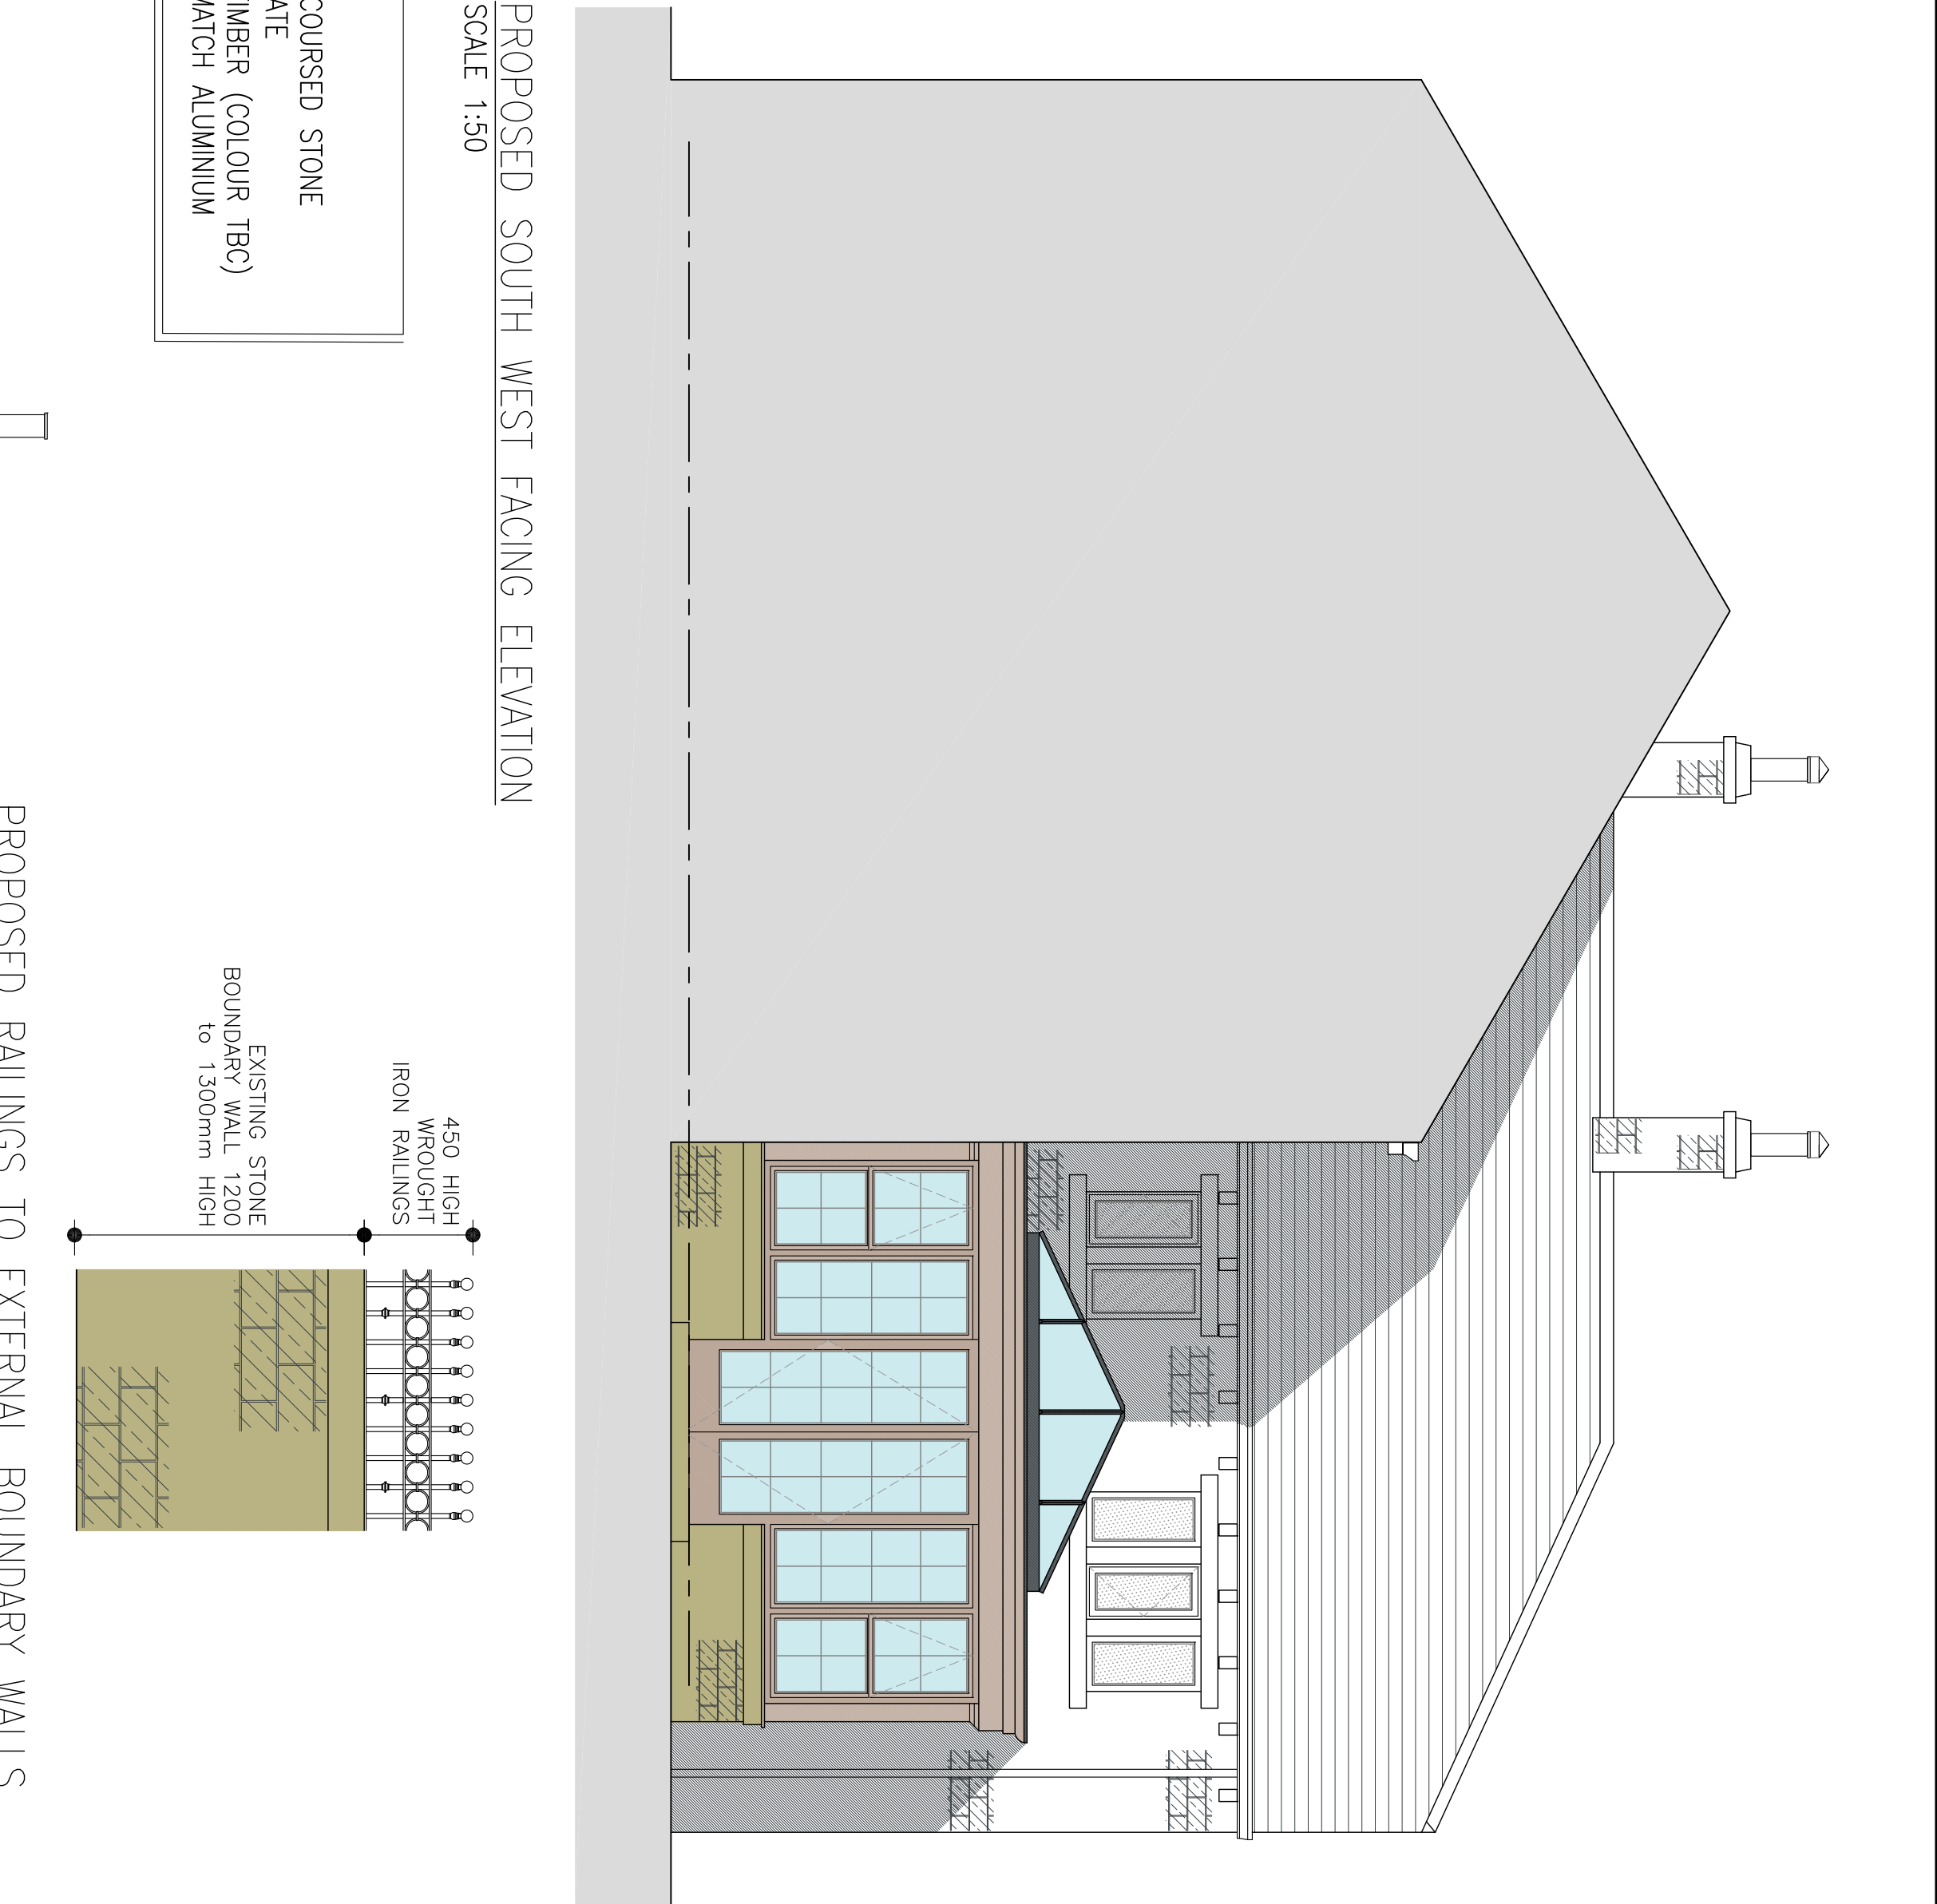


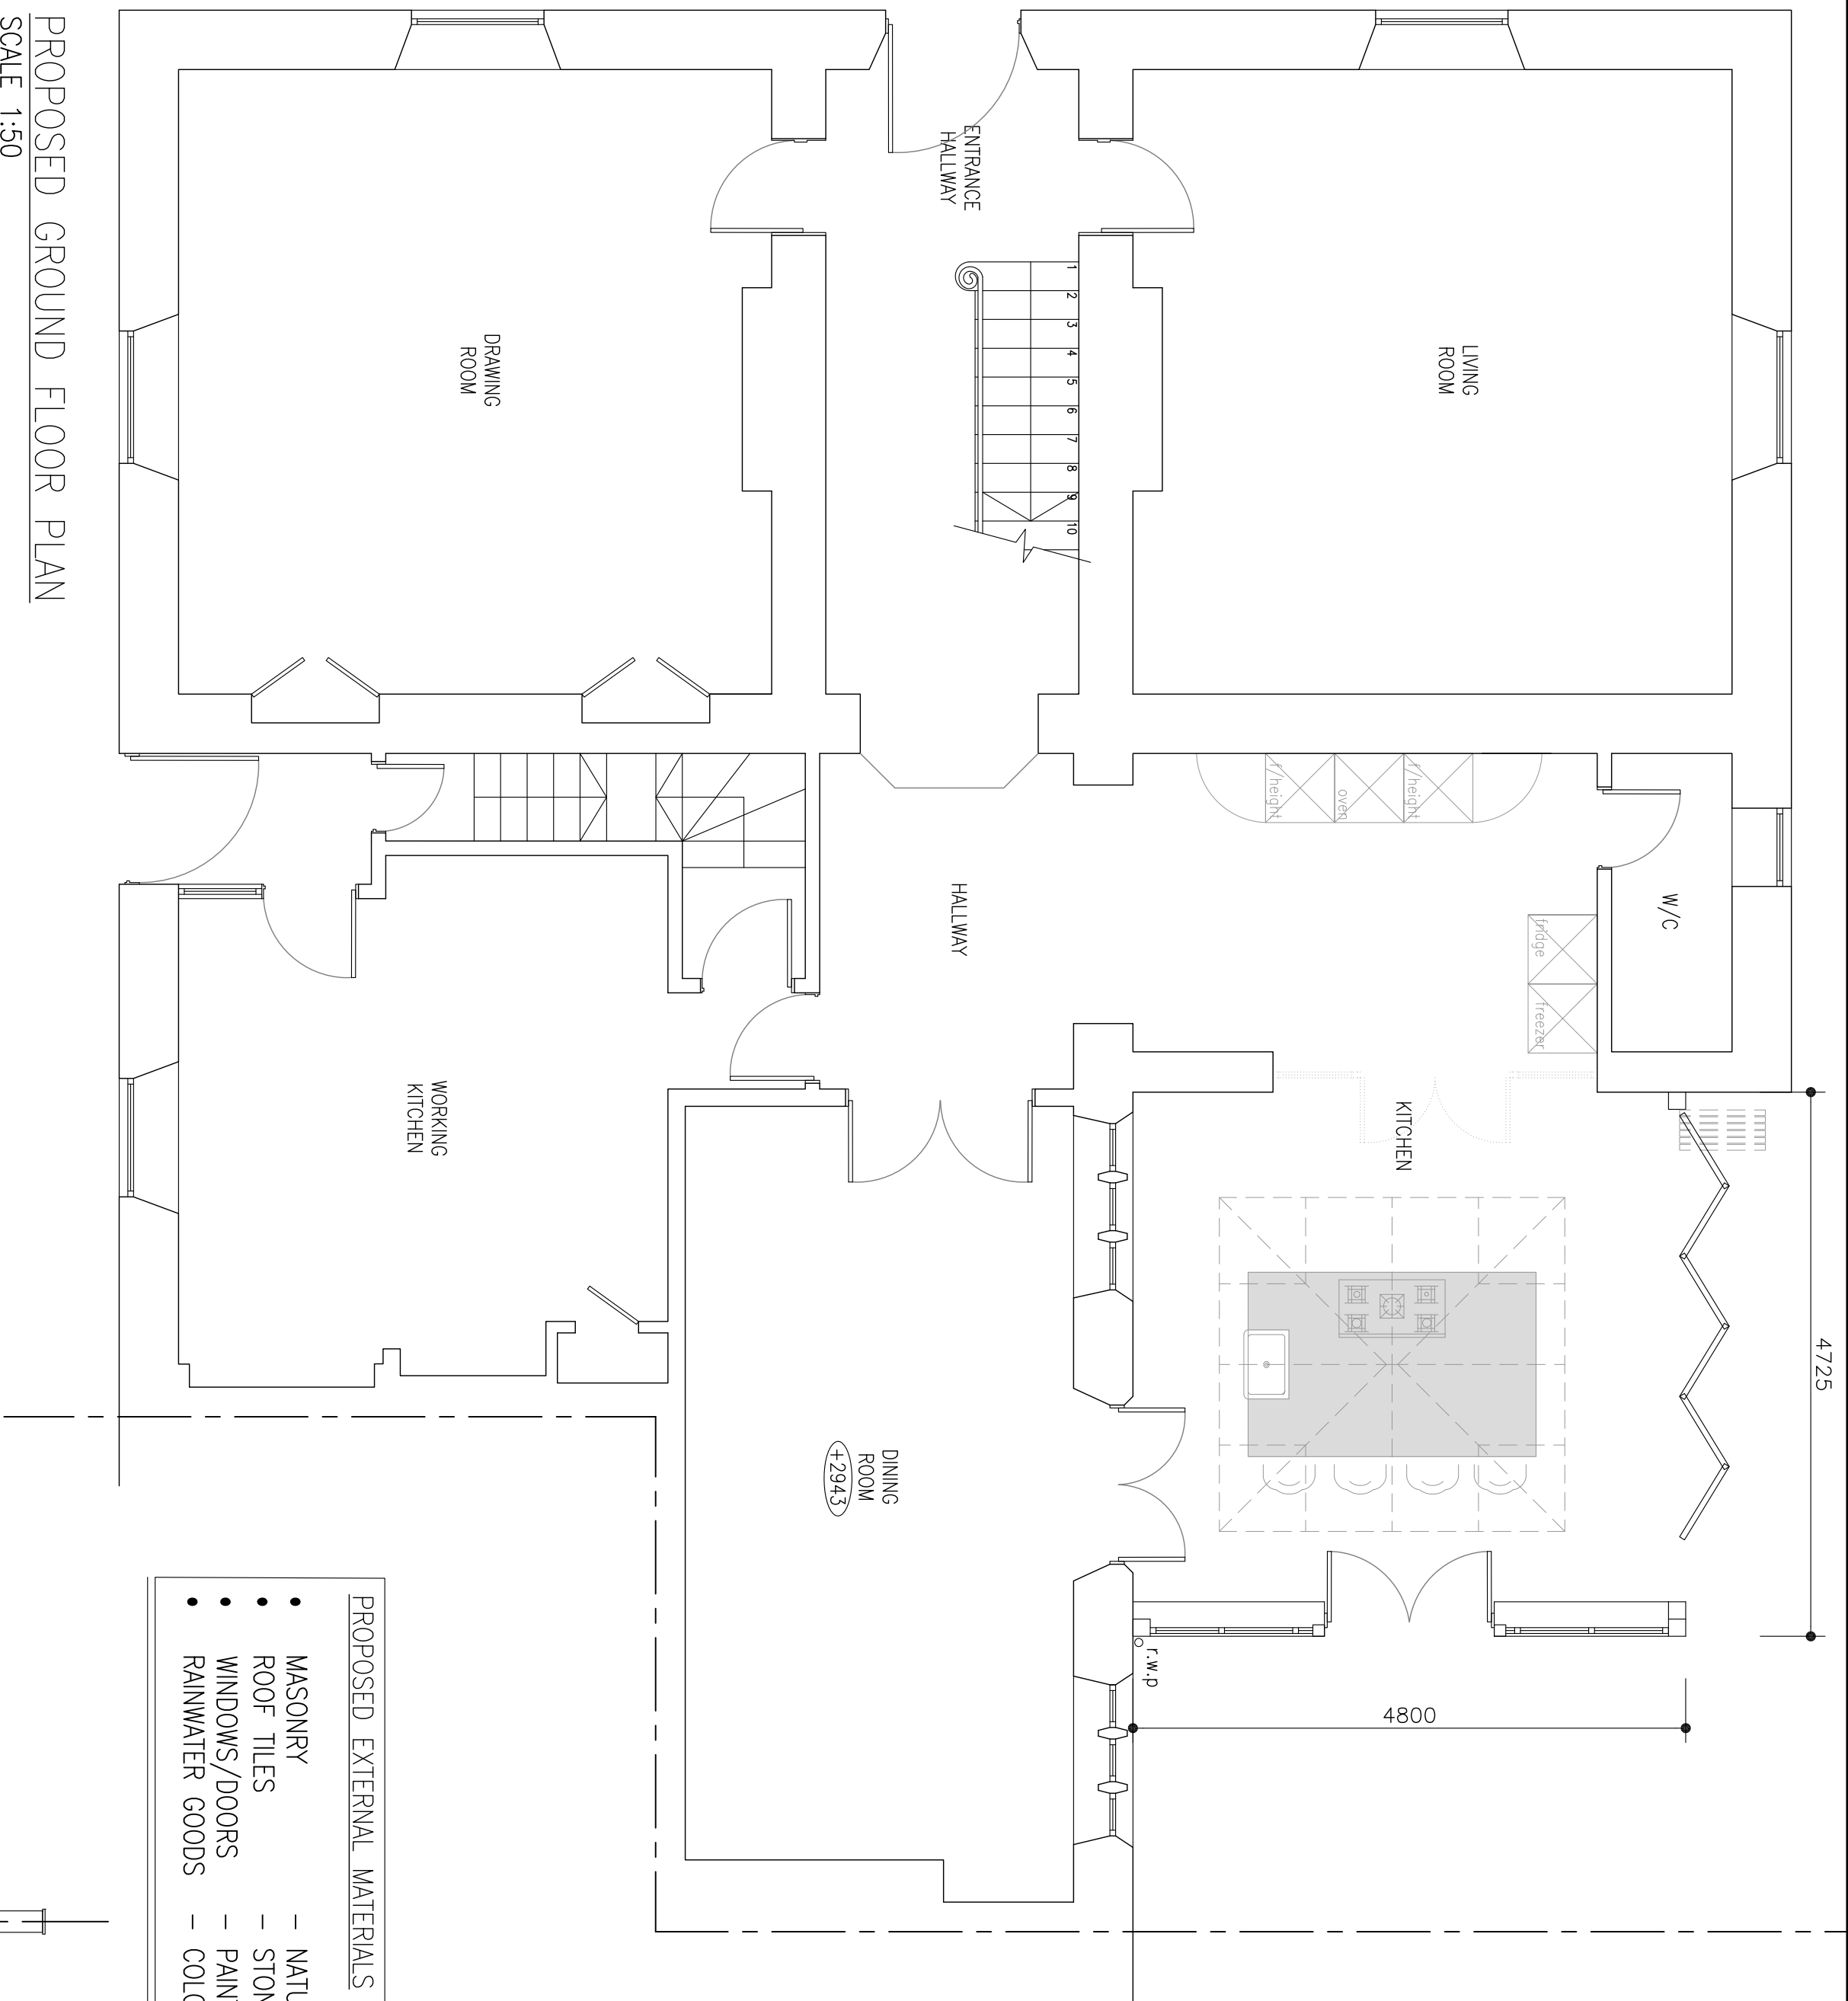


- PROPOSED EXTERNAL MATERIALS
- MASONRY
 - NATURAL COURSED STONE
 - ROOF TILES
 - STONE SLATE
 - WINDOWS/DOORS
 - PAINTED TIMBER (COLOUR TBC)
 - RAINWATER GOODS
 - COLOUR MATCH ALUMINIUM

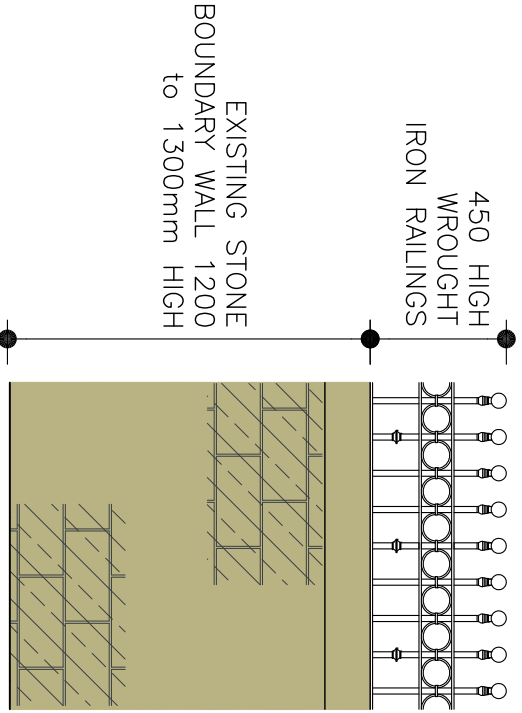


PROPOSED GROUND FLOOR PLAN
SCALE 1:50

PROPOSED SOUTH WEST FACING ELEVATION
SCALE 1:50

PROPOSED RAILINGS TO EXTERNAL BOUNDARY WALLS
SCALE 1:25

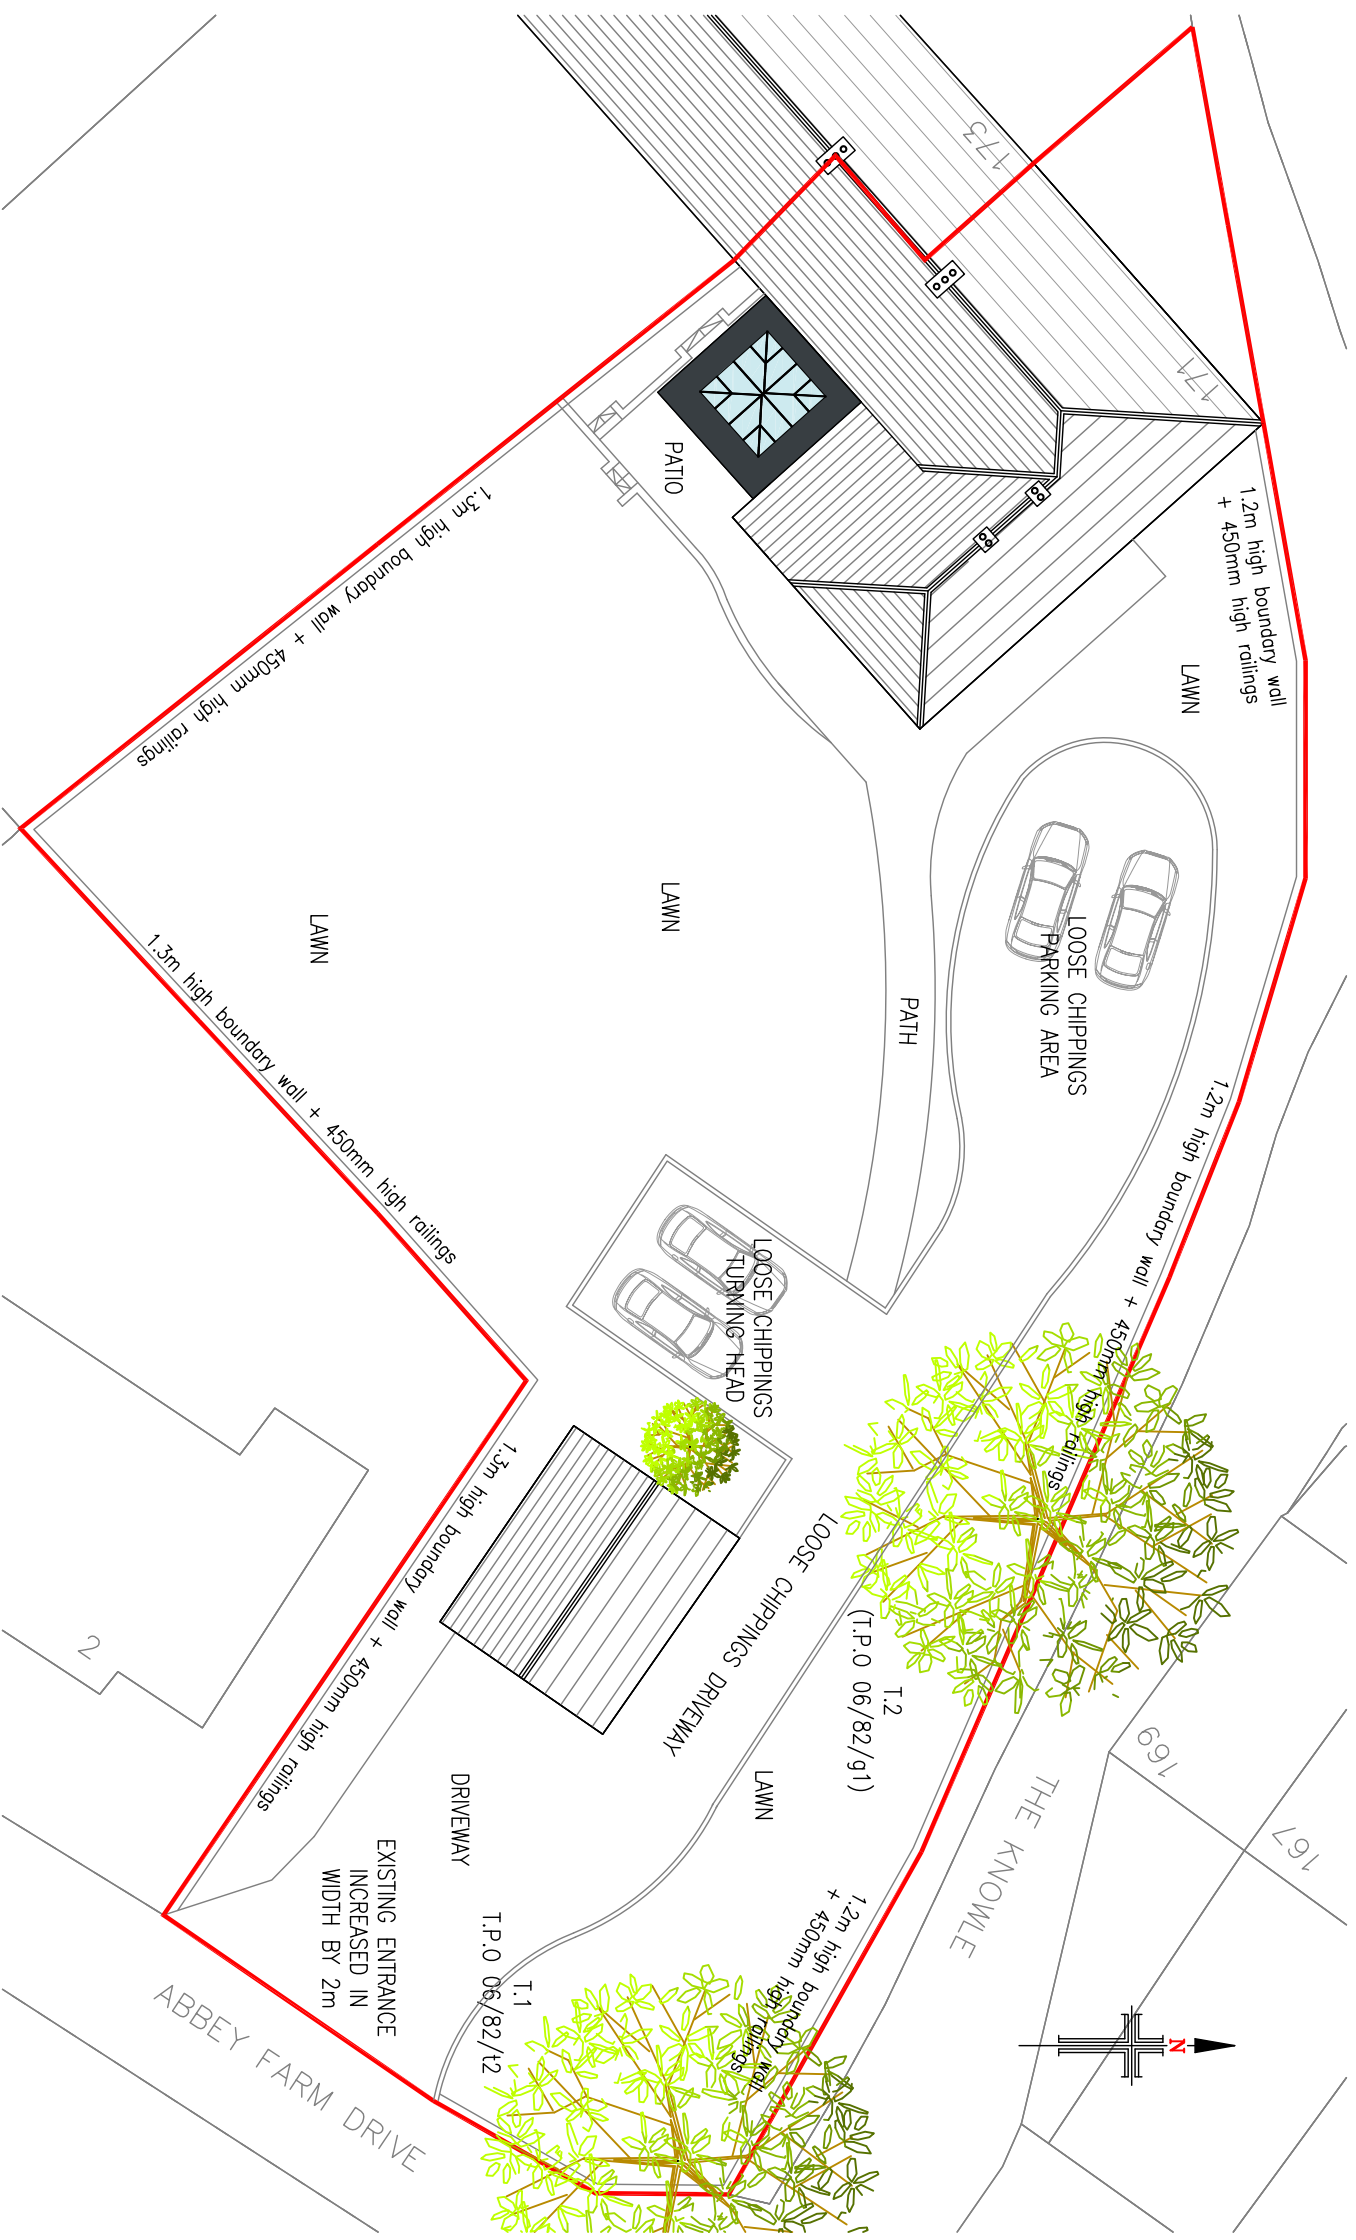


PROPOSED SITE PLAN
SCALE 1:250

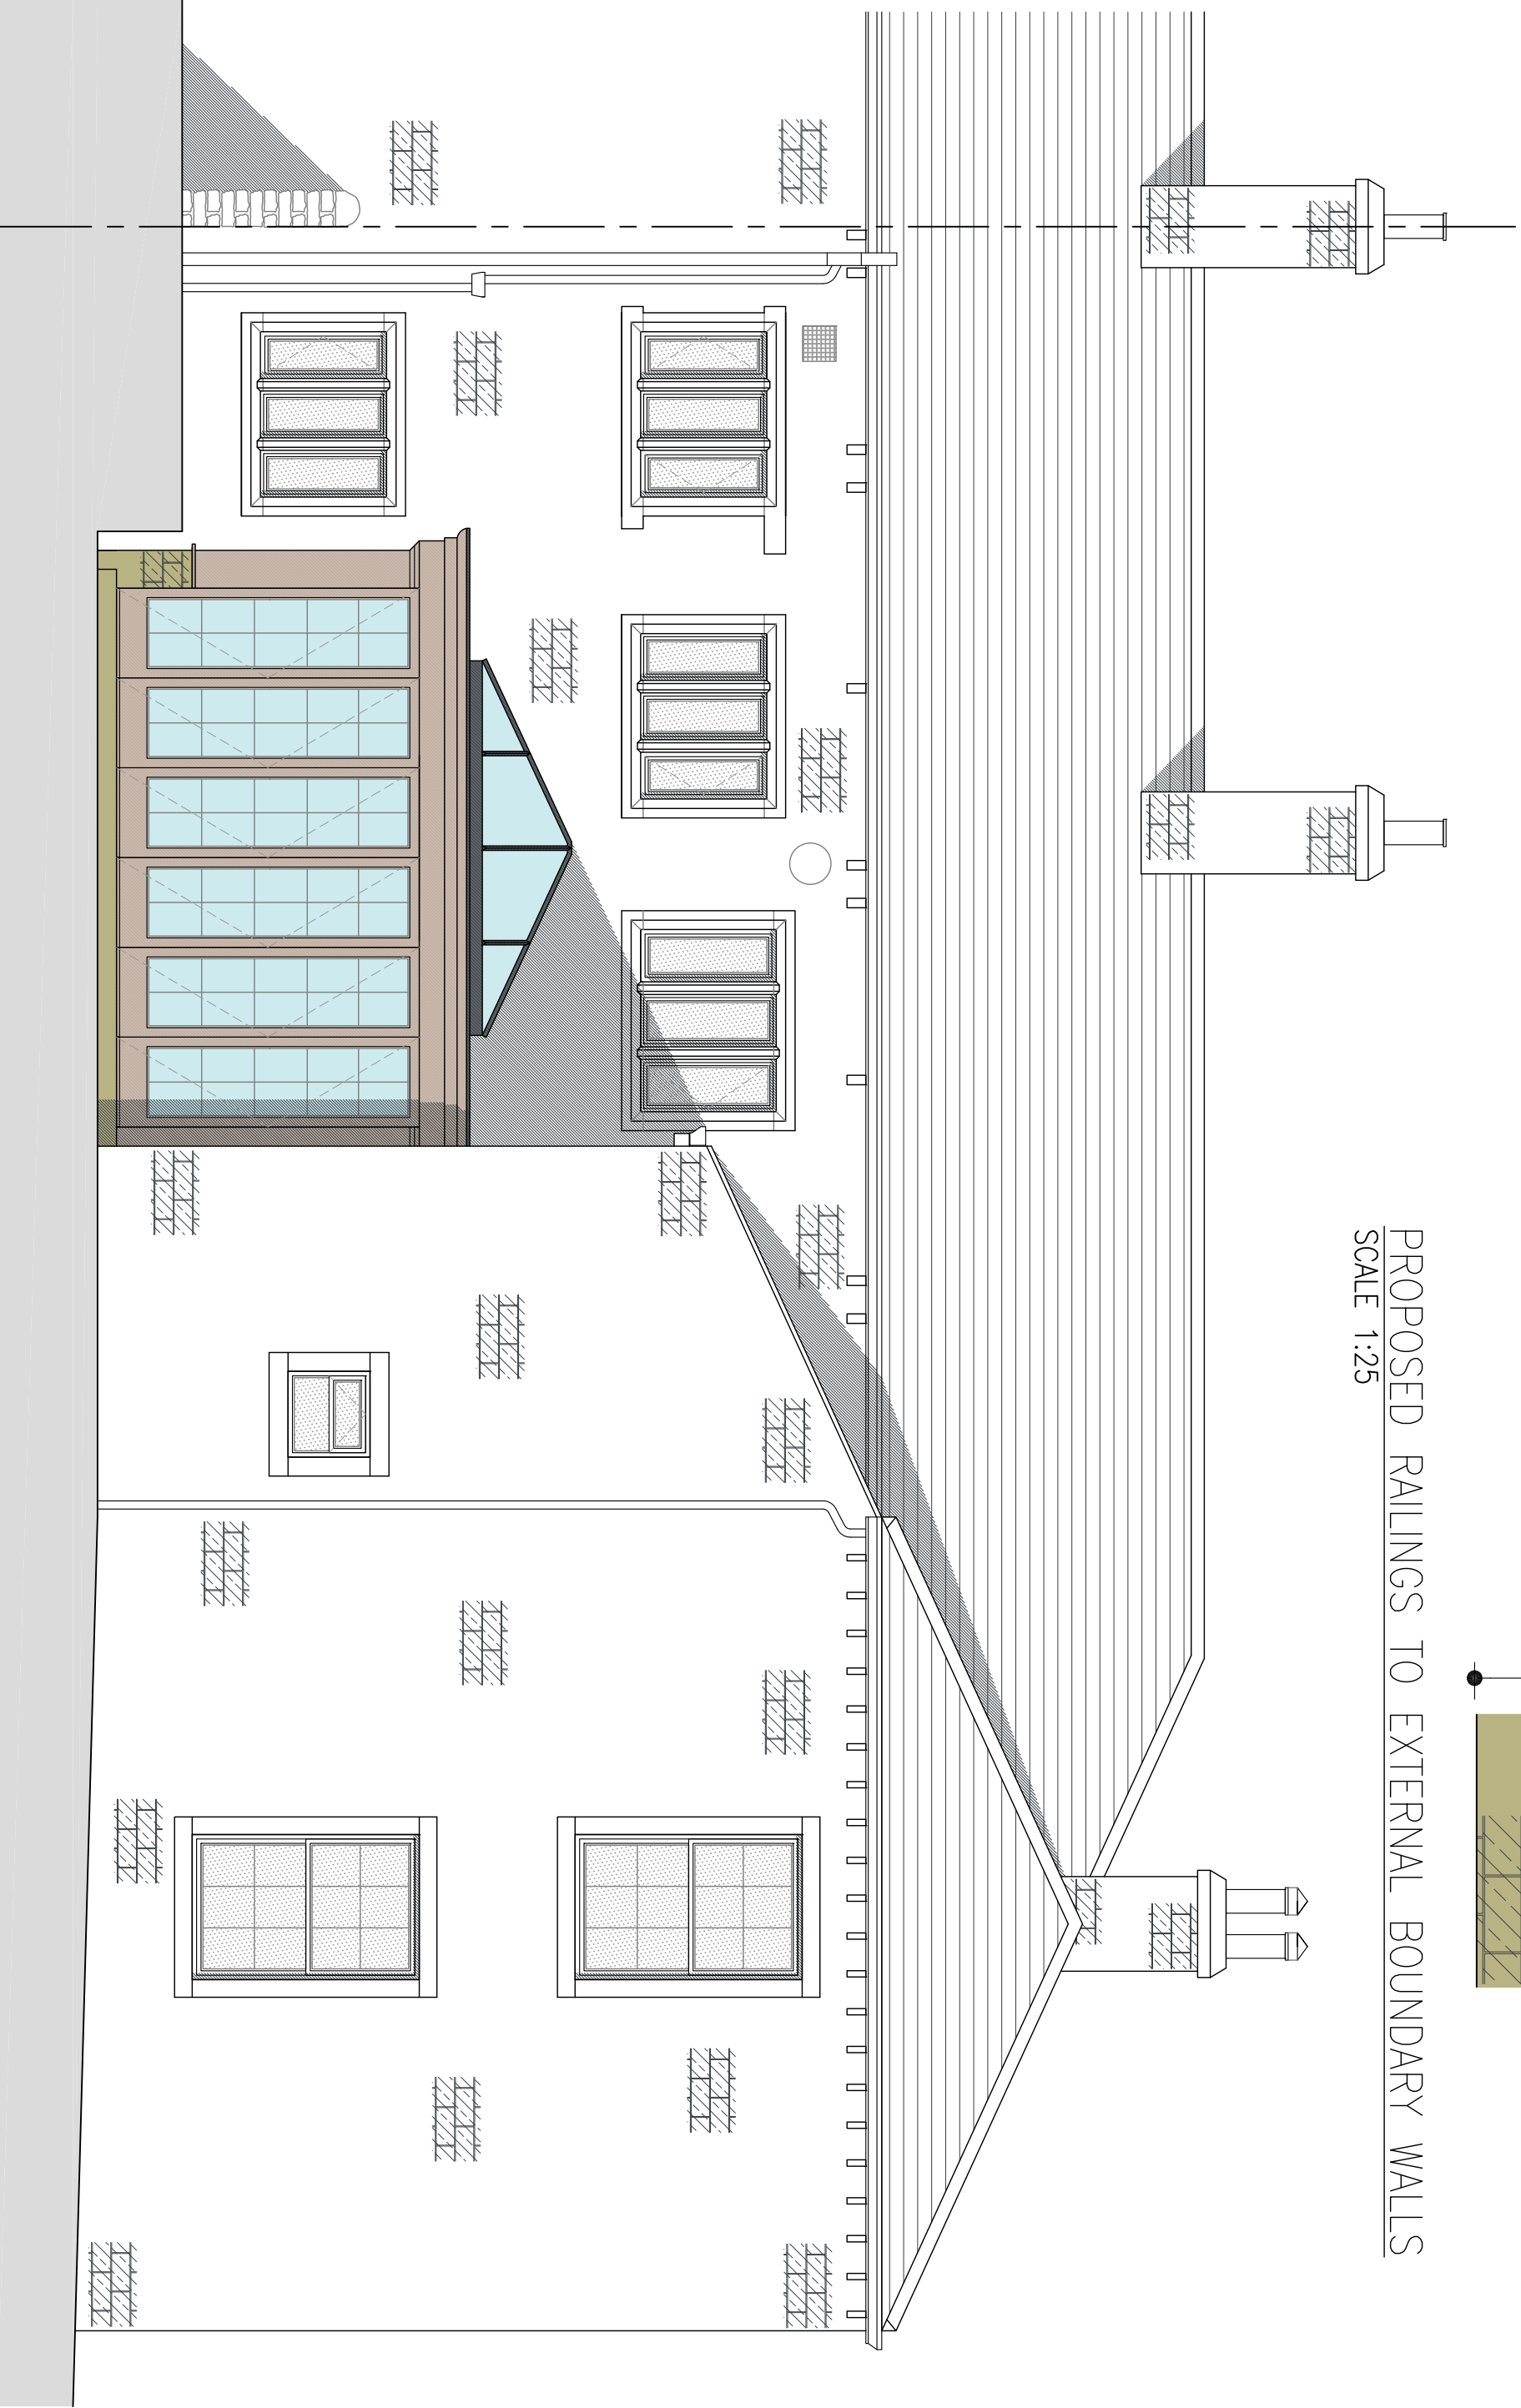

PROPOSED SOUTH EAST FACING ELEVATION
SCALE 1:50

NOTES

1. No dimensions to be scaled. IF IN DOUBT ASK.
2. All dimensions must be checked and verified on site by the Contractor prior to the commencement of works and Hinchliffe Architecture & Design Ltd. to be notified of any discrepancies.
3. The copyright of these drawings remains the property of Hinchliffe Architecture & Design Ltd. They must not be reproduced in any way without prior written consent from the originator (Hinchliffe Architecture & Design Ltd).
4. Any works undertaken on site prior to obtaining full written approval from the Planning Department & Building Control is at the Contractor/Clients own risk. Works should not commence until ALL approvals are granted.

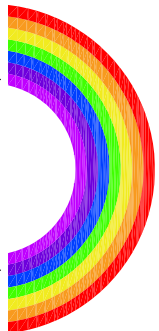

THANK YOU NHS

D	20/01/21	REVISED FOLLOWING RECEIPT OF CLIENT COMMENTS
C	18/05/2021	REVISED FOLLOWING RECEIPT OF CLIENT COMMENTS
B	11/06/2021	REVISED FOLLOWING RECEIPT OF CLIENT COMMENTS
A	31/05/2021	REVISED FOLLOWING RECEIPT OF CLIENT COMMENTS

PLANNING

hinchliffe
ARCHITECTURE & DESIGN LTD
24 CANNON WAY BUILDING
HUDDERSFIELD
HD8 8DY
01484 520 844
01484 520 845
www.hinchliffe-architecture.co.uk

Client
MR J. KITCHEN-DUNN & MRS K. FIELD

Project
THE ABBEY
171 ABBEY ROAD
SHEPHEY
HUDDERSFIELD, HD8 8DY

Drawing Title
PROPOSED FLOOR PLAN,
ELEVATIONS & SITE PLAN

Scale (at A1)	Date
AS SHOWN	21.05.2021

Dwg. no.	Rev.
042-21-PLO2	D