



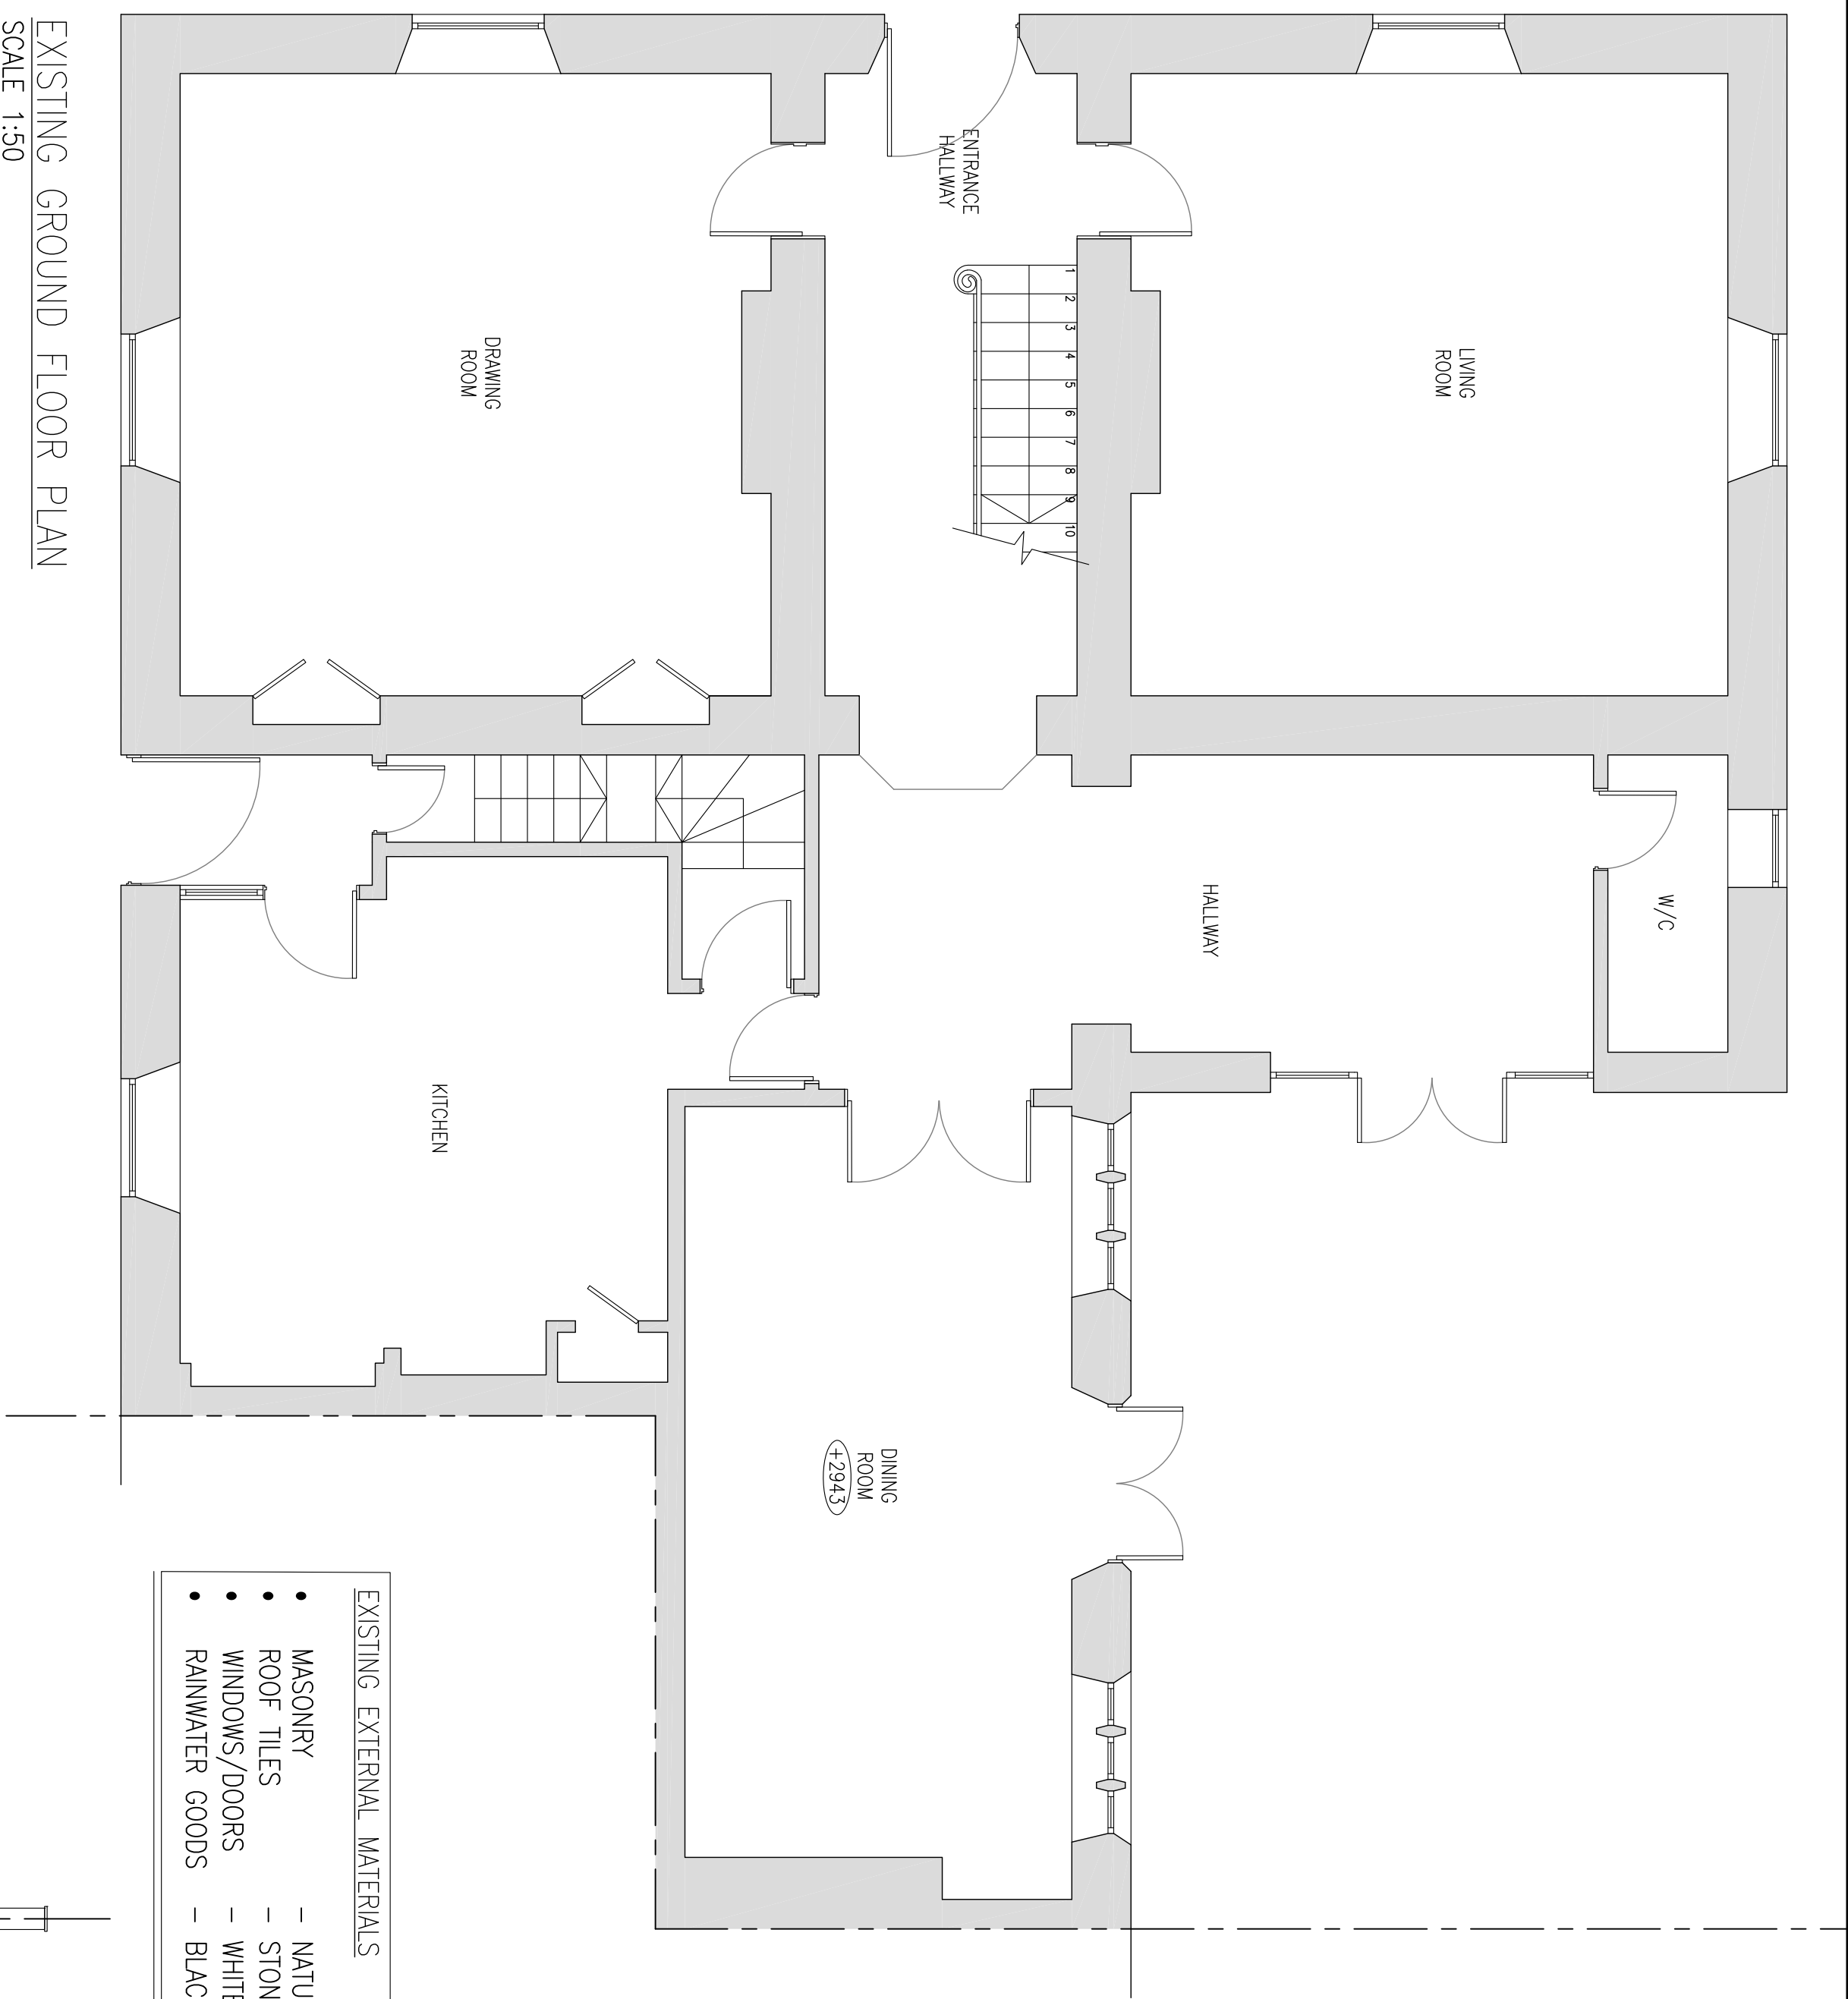

EXISTING GROUND FLOOR PLAN
SCALE 1:50

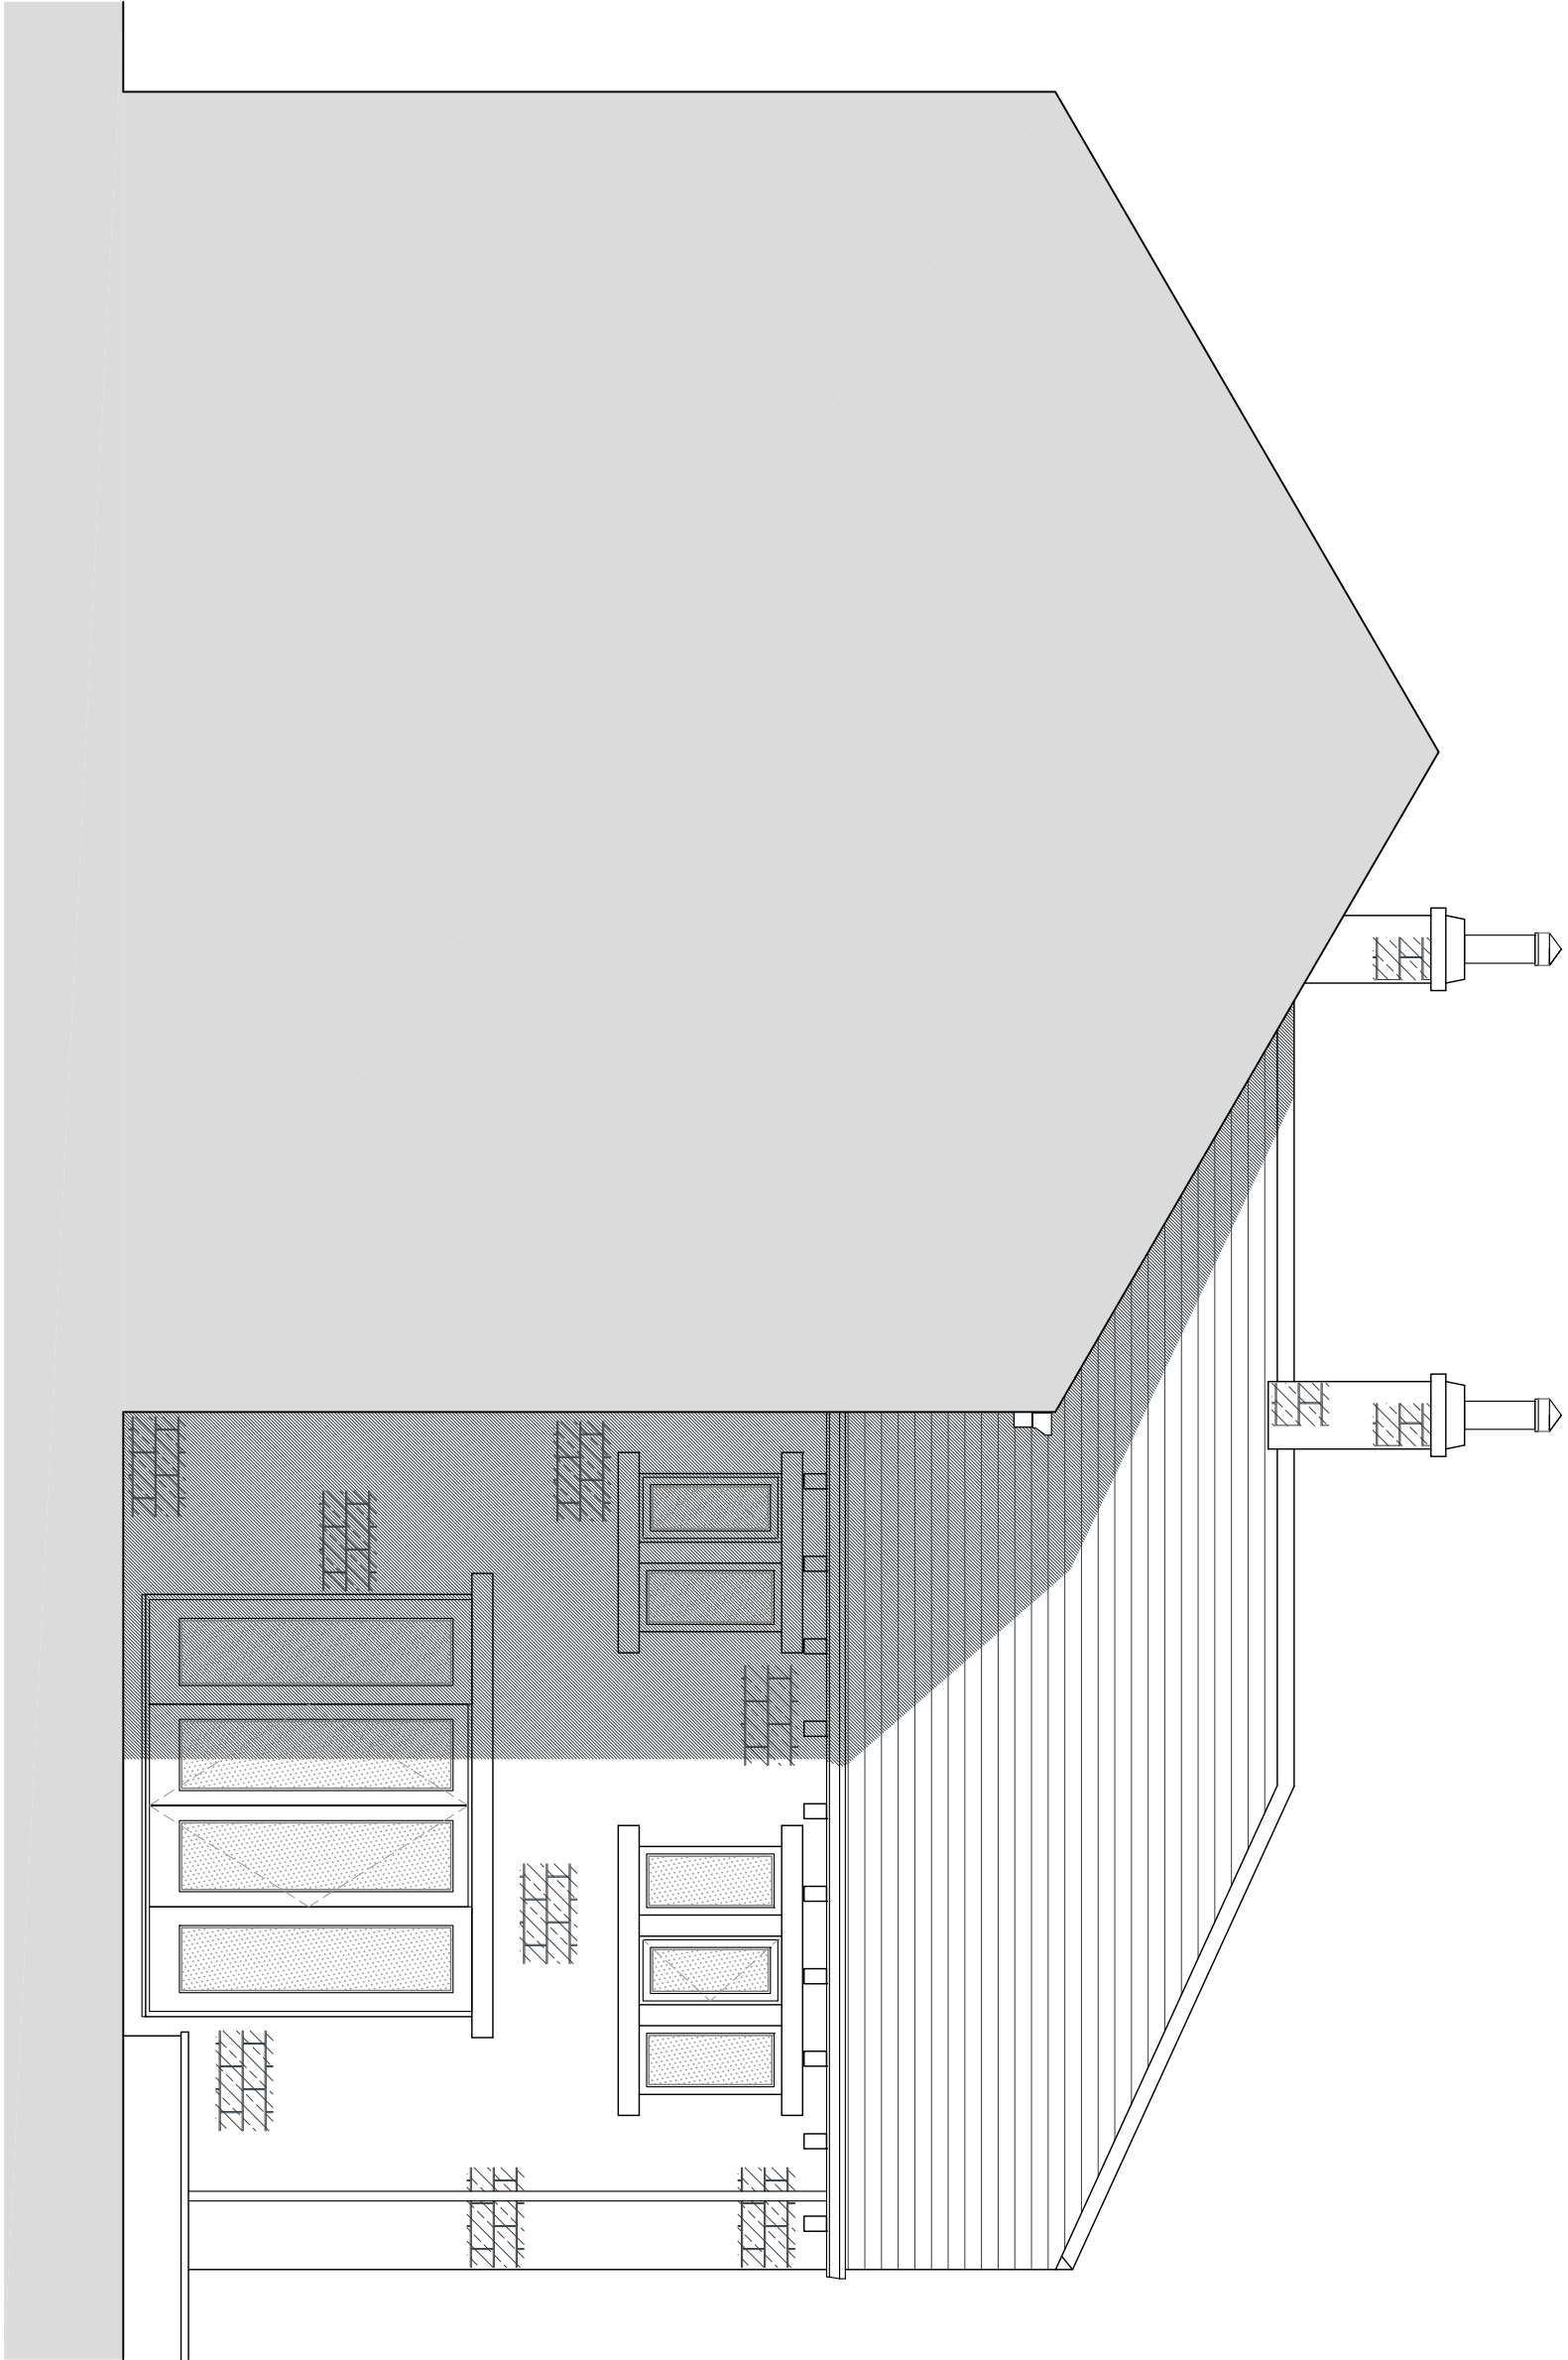


EXISTING SOUTH WEST FACING ELEVATION
SCALE 1:50

- EXISTING EXTERNAL MATERIALS
- MASONRY – NATURAL COURSED STONE
 - ROOF TILES – STONE SLATE
 - WINDOWS/DOORS – WHITE PVCU/TIMBER
 - RAINWATER GOODS – BLACK PVCU/CAST IRON & TIMBER



EXISTING SITE PLAN
SCALE 1:250

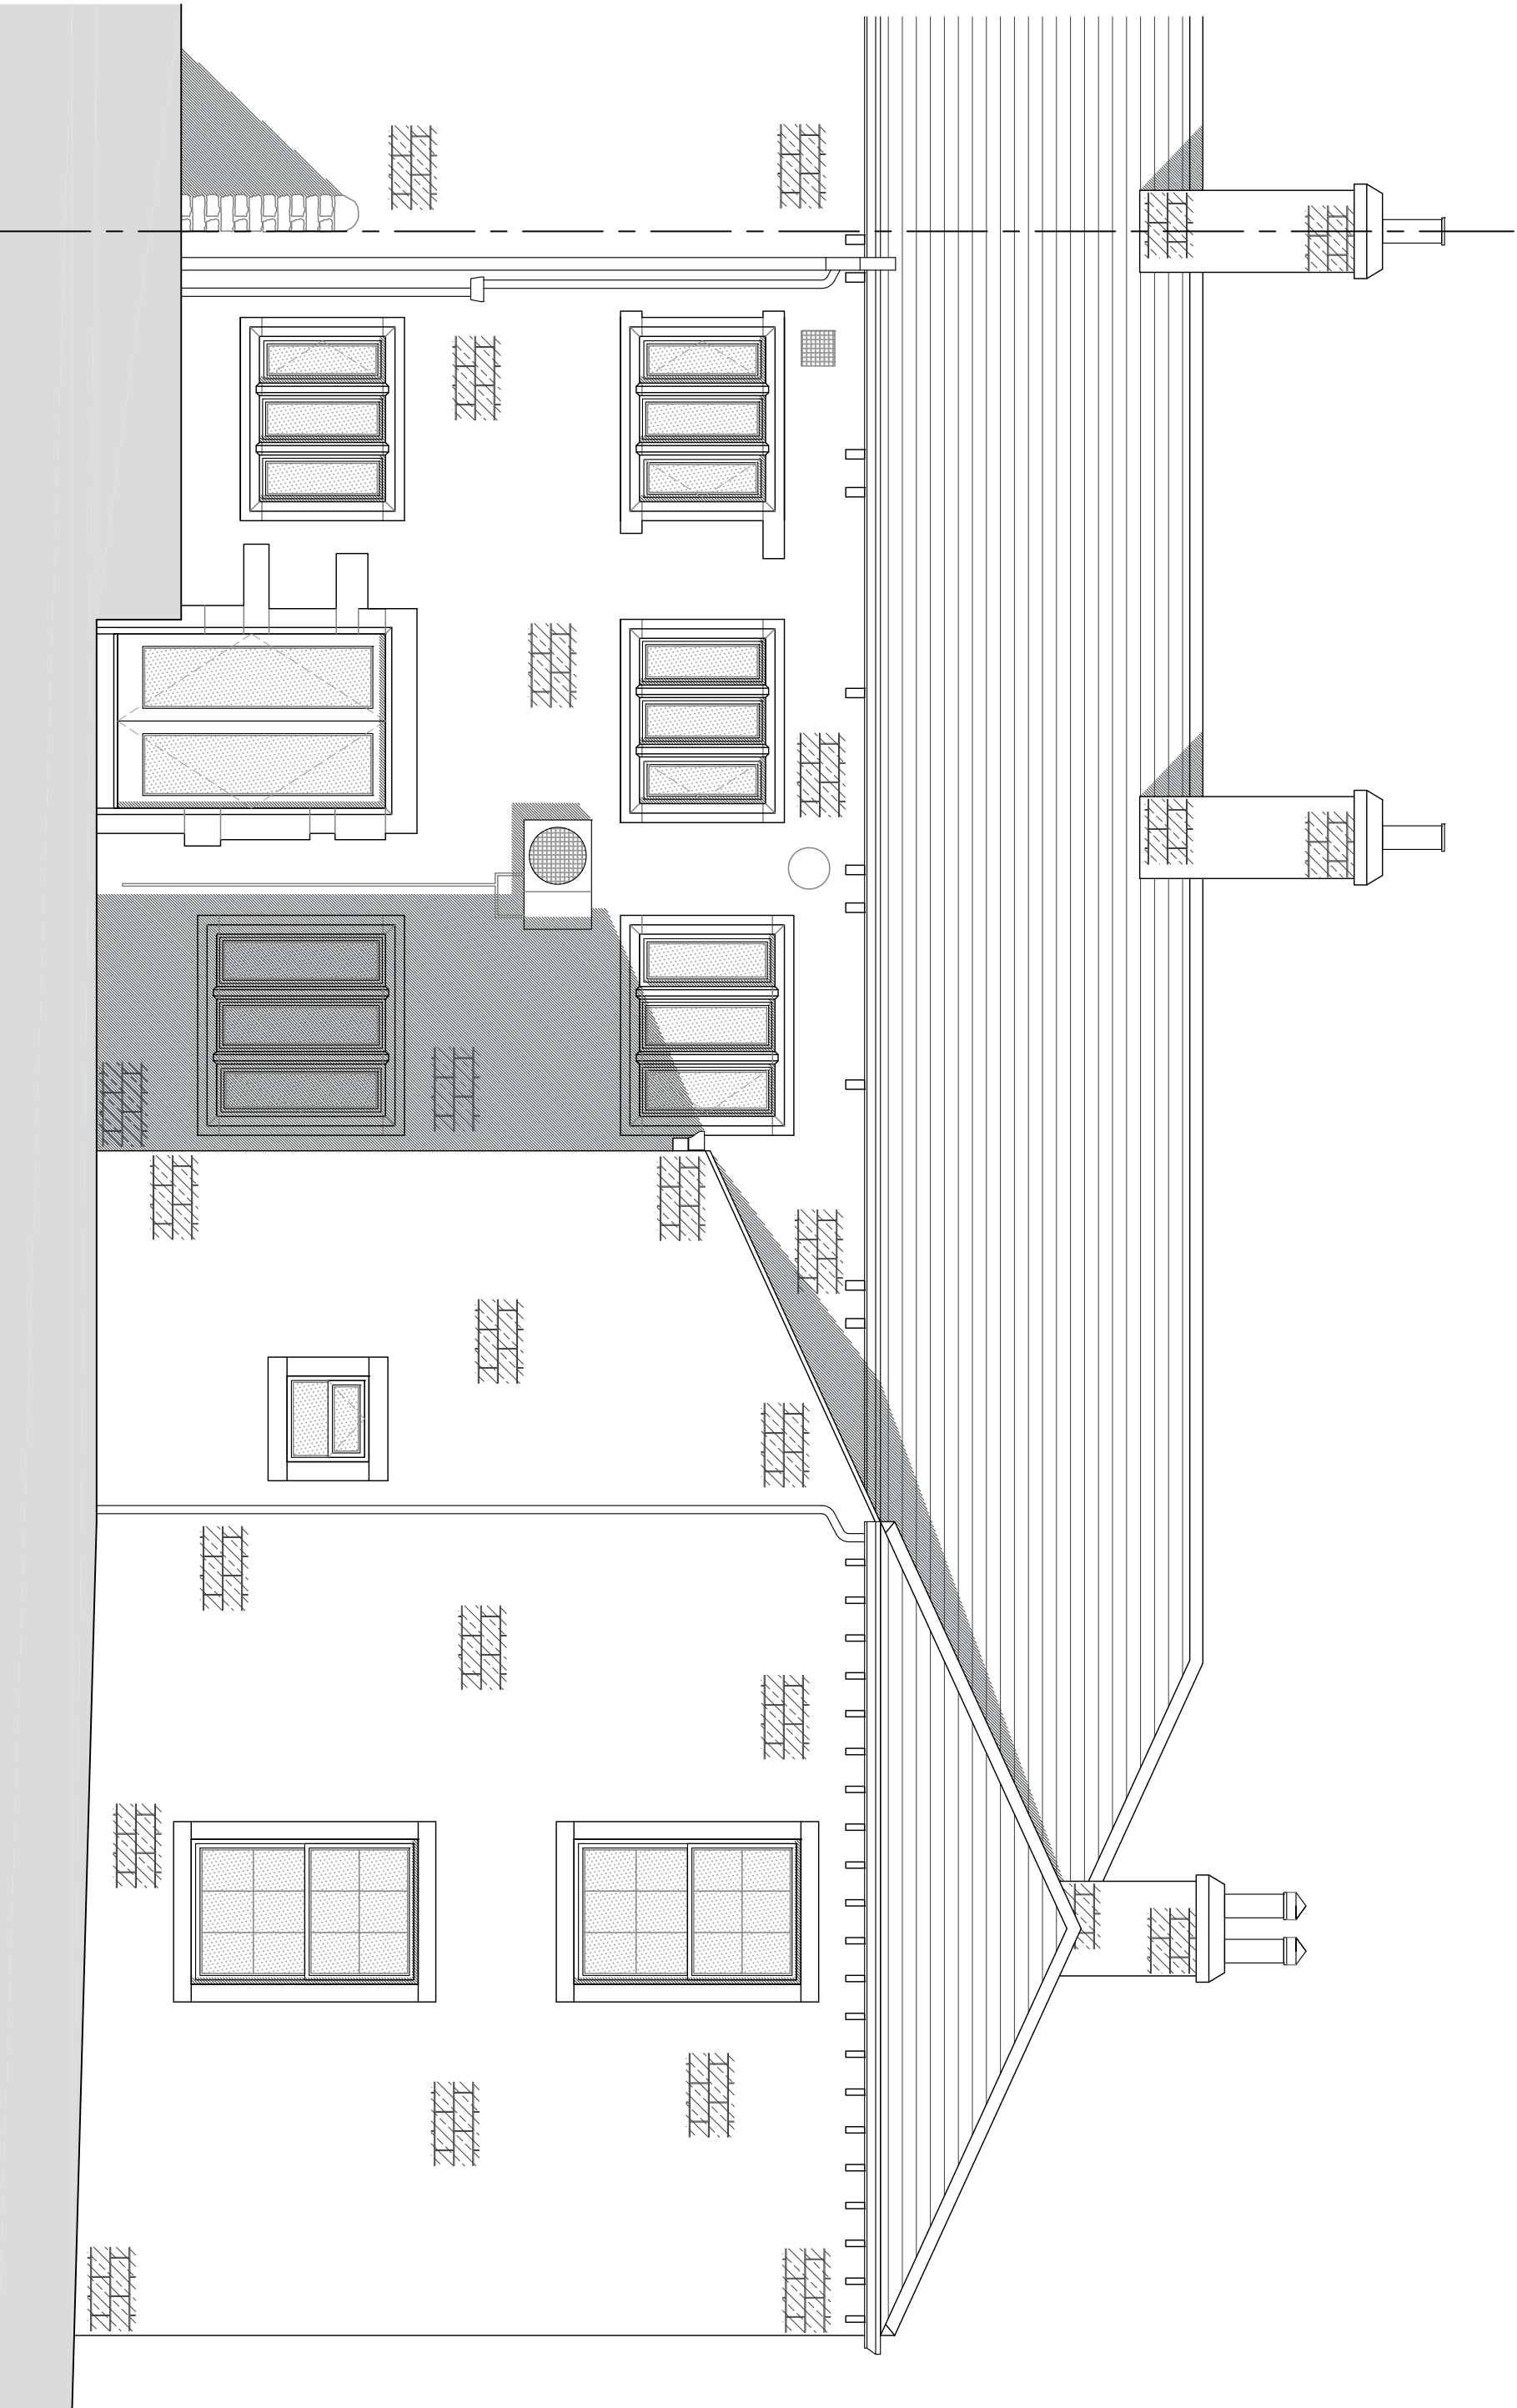

EXISTING SOUTH EAST FACING ELEVATION
SCALE 1:50

NOTES

1. No dimensions to be scaled.
IF IN DOUBT ASK.
2. All dimensions must be checked and verified on site by the Contractor prior to the commencement of works and Hinchliffe Architecture & Design Ltd. to be notified of any discrepancies.
3. The copyright of these drawings remains the property of Hinchliffe Architecture & Design Ltd. They must not be reproduced in any way without prior written consent from the originator (Hinchliffe Architecture & Design Ltd).
4. Any works undertaken on site prior to obtaining full written approval from the Planning Department & Building Control is at the Contractor/Clients own risk. Works should not commence until ALL approvals are granted.



Rev.	Description
Status	PLANNING

hinchliffe
ARCHITECTURE & DESIGN LTD
24 CHURCH LANE
HUDDERSFIELD
HD8 8DQ
01484 520 844
01484 520 845
www.hinchliffe-architecture.co.uk

Client
MR J. KITCHEN-DUNN & MRS K. FIELD

Project
THE ABBEY
171 ABBEY ROAD
SHEPLEY
HUDDERSFIELD, HD8 8DQ

Drawing Title
EXISTING FLOOR PLANS,
ELEVATIONS & SITE PLAN

Scale (at A1)	Date
AS SHOWN	21.05.2021

Dwg. no.	Rev.
042-21-PL01	-