




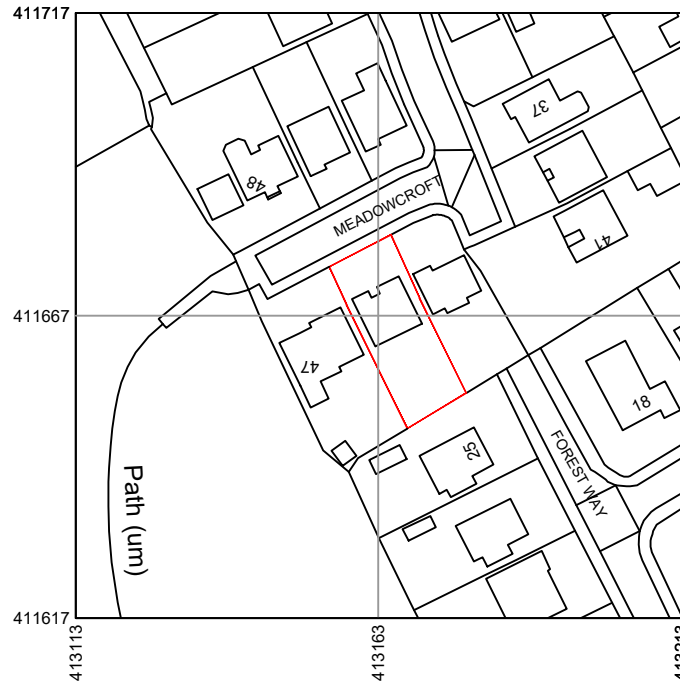


SITE LOCATION
Scale 1:1250

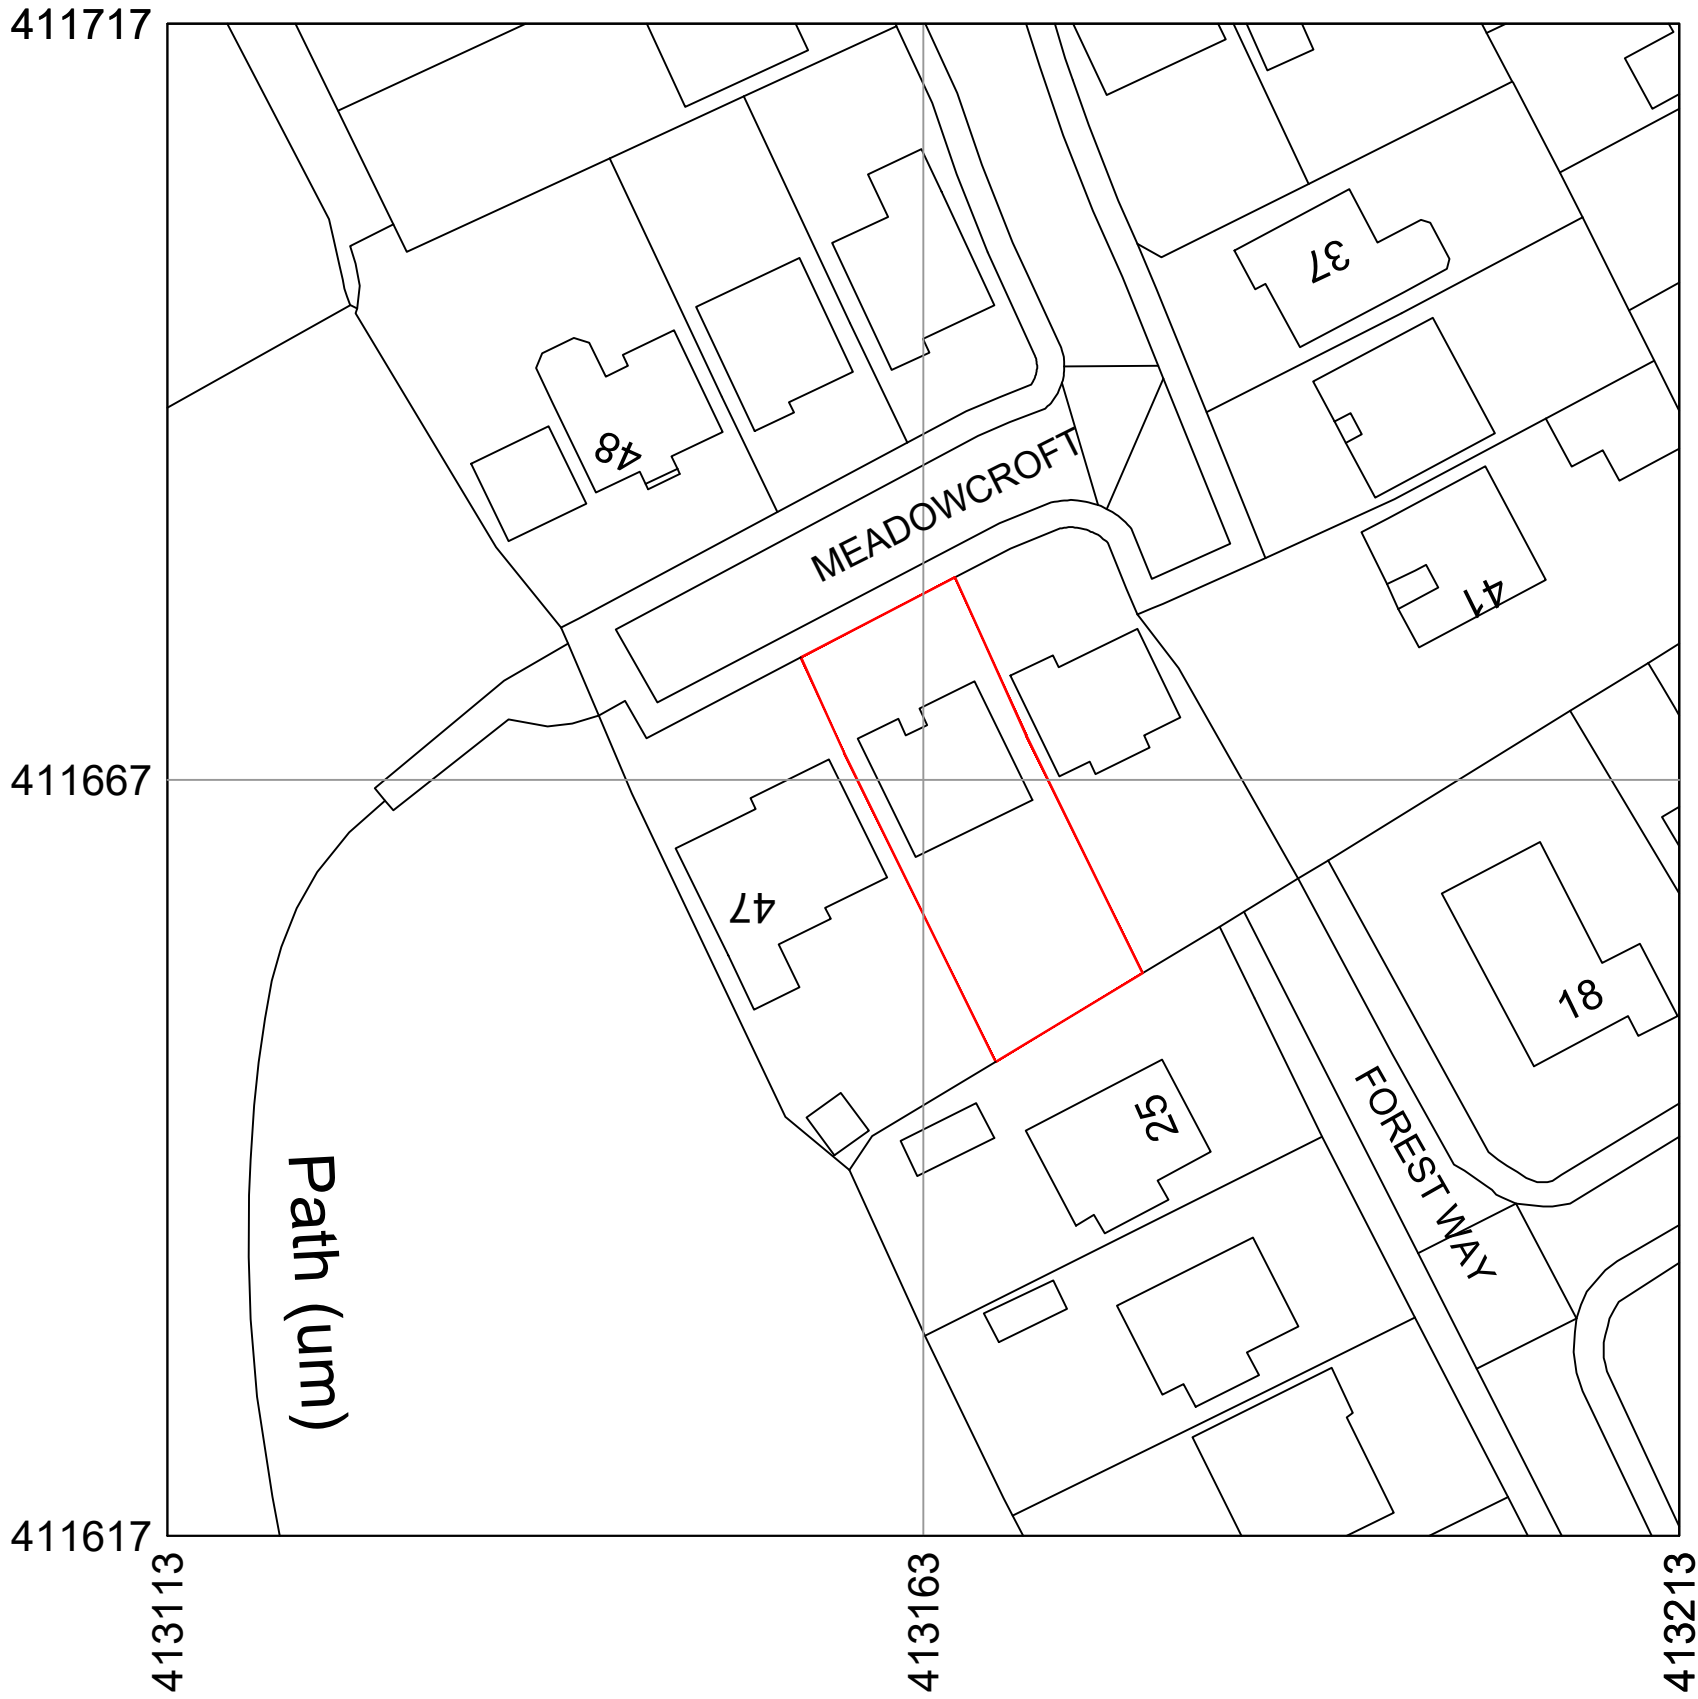

SITE LOCATION
Scale 1:500

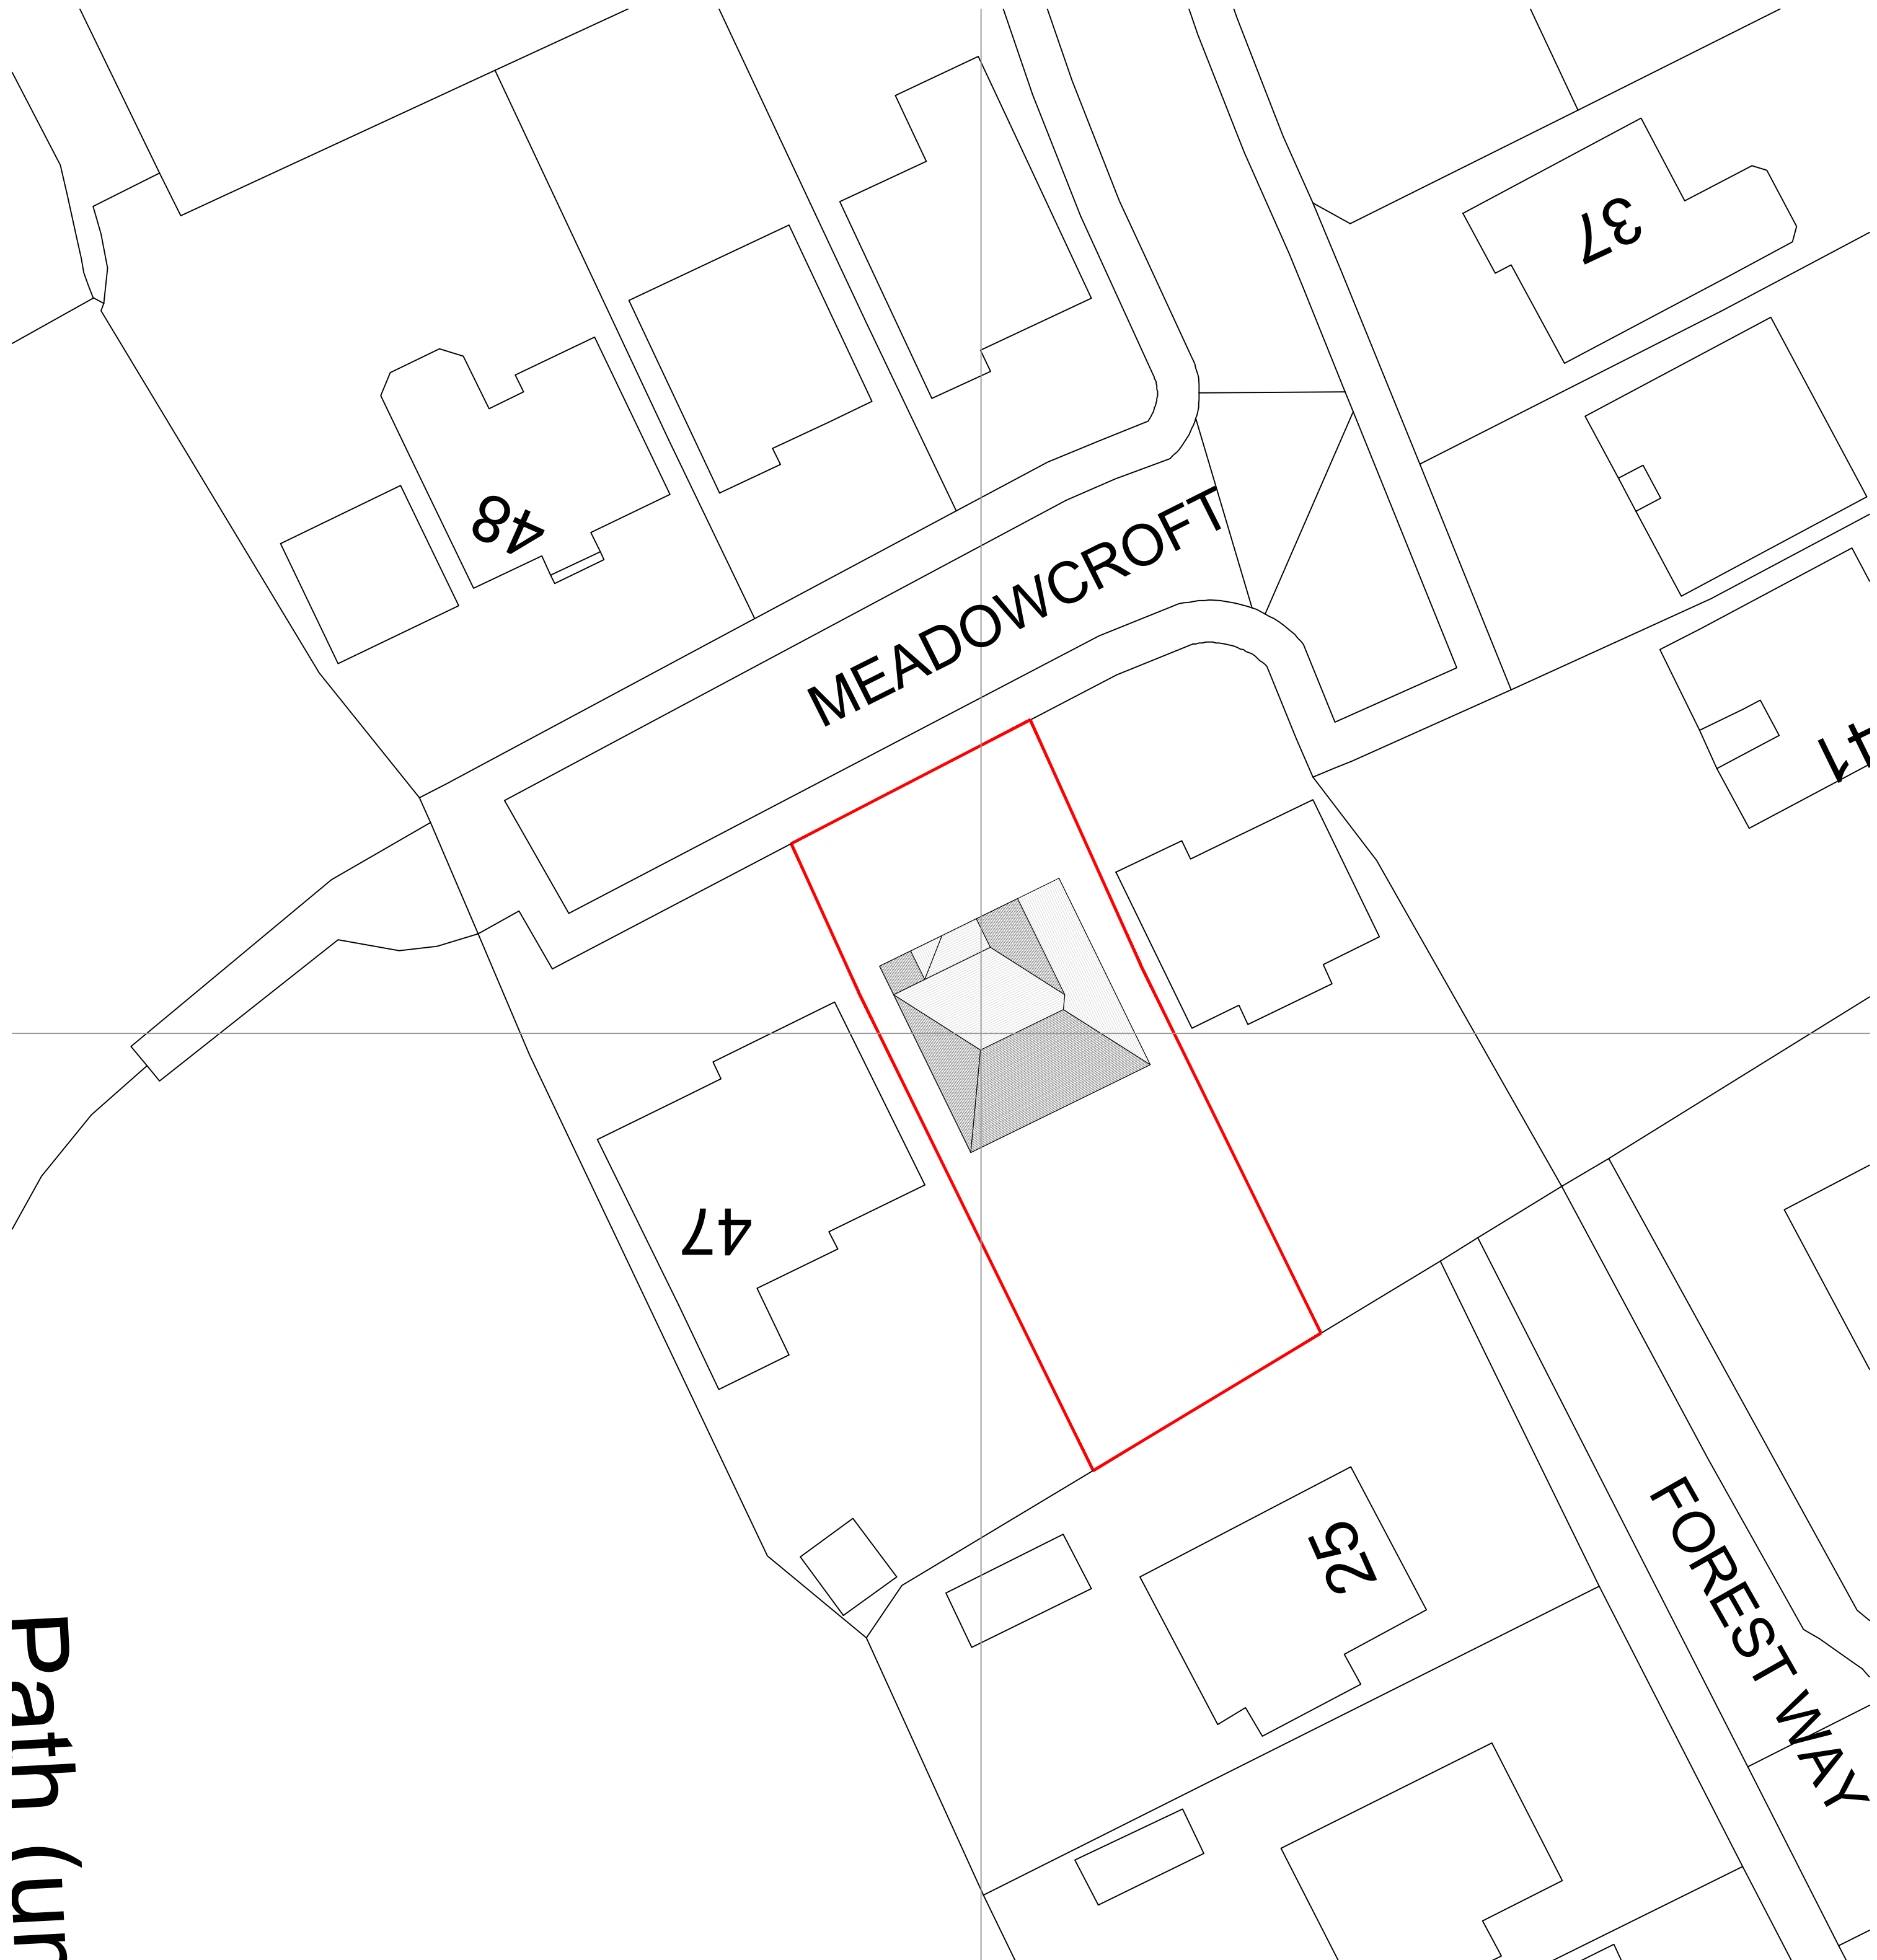

BLOCK PLAN (SHOWING PROPOSED)
Scale 1:200

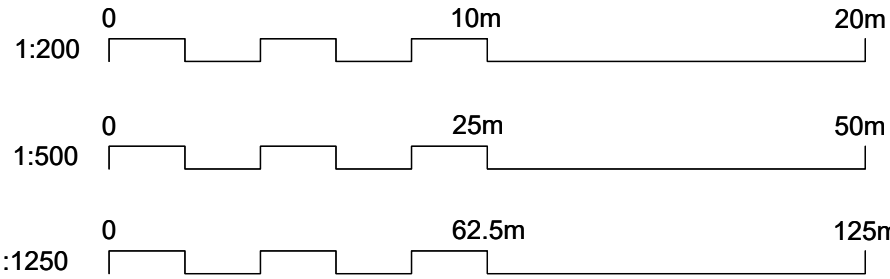

00 SITE LOCATION AND BLOCK PLAN
SCALE AS SHOWN @ A1

CRDesignServices

Salvus House, Aykley Heads,
Durham, DH1 5TS
sales@crdesignservices.co.uk
www.crdesignservices.co.uk
Tel: 0191 645 6000

- NOTES:
- All dimensions to be checked on site.
 - Any discrepancies to be reported back to CR Design Services.


OS Map Licence

OS Ma dapt supplied by Copla Ltd., trading as
UKPlanningMaps.com a licensed Ordnance Survey partner
(100054135). Data licenced for 1 year, expiring 22 June
2022. Unique plan reference: v1c/650223/881079


- Land within application boundary

Rev	Date	Description
-----	------	-------------


DRAWING NO	DATE	DRAWING	PROJECT
1577-00	22.06.21	SITE LOCATION AND BLOCK PLAN	45 MEADOWCROFT, HONLEY HD9 6GJ
DRAWN	SCALE		
JS	AS SHOWN @ A1		

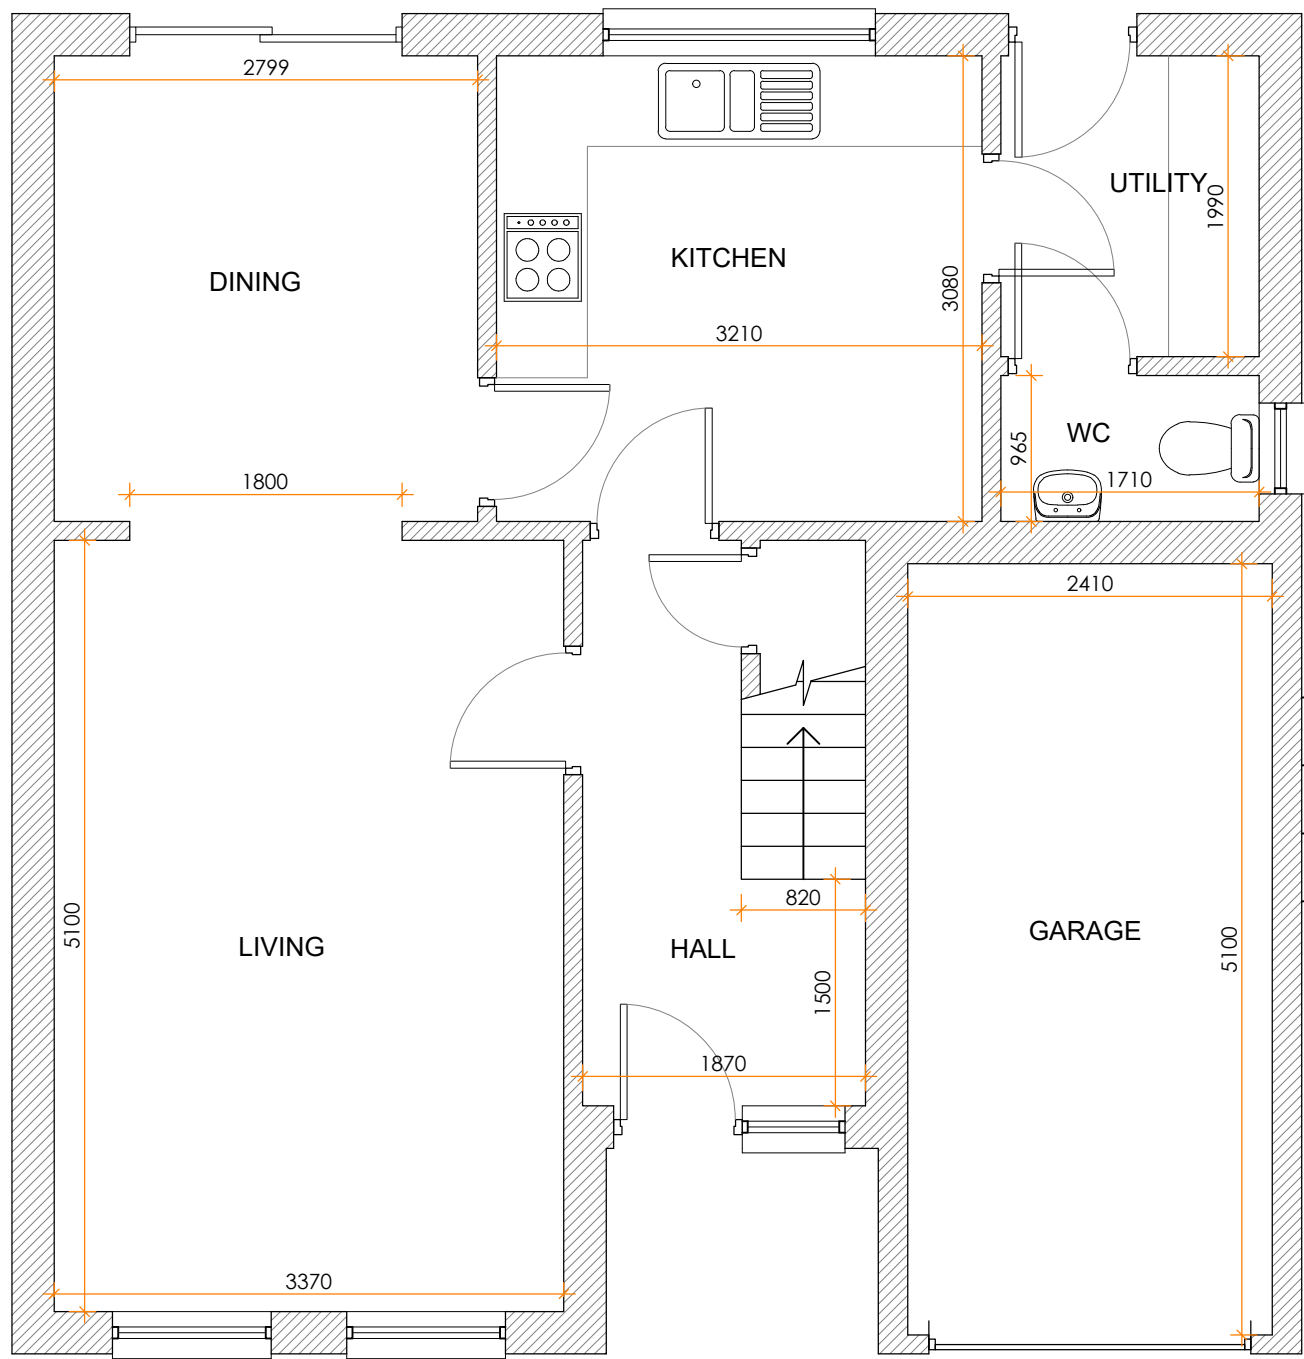

EXISTING GROUND FLOOR PLAN

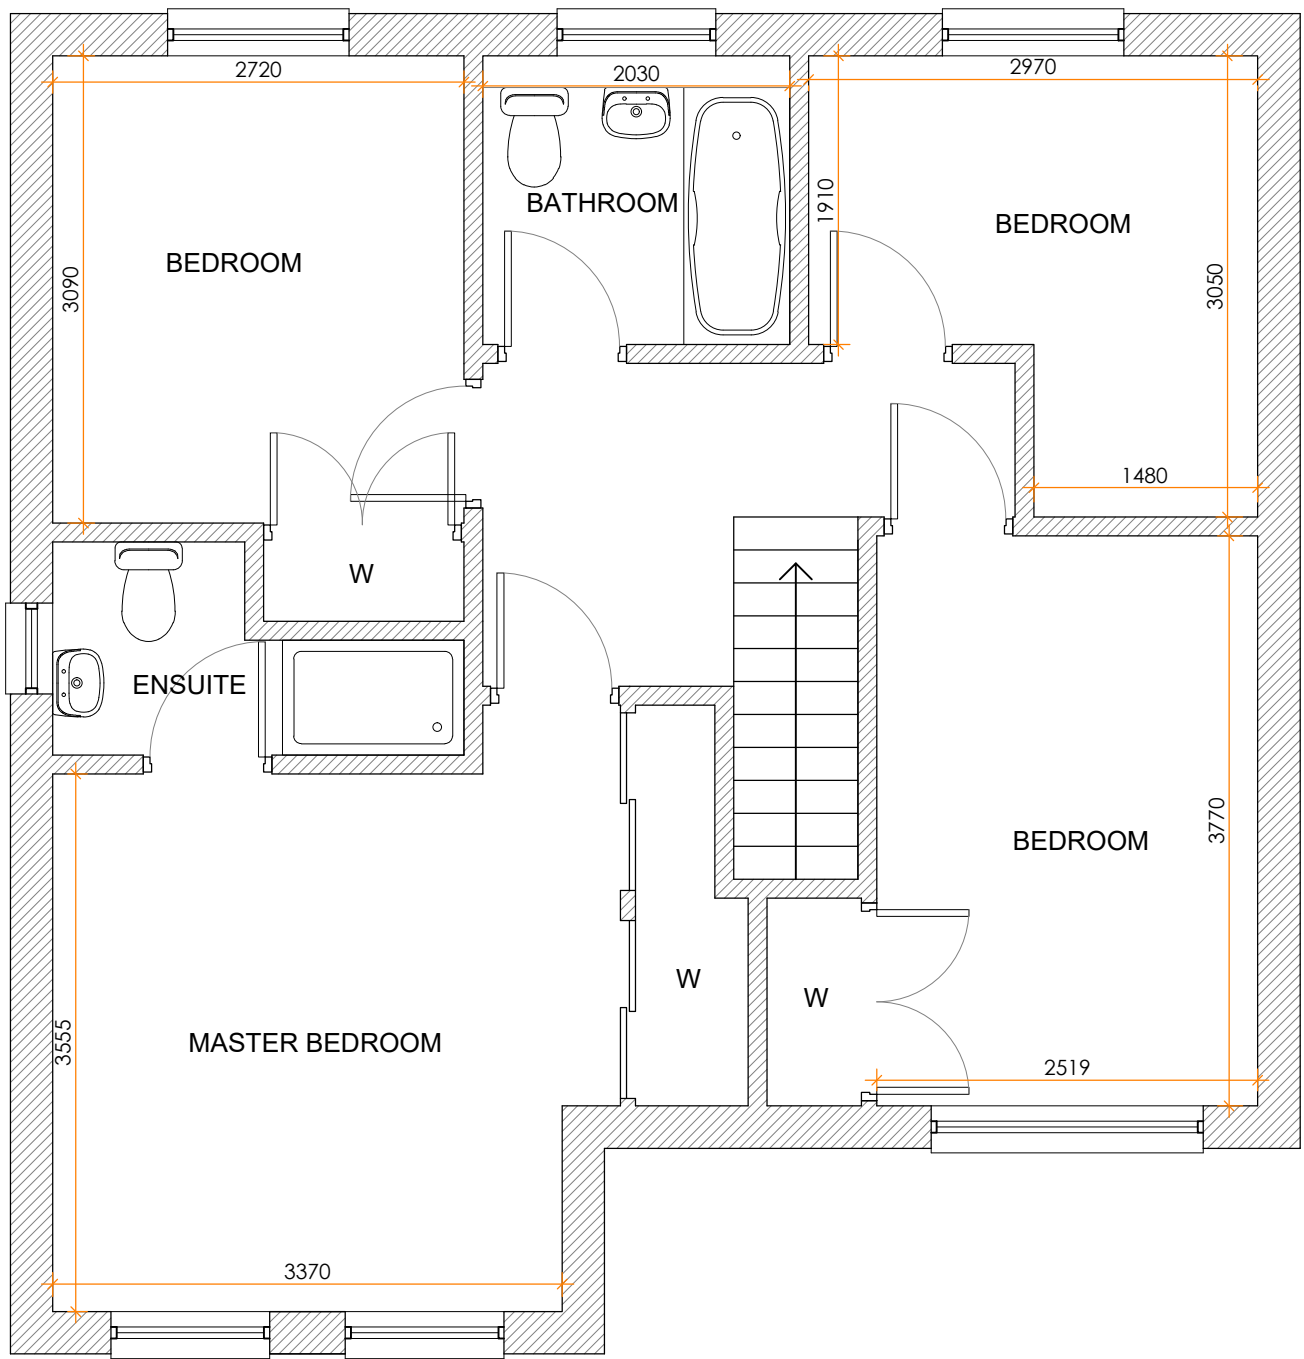


EXISTING FIRST FLOOR PLAN

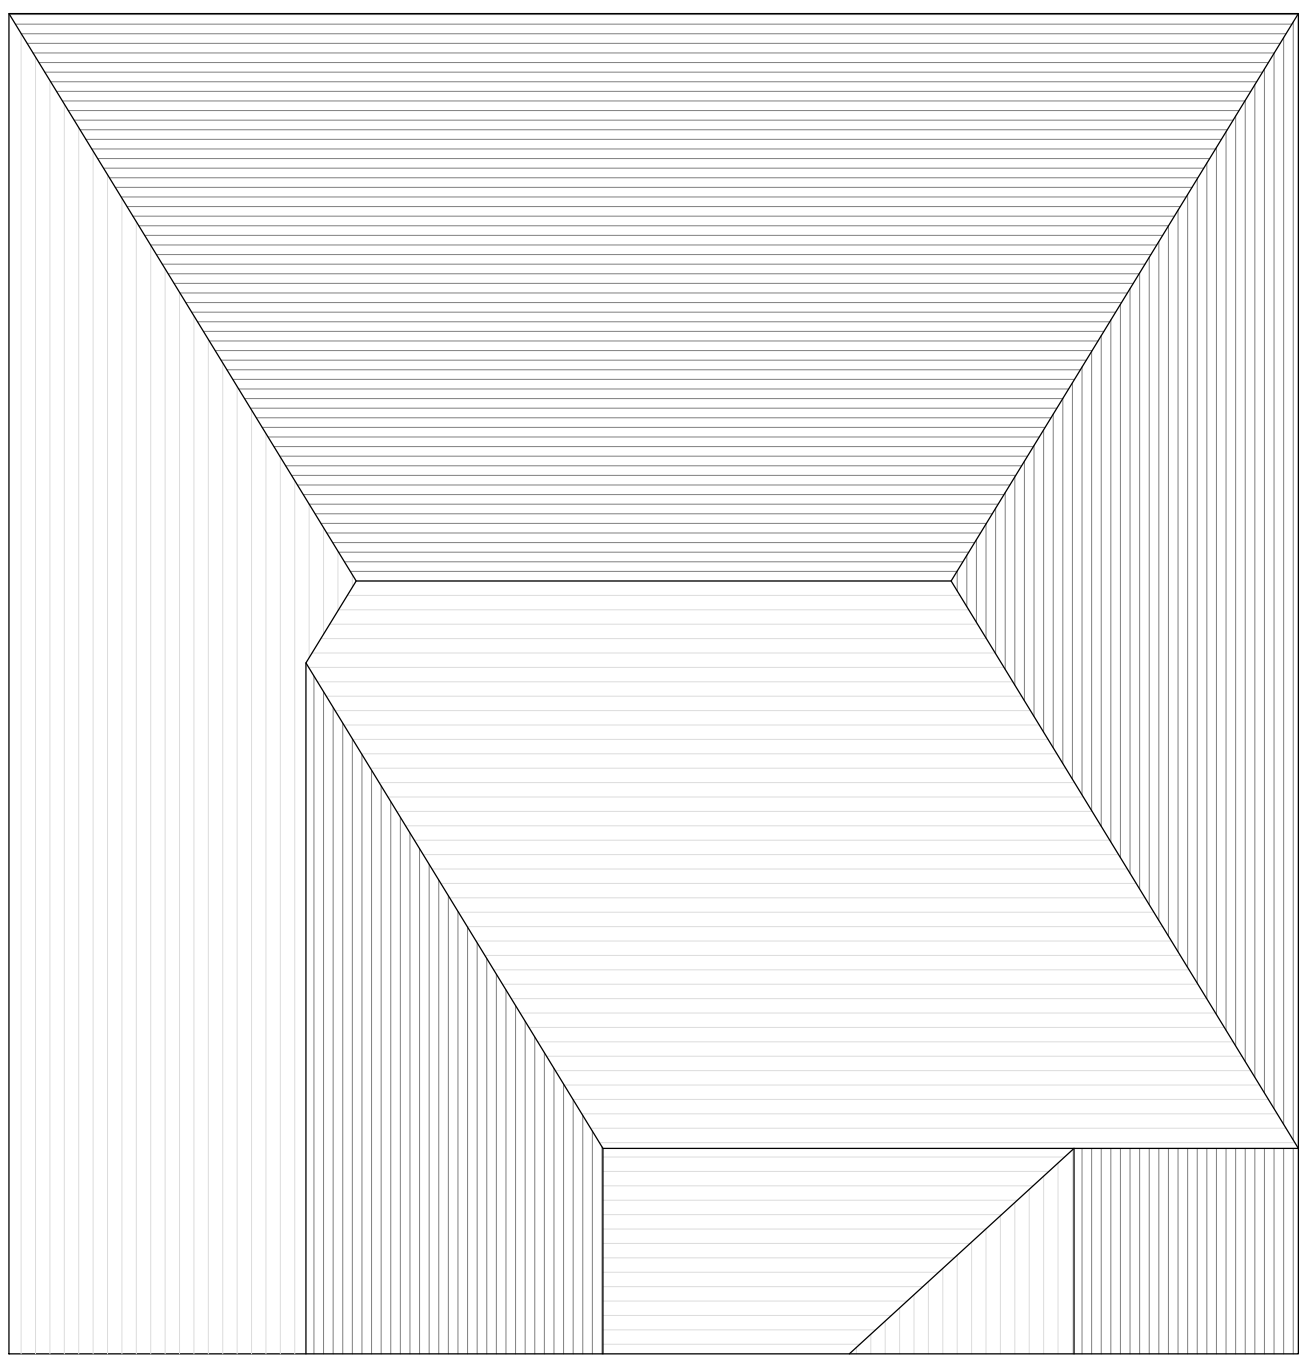

EXISTING ROOF PLAN



EXISTING FRONT ELEVATION

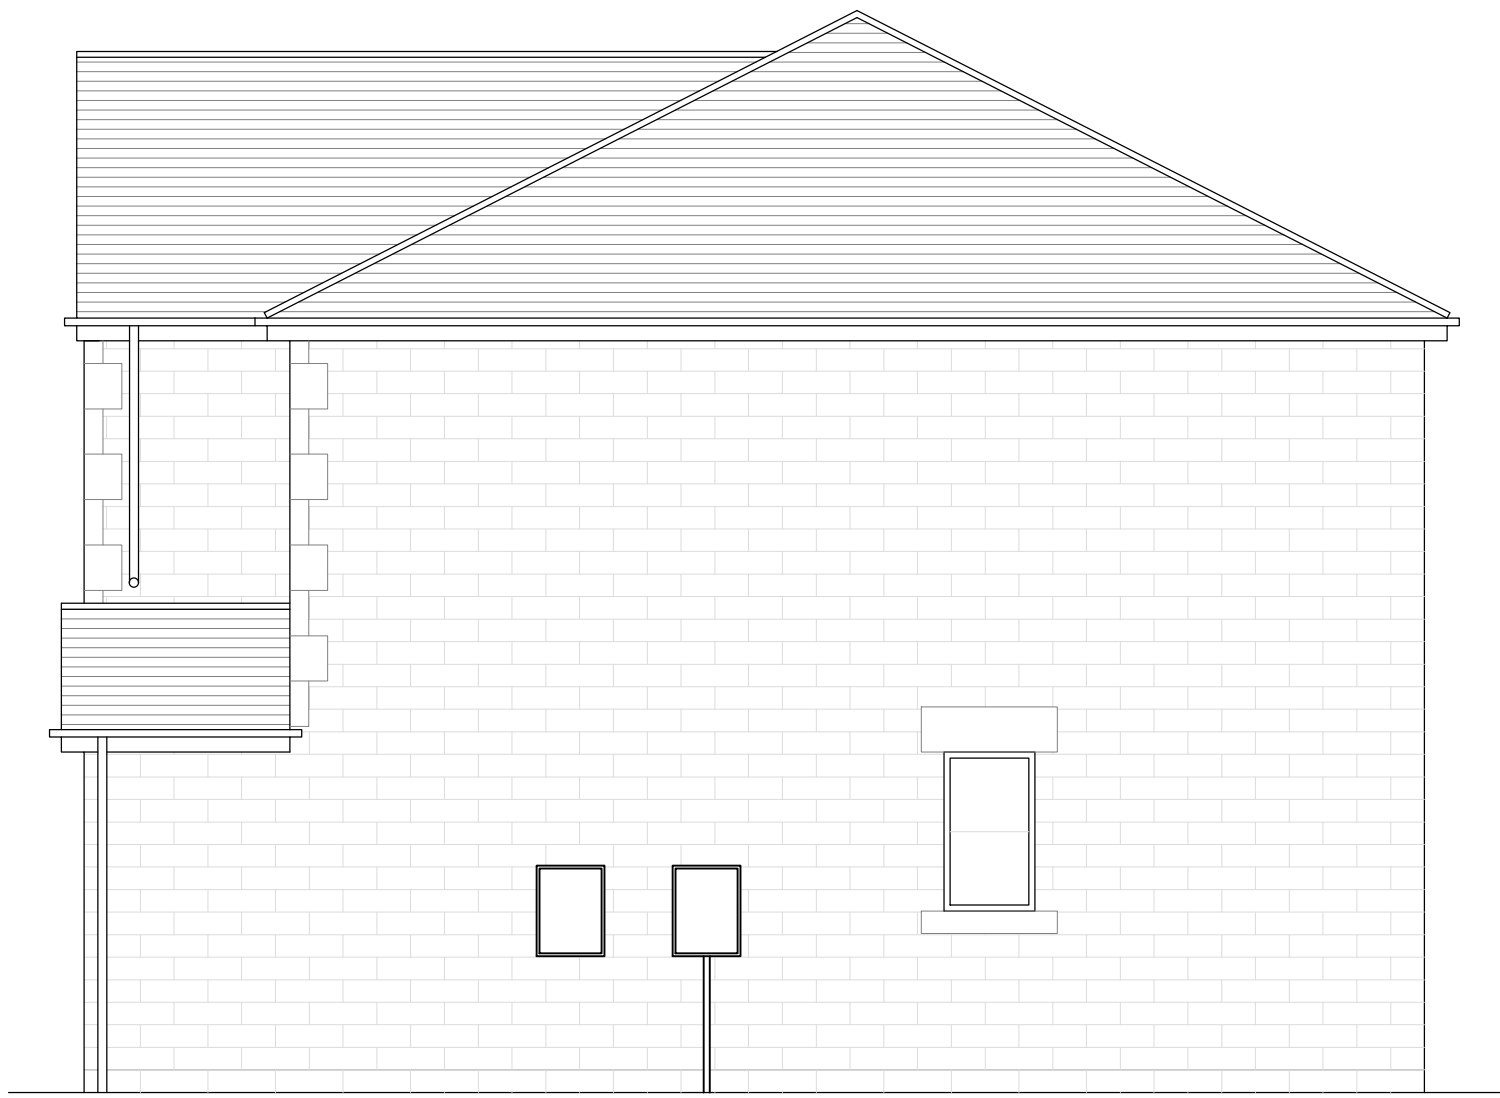

EXISTING SIDE ELEVATION



EXISTING REAR ELEVATION

01 EXISTING PLANS AND ELEVATIONS

SCALE 1:50 @ A1




Salvus House, Aykley Heads,
Durham, DH1 5TS
sales@crdesignservices.co.uk
www.crdesignservices.co.uk
Tel: 0191 645 6000


NOTES:

- 1. All dimensions to be checked on site.
- 2. Any discrepancies to be reported back to CR Design Services.


Rev. Date Description

DRAWING NO	DATE	DRAWING	PROJECT
1577-01	22.06.21	EXISTING PLANS AND ELEVATIONS	45 MEADOWCROFT, HONLEY HD9 6GJ
DRAWN	SCALE		
JS	1:50 @ A1		

 


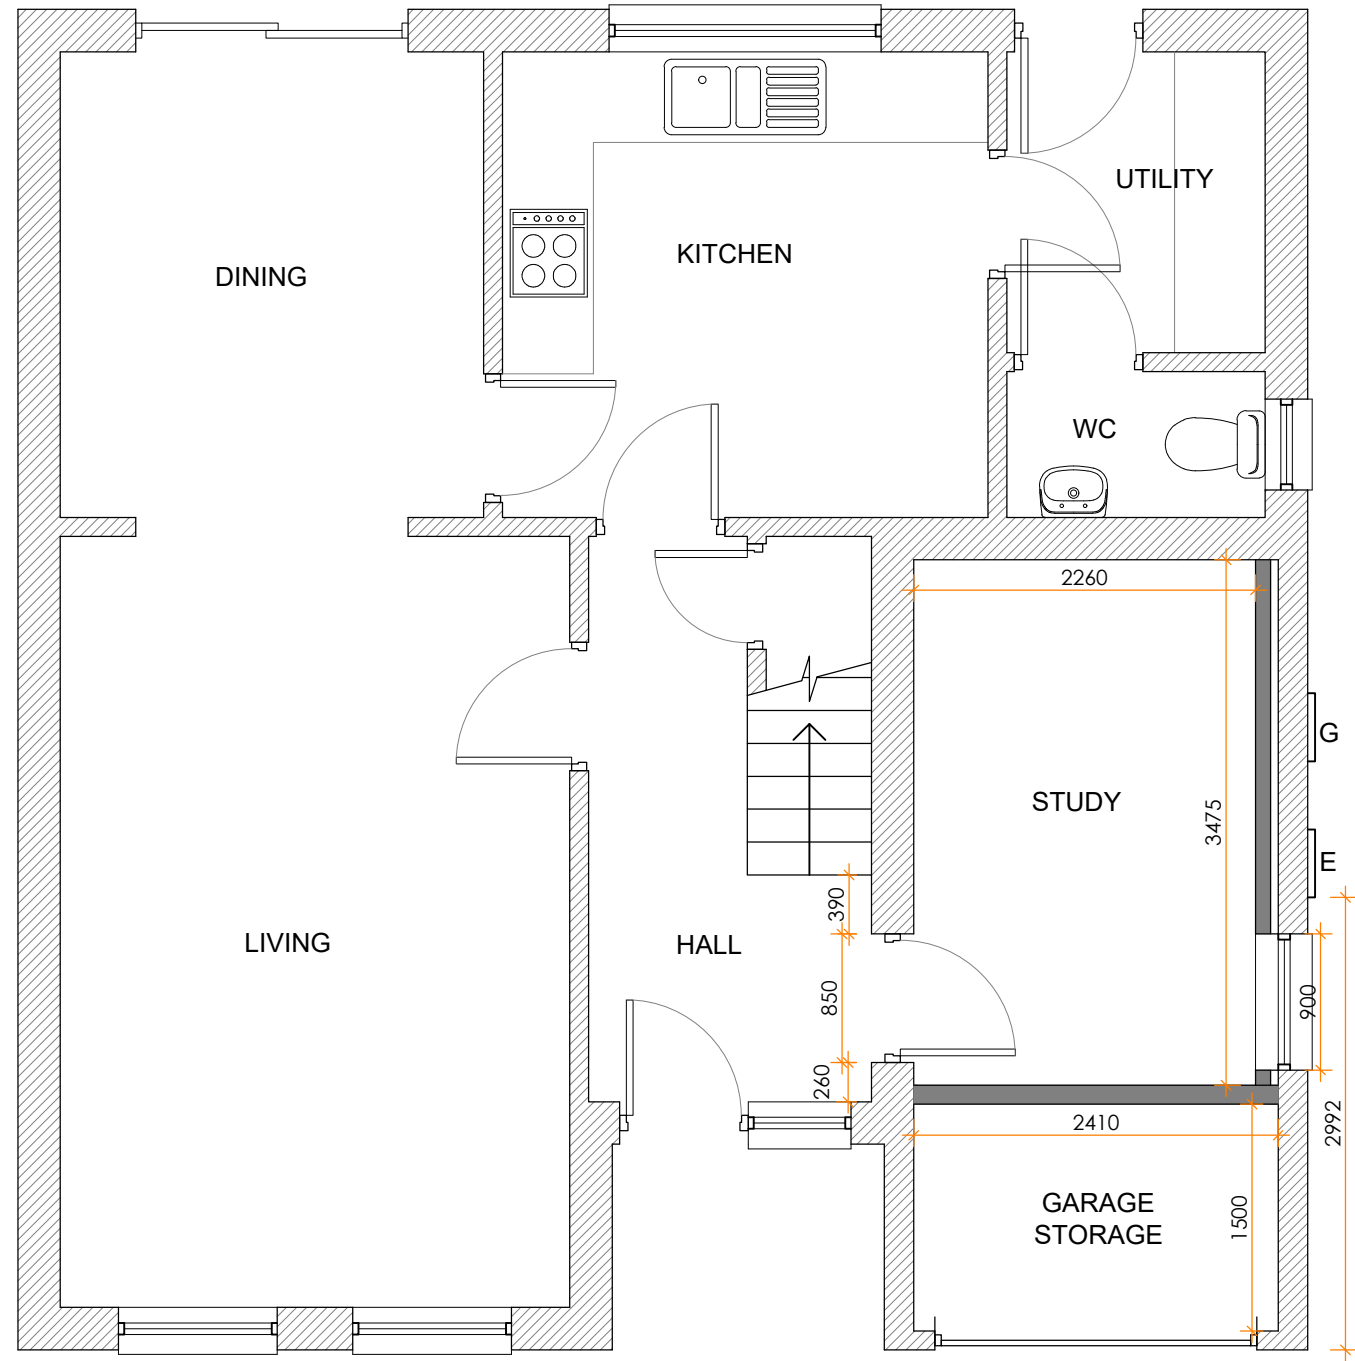

PROPOSED GROUND FLOOR PLAN

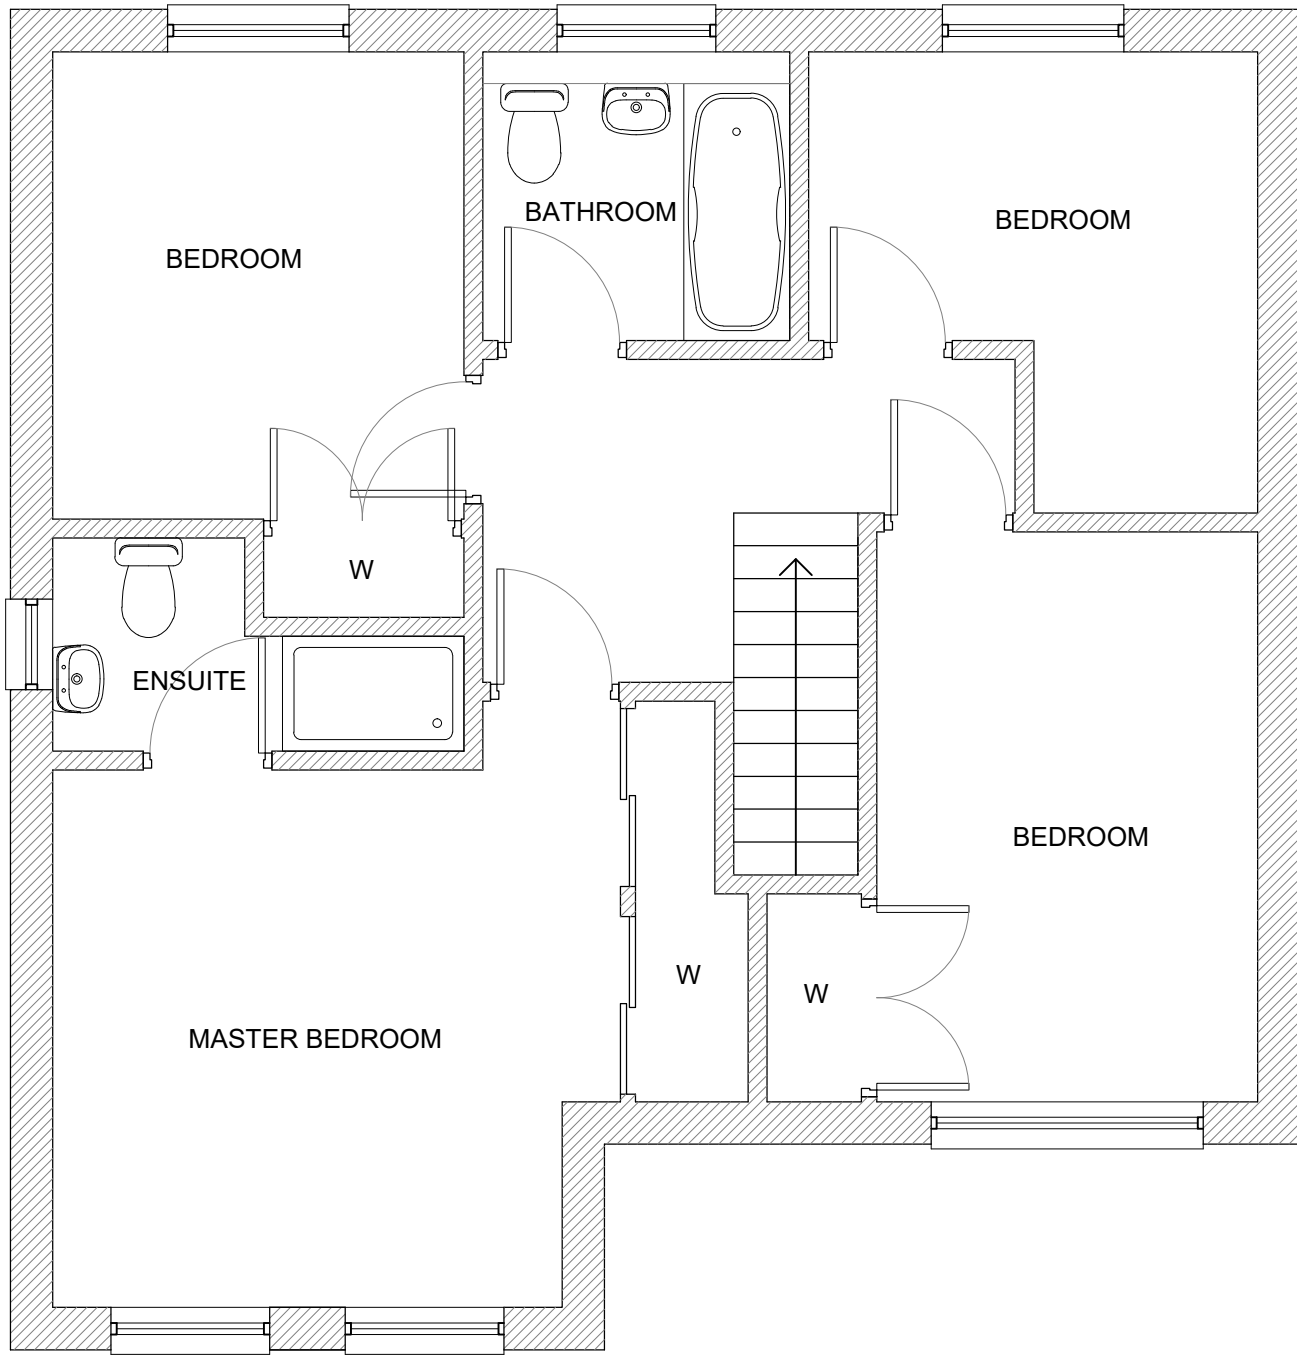


PROPOSED FIRST FLOOR PLAN

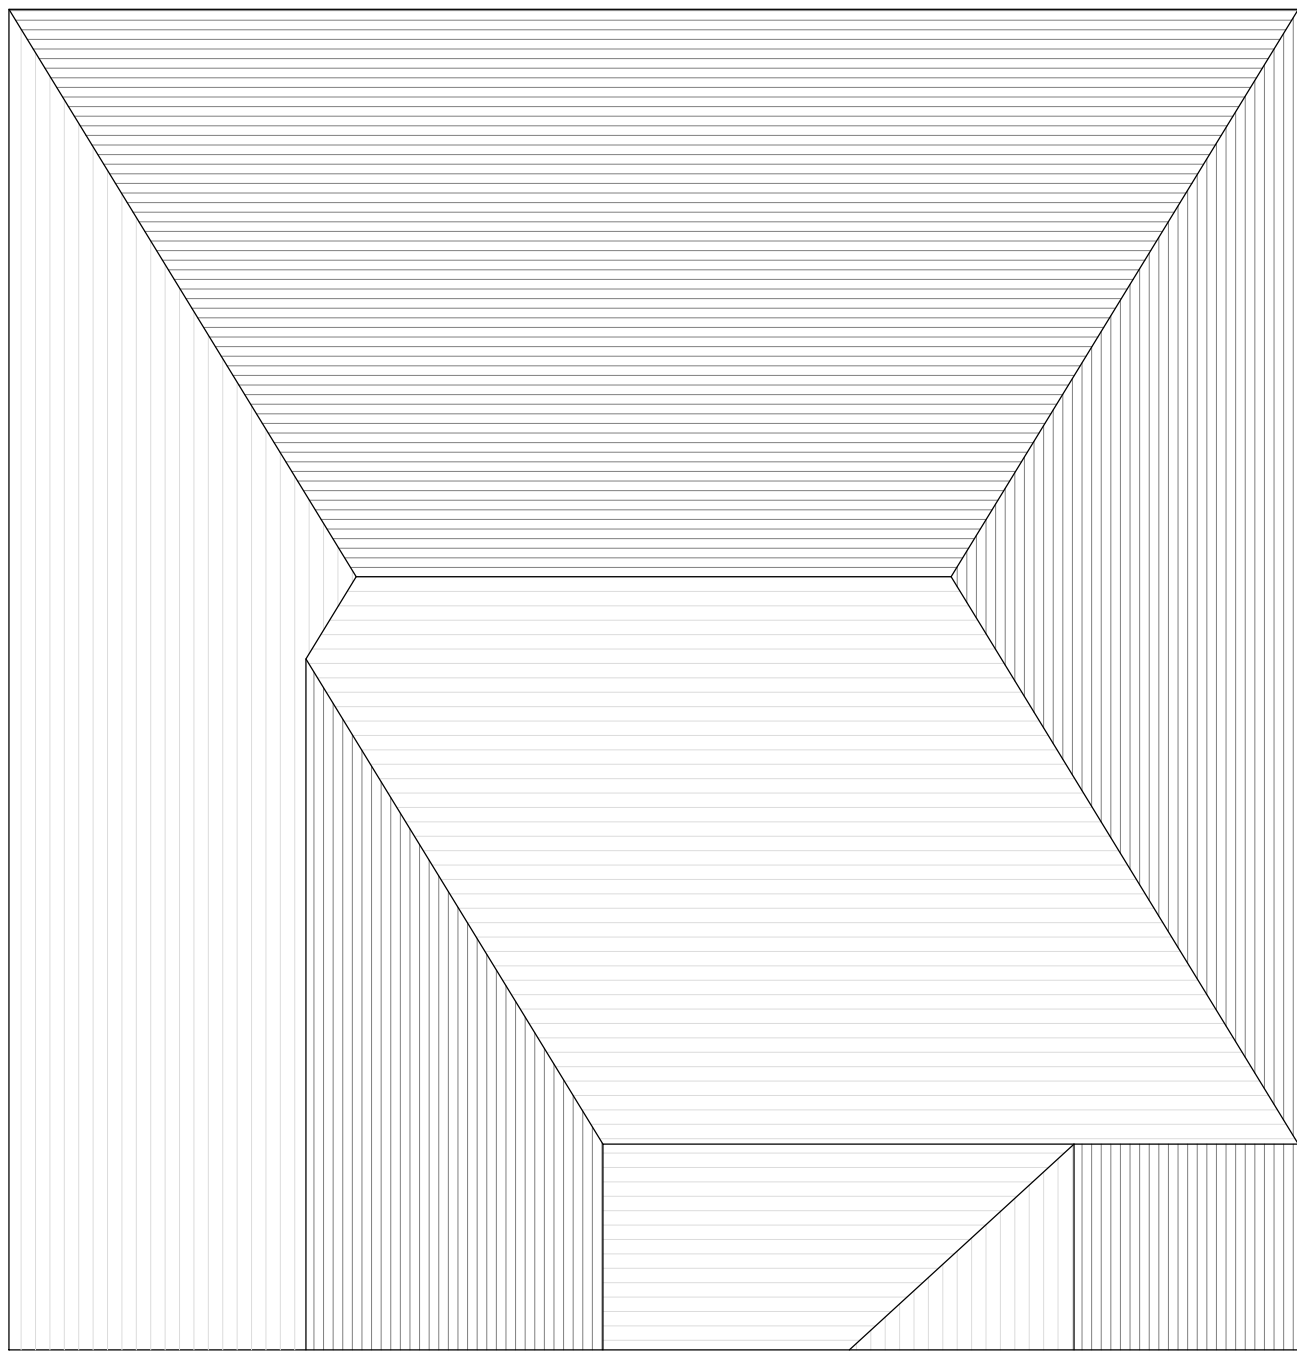

PROPOSED ROOF PLAN



PROPOSED FRONT ELEVATION

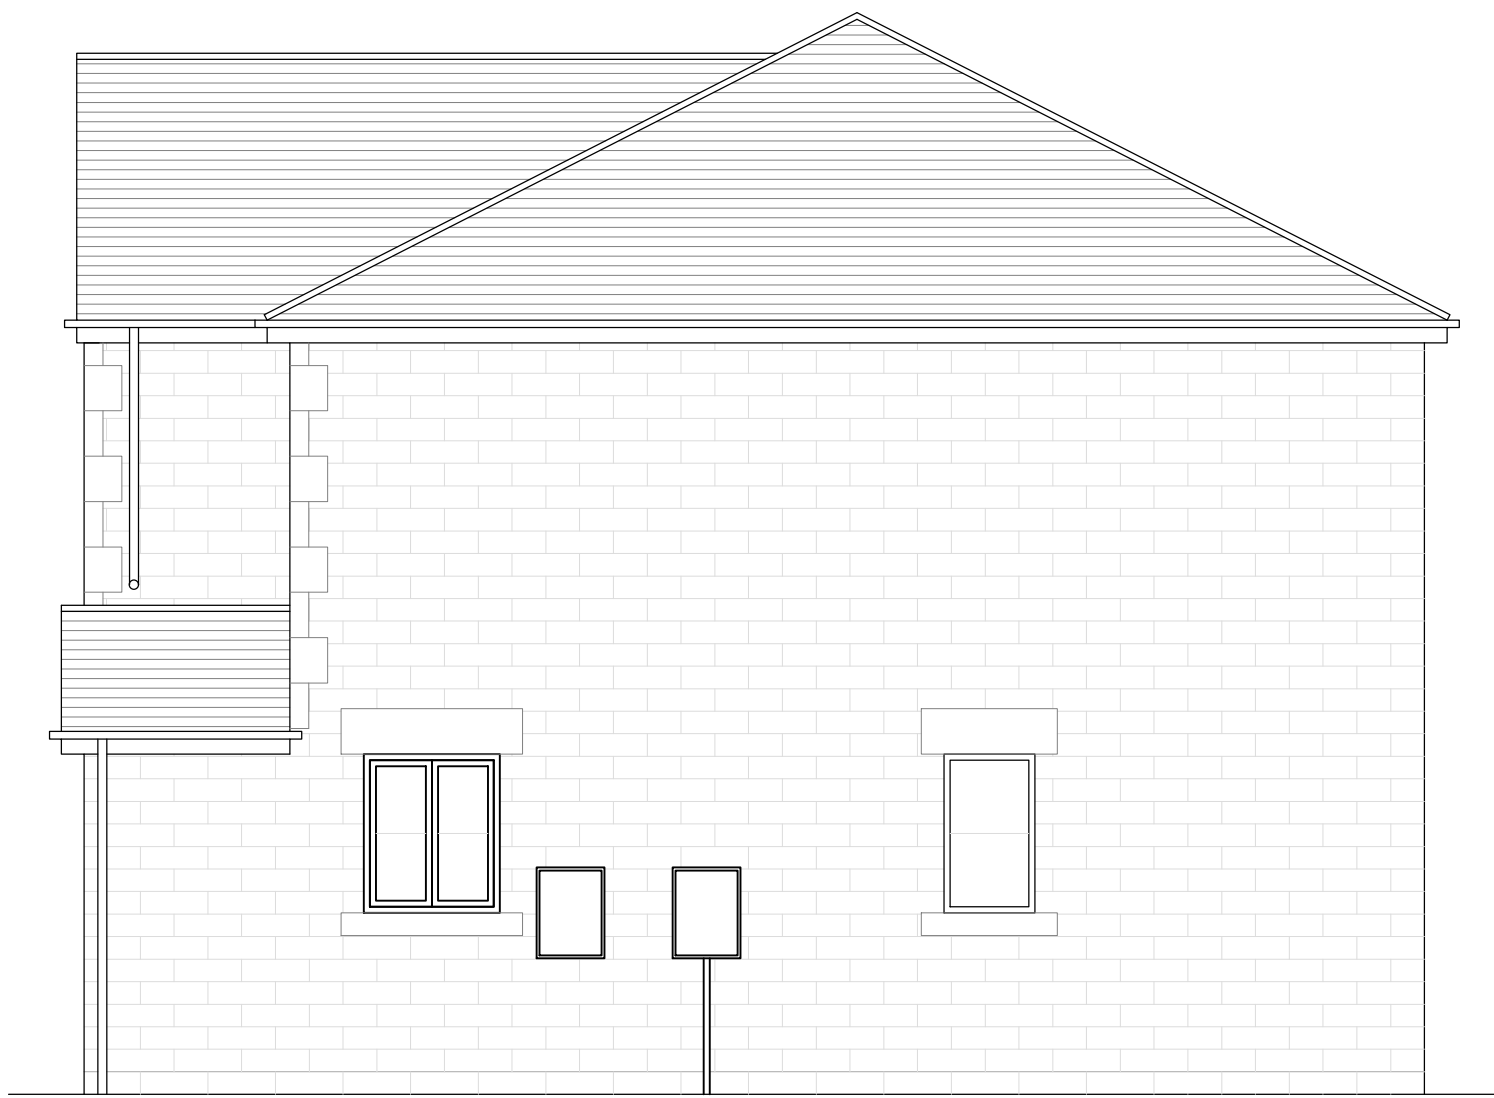

PROPOSED SIDE ELEVATION



PROPOSED REAR ELEVATION

- NOTES:
1. All dimensions to be checked on site.
 2. Any discrepancies to be reported back to CR Design Services.

DRAWING NO	DATE	DRAWING	PROJECT
1577-02	22.06.21	PROPOSED PLANS AND ELEVATIONS	45 MEADOWCROFT, HONLEY HD9 6GJ
DRAWN	SCALE		
JS	1:50 @ A1		

