

SIDE ELEVATION


FRONT ELEVATION

SIDE ELEVATION

REAR ELEVATION



GROUND FLOOR PLAN

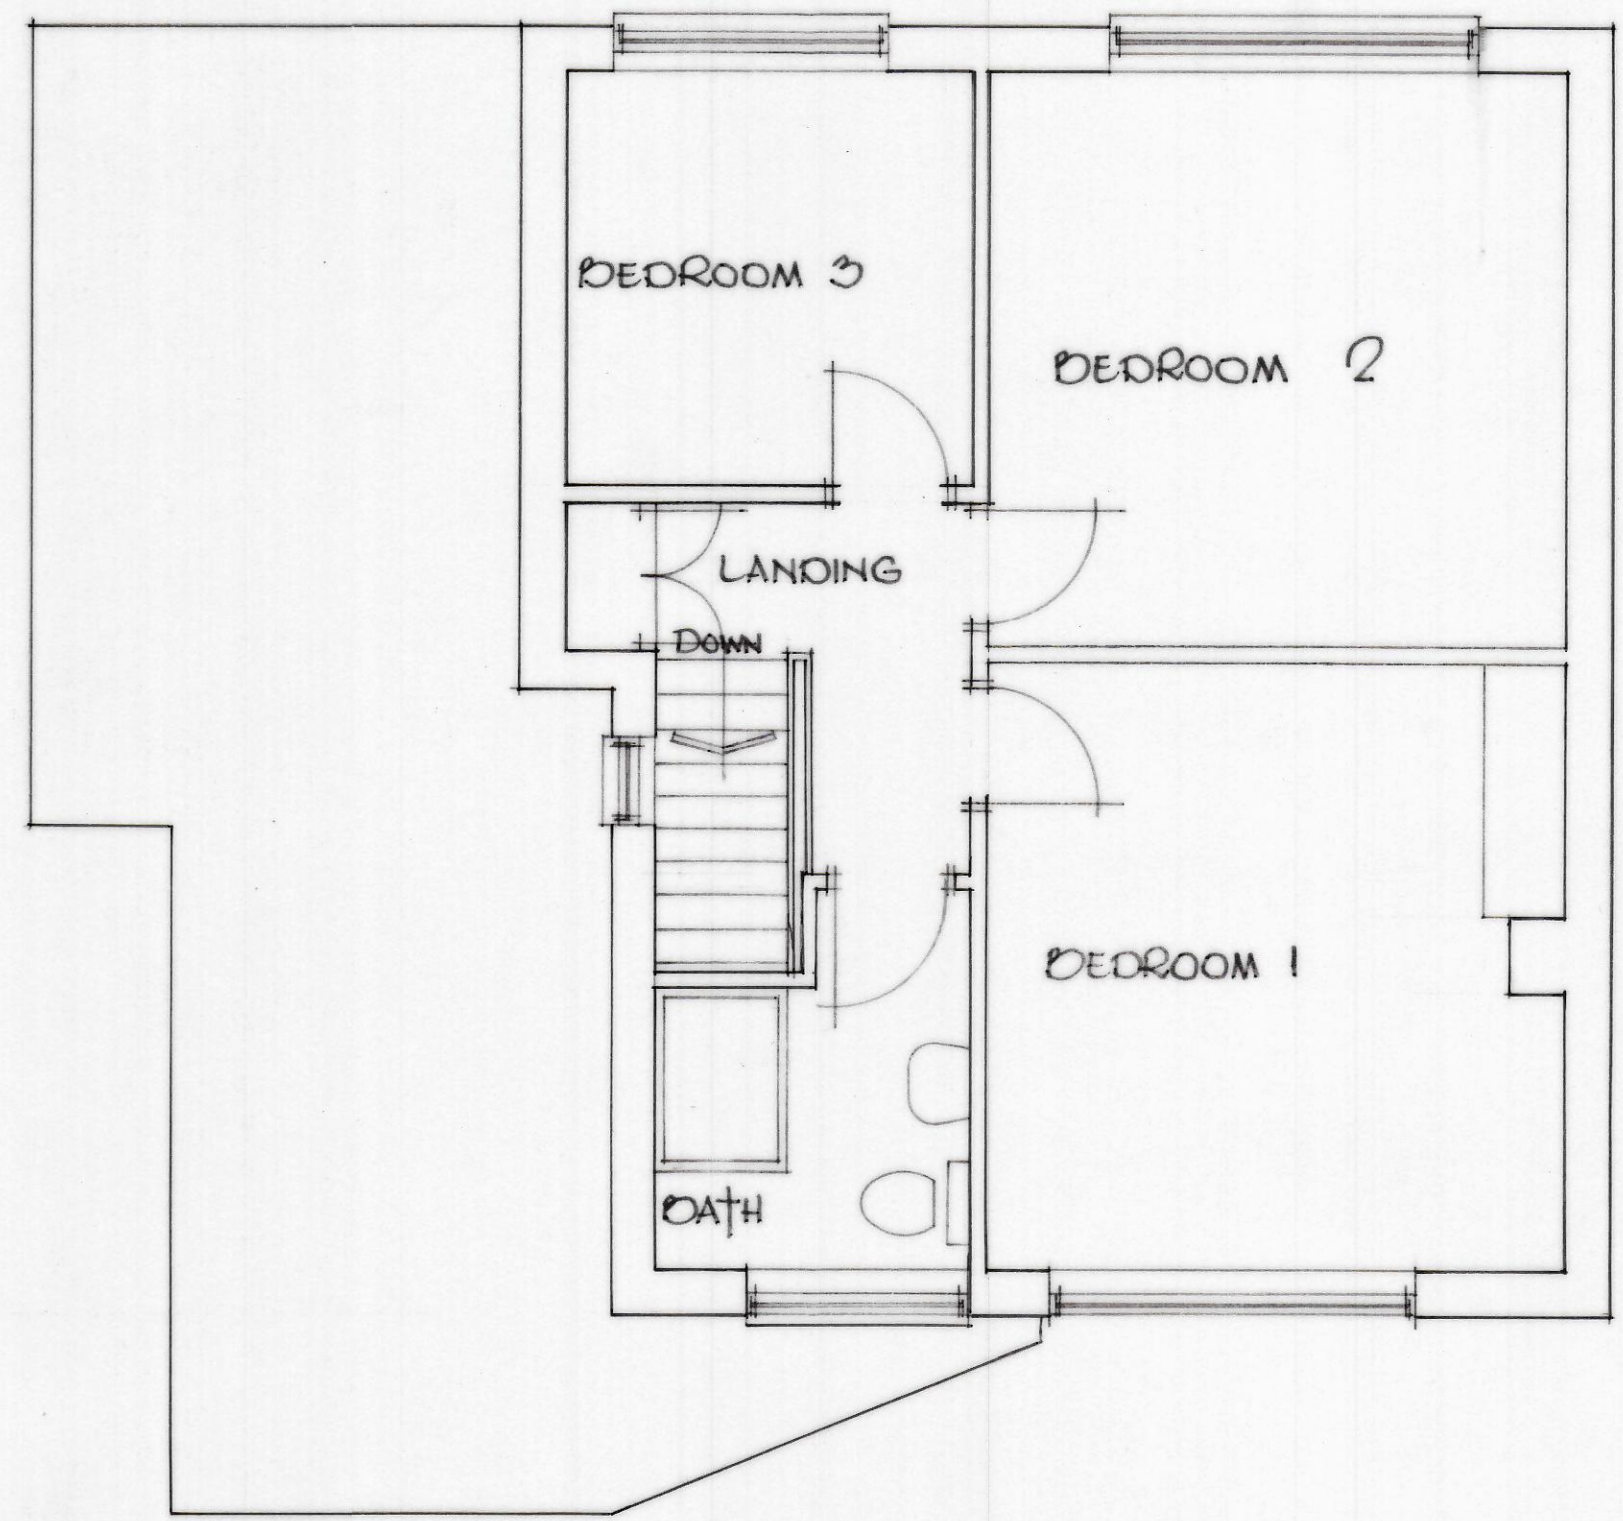

FIRST FLOOR PLAN

Rafiq Rehman

70, GREENSIDE ROAD,
MIRFIELD
WF14 0AR

SCALE 1:50, 1:100
JULY, 2021