




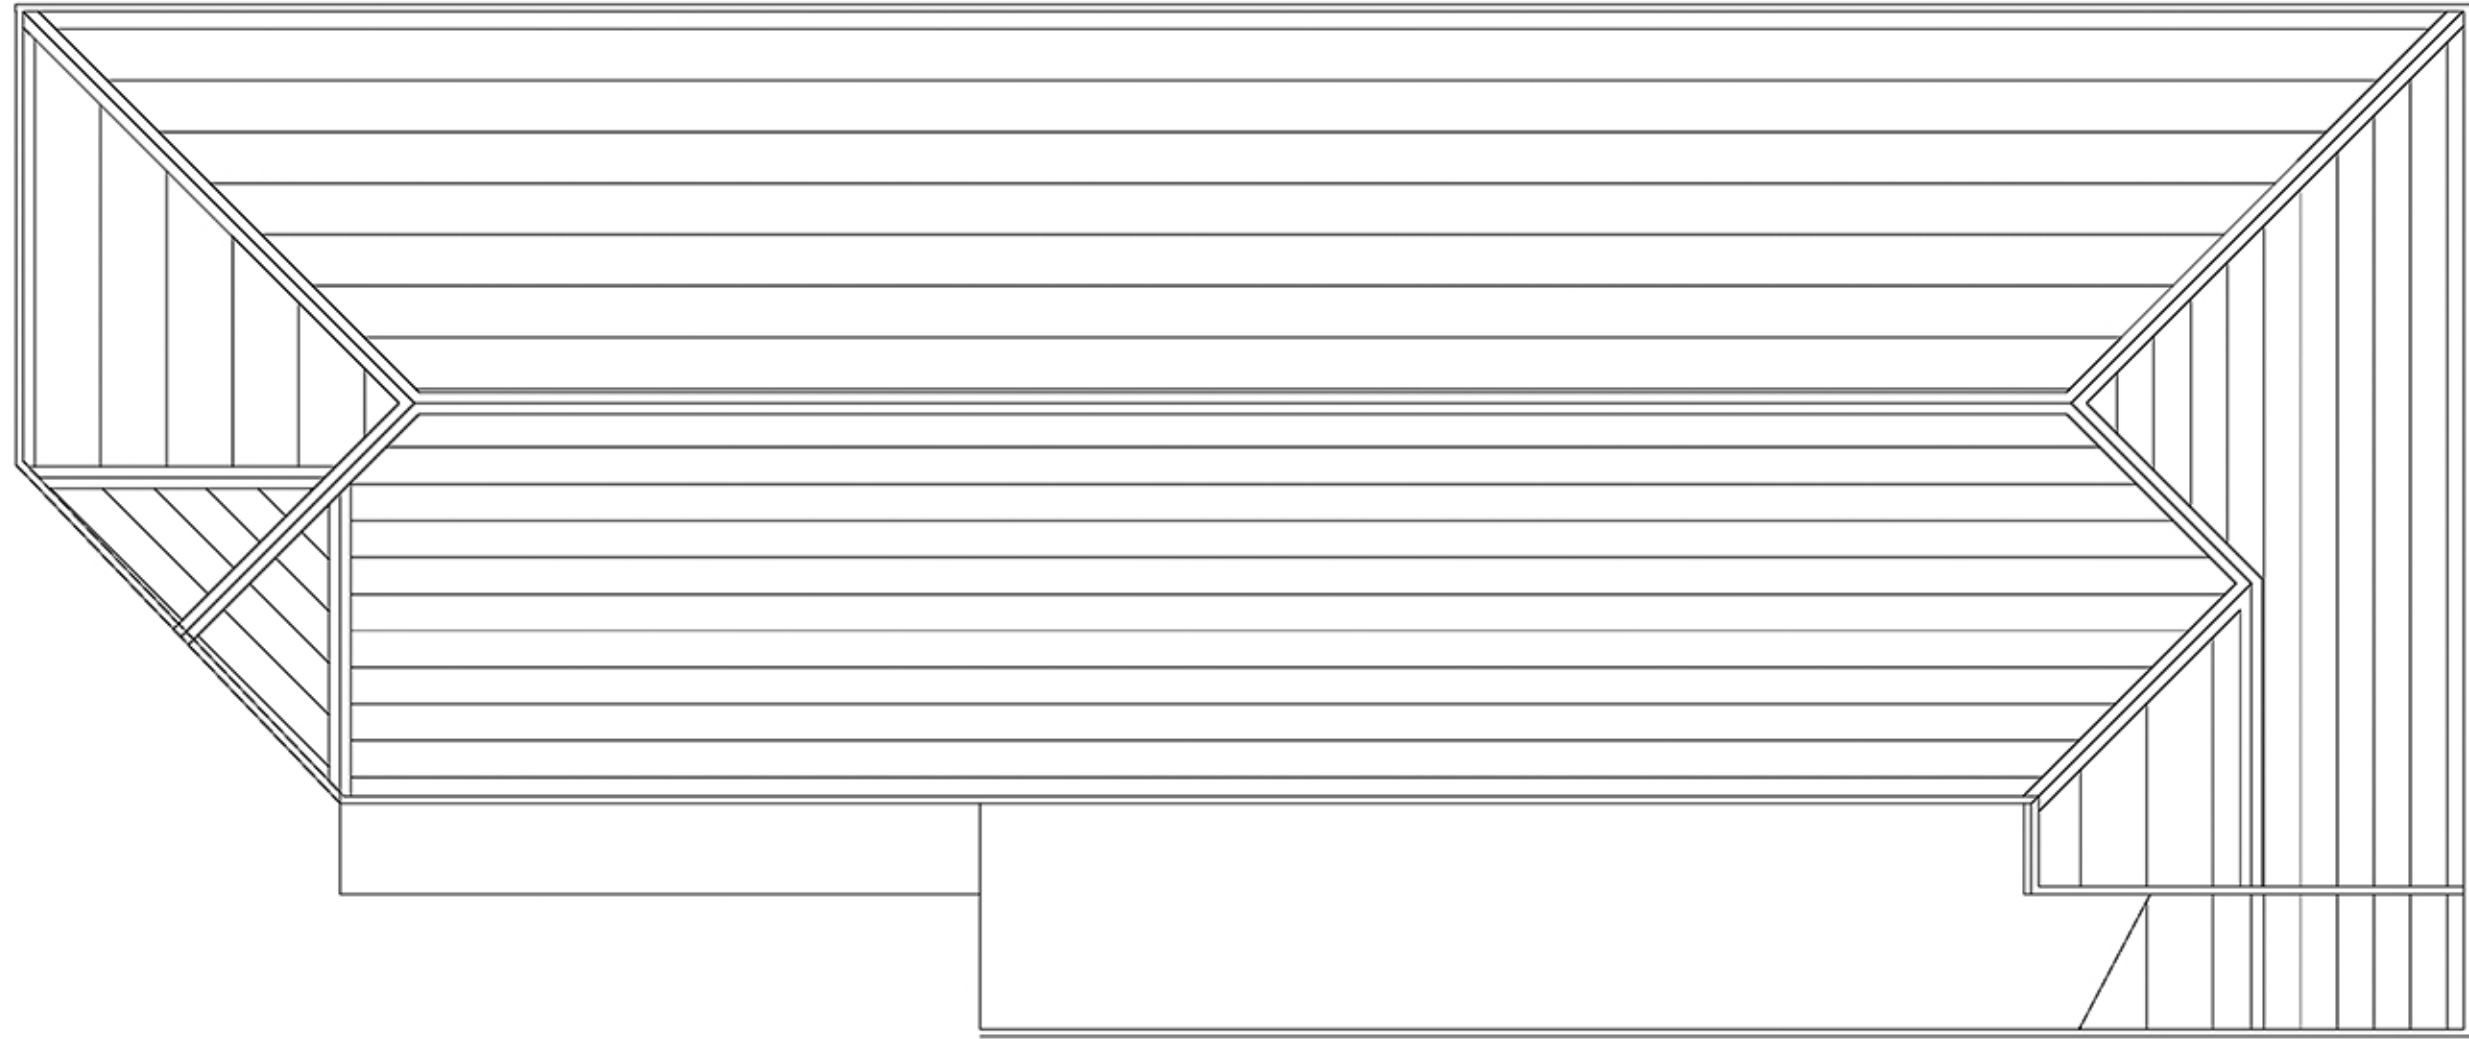


Existing Roof Plan 1:100

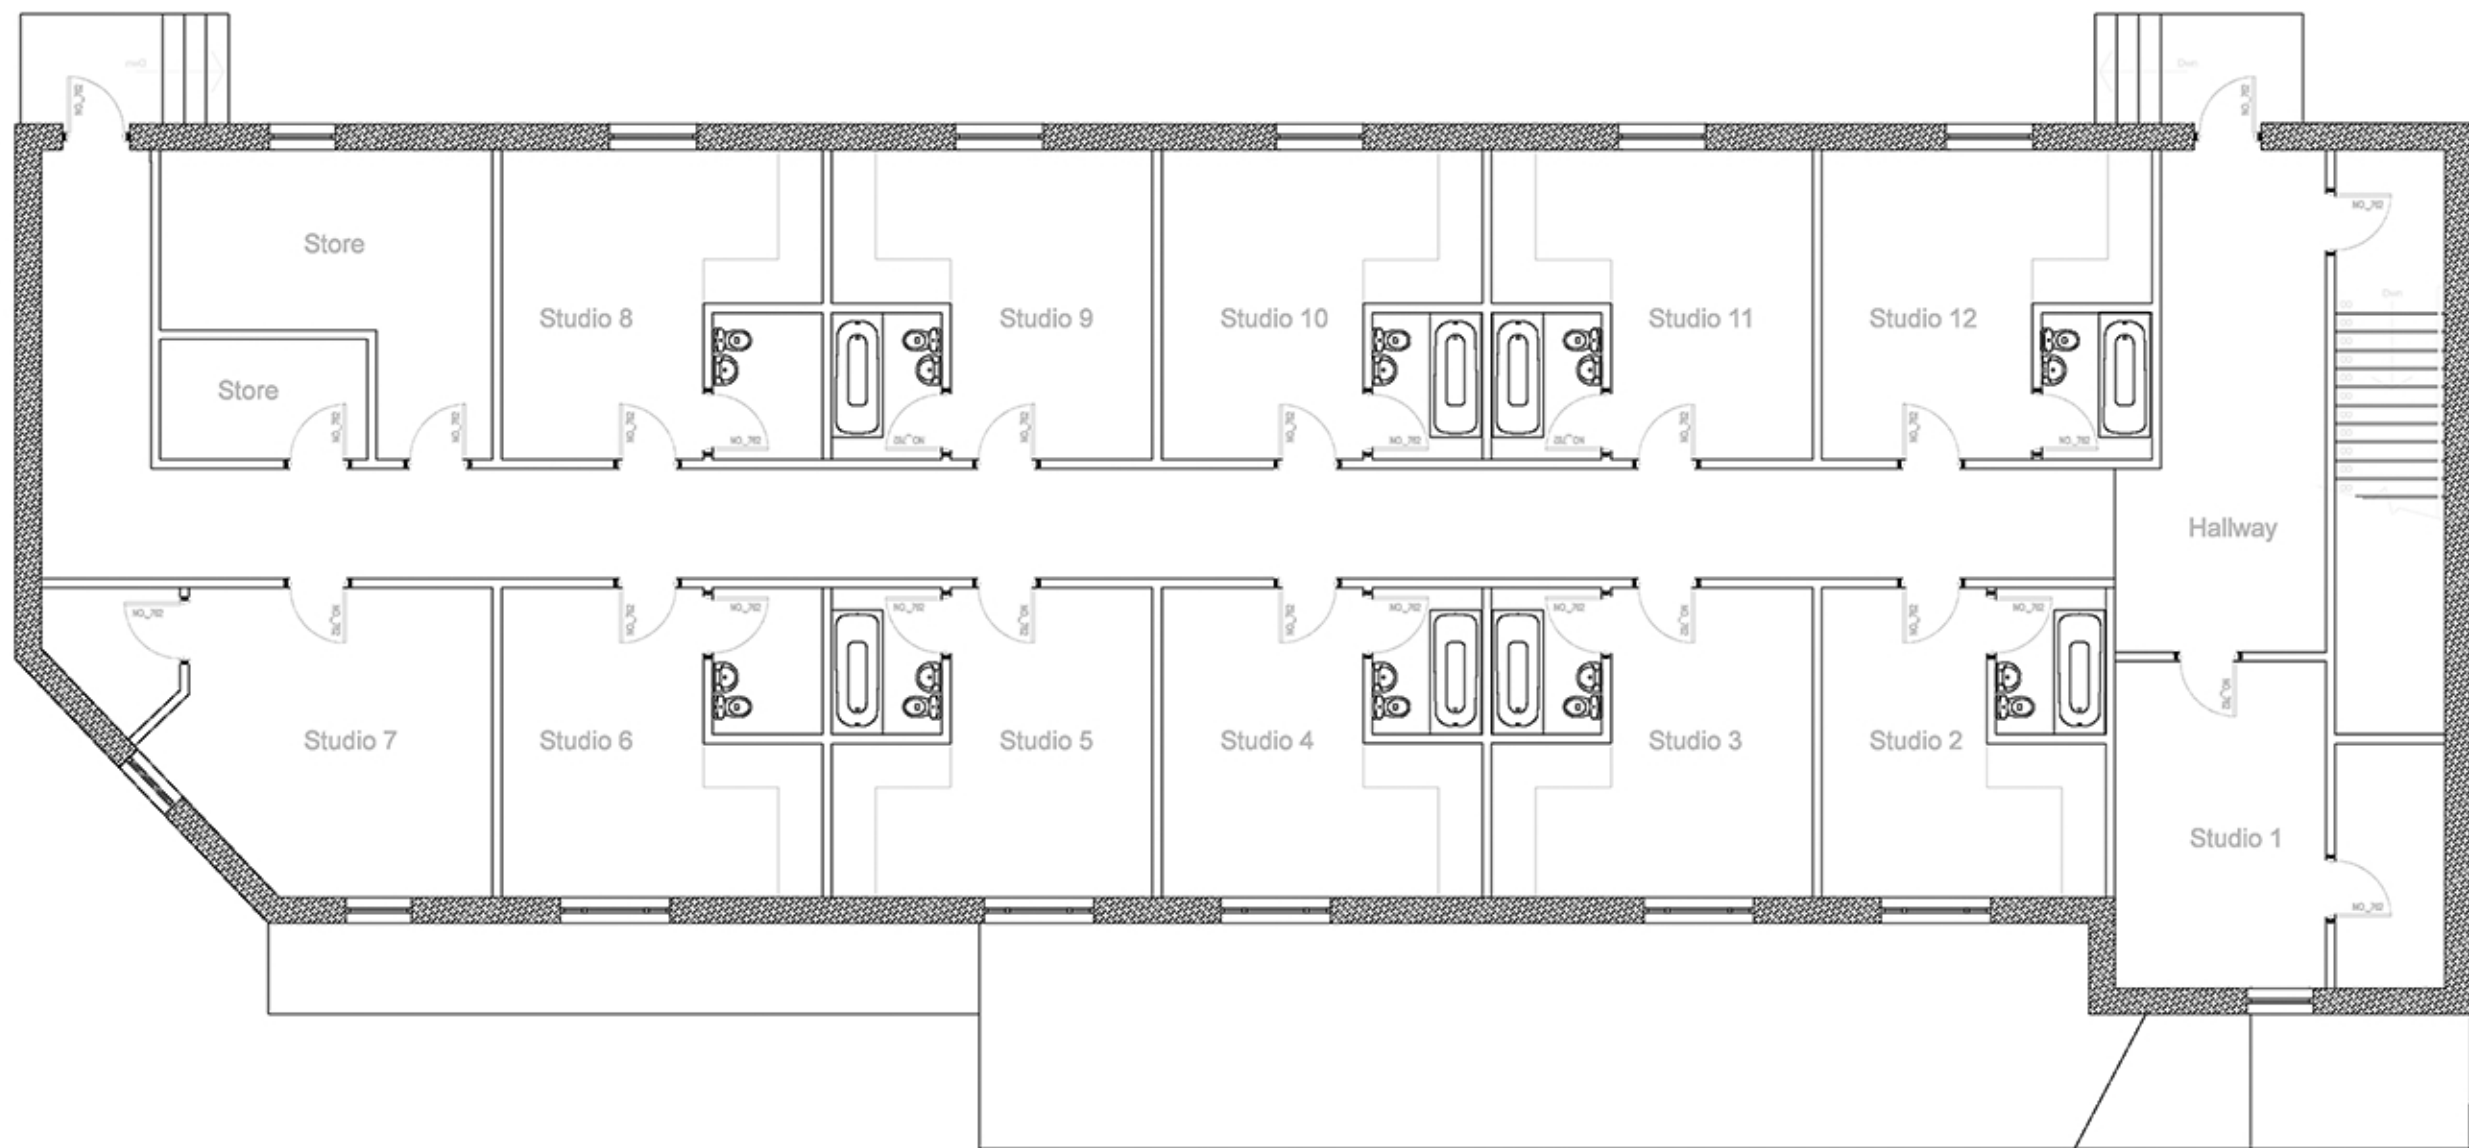


Existing First Floor Plan 1:100

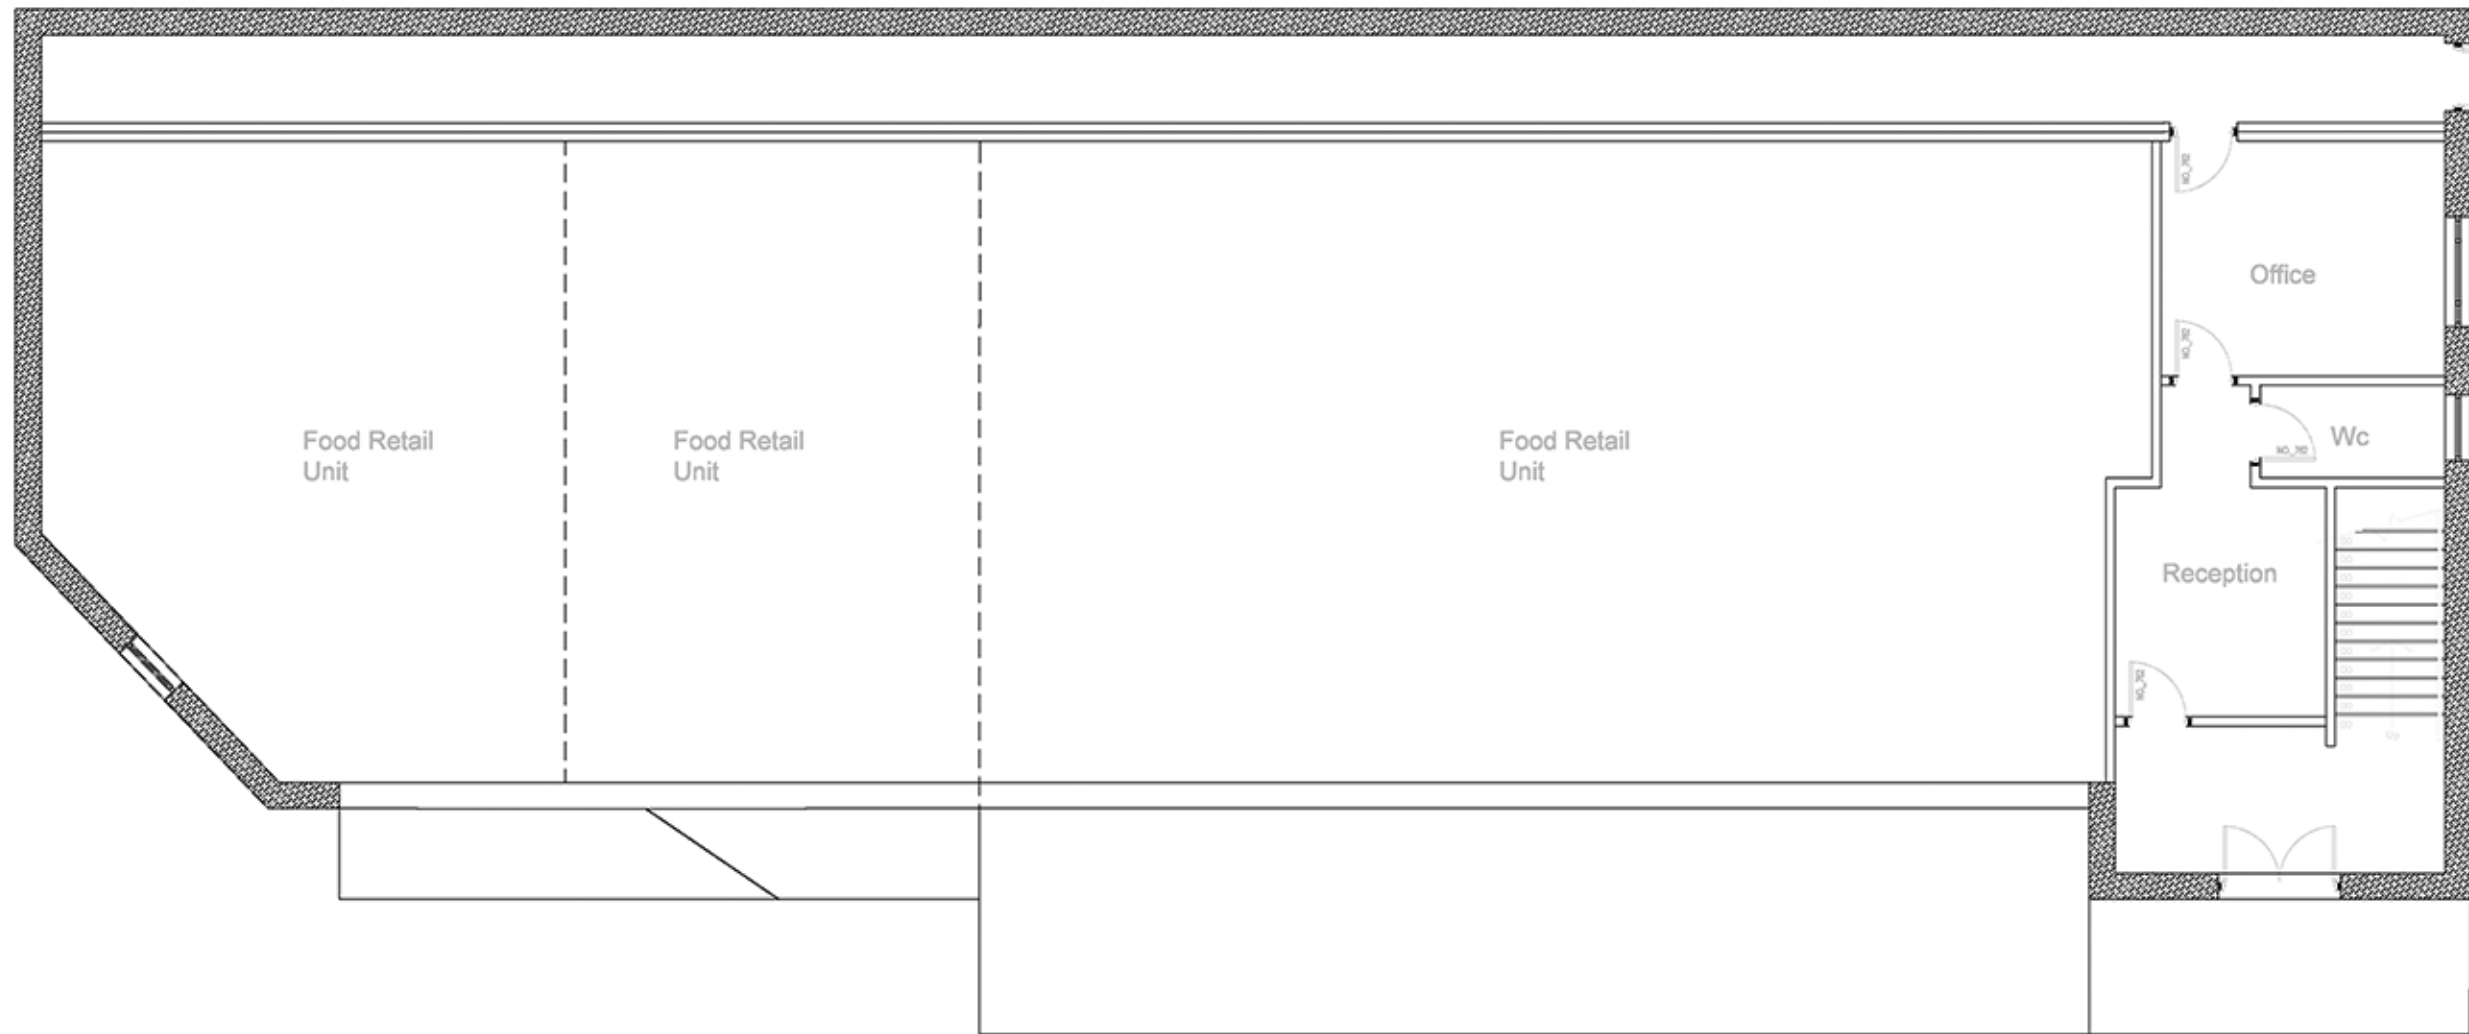

Existing Ground Floor Plan 1:100

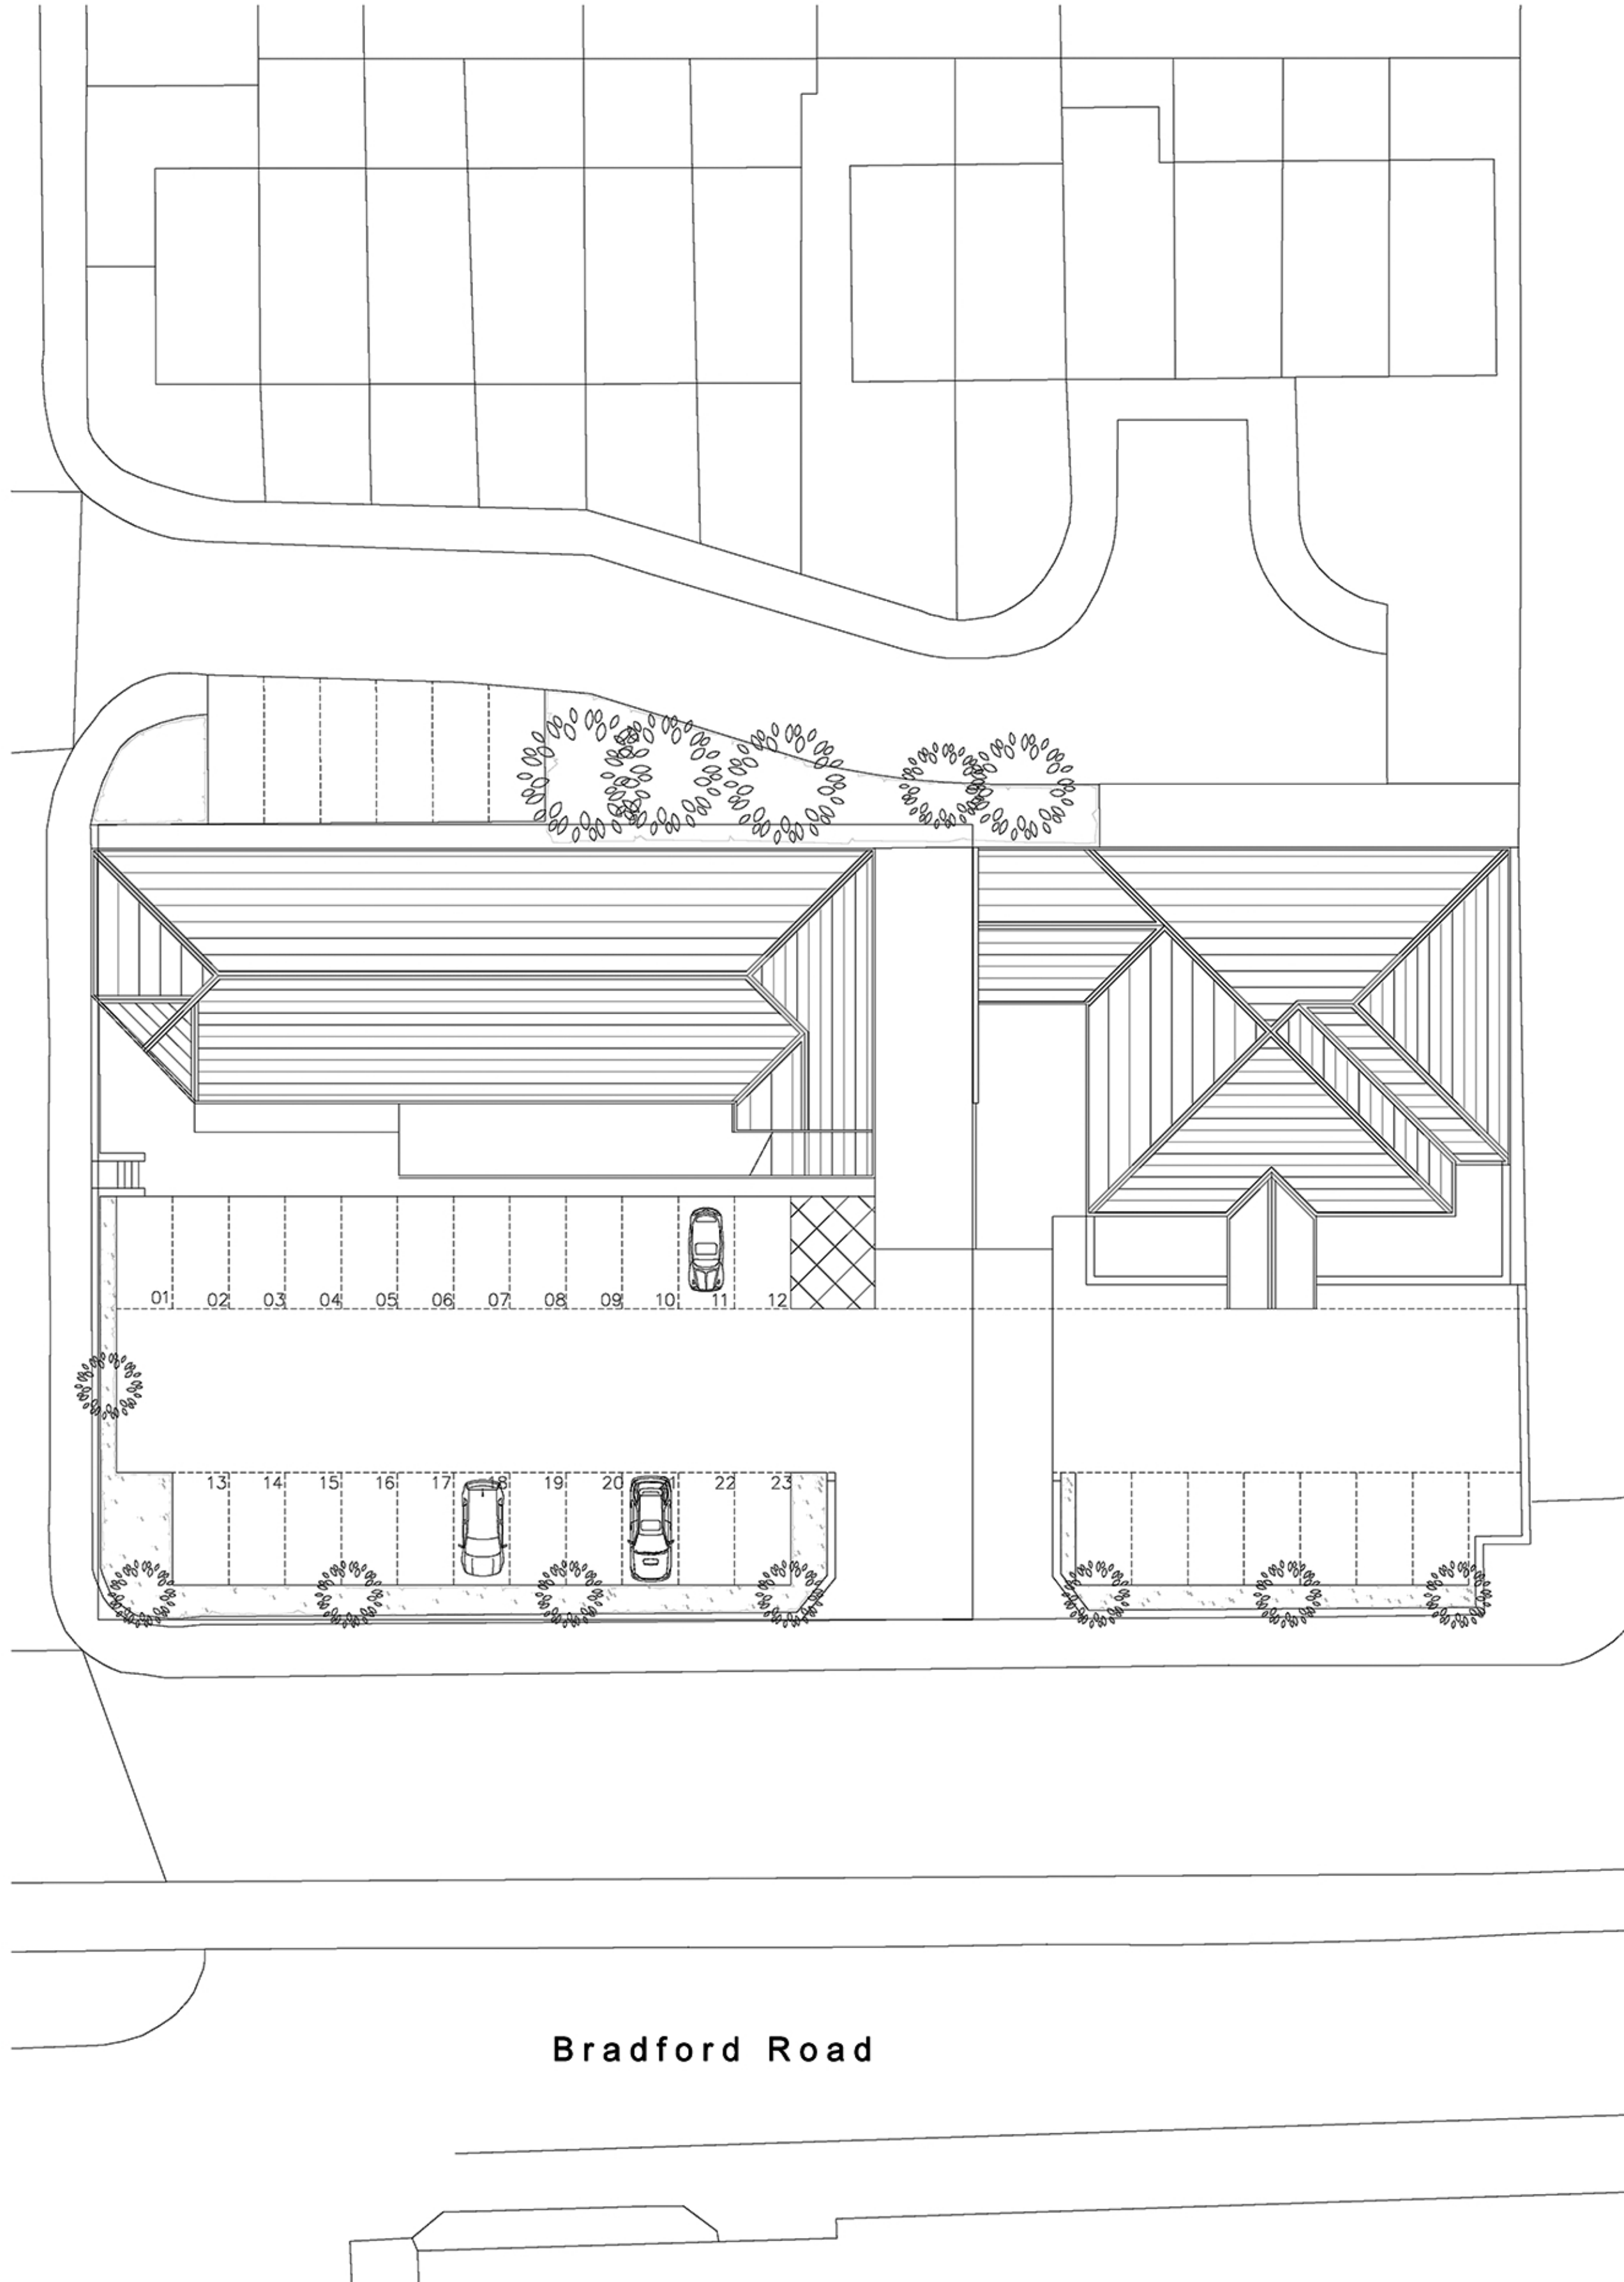

Existing Site Plan 1:200

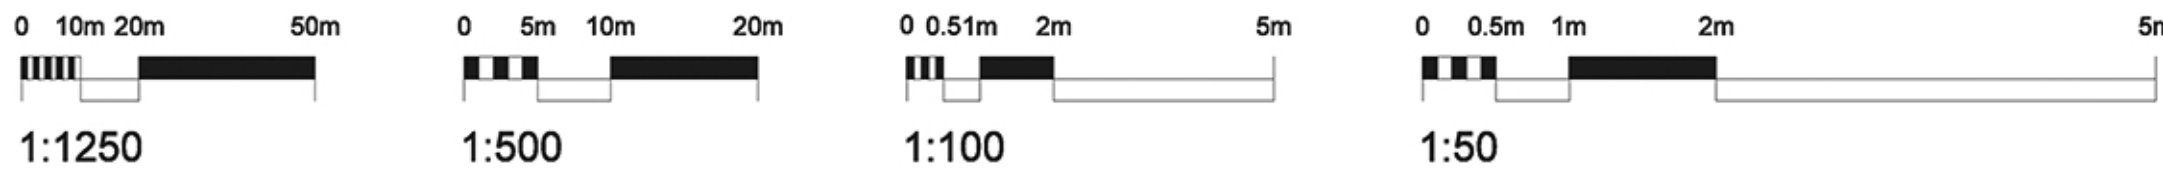

Key Plan 1:1250

Ordinance Survey, (c) Crown Copyright 2021. All rights reserved. Licence number 100022432

Notes

Rev	Revision Note	Date	Dr	App
rev	description	date	dr by	ap by
Name		Date		INIT

abacus
Architecture & Building Consultancy

Abacus ABC Ltd
The Studio
25 Jade Place
Fartown Huddersfield HD2 1BE
United Kingdom

Sean Blake - Designer
Tel: 07305 032245
Tel: 01454 934027
Web:
Email: seanblake99@gmail.com

client	
Mr. Mohammed Rashid	
project 297 Sunrise Centre, Bradford rd, Batley, WF 17 6HY Proposed additional floor level to provide residential accommodation	
drawing Existing Site & Floor Plans	
project number 2021-113	plot date 2021/06/01
drawing number PL102	scale 1:100/200@A1
rev -	issue status Approval

This drawing is to be read in conjunction with all related drawings. Do not scale from this drawing. All dimensions must be checked and verified on site before commencing any work or producing shop drawings. The originator should be notified immediately of any discrepancy. This drawing is copyright and remains the property of Abacus.