


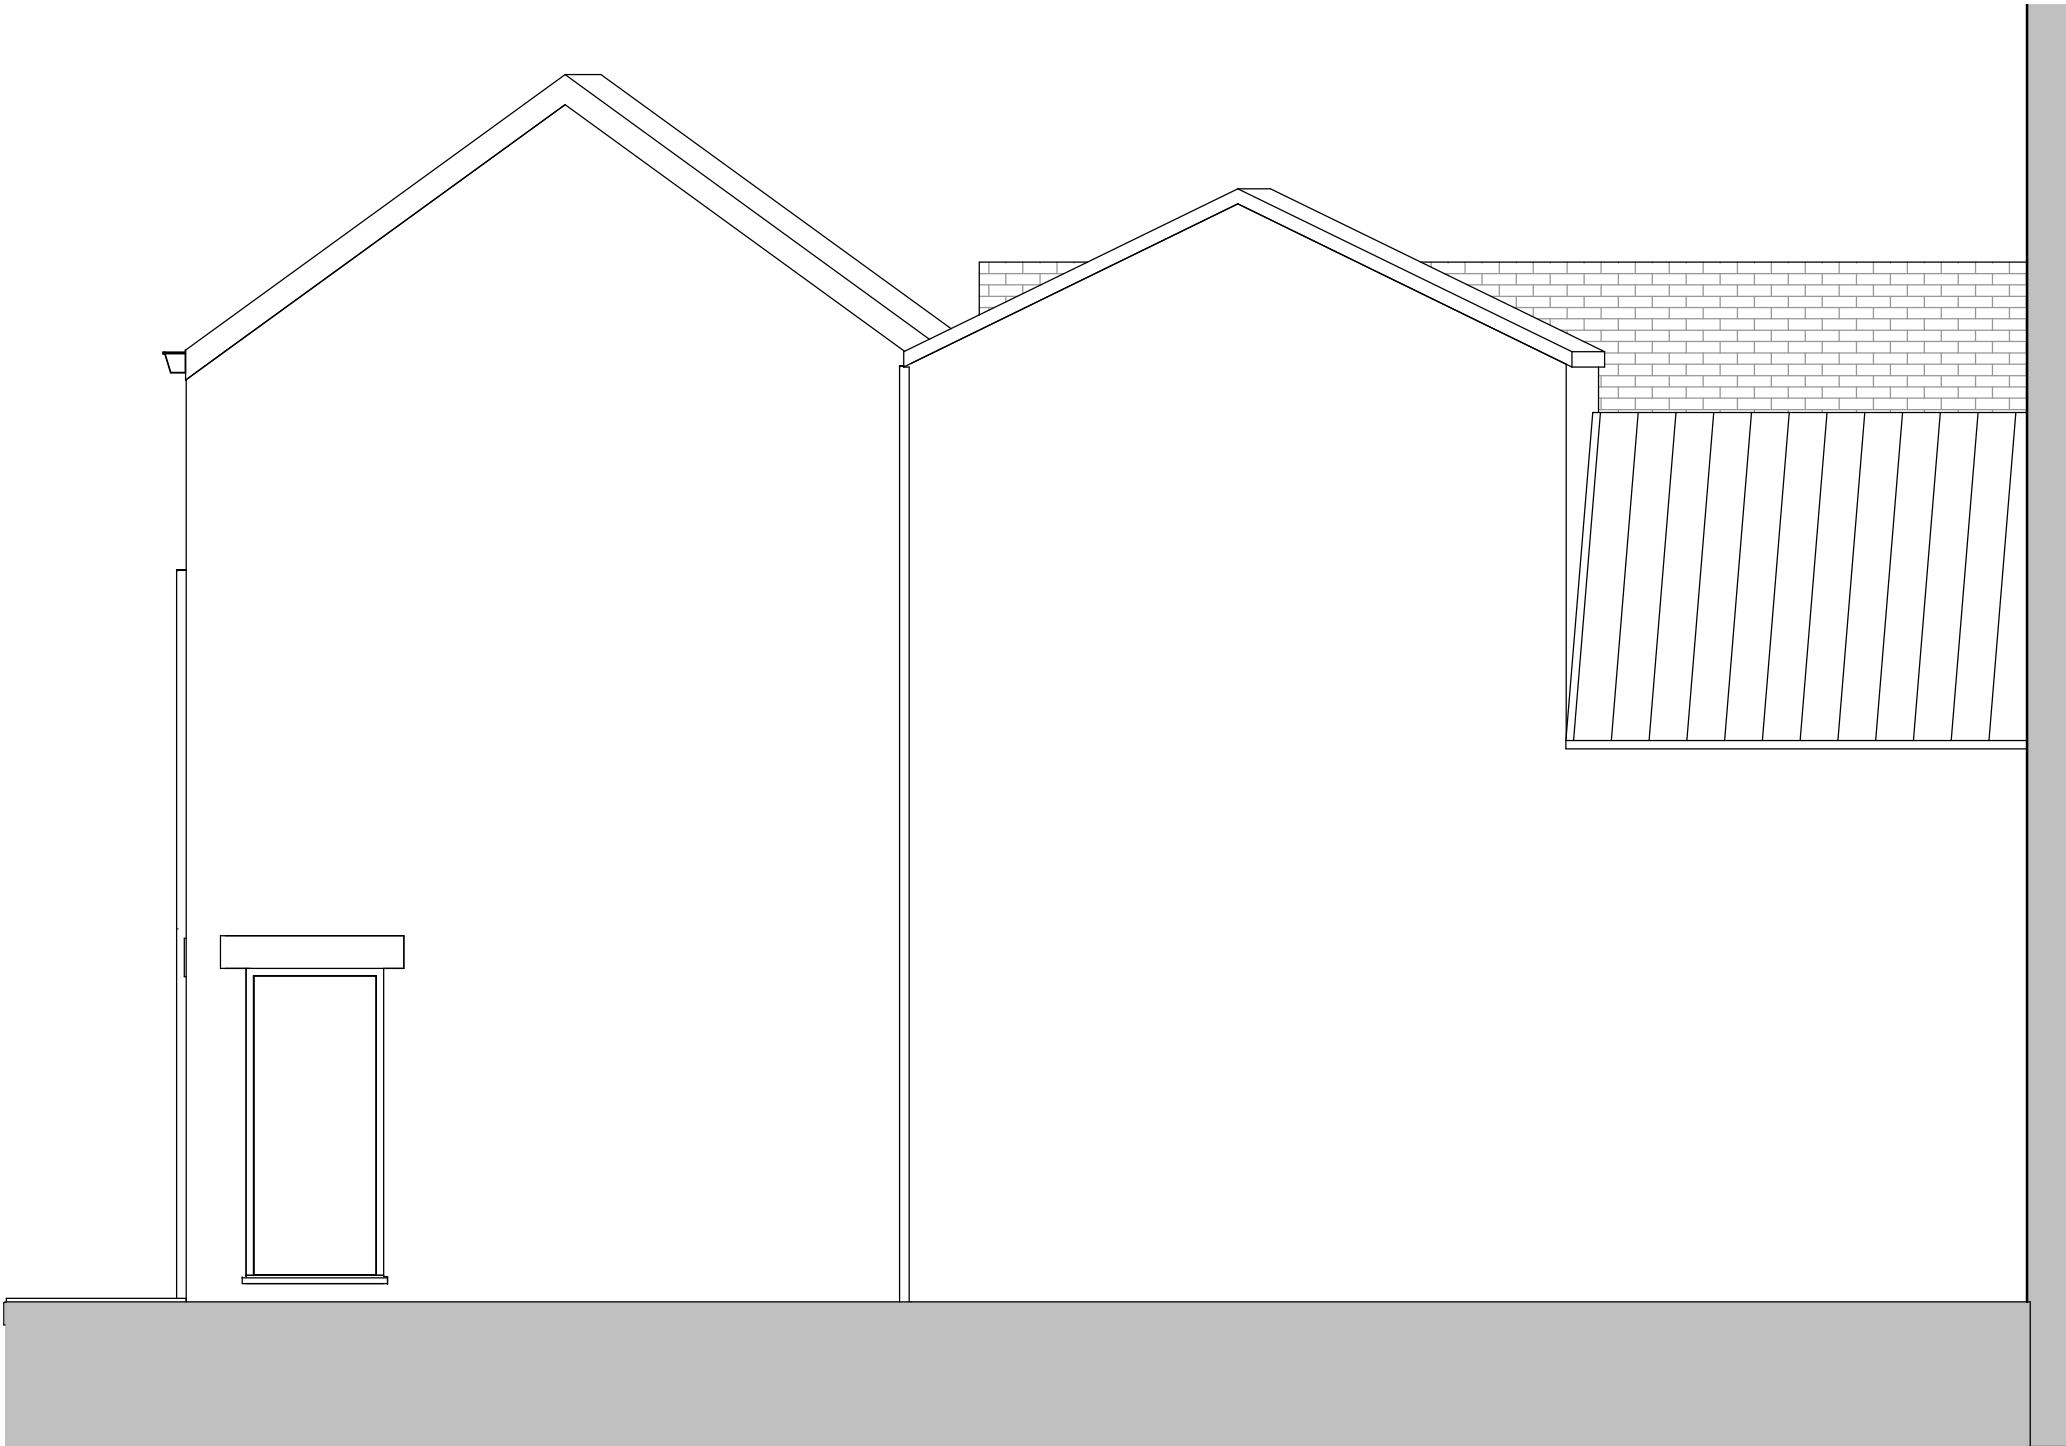

East Elevation Existing
1 : 50



West Elevation Existing
1 : 50



South Elevation Existing
1 : 50

P3	Updated after meeting with OS	JW		21.01.21
P2	Updated Existing plans & elevations	JW		17.12.20
P1	First Issue	JW	DLV	06.11.20
Rev	Description	Drawn	Checked	Date

Document Status : **S2** Purpose of Issue: **FOR INFORMATION**



Firth Buildings, 99 - 103 Leeds Rd, Dewsbury, WF12 7BU t: 01924 464342
e: info@martinwalsh.co.uk w: www.martinwalsh.co.uk

Project:
Proposed Ground Floor Retail/Commercial Units and Upper Floor
Apartments
6-10 Westgate, Dewsbury

Title:
Existing Elevations

Client:
Saleem Holdings

MWA Project	Scale	Original Paper Size	Paper Orientation	Drawn
6322	1 : 50	@A1	Landscape	JW

File Identifier	Originator	Volume	Level	Type	Role	Number	Revision
SHWG - MWA - XX - XX - DR - A - 0005							P3