



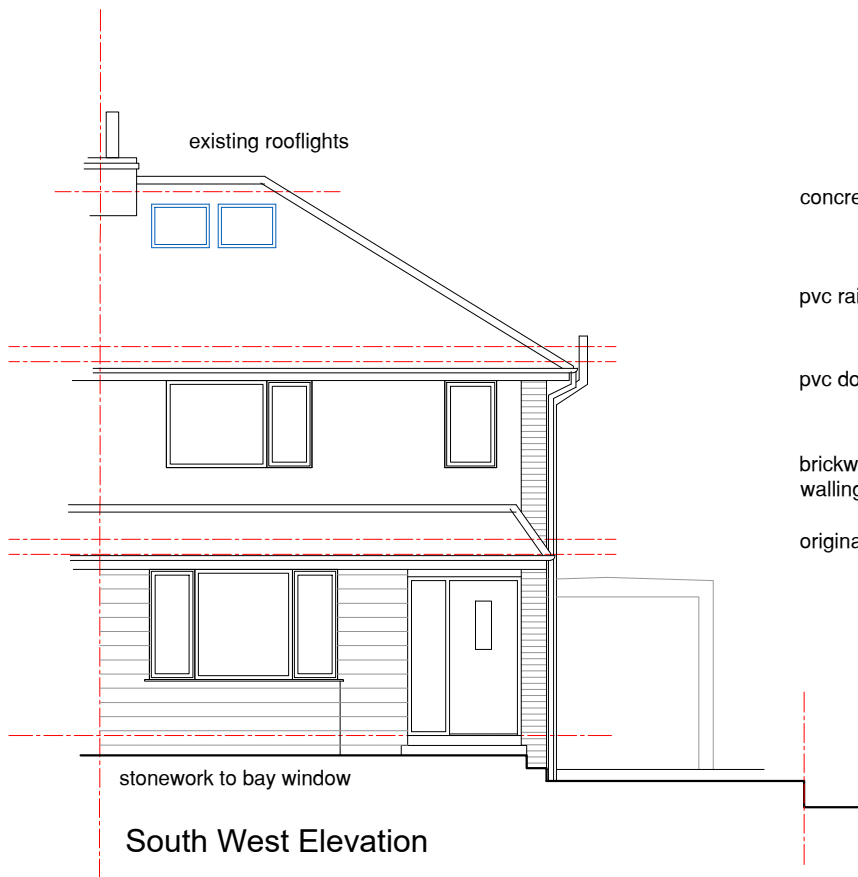


South West Elevation


- concrete tile pitched hip roofing
- pvc rainwater goods
- pvc doors and windows
- brickwork and pebble dash render walling
- original dwelling garage

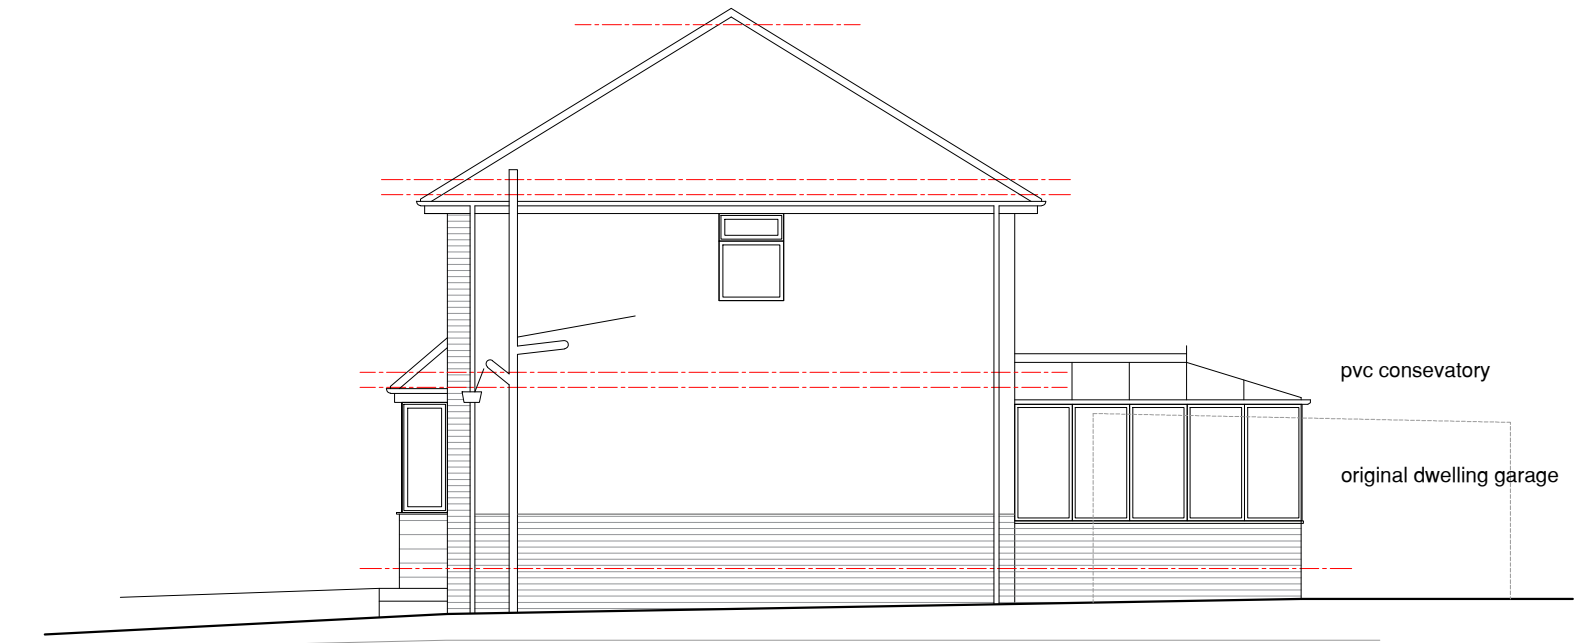

South East Elevation

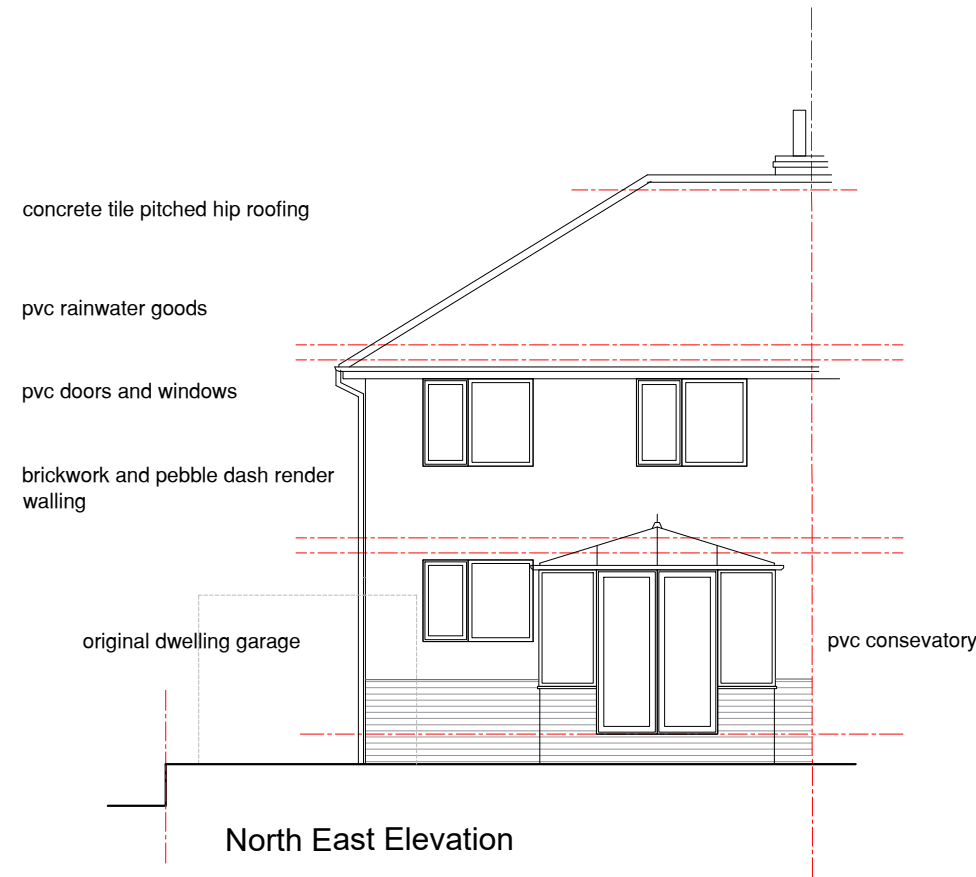

North East Elevation

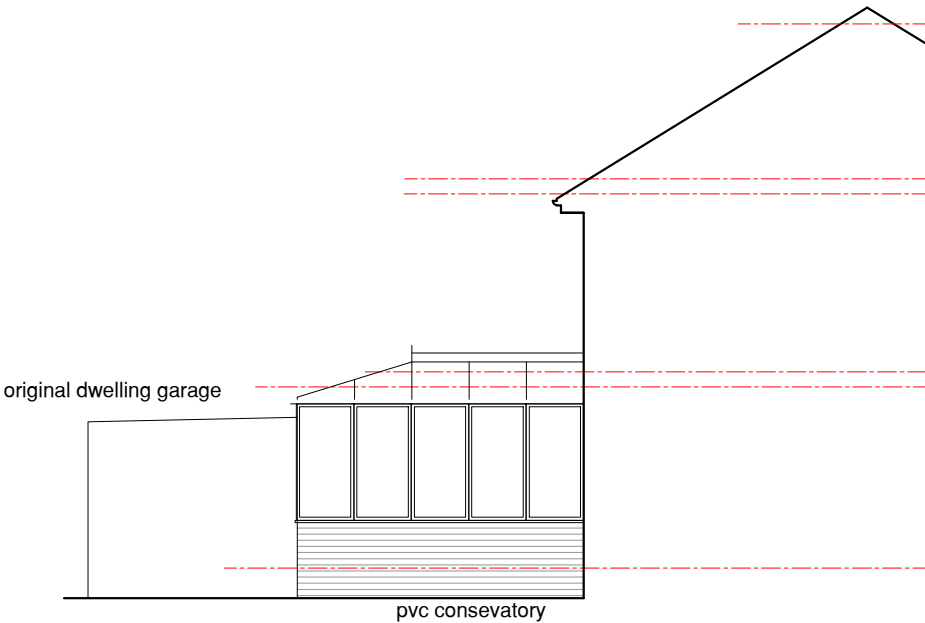

North West Elevation

Status:		Planning
Date:		July 2021
Scale:		1:100
Drg No:		DCC04.#
Project: Extensions and Alterations 29 Deer Croft Crescent, Oakes HD3 3SG	Title: Existing Elevations	
	#	