


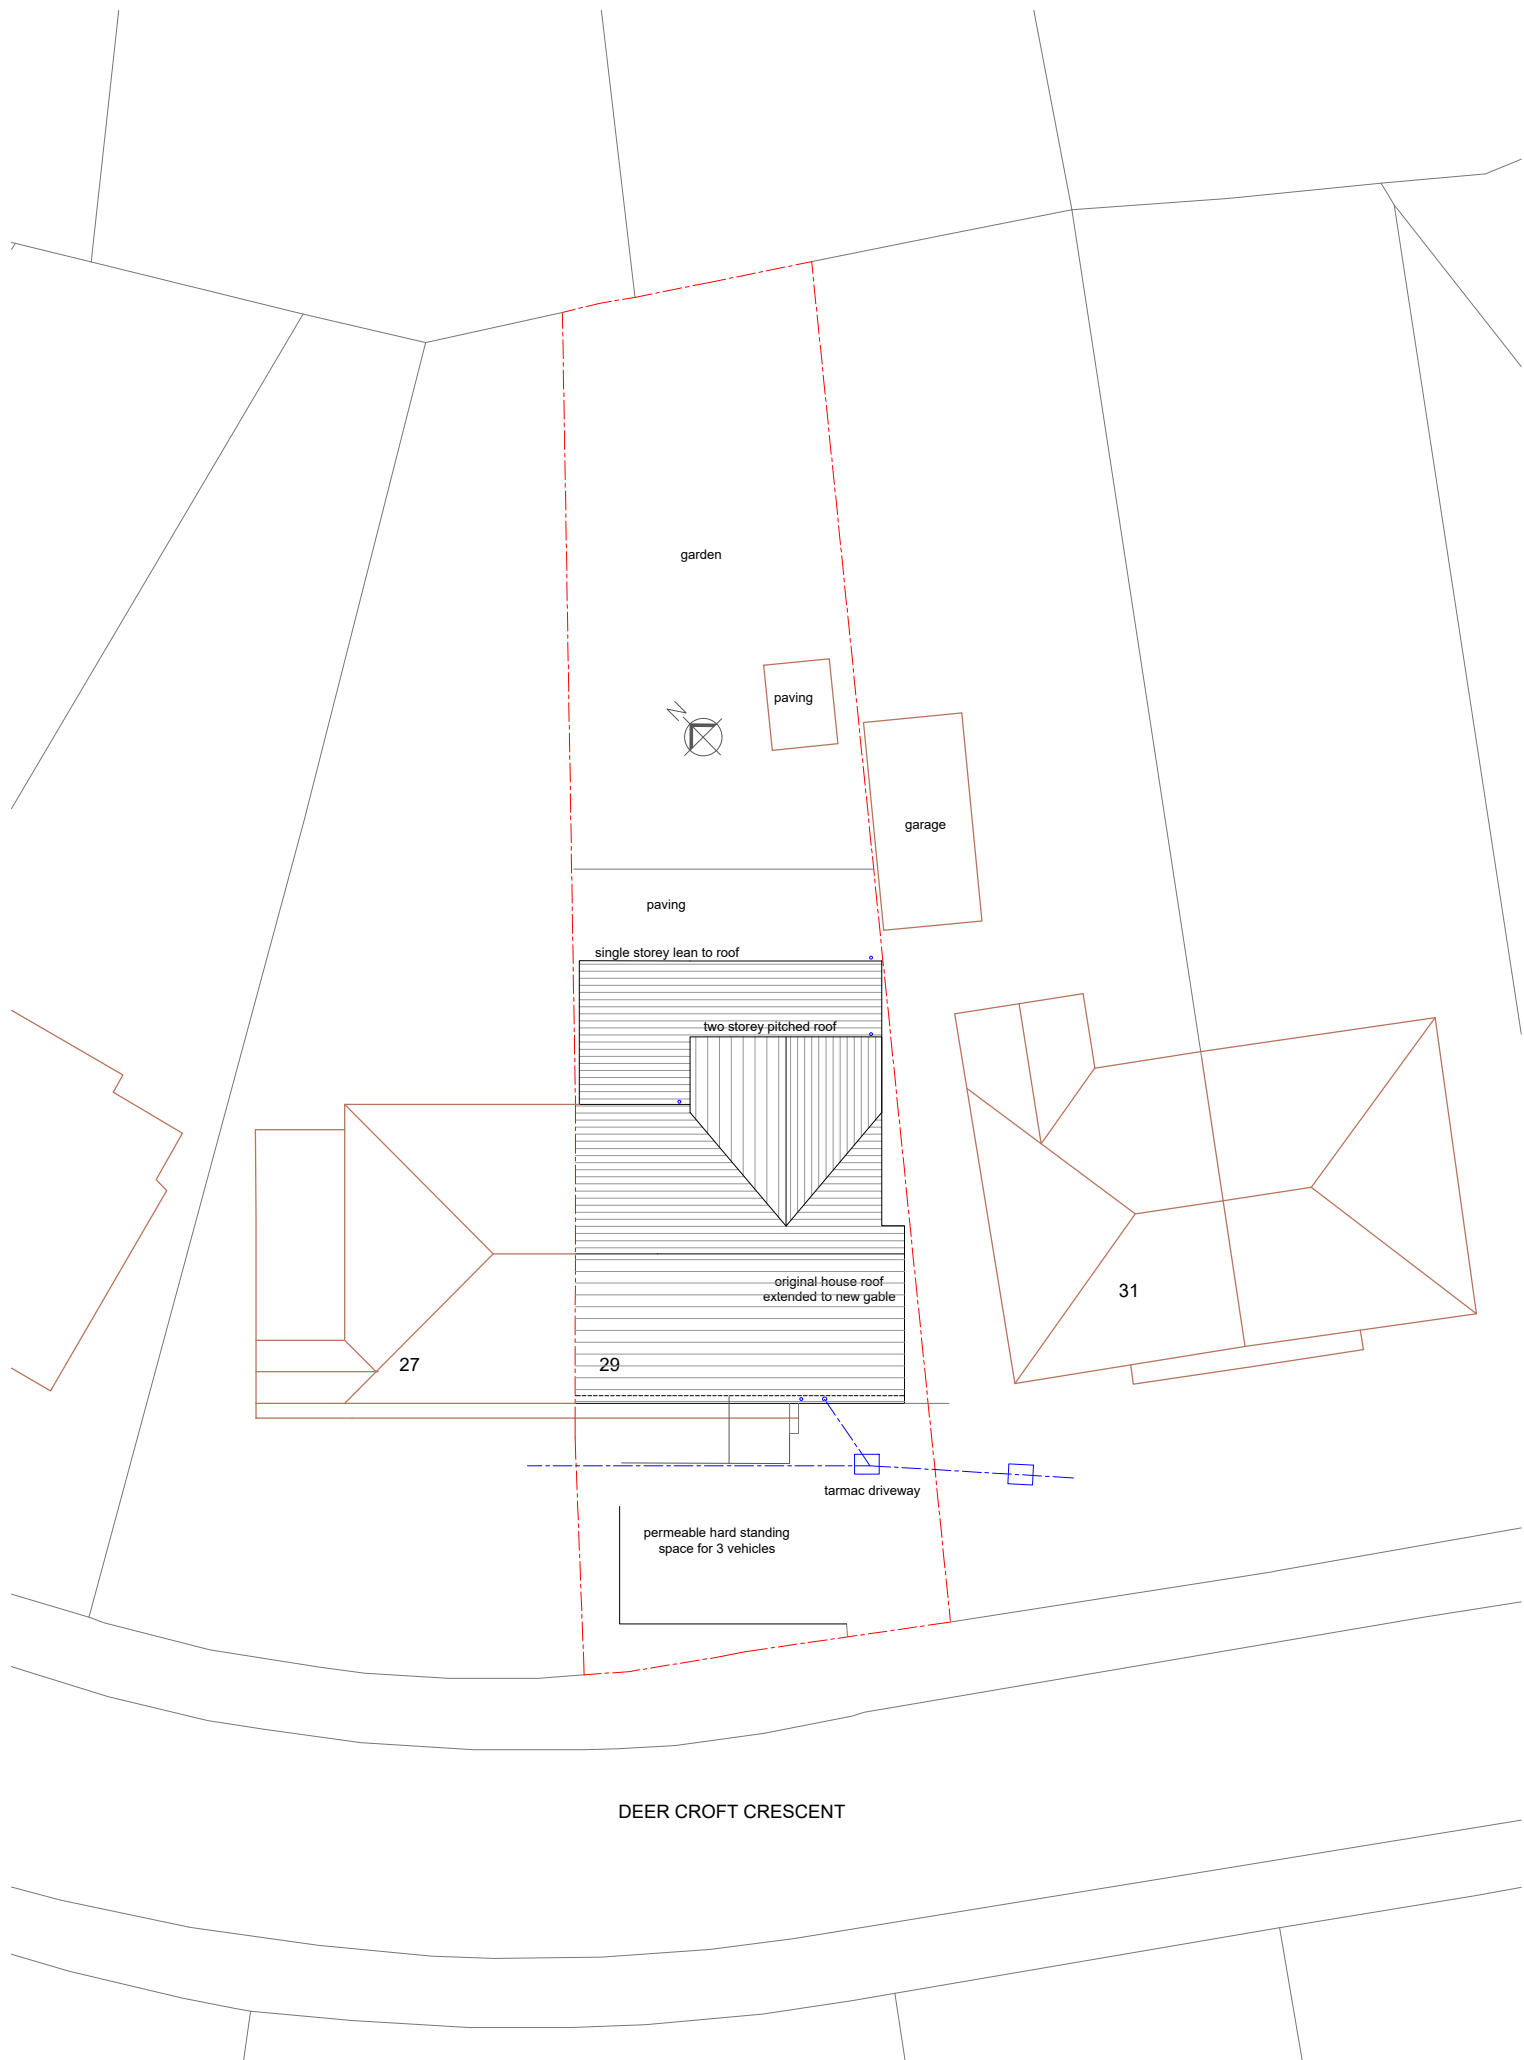

Project: Extensions and Alterations
29 Deer Croft Crescent, Oakes HD3 3SG

Title: Proposed Site Plan

Drg No:
DCC05.#

Scale:
1:200

Date:
July 2021

Status:
Planning