


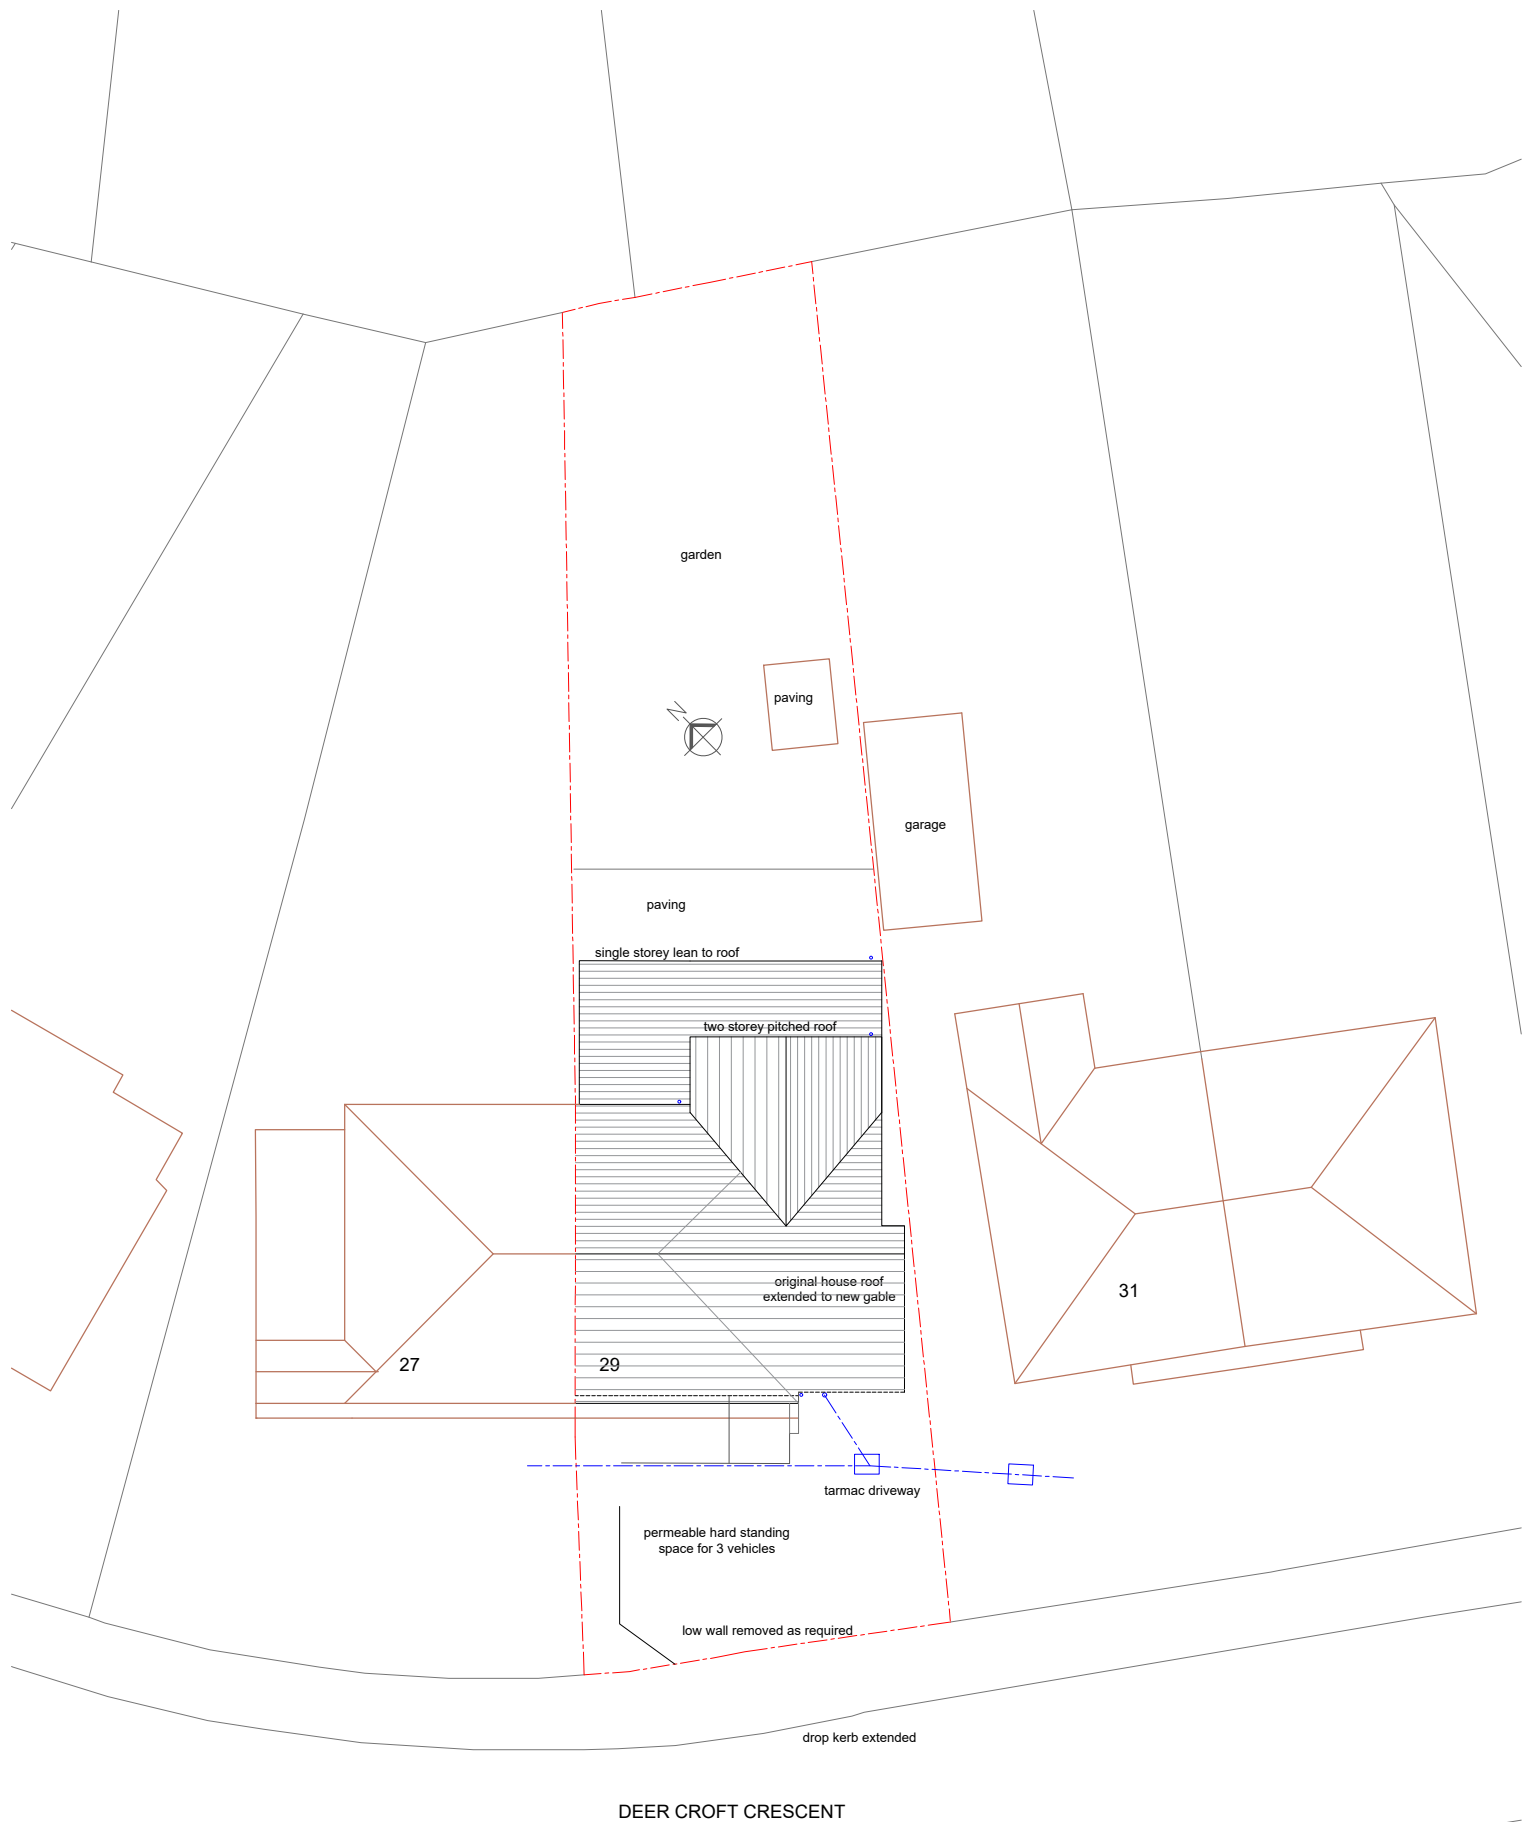

Project: Extensions and Alterations	Title: Proposed Site Plan	Drg No:	Scale:	Date:	Status:	
29 Deer Croft Crescent, Oakes HD3 3SG		DCC05.A	1:200	July 2021	Planning	