




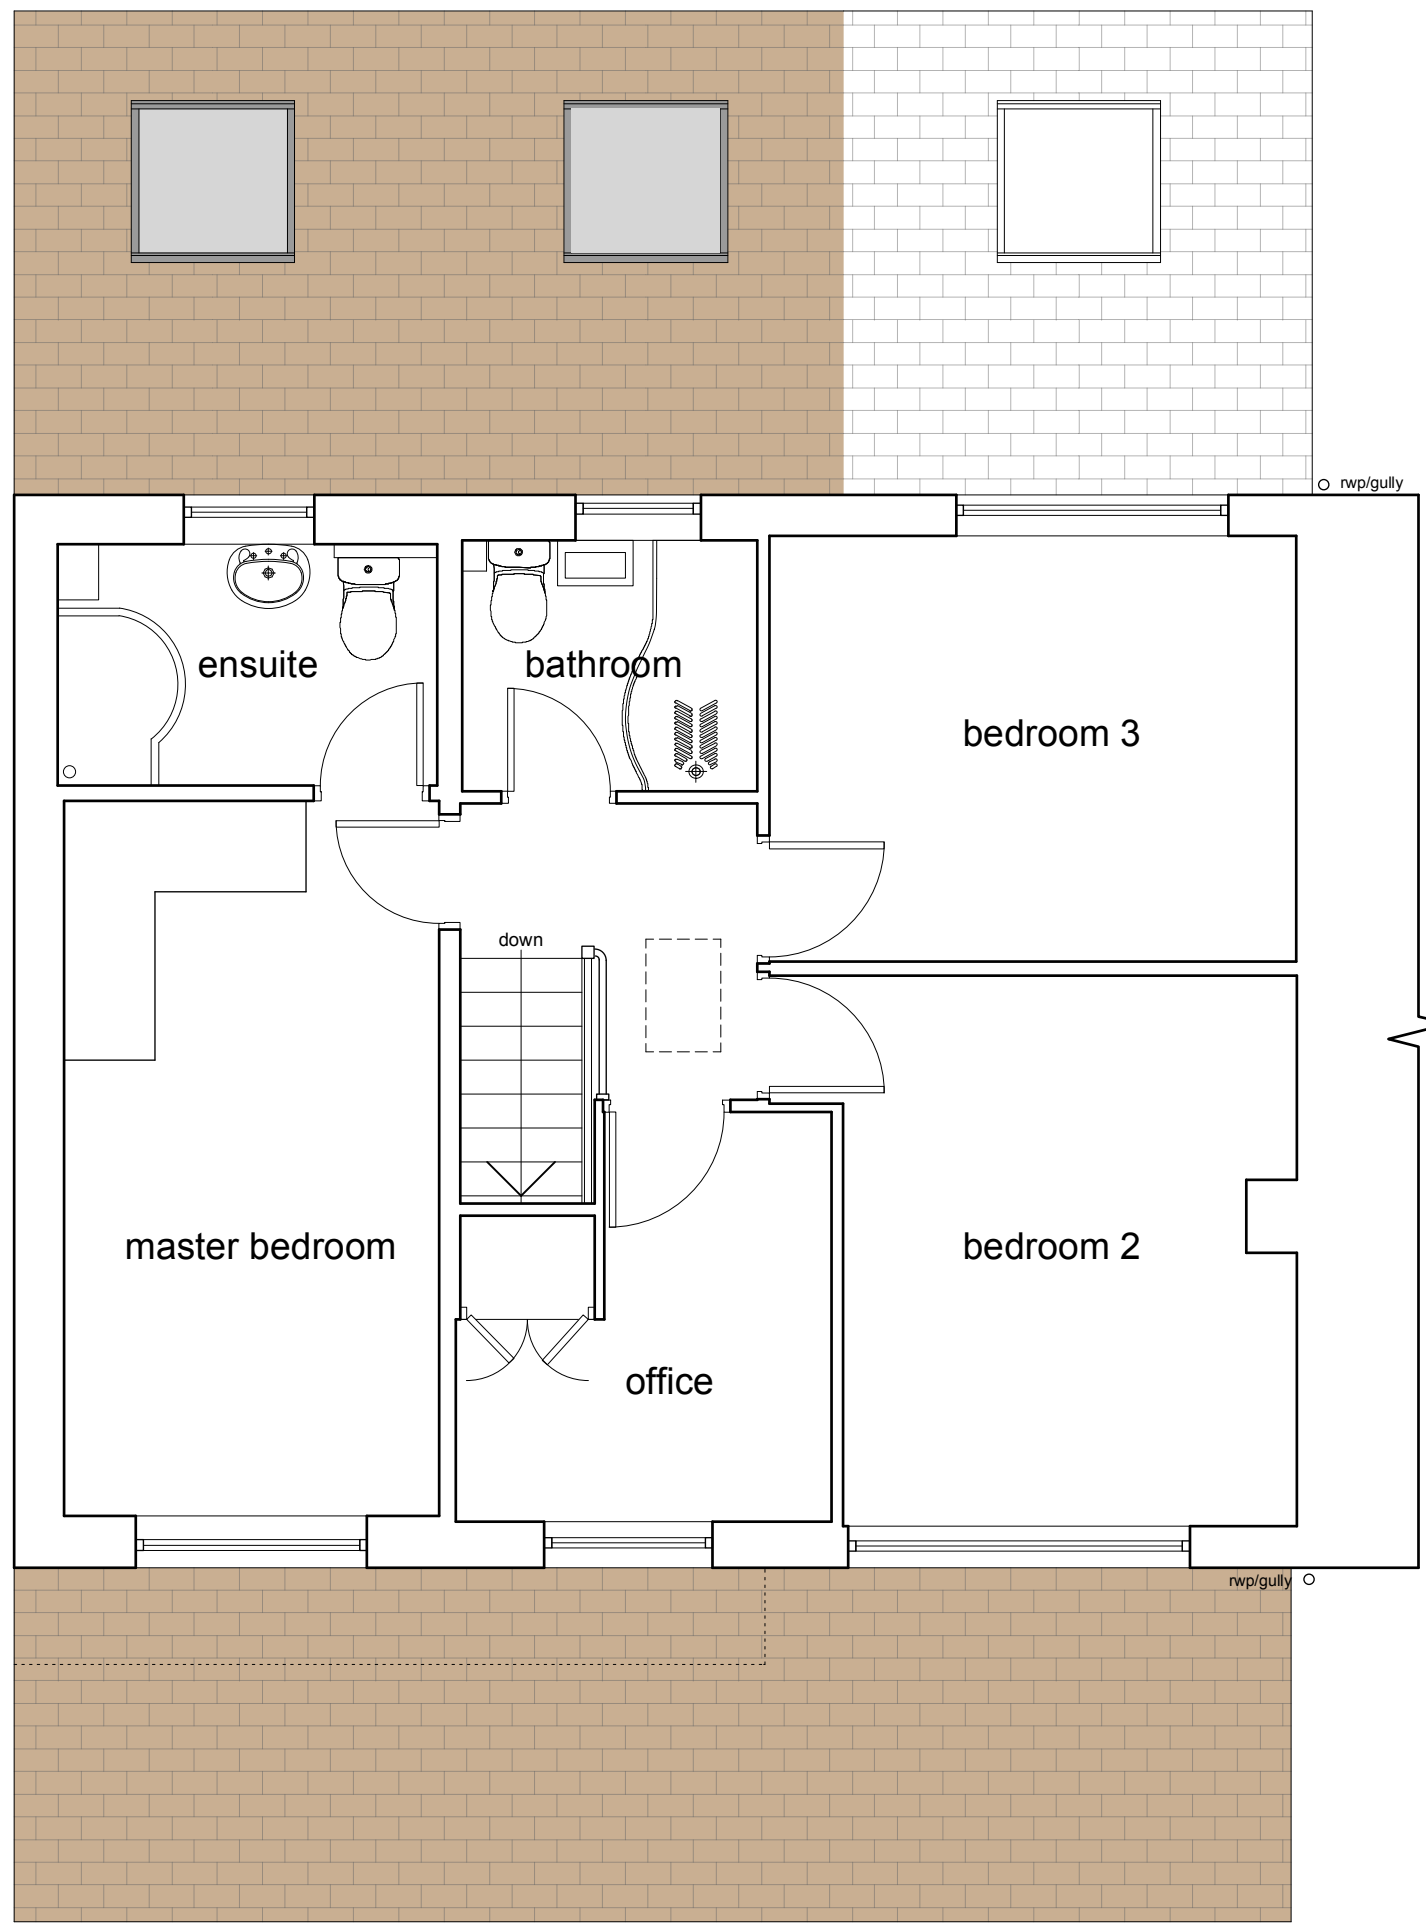

first floor plan

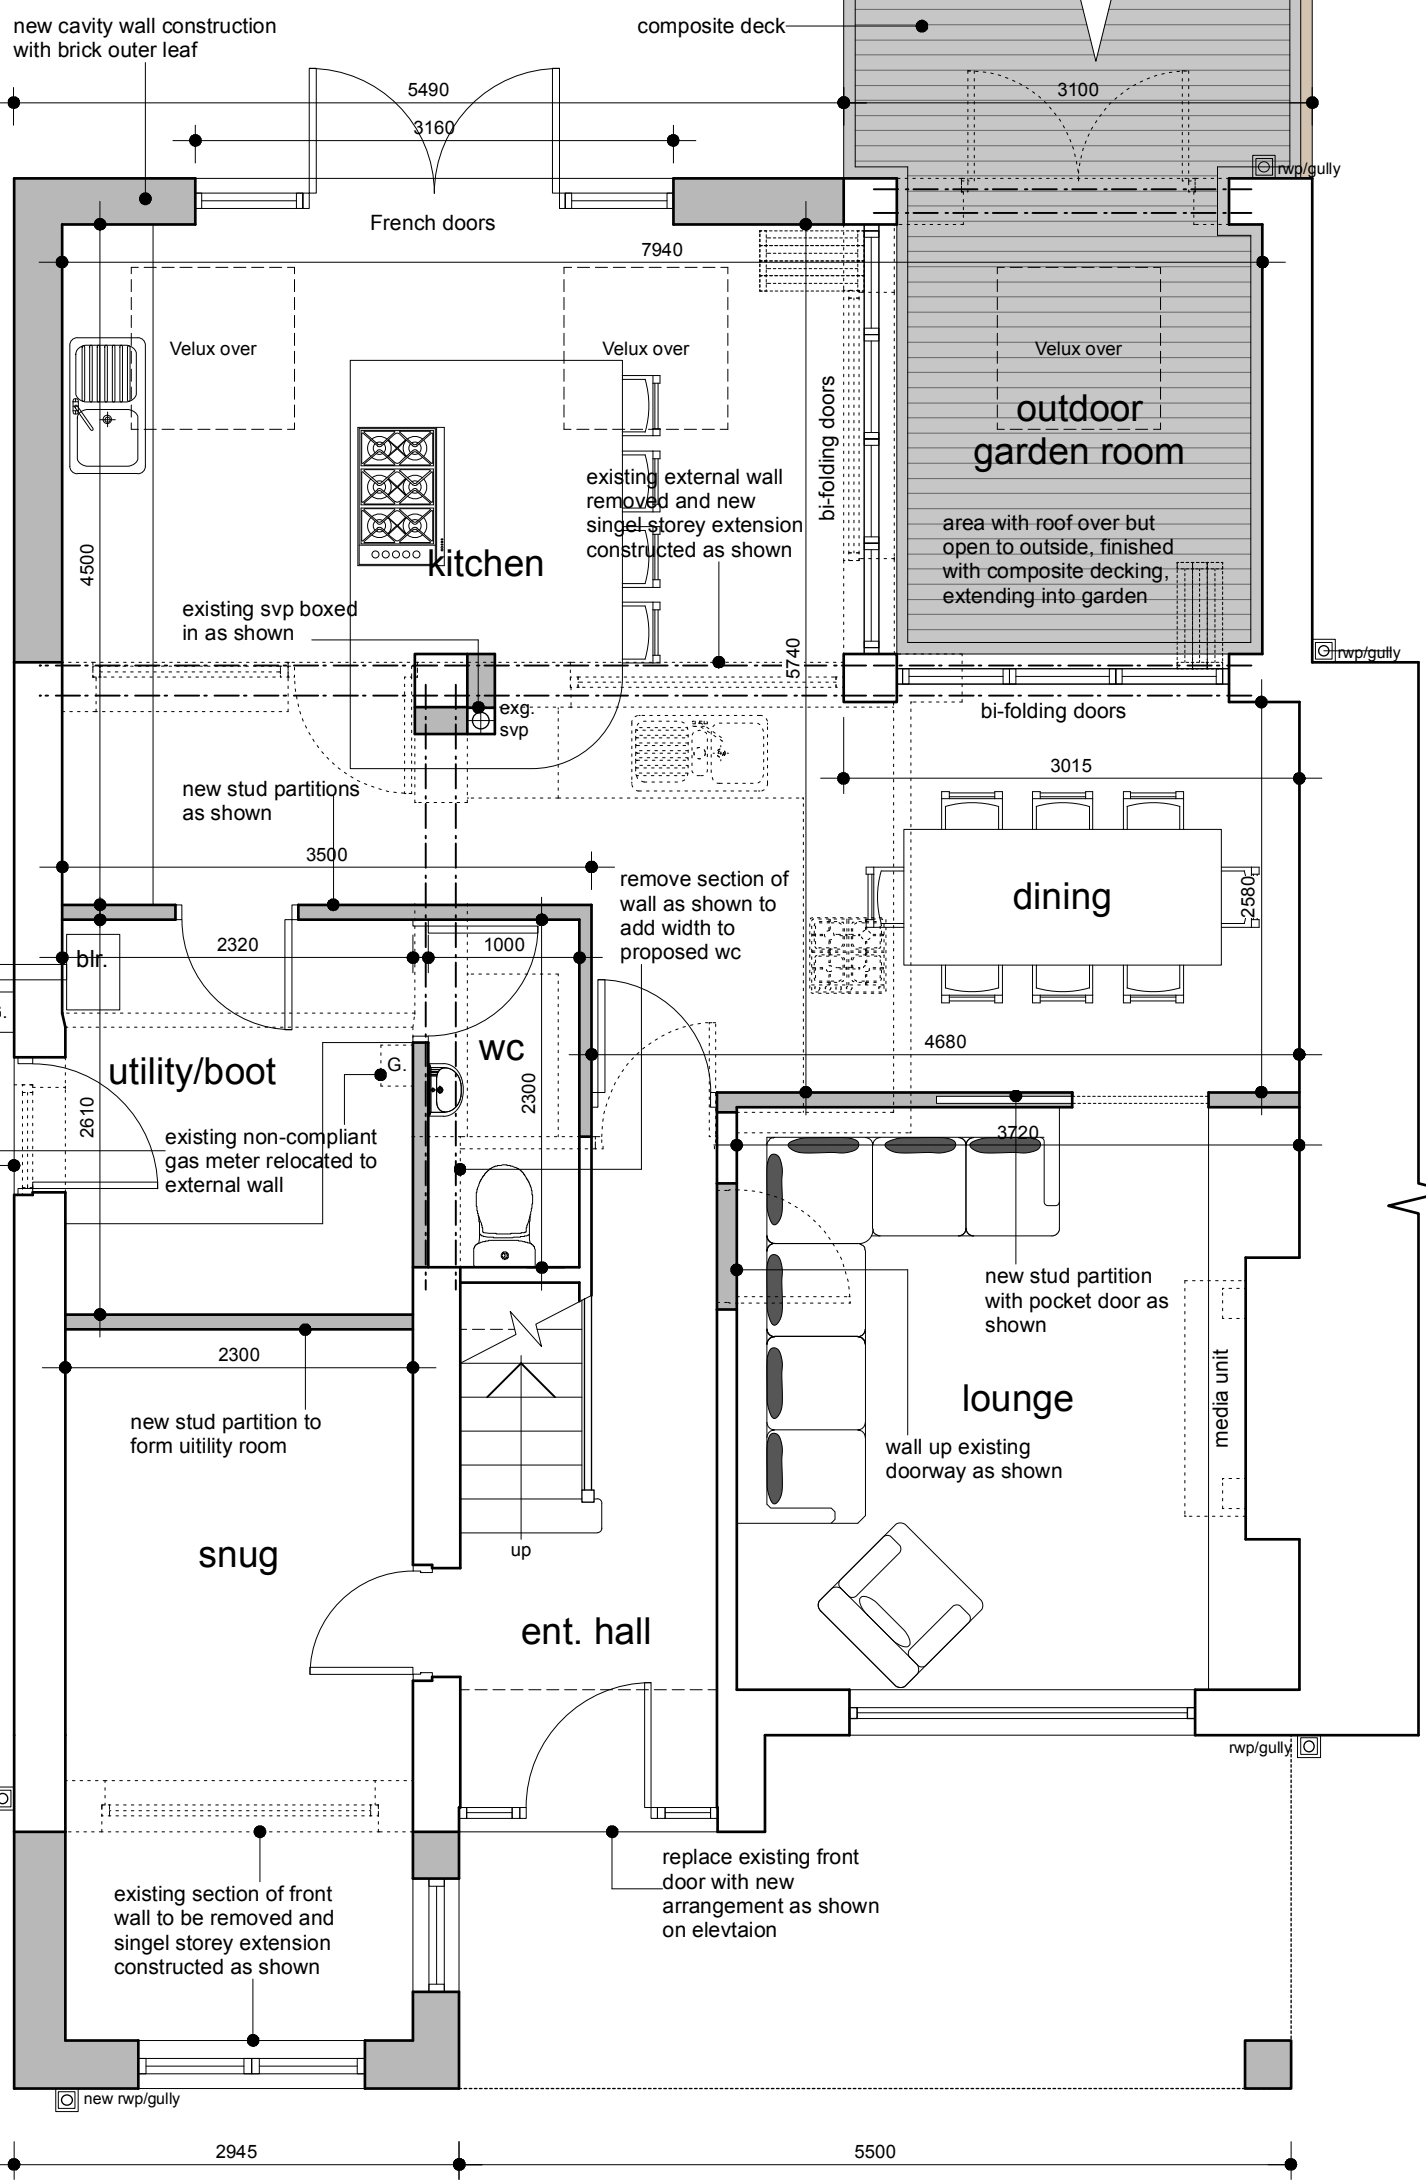


ground floor plan

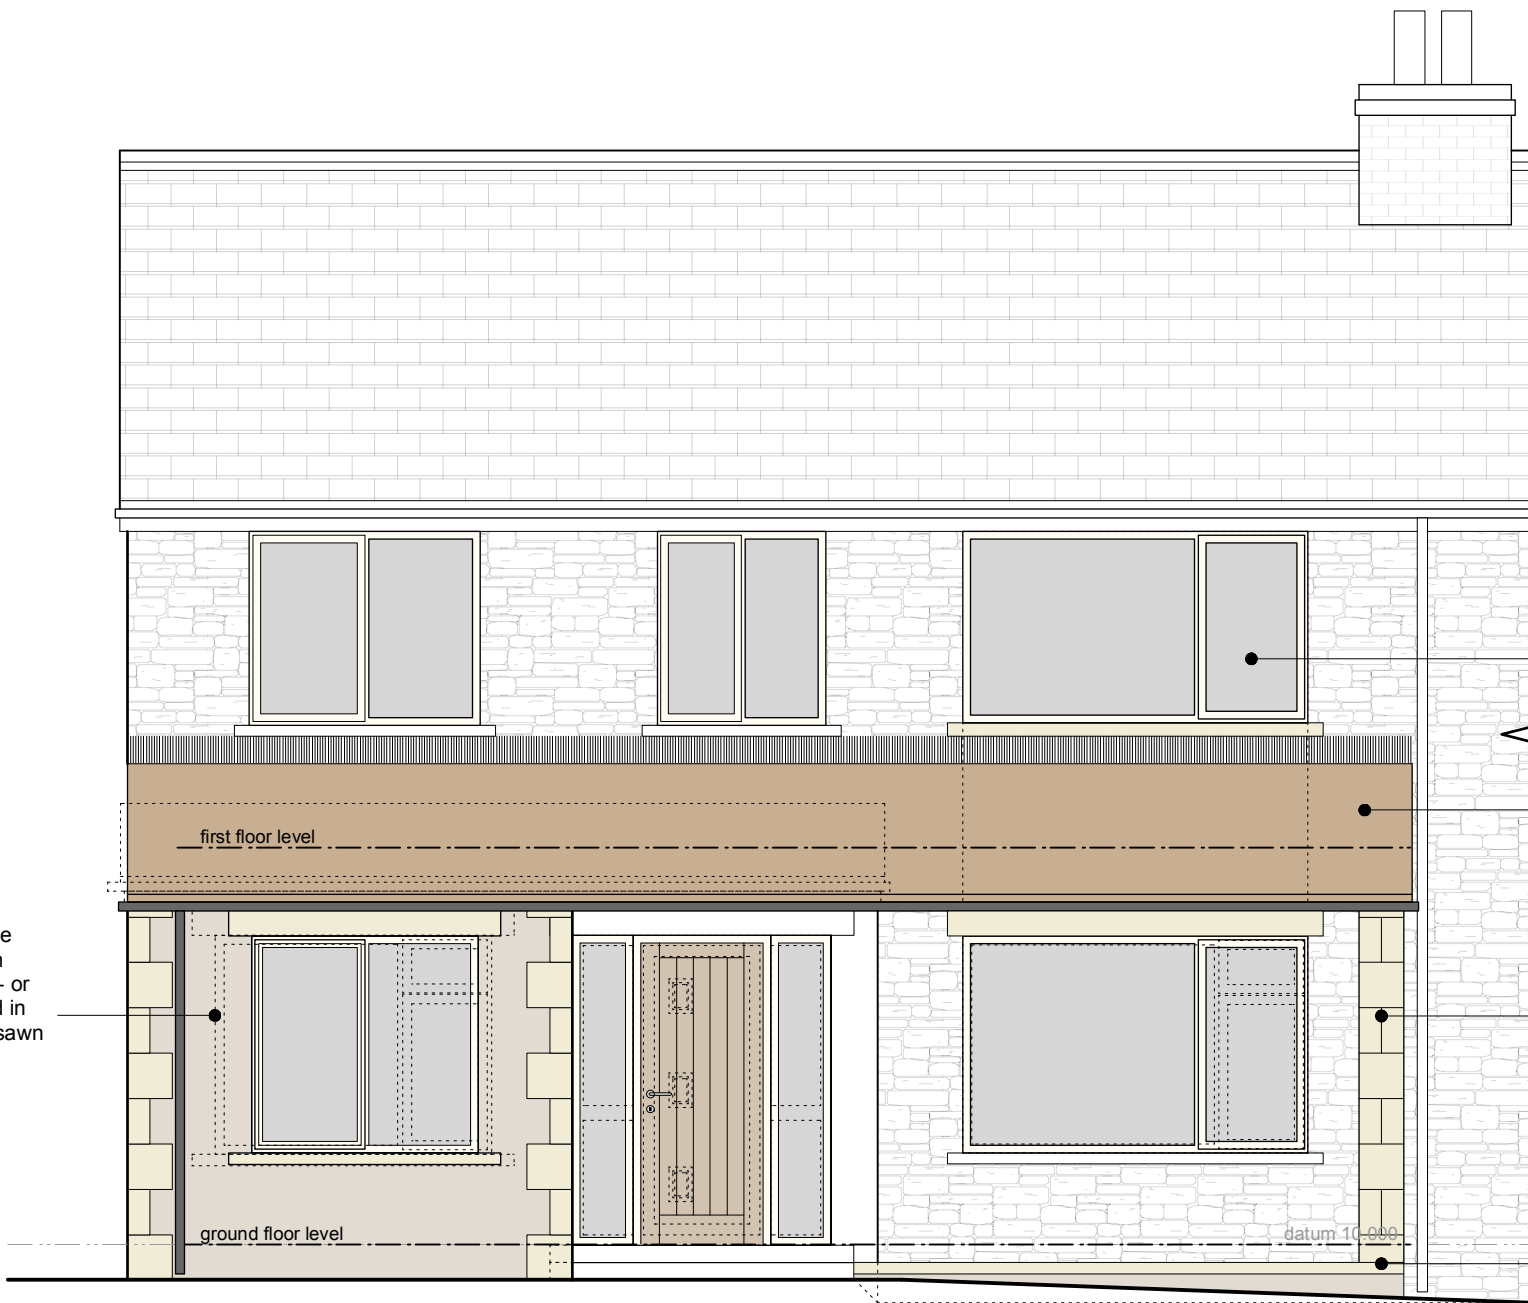

front elevation - south east




rear elevation - north west

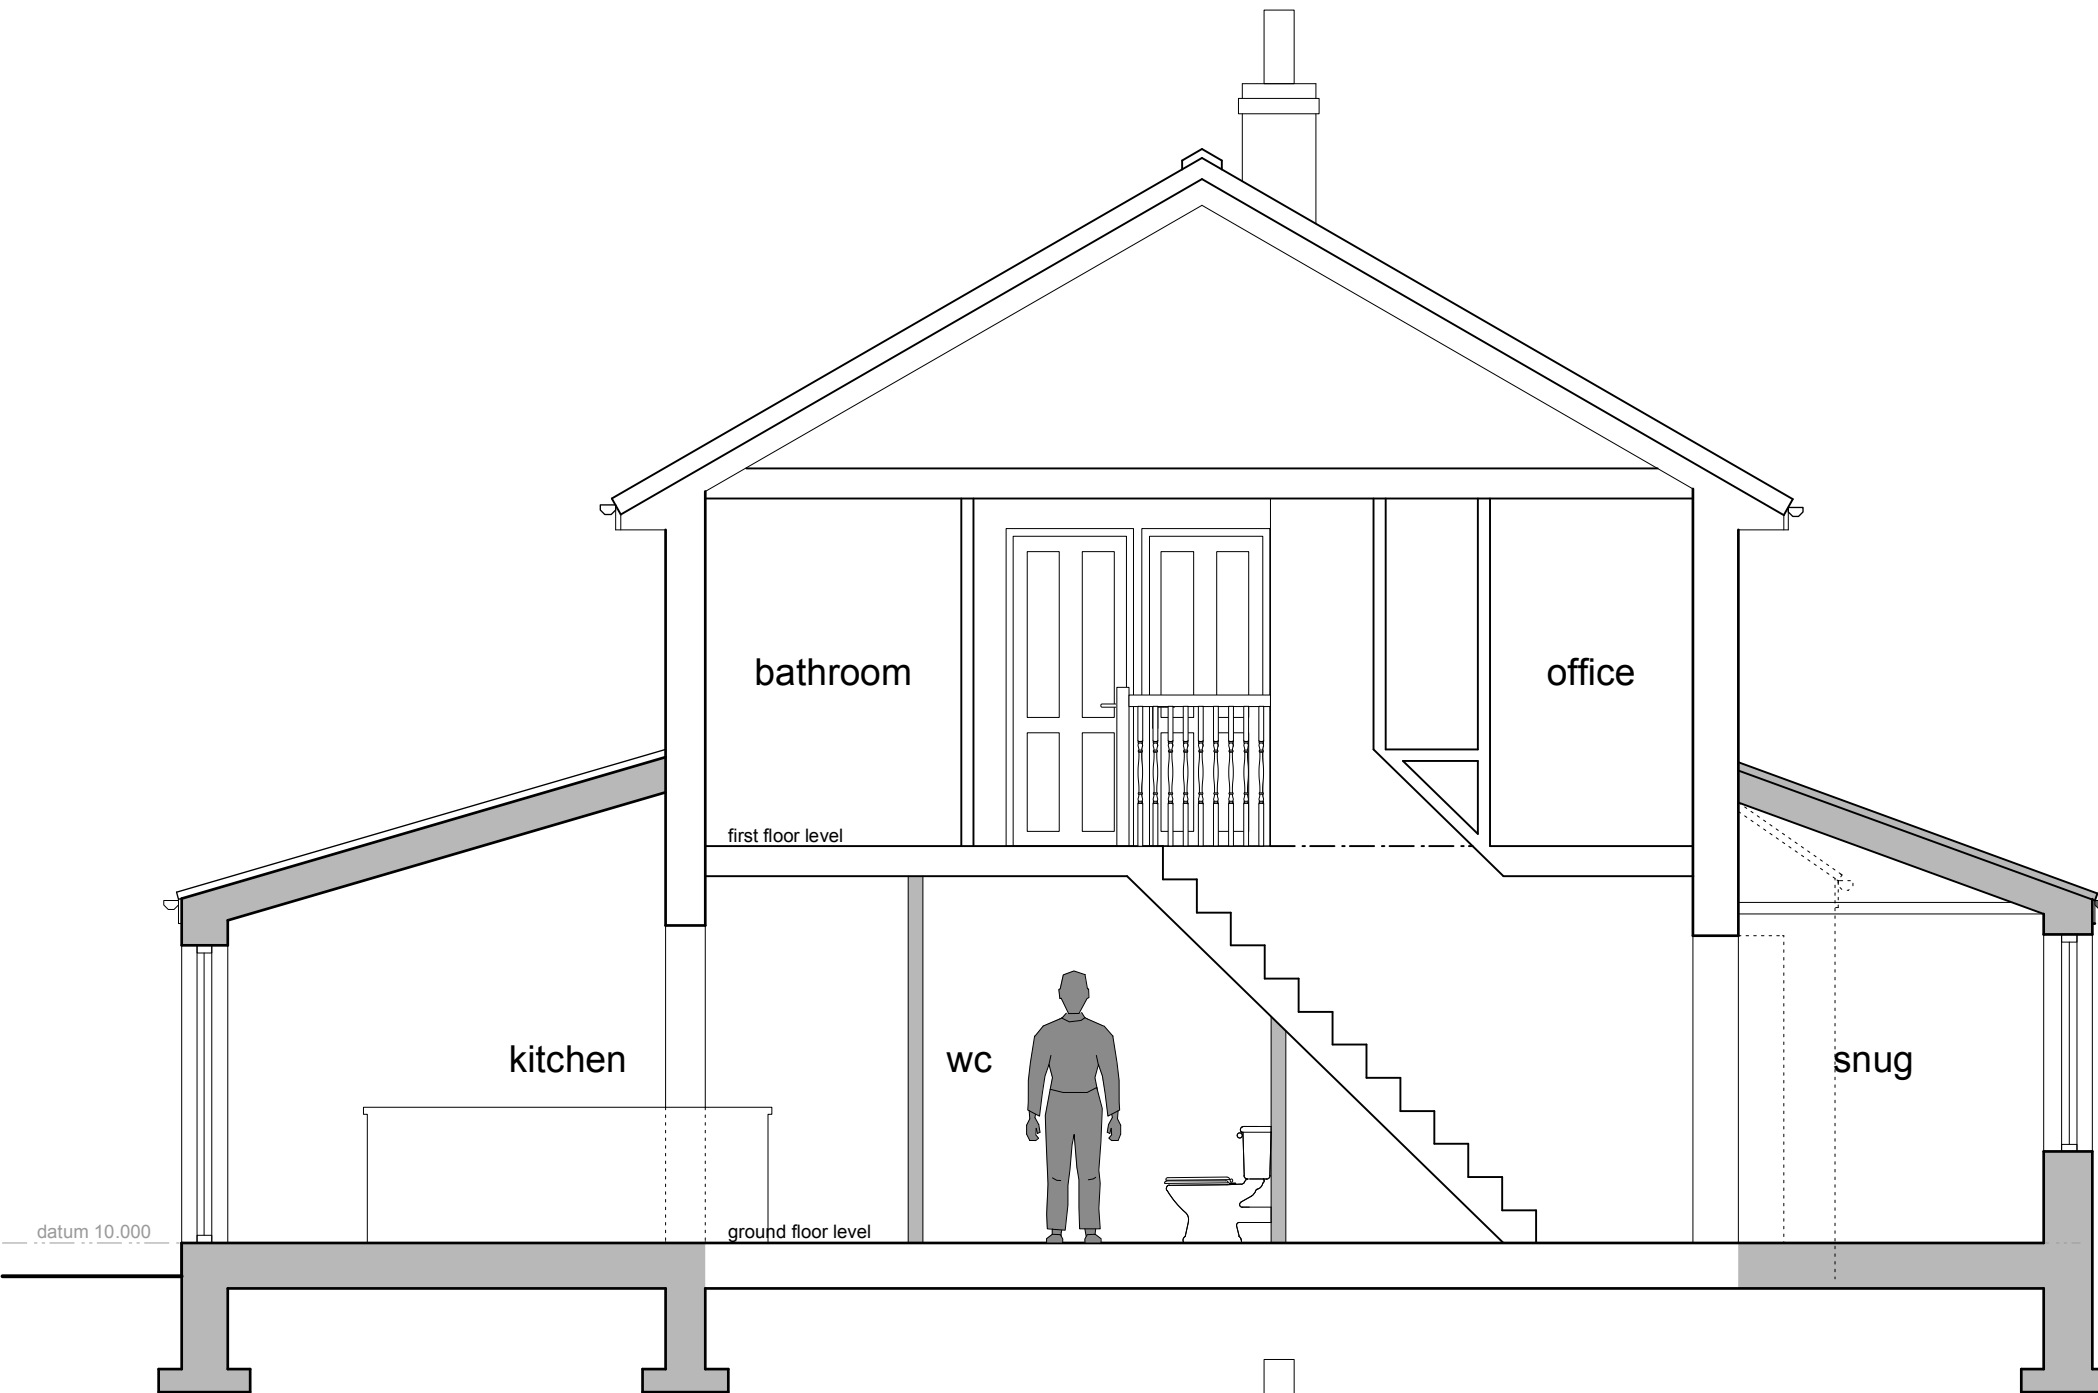

section - aa



site layout plan - 1:200

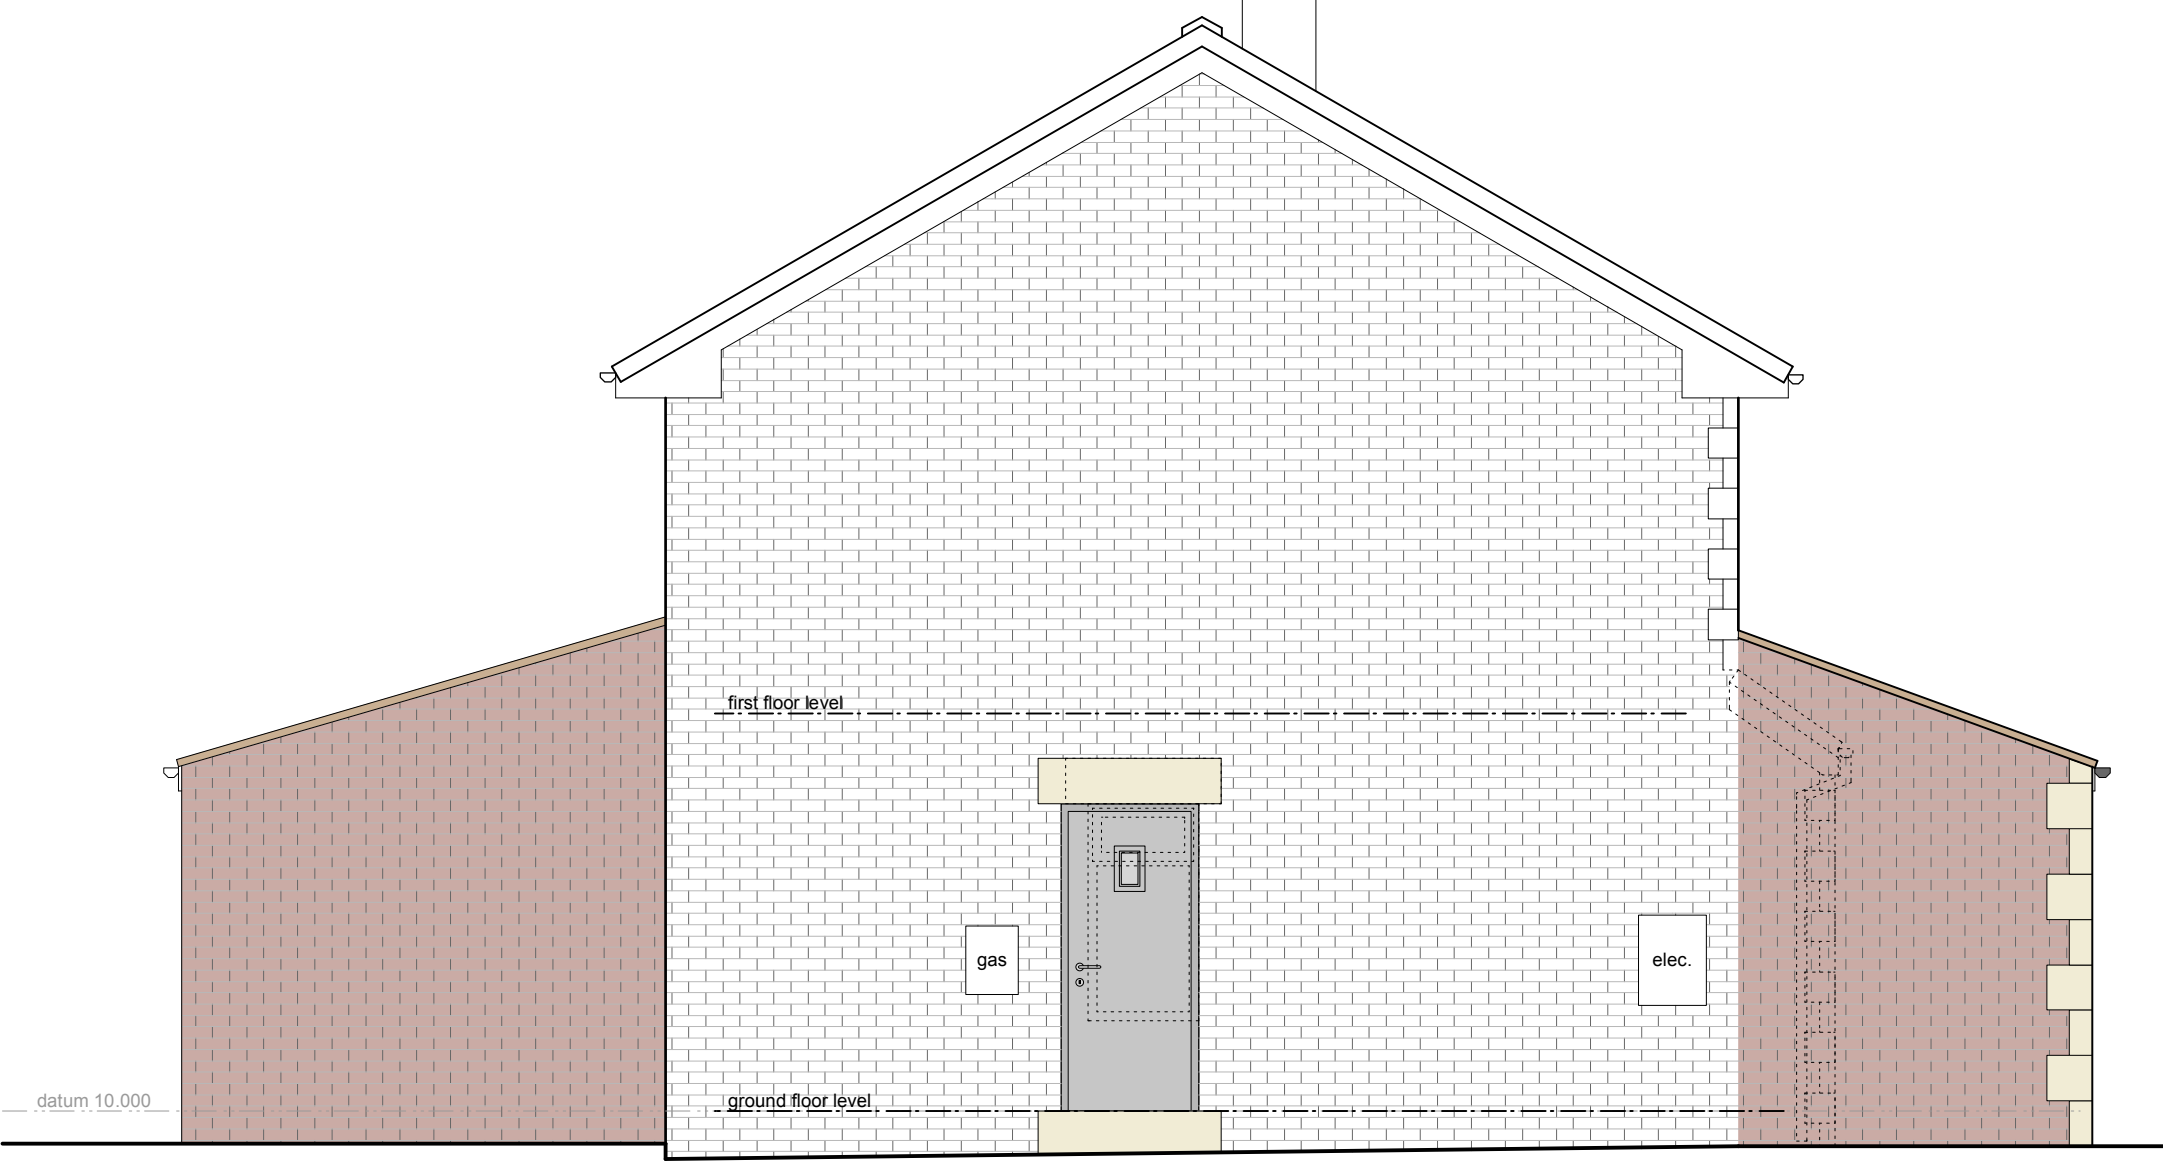

side elevation - south west



location plan - 1:1250

This drawing has been prepared specifically for the purpose of obtaining Planning Permission and/or Building Regulation Approval. Its suitability for other purposes, without supplementary details and specifications, cannot be guaranteed. The Permissions and/or Approvals are beyond the Architects control, and no guarantee that such will be granted is given or to be inferred by reason of the preparation of this drawing. Only figured dimensions are to be used. All dimensions to be checked on site. This drawing together with the design is the property and copyright of the Architect and must not be reproduced without prior written permission.

P03	Amendments made to front porch and rear extension as per comments by clients	12.08.21	EB	NG
P02	Front porch extension added to plans and elevations	09.08.21	EB	NG
P01	Drawing originated	19.07.21	EB	NG
rev.	description	date	drawn	approved



project Proposed extension and alterations
at 41 Town Moor Lane, Thurstonland
Huddersfield, HD4 6XF
for Mr S. & Mrs L. Dey

title General arrangement - As Proposed
number 21060D-02-P03
scale 1:50 / 1:200 / 1:1250
size A1