



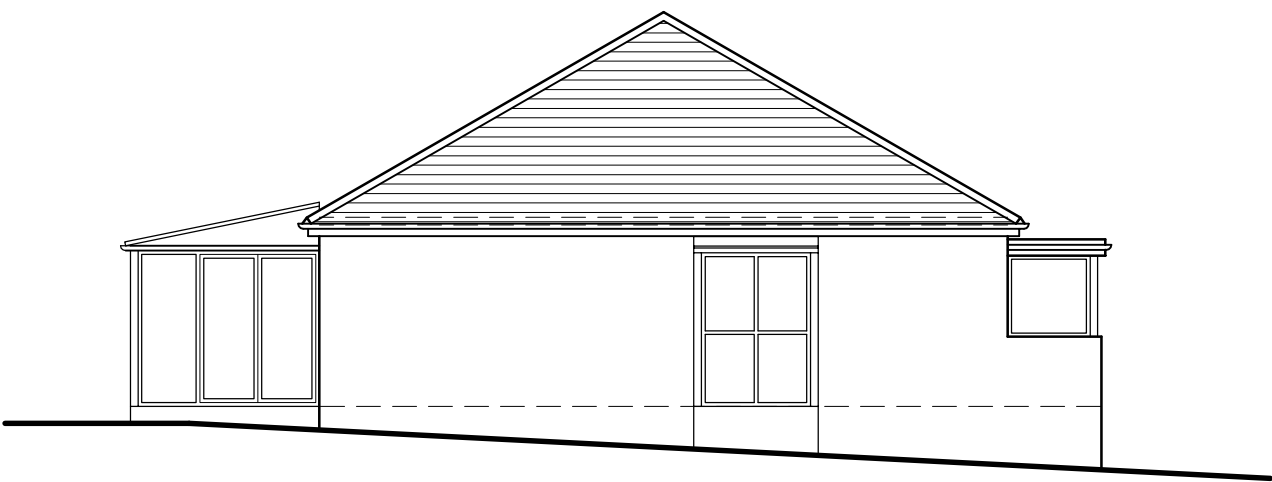


Front Elevation




Side Elevation

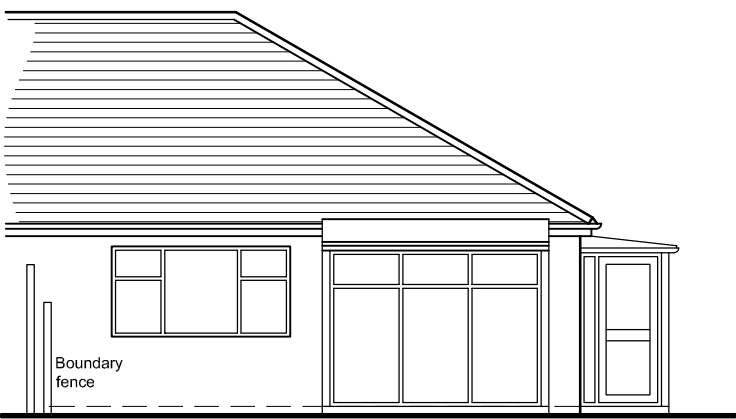


Rear Elevation

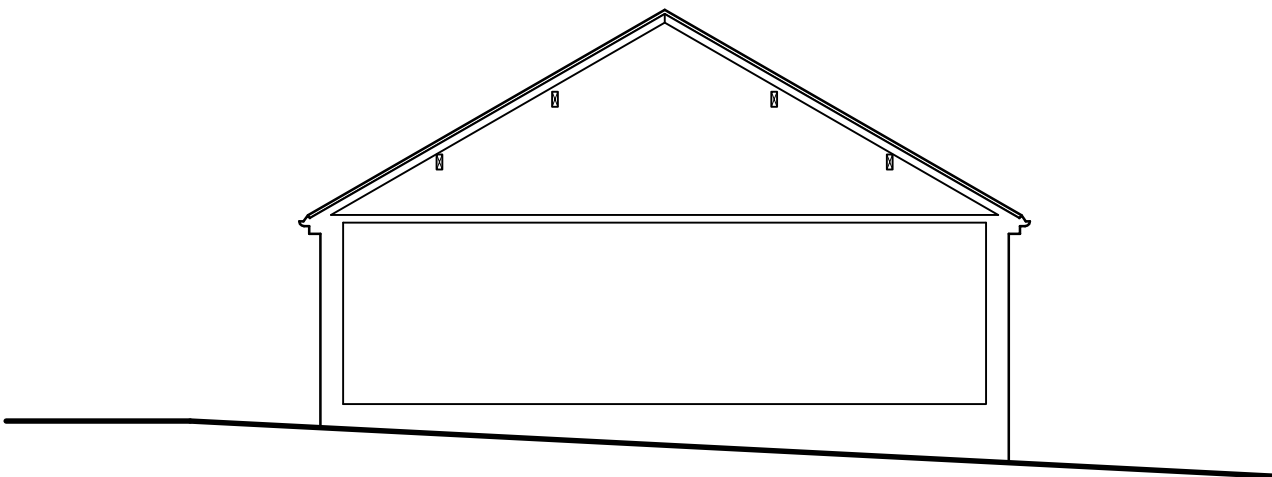

Section

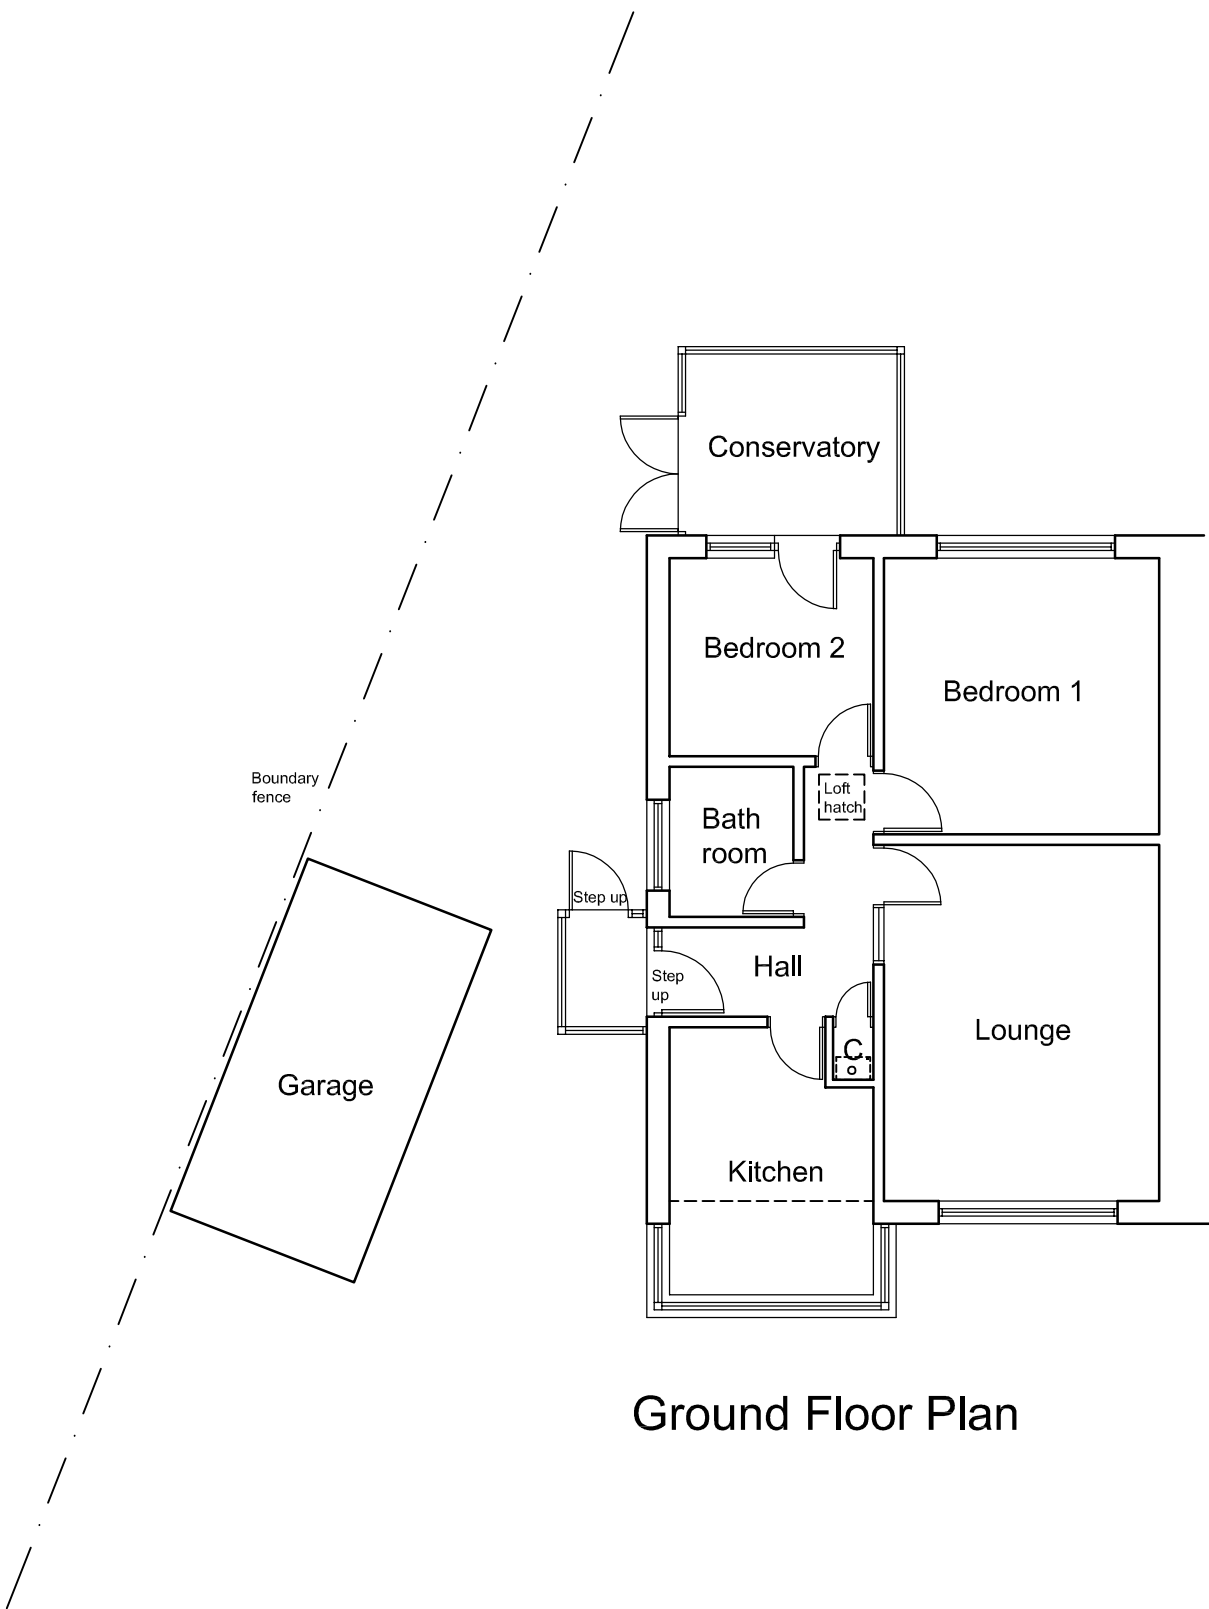

Ground Floor Plan

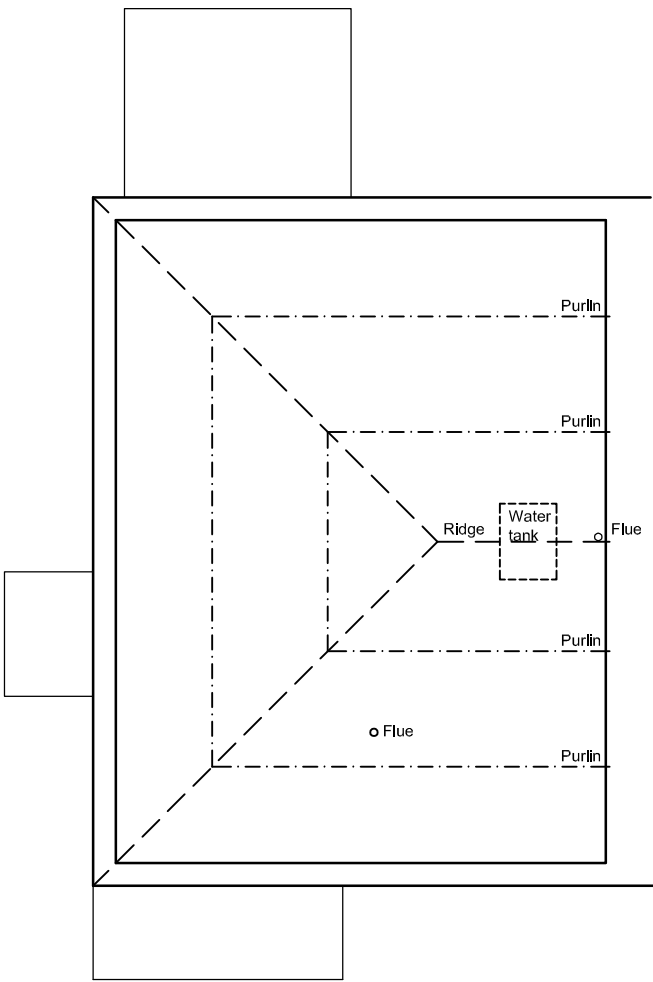

Roof Space Plan

ARCHITECTURE | PLANNING | DESIGN

Malkin Farm
Brow Lane
Holmfirth
HD9 2RJ
07946872499
paul@paulmatthewsarchitectural.co.uk
www.paulmatthewsarchitectural.co.uk

Company Registration Number: 09898149 – Company
Registered in England and Wales

Project
Erection of Single Storey Side Extension, Dormer
Loft Conversion and Internal Alterations at 84
Chiltern Avenue, Oakes, Huddersfield, HD3 3PF.
Client

Mrs Michelle Rich

Drawing Title/Issue

Existing Plans and Elevations

scale	date	sheet size	dwg. no.
1:100	03/2021	A2	21/629/03

