





Front Elevation

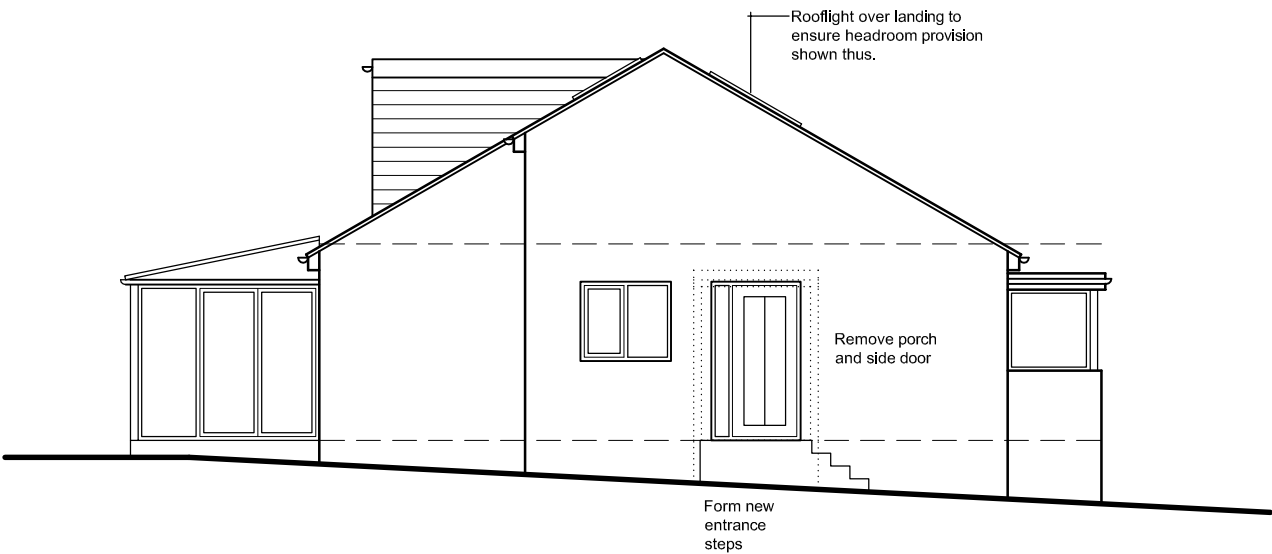


Side Elevation




Rear Elevation

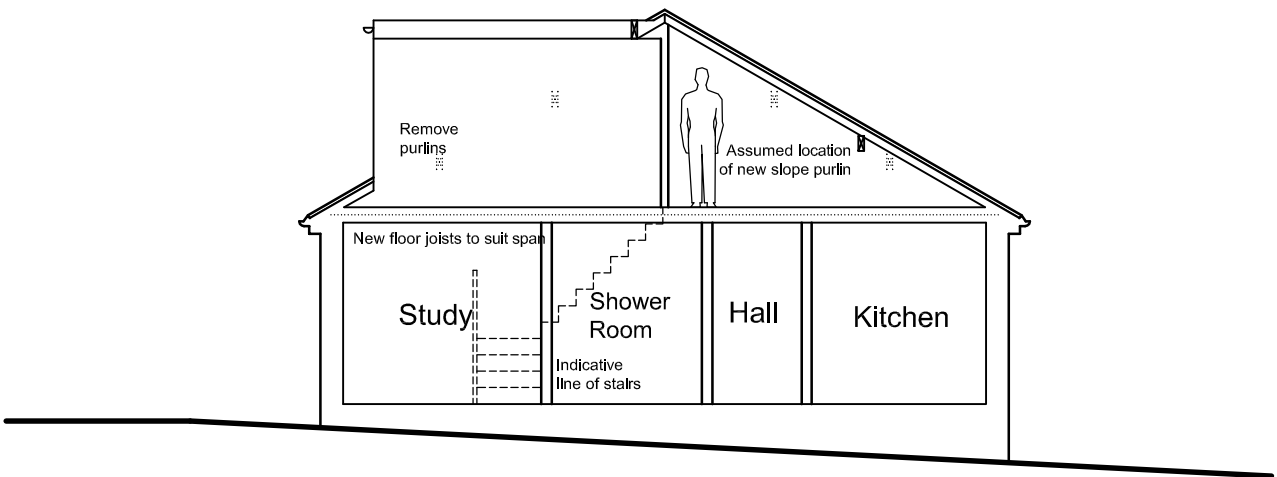

Section

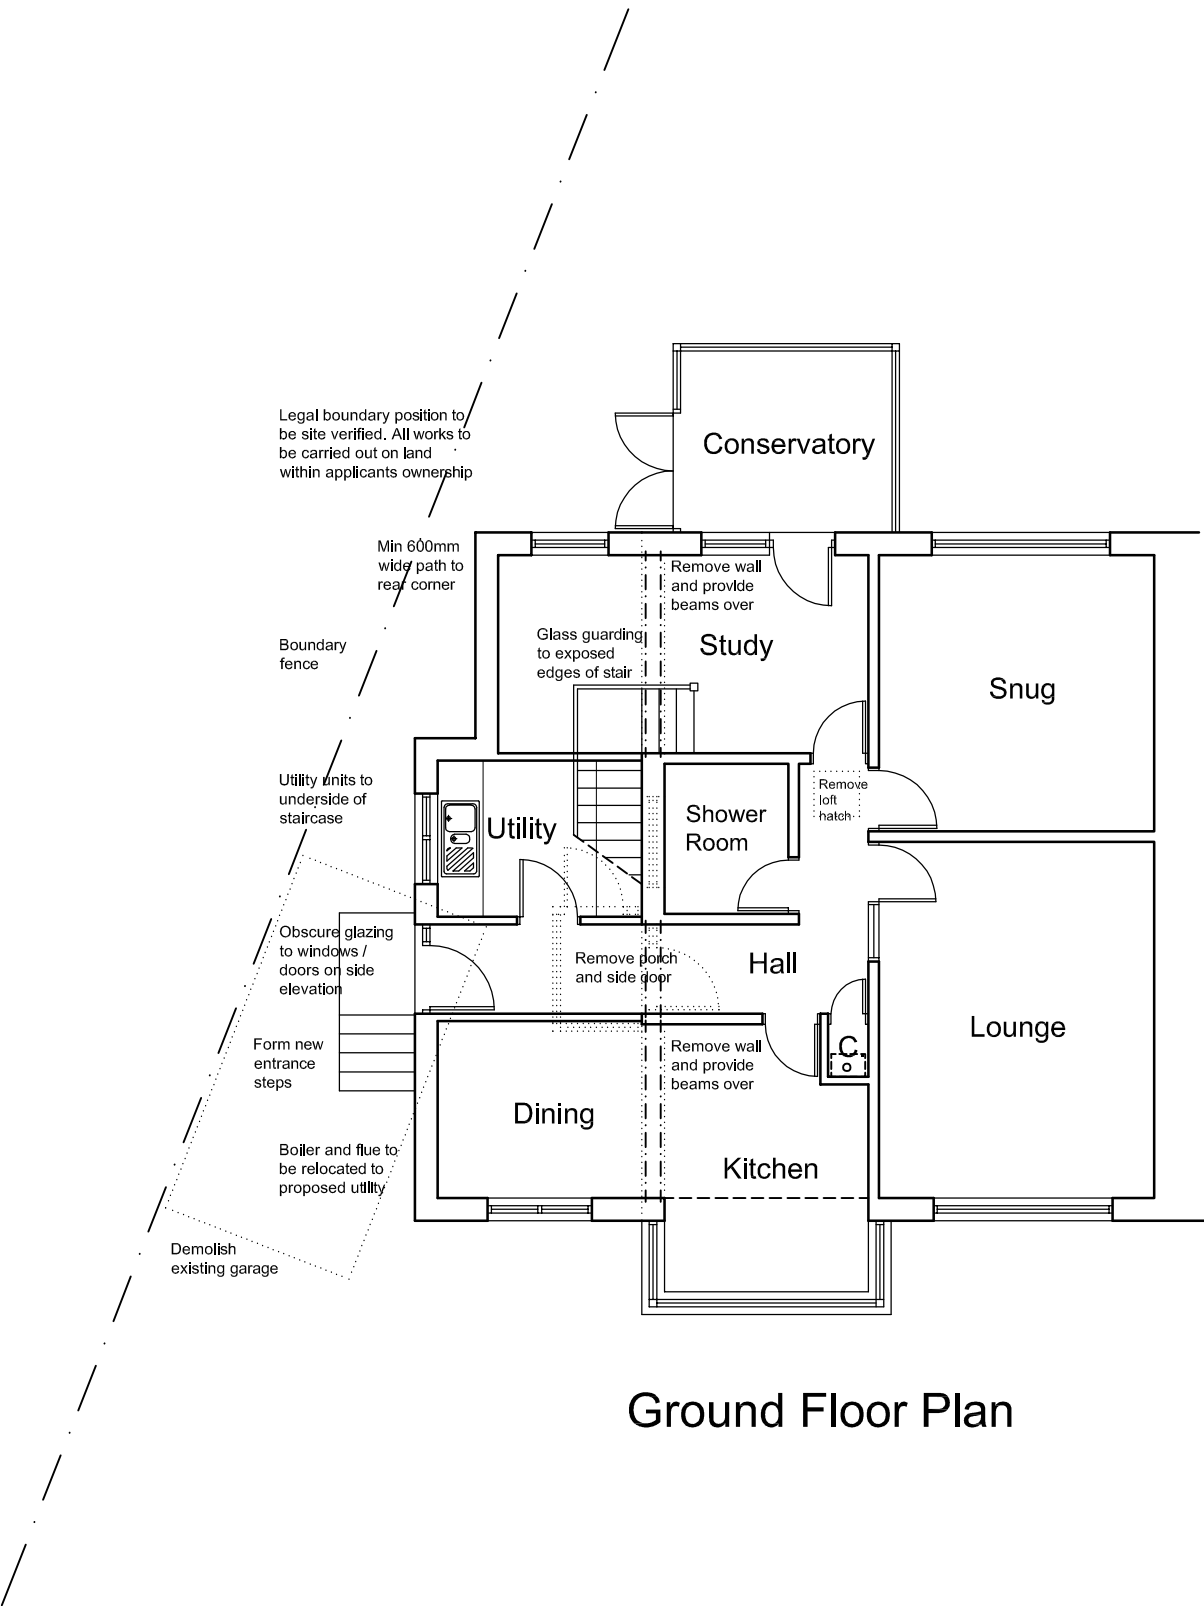

Ground Floor Plan

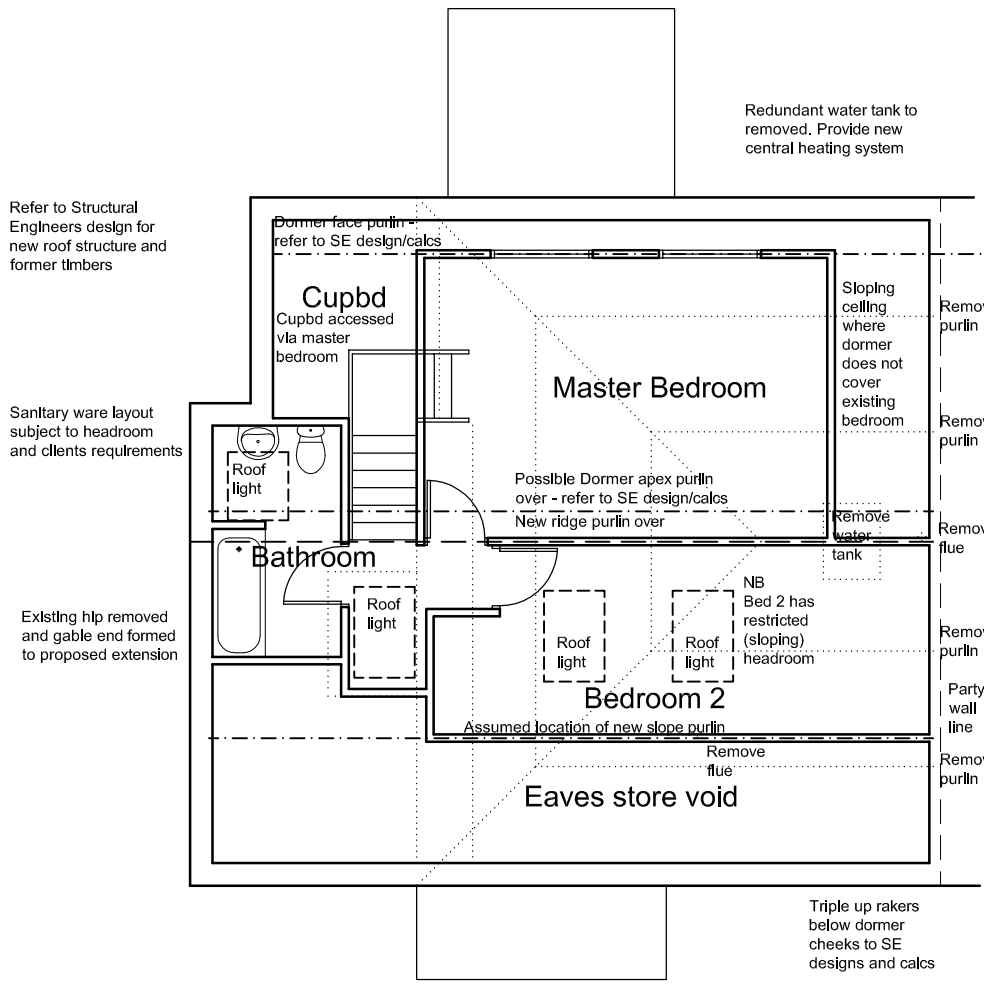

Roof Space Plan

ARCHITECTURE | PLANNING | DESIGN

Malkin Farm  
Brow Lane  
Holmfirth  
HD9 2RJ  
07946872499  
[paul@paulmatthewsarchitectural.co.uk](mailto:paul@paulmatthewsarchitectural.co.uk)  
[www.paulmatthewsarchitectural.co.uk](http://www.paulmatthewsarchitectural.co.uk)

Company Registration Number: 09898149 – Company  
Registered in England and Wales

Project  
Erection of Single Storey Side Extension, Dormer  
Loft Conversion and Internal Alterations at 84  
Chiltern Avenue, Oakes, Huddersfield, HD3 3PF.  
Client

Mrs Michelle Rich

Drawing Title/Issue

Proposed Plans and Elevations

| scale | date    | sheet size | dwg. no.   |
|-------|---------|------------|------------|
| 1:100 | 03/2021 | A2         | 21/629/04b |

