




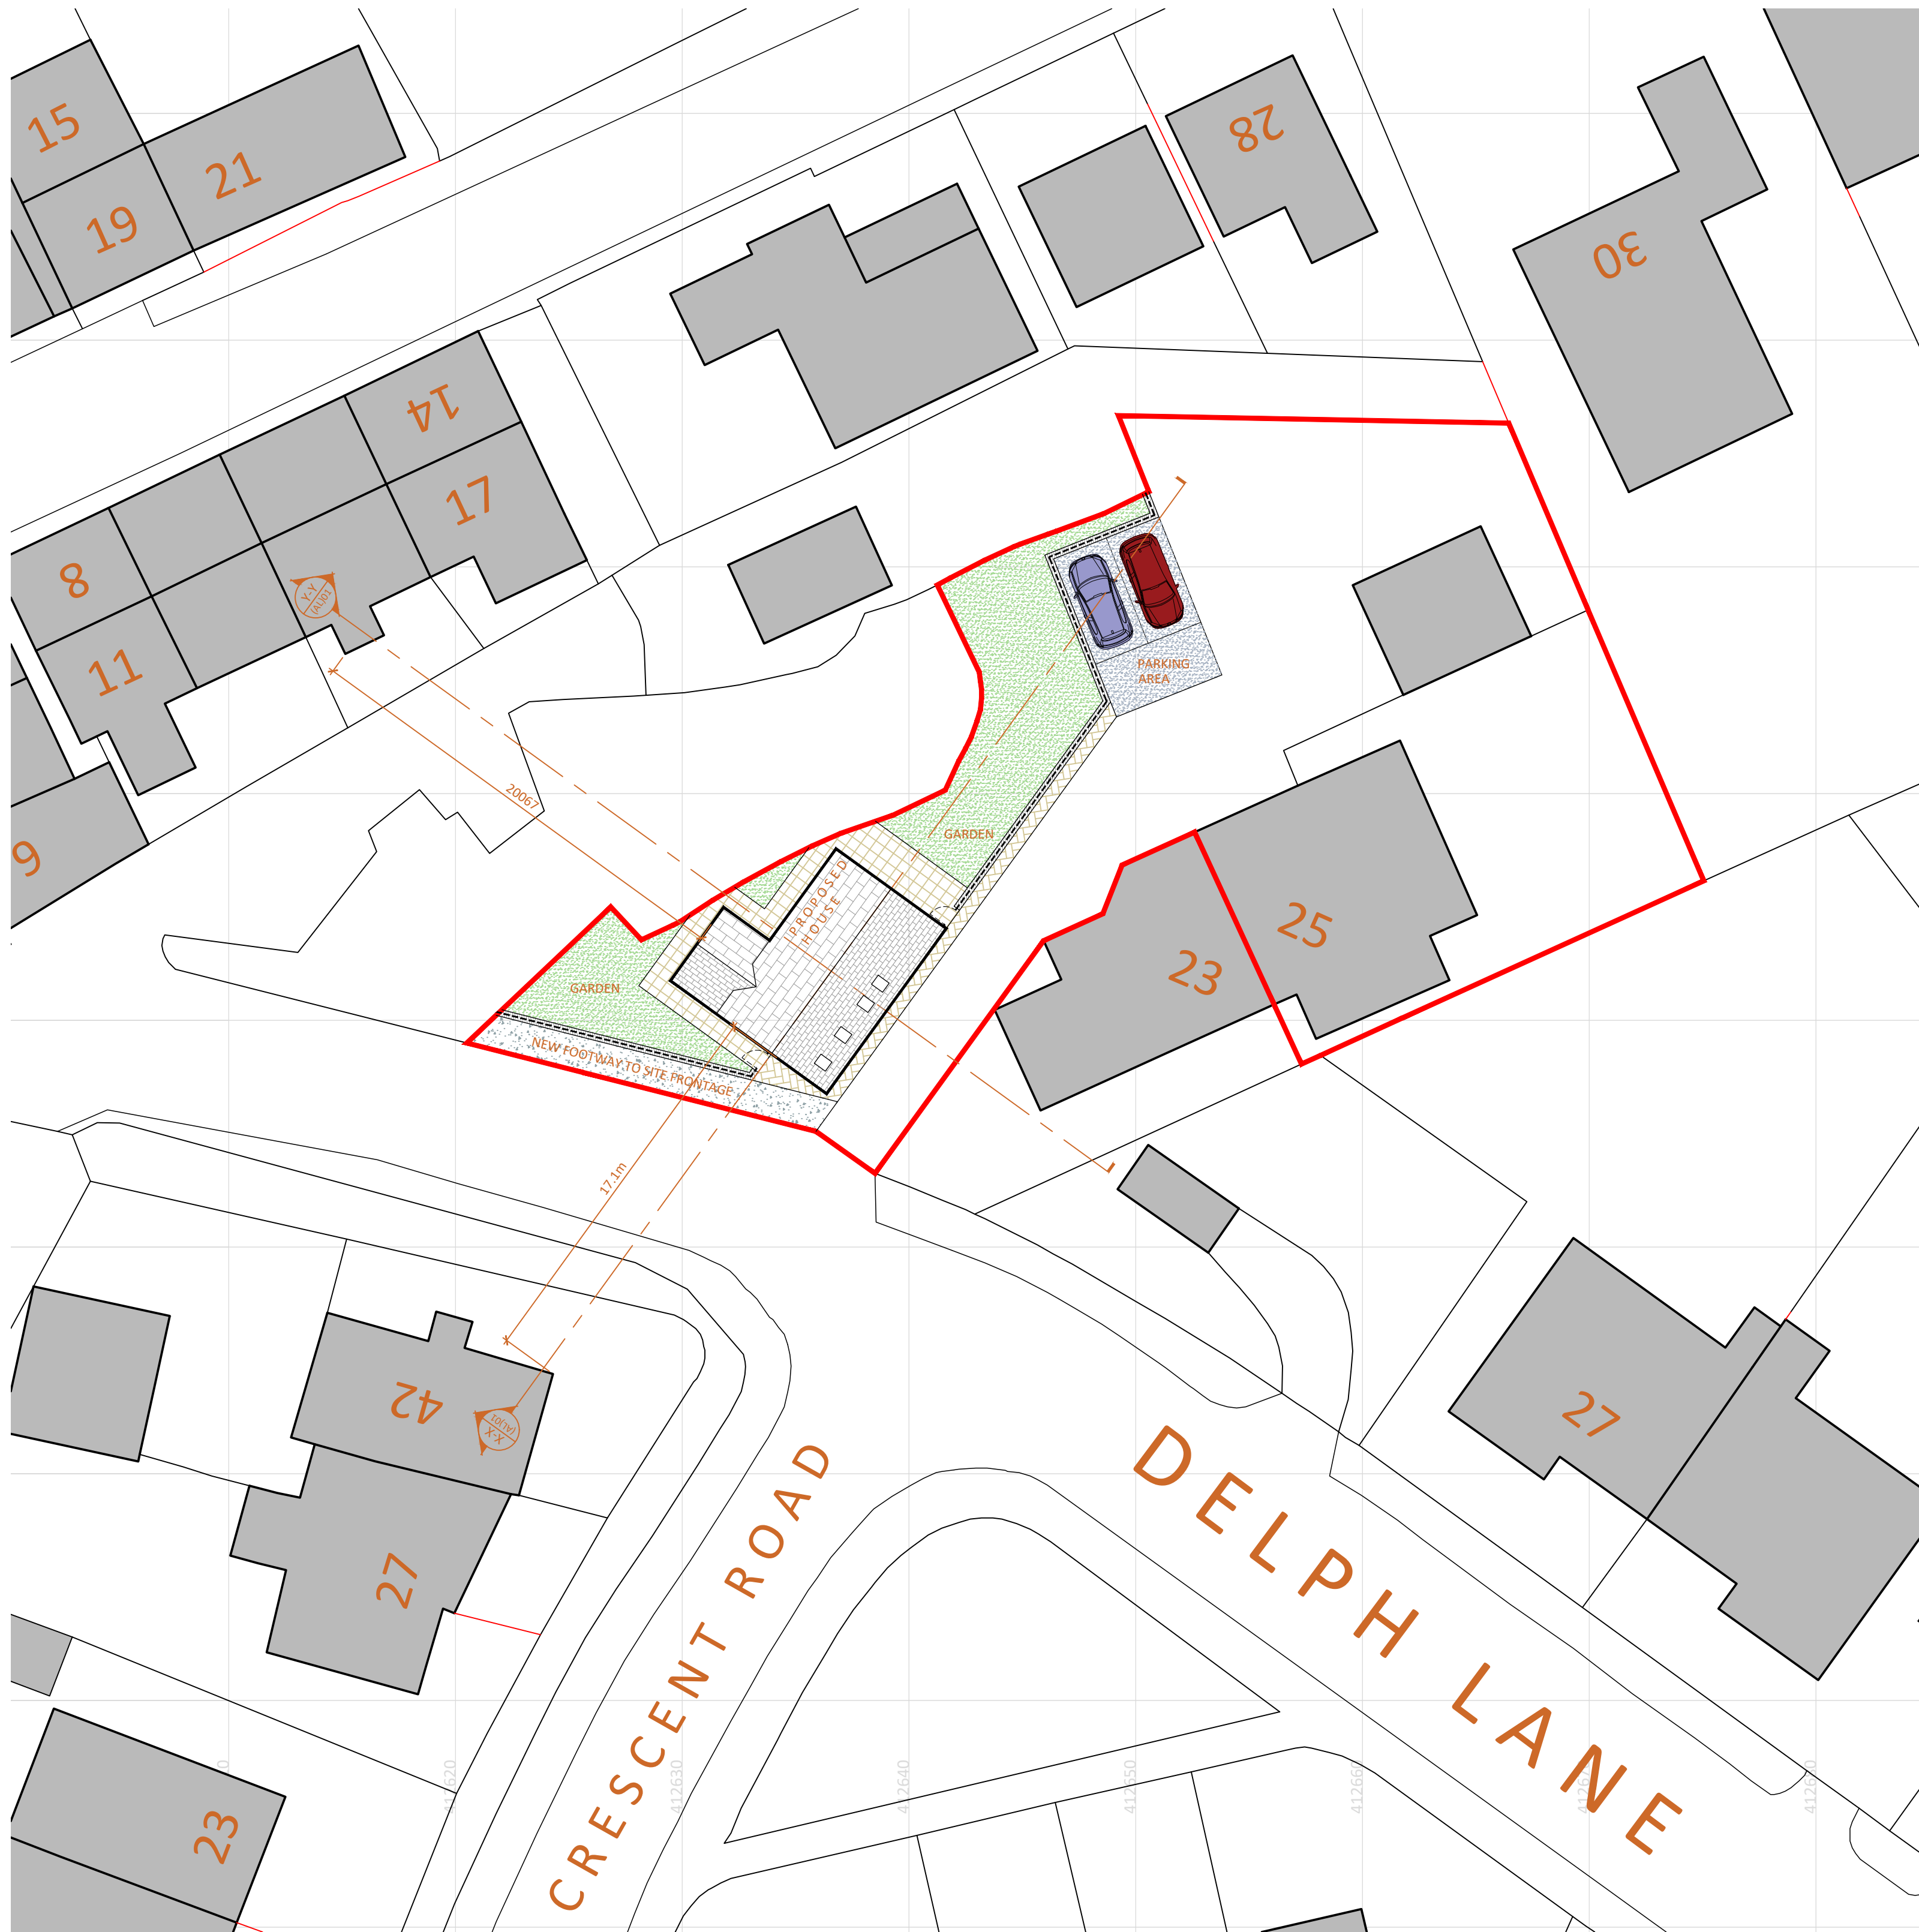


1 PROPOSED SITE BLOCK PLAN
SCALE 1:200

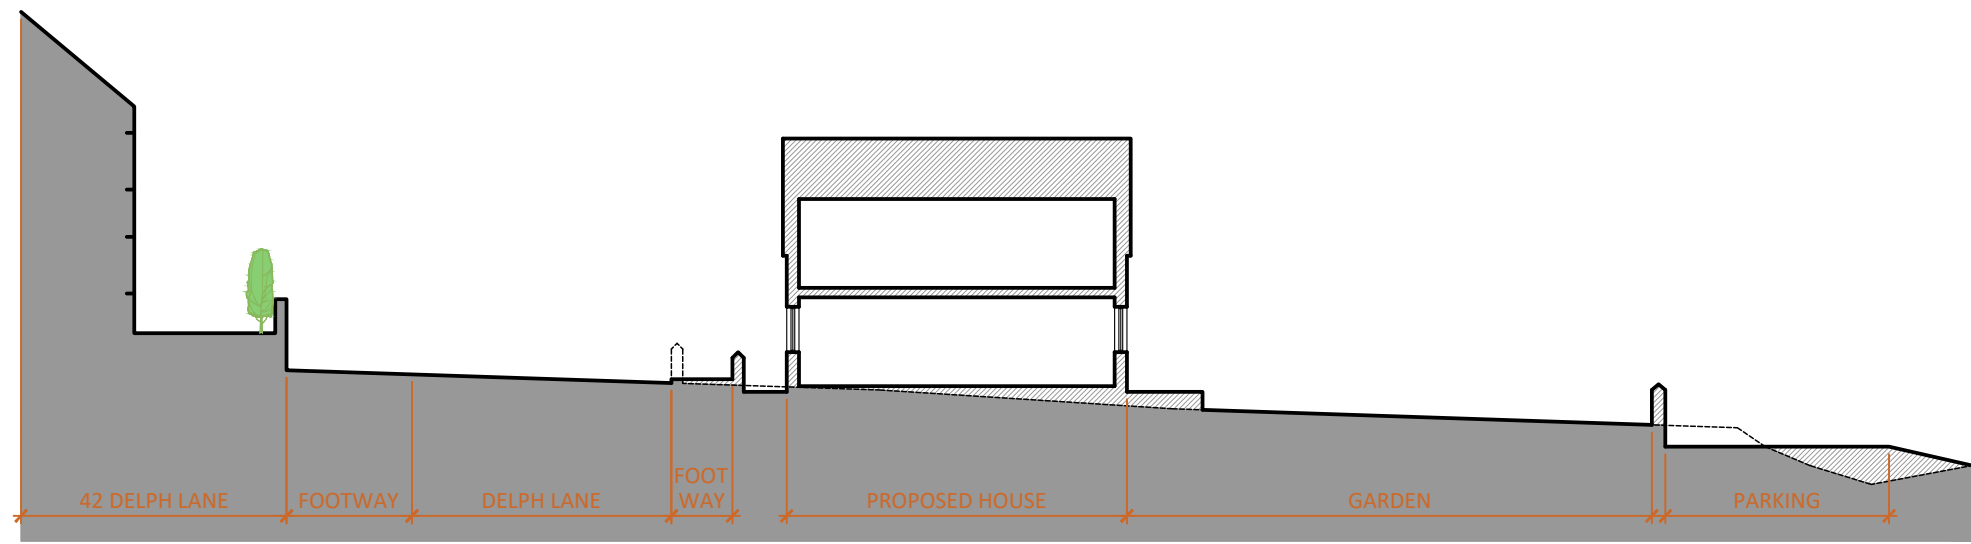


2 PROPOSED SITE SECTION X-X
SCALE 1:200

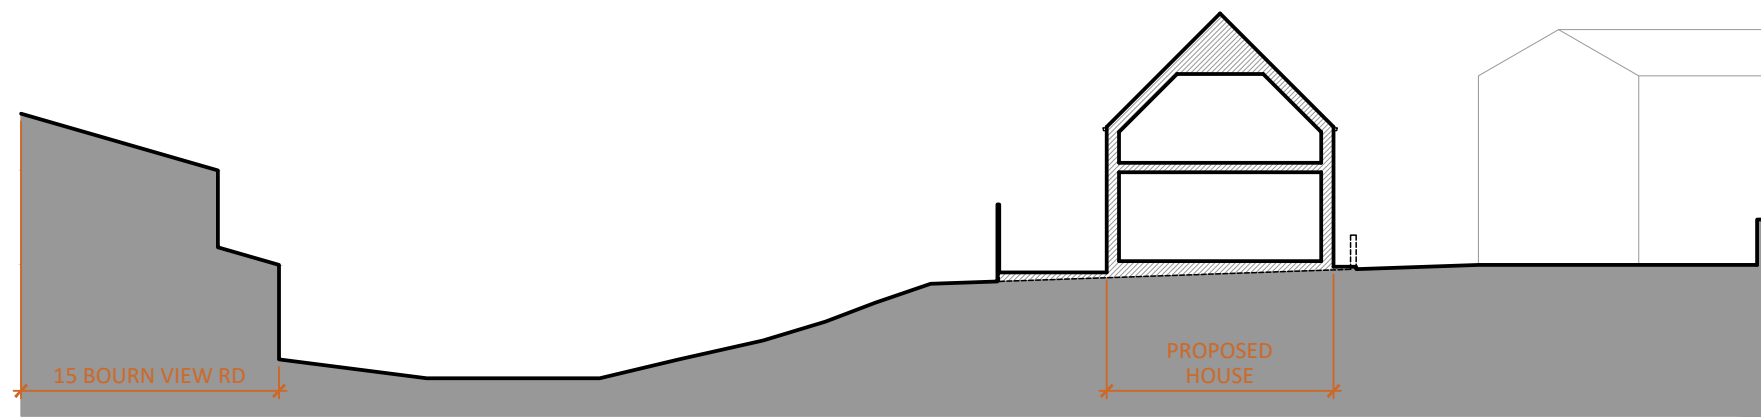

3 PROPOSED SITE SECTION Y-Y
SCALE 1:200

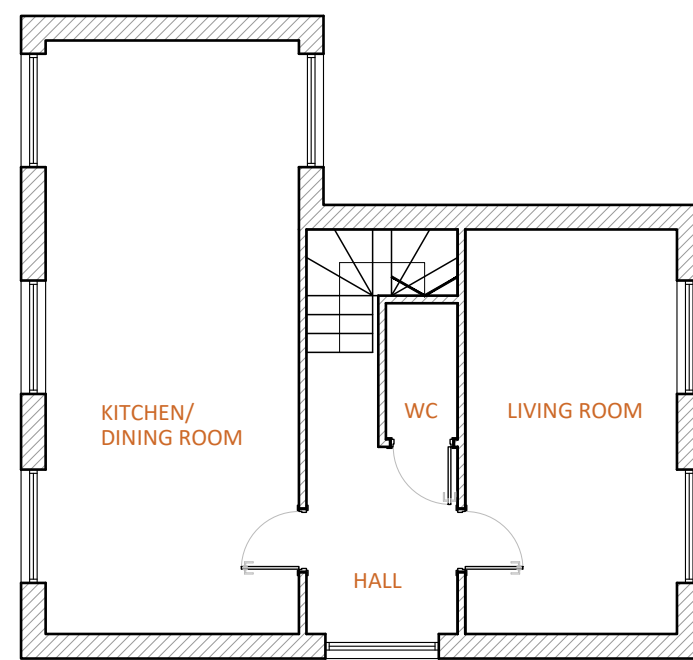


4 INDICATIVE GROUND FLOOR PLAN
SCALE 1:100

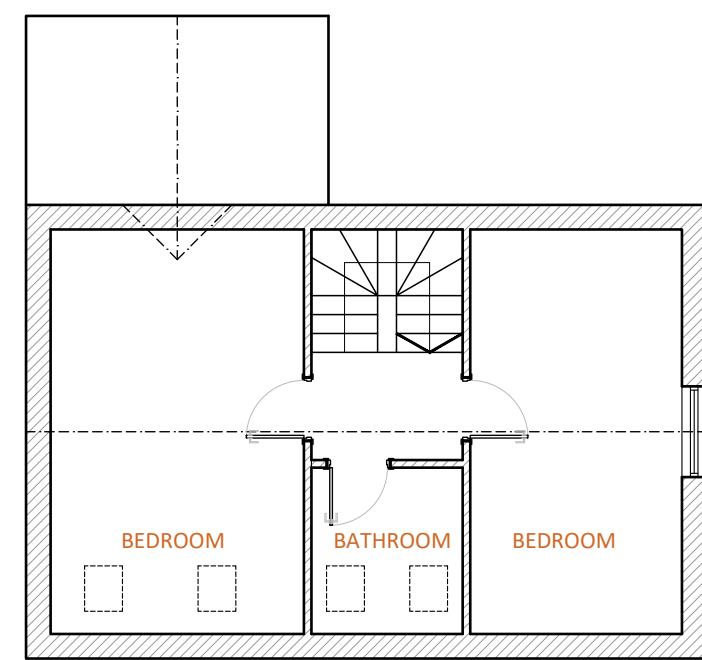

5 INDICATIVE FIRST FLOOR PLAN
SCALE 1:100




6 INDICATIVE NORTH-EAST ELEVATION
SCALE 1:100

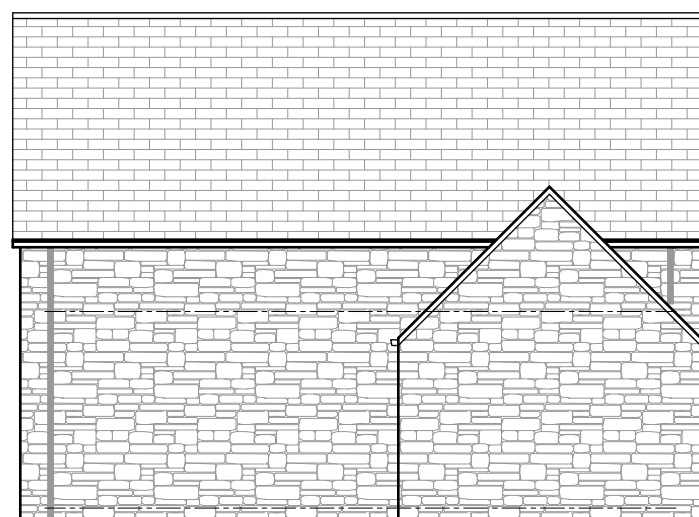

7 INDICATIVE NORTH-WEST ELEVATION
SCALE 1:100



8 INDICATIVE SOUTH-WEST ELEVATION
SCALE 1:100

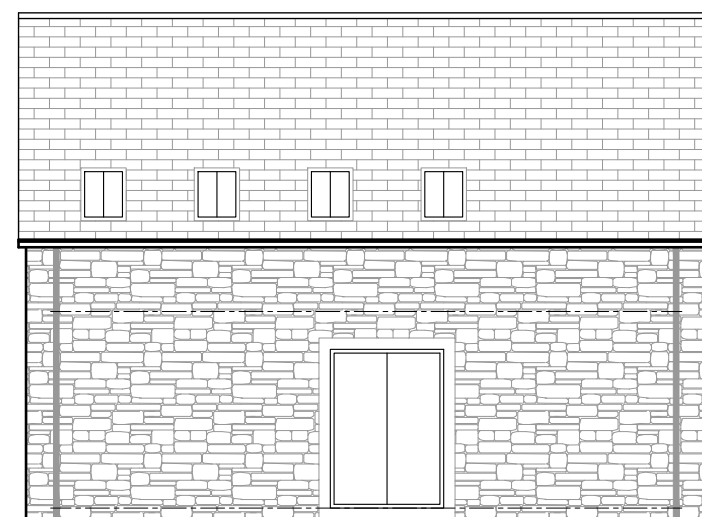

9 INDICATIVE SOUTH-EAST ELEVATION
SCALE 1:100

Revisions

NORTHLIGHT
ARCHITECTURE LTD
The Media Centre
7 Northumberland Street
Huddersfield
HD1 1AN
t: 01484 204405
e: info@northlightarchitecture.com
w: www.northlightarchitecture.com

Client
S Veitch & A Sewell

Project
25 Delph Lane,
Netherton,
Huddersfield, HD4 7HQ

Drawing Title
Plans, Elevations and Sections
As Proposed

PLANNING APPLICATION

Scale @ A2

Drawn by

Varies

CG

Date

15/07/21

App'd

-

Drawing no

21-1155/(AL)01

Rev

-