


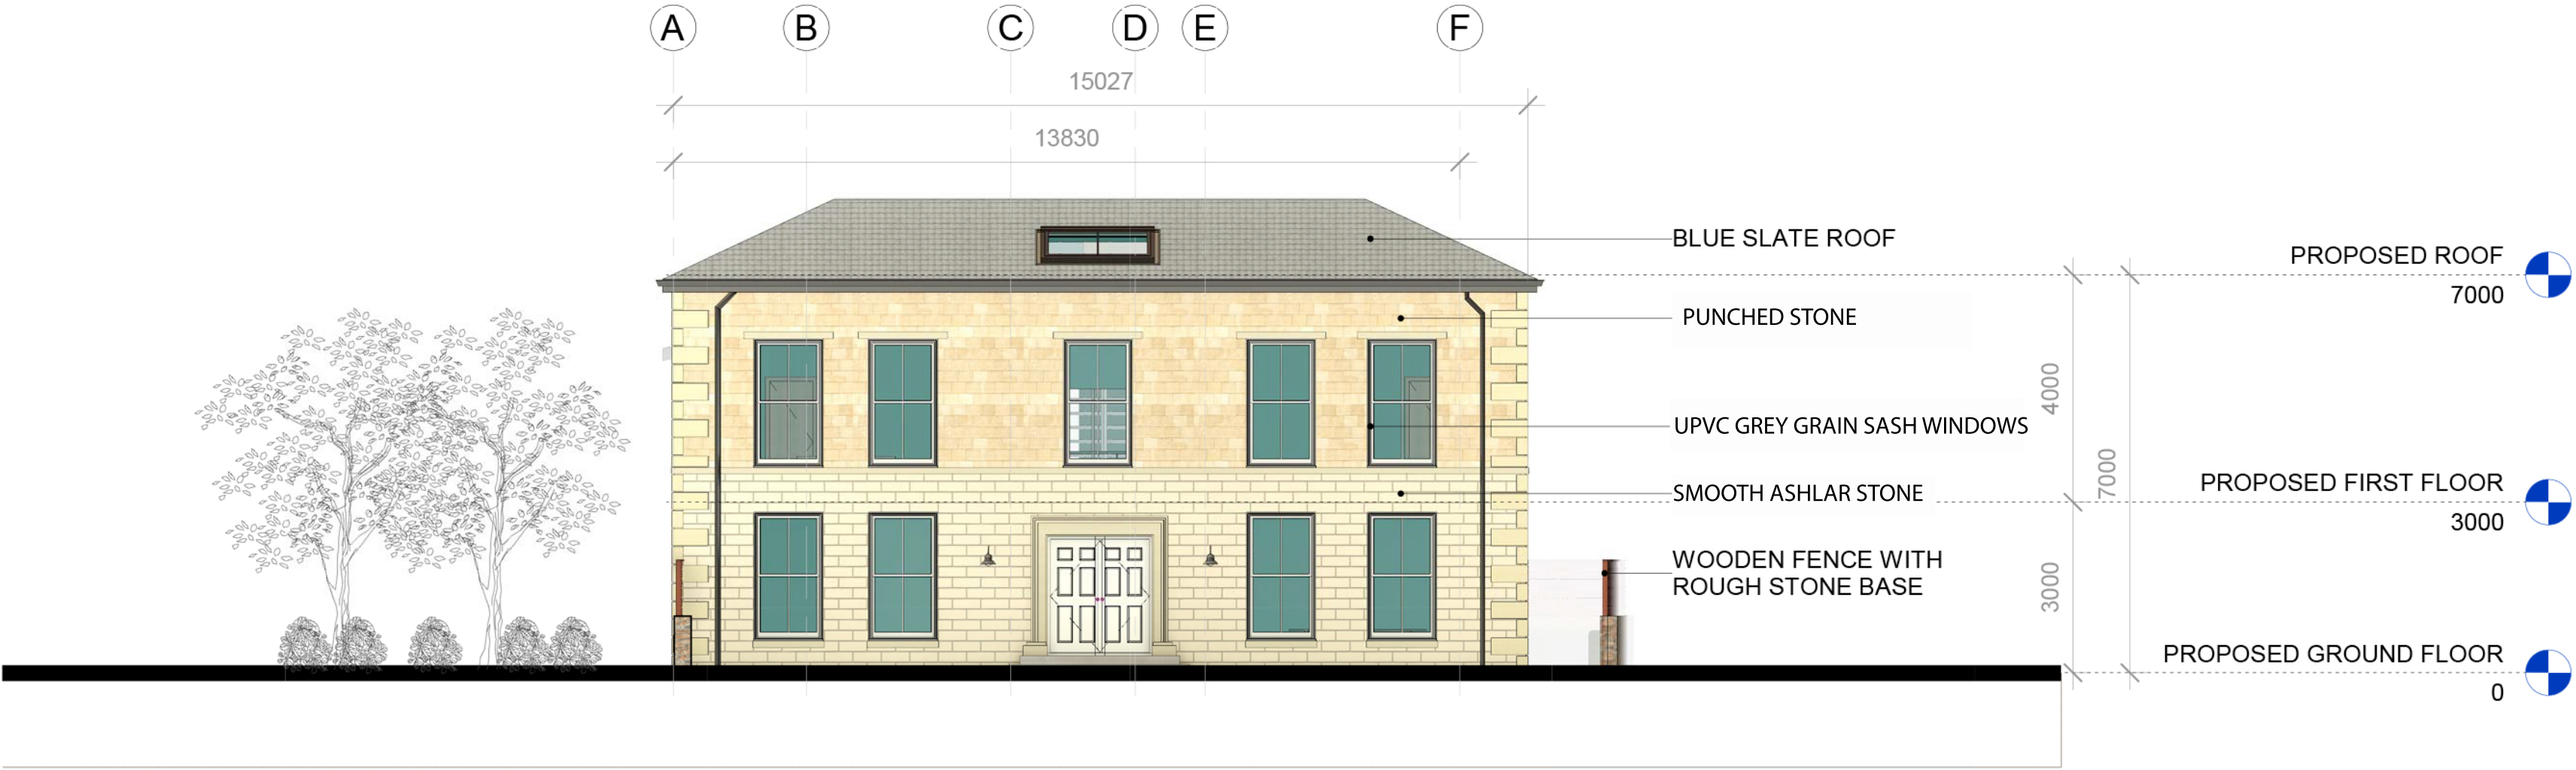

No.		Description	Date
A		Carport removed	June 22

363Architecture			
CODE	STATUS	SUITABILITY DESCRIPTION	PURPOSE OF ISSUE

PROJECT	287 OXFORD ROAD	
SHEET	PROPOSED NORTH ELEVATION	

CLIENT			PARVAZ AFTAB	
Date	24/11/2021	Project number	PROJ12	Scale (@ A3) 1 : 100
Drawn by	MSA	DRAWING NUMBER		REV
Checked by	RM	PROJ12-XX-XX-ZZ-DR-A-201		A